



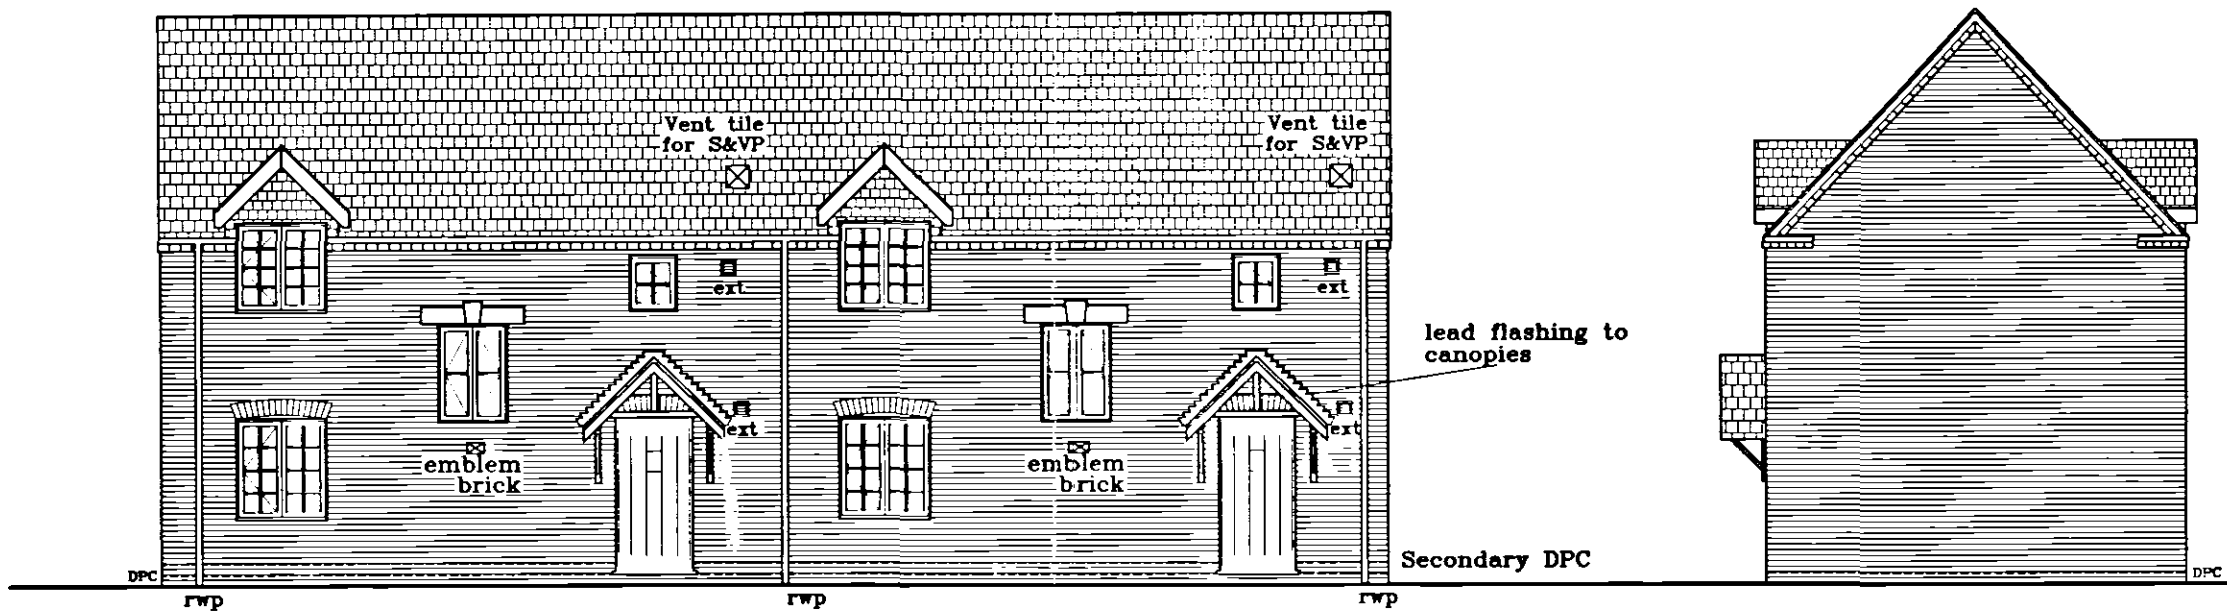


FRONT ELEVATION

SIDE ELEVATION

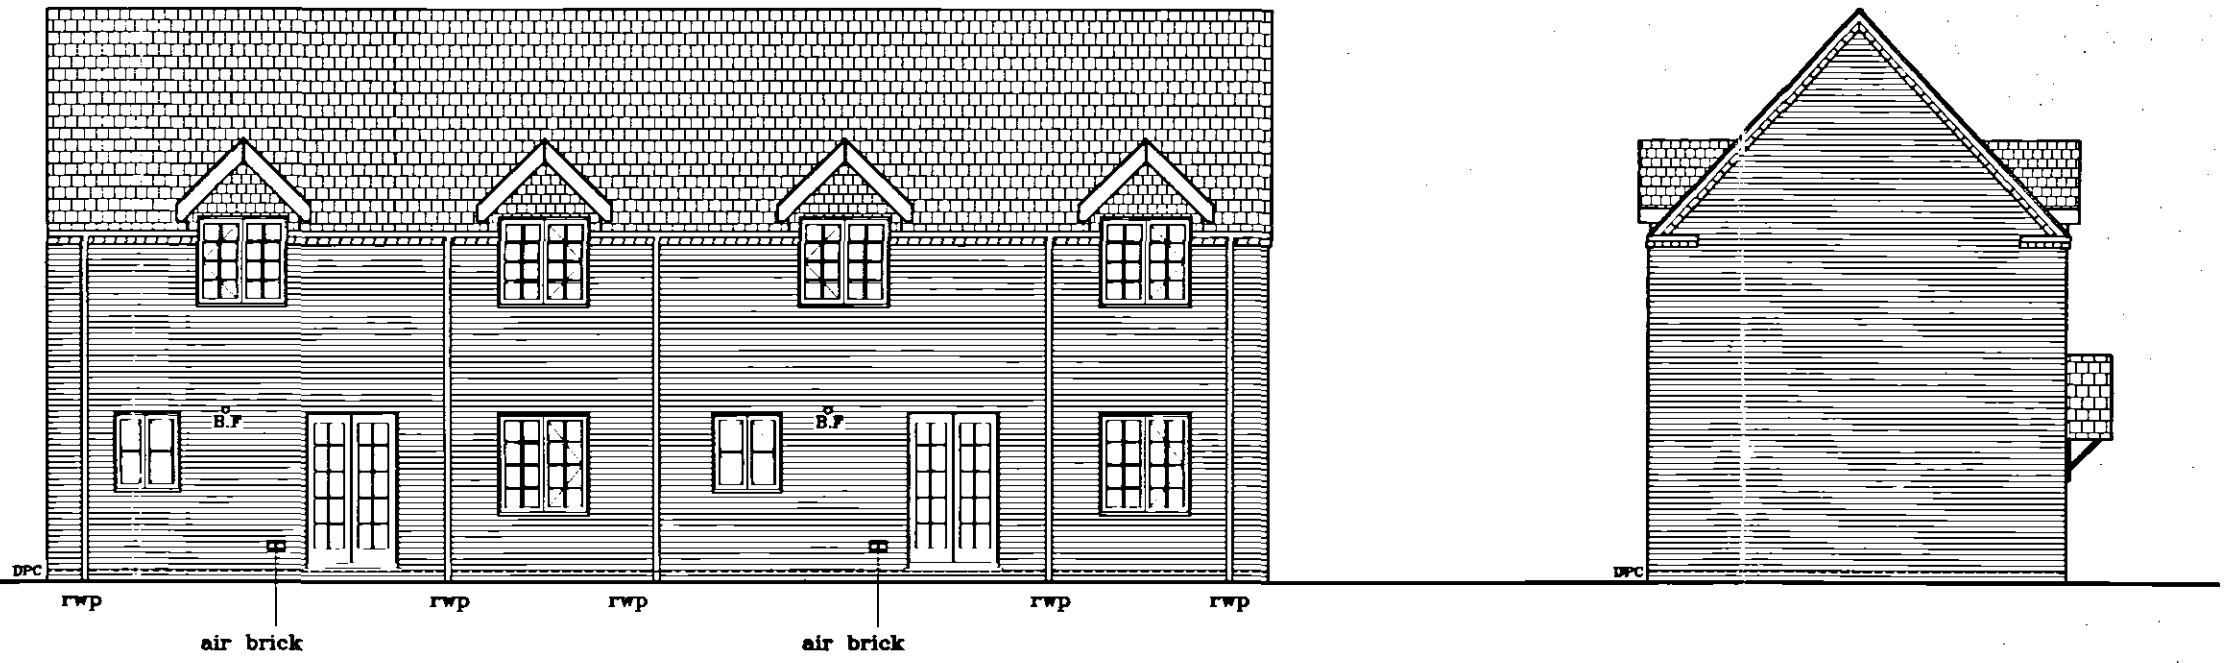


REAR ELEVATION

SIDE ELEVATION

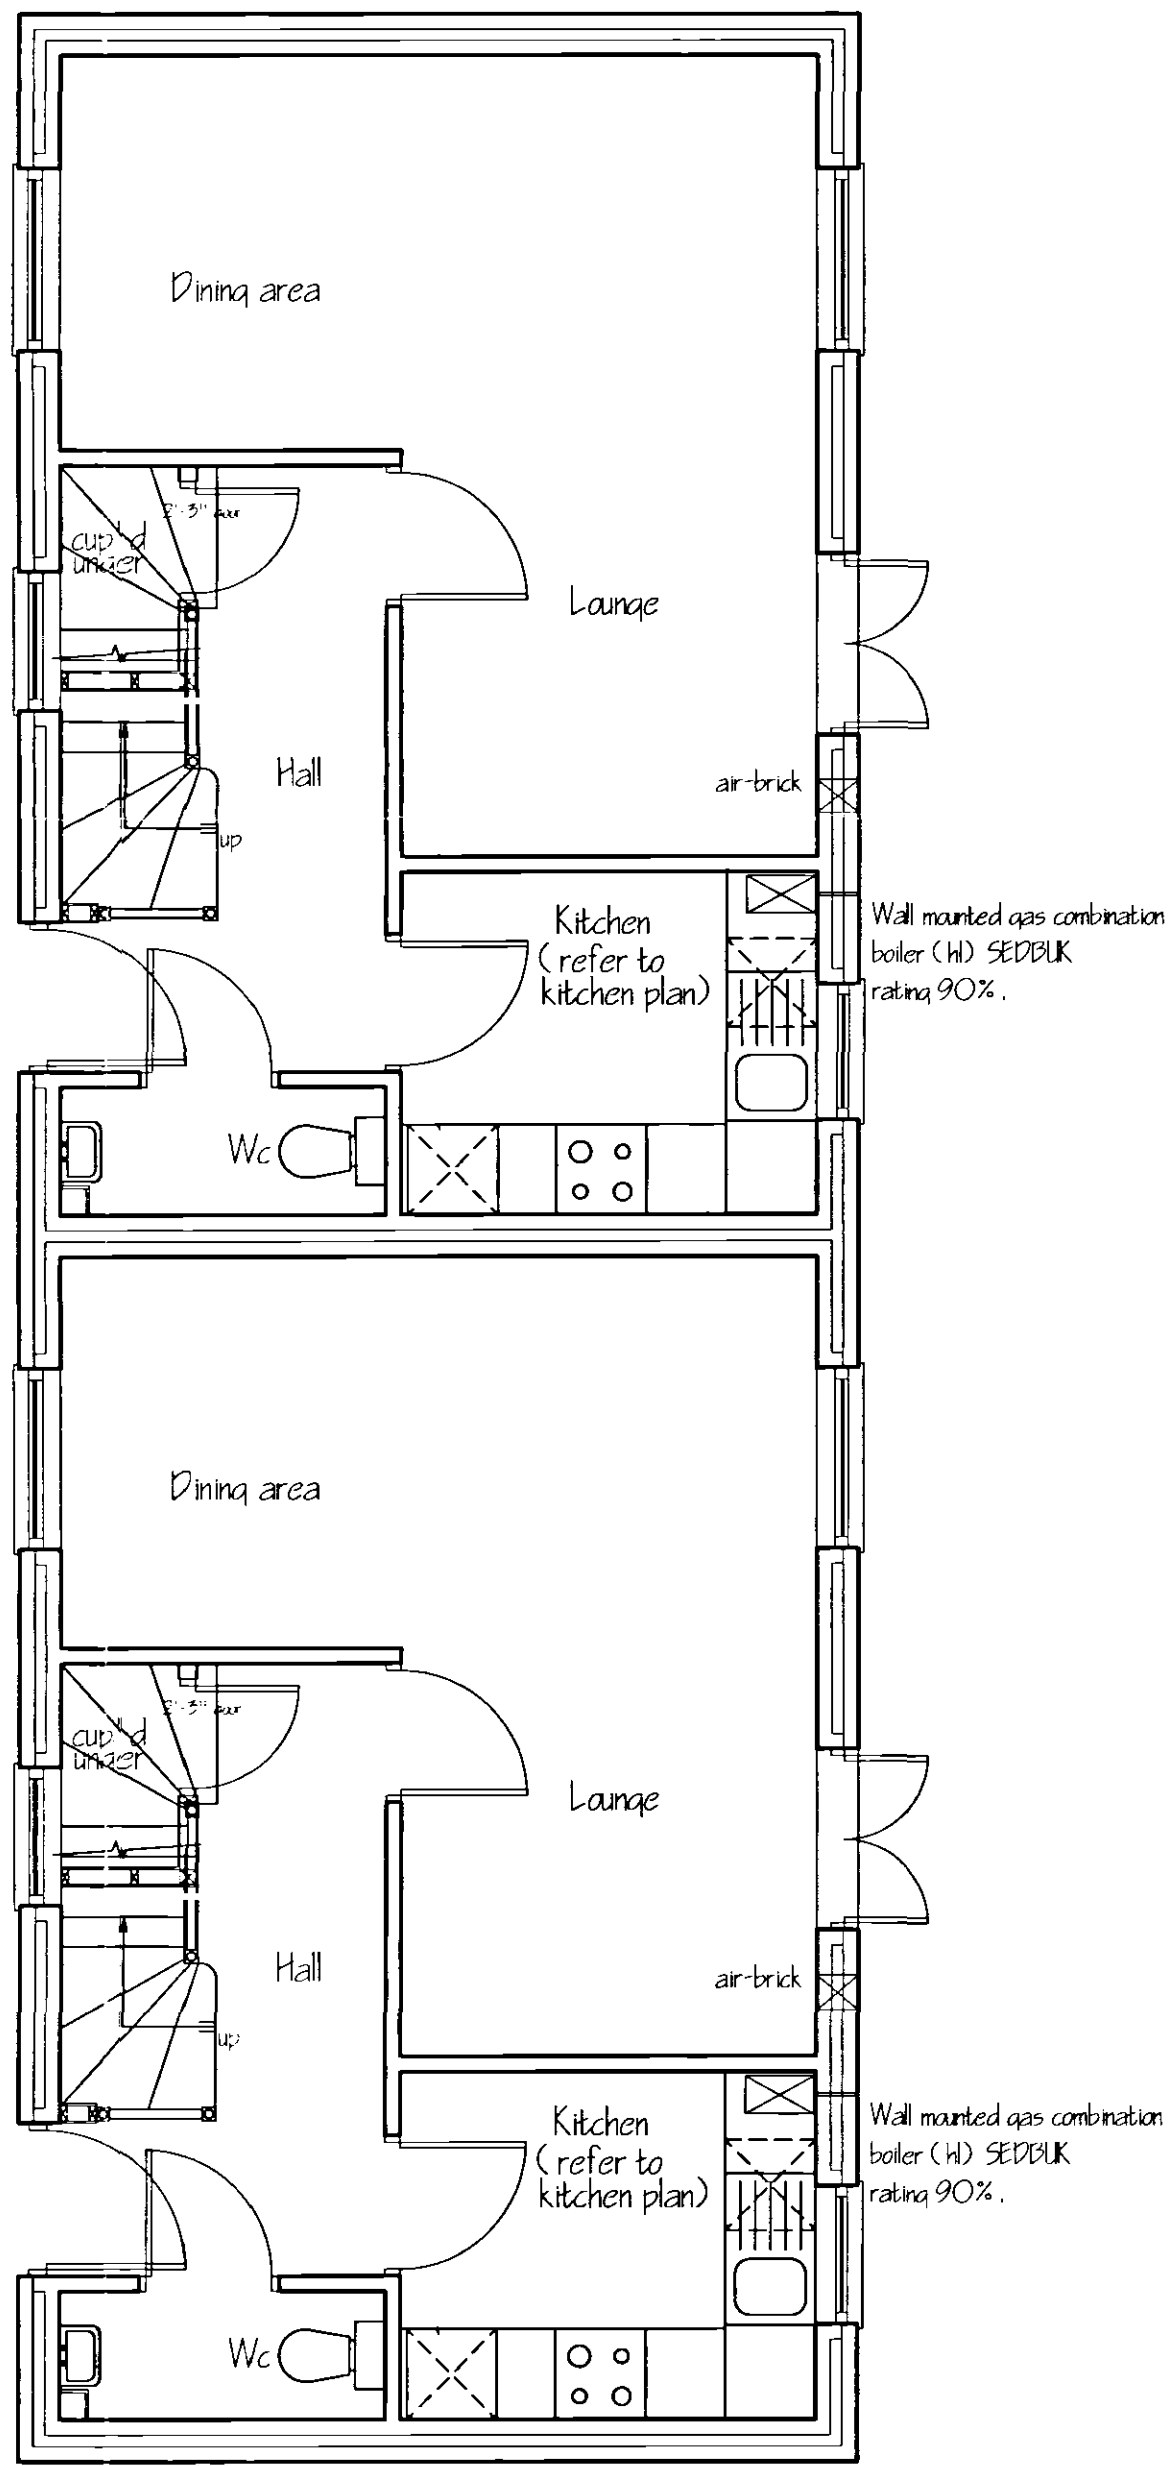

GROUND FLOOR LAYOUT

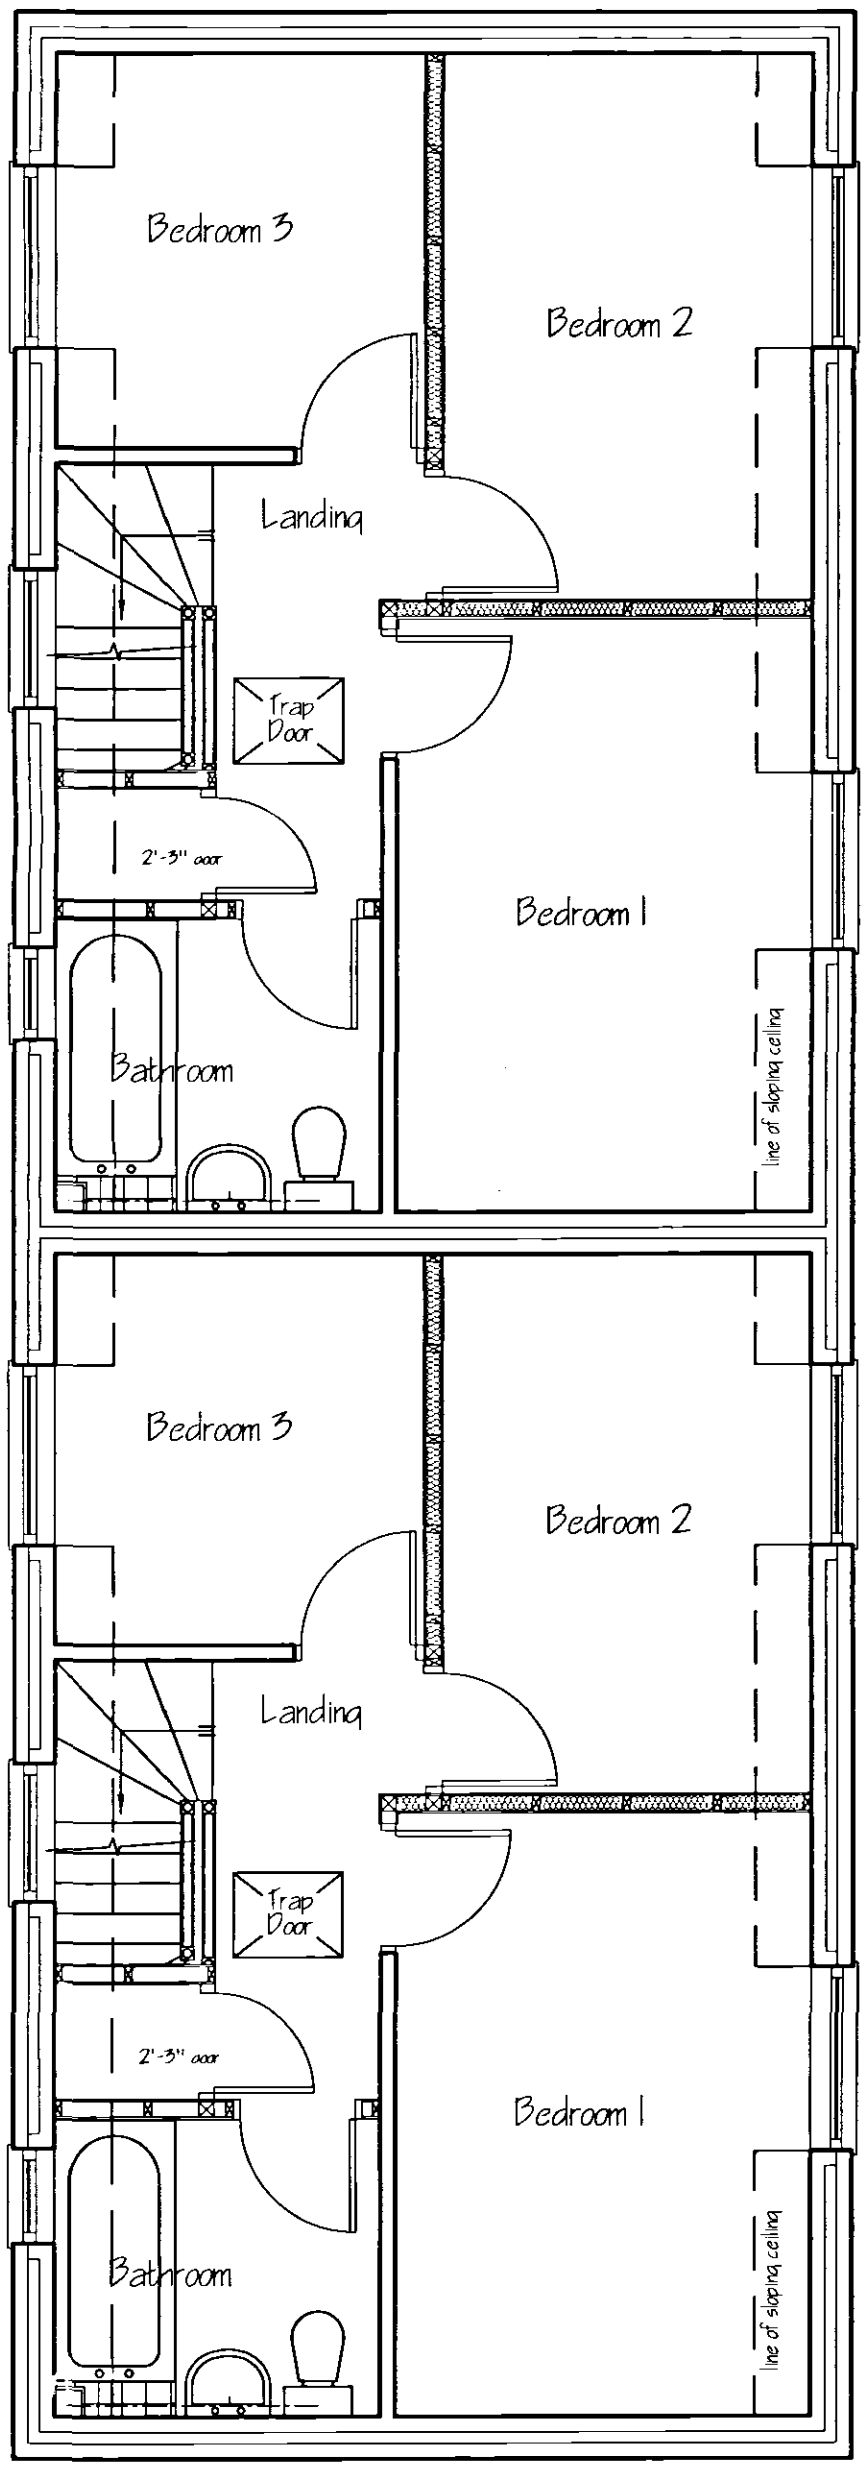

FIRST FLOOR LAYOUT



Broadgate Homes Limited
Broadgate House, Weston Hills,
Spalding, Lincolnshire. PE12 6DB.
Telephone: 01406 380532 Fax:01406 380014

PROJECT TITLE
Planning & Development
13 JUL 2004
Ref: 0956104

STANDARD HOUSE TYPE
'COLNBROOKS'
Plots 126,127 & 140,141 & 167,168 &
169,170 & 213,214
Holland Park
Spalding
Lincs.

FLOOR LAYOUTS
&
ELEVATIONS

DESCRIPTION	DATE	BY

SCALE
1:50 1:100

DRAWN
JJT

DATE
JUNE '04

DRAWING No.
0407/126,127,140,167-170,213,214 -01