




FRONT ELEVATION

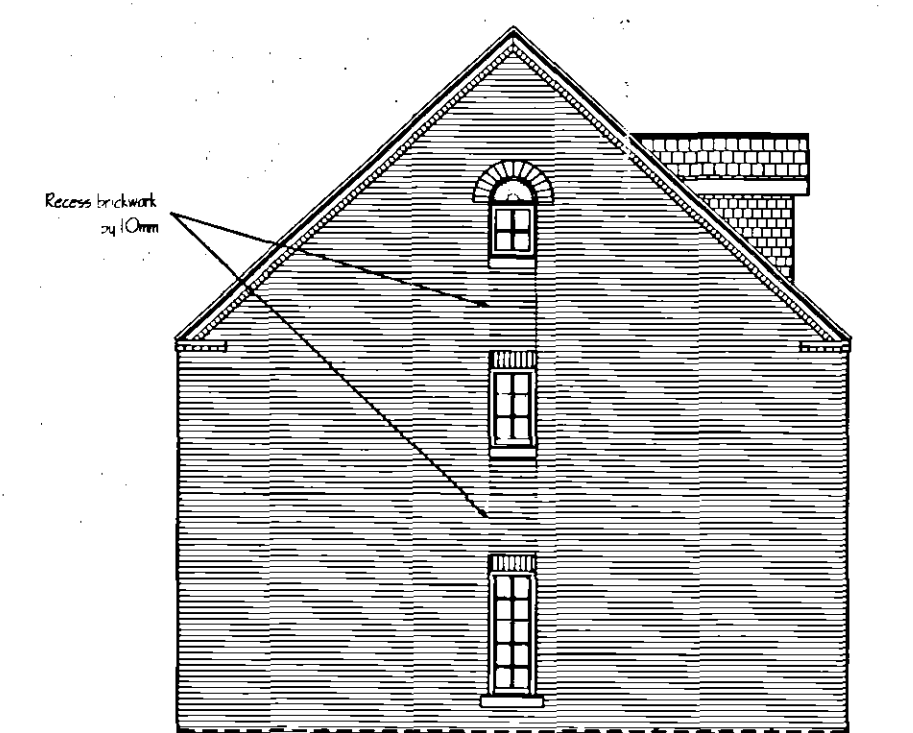

SIDE ELEVATION

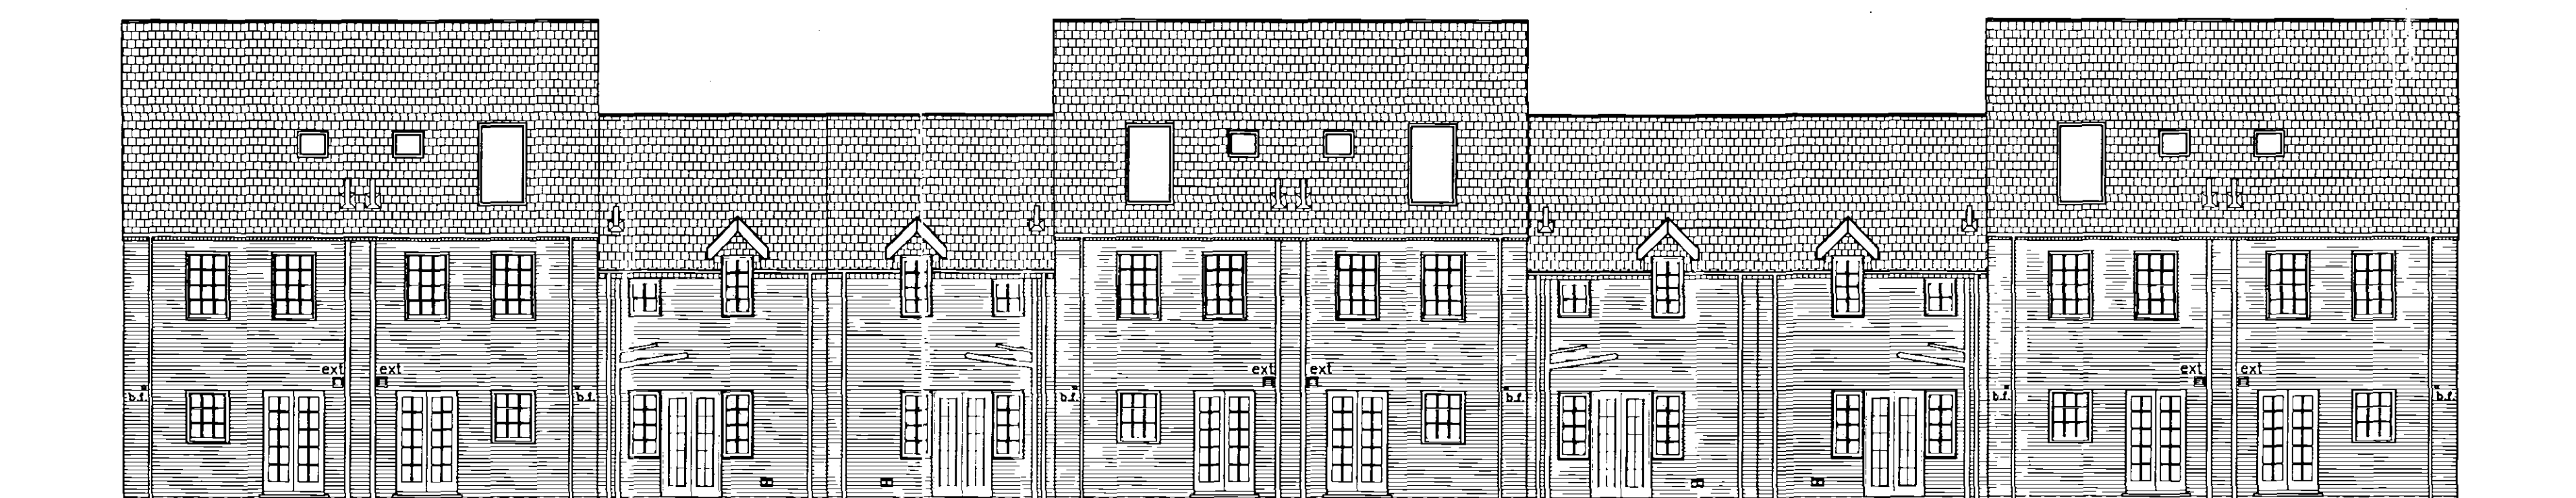

REAR ELEVATION

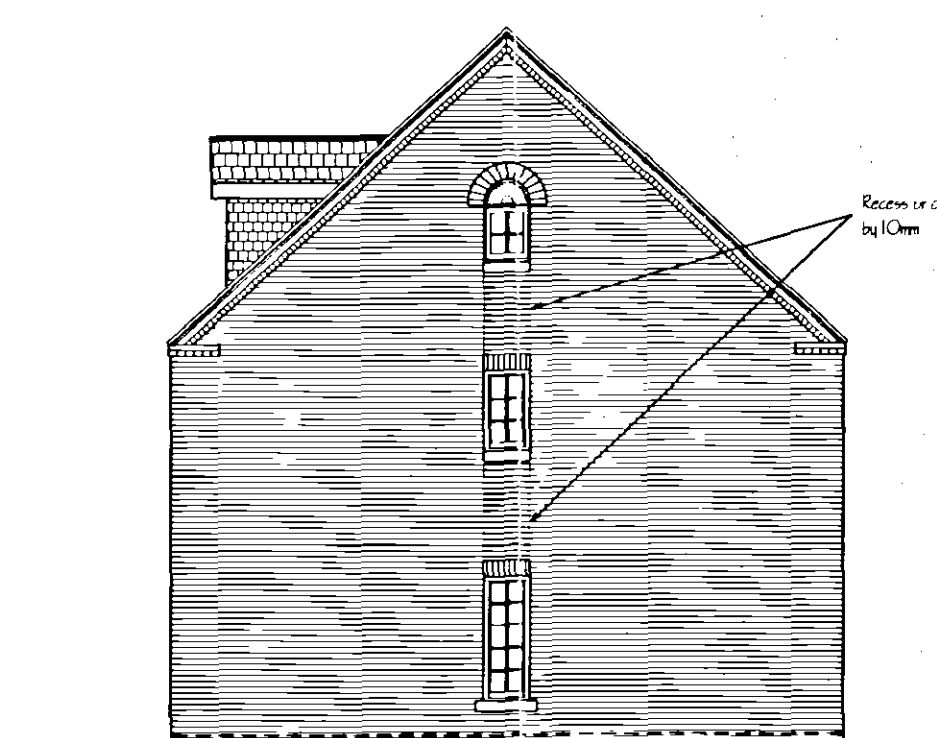

SIDE ELEVATION



Broadgate Homes Limited
Broadgate House, Weston Hills,
Spalding, Lincolnshire, PE12 6DB.
Telephone: 01406 380532 Fax: 01406 380014

PROJECT TITLE

Plots 193 to 202 & 203 to 212
Holland Park
Spalding
Lincs.

DRAWING

ELEVATIONS

REV	DESCRIPTION	DATE	BY

SCALE
1:100

DRAWN
LB

DATE
JUNE '04

DRAWING No.
0407/193 to 212-02

SPDC
Planning & Development
13 JUL 2004
Ref: 0936/04

LET