



This drawing is copyright and may not be altered, traced, copied, photographed or used for any purpose other than that for which it is issued without consent of Broadgate Homes (Spalding) Ltd.

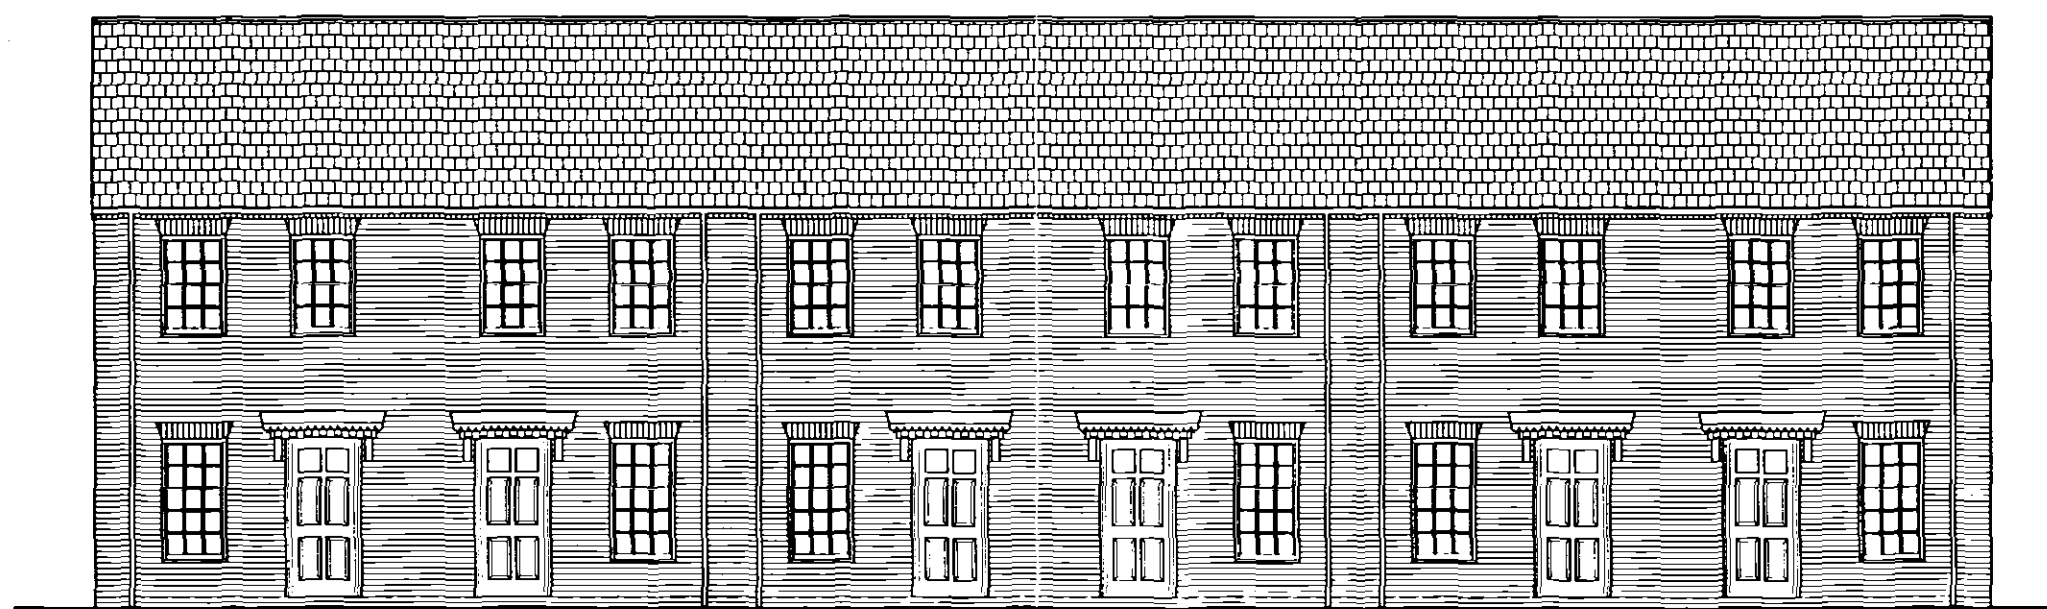


FRONT ELEVATION




REAR ELEVATION

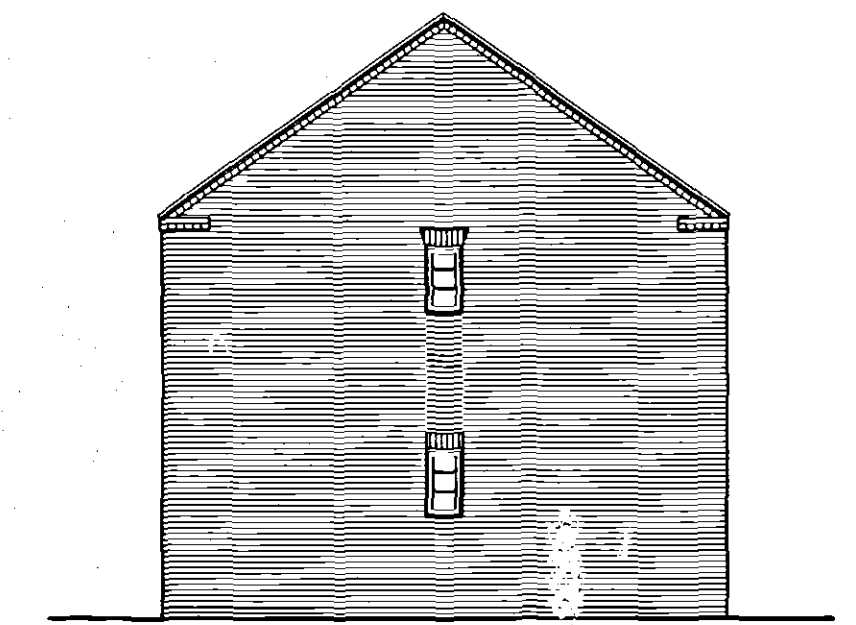

SIDE ELEVATION

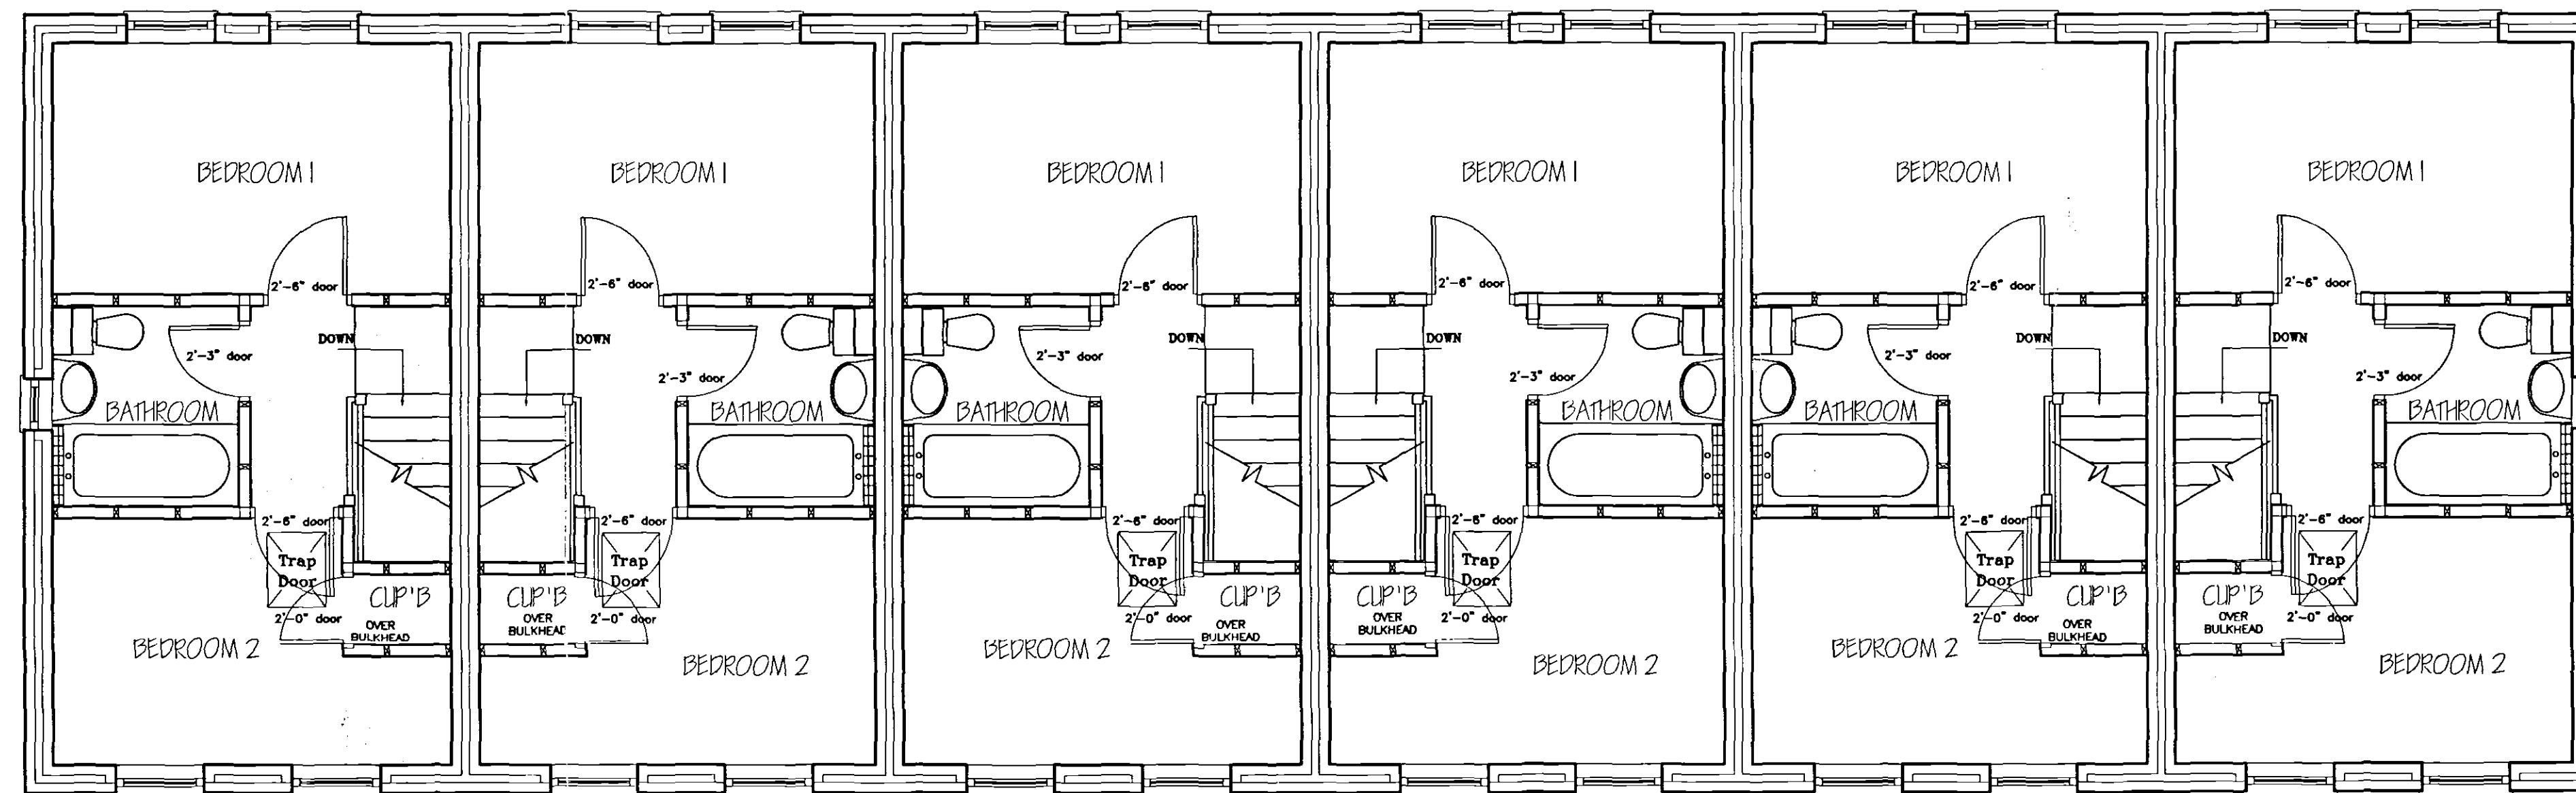

FIRST FLOOR LAYOUT

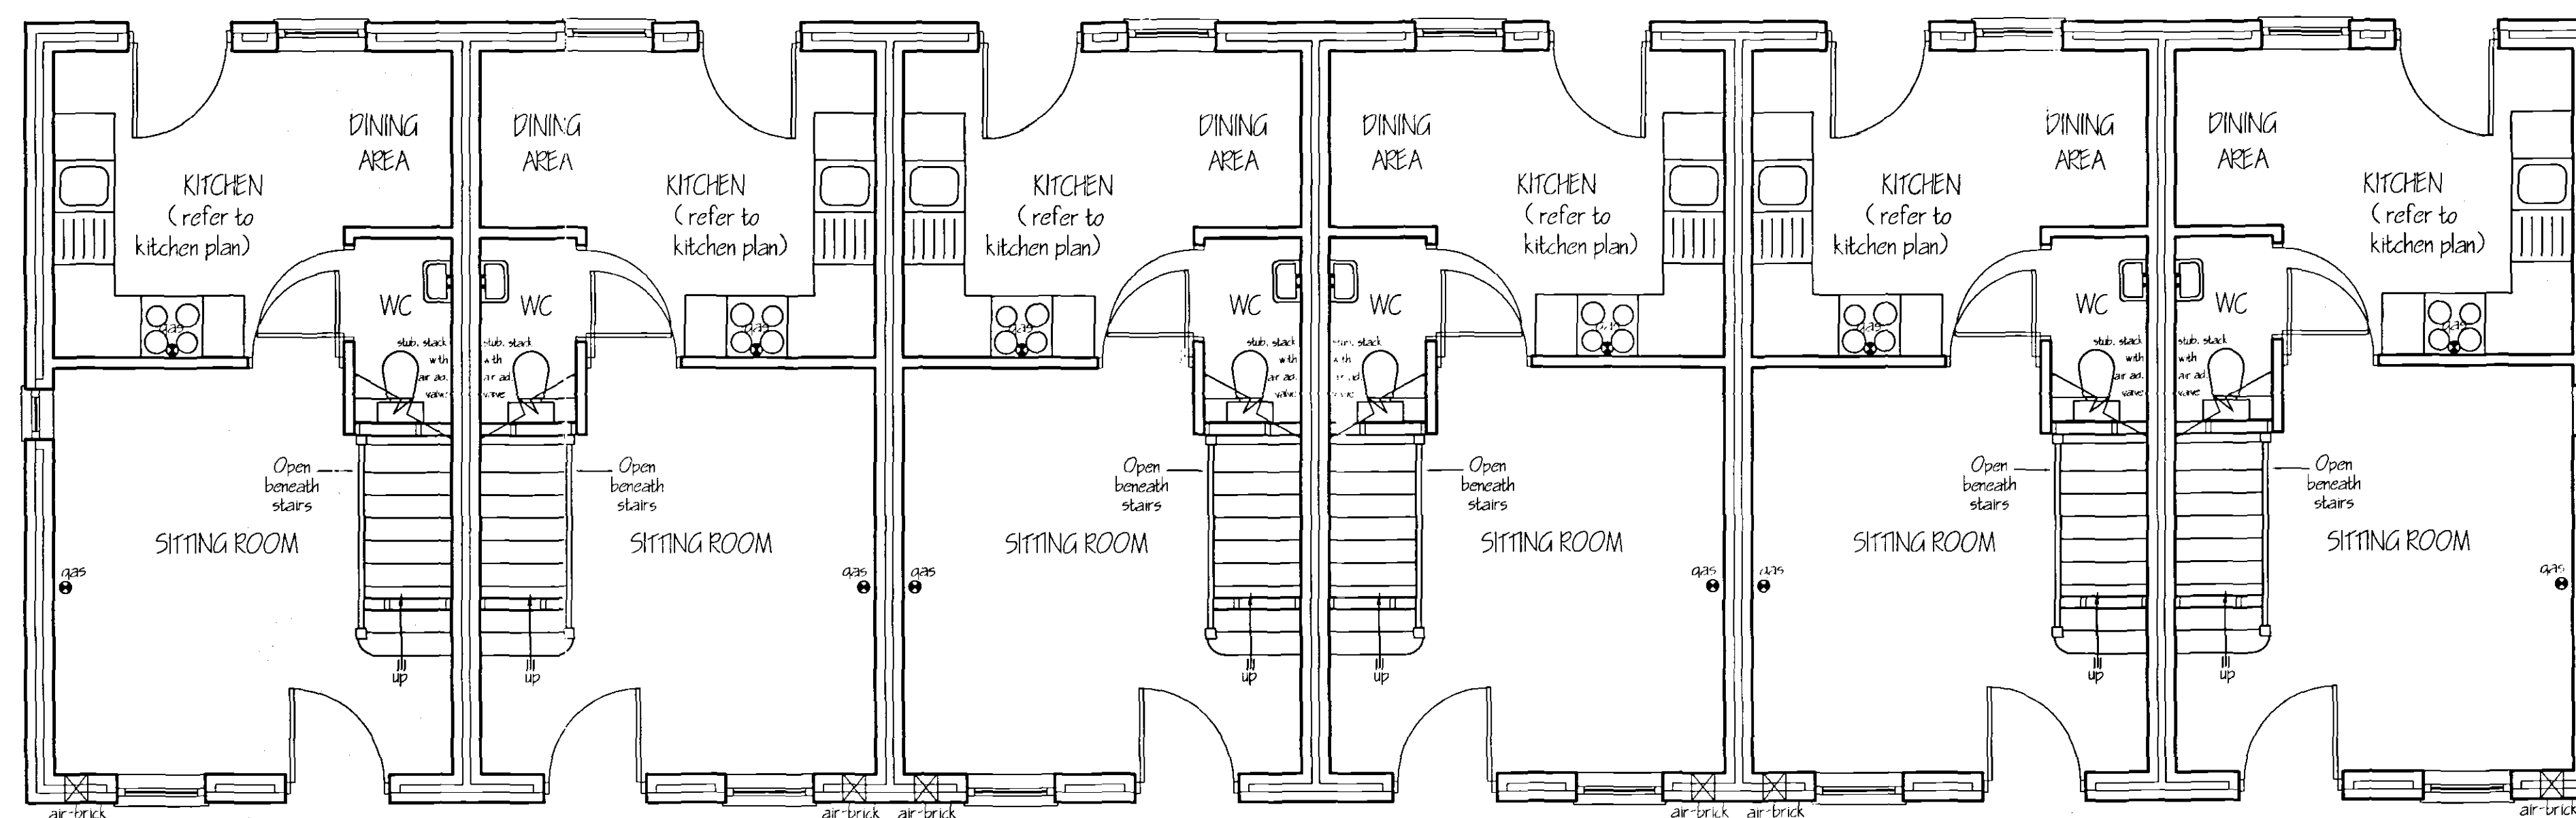

GROUND FLOOR LAYOUT



Broadgate Homes Limited

Broadgate House, Weston Hills,
Spalding, Lincolnshire, PE12 6DB.
Telephone: 01406 380532 Fax: 01406 380014

PROJECT TITLE

Plots 215, 216, 217, 218, 219 & 220
Holland Park
Spalding
Lincs.

DRAWING

FLOOR LAYOUT
& ELEVATIONS

REV	DESCRIPTION	DATE	BY

SHDC
Planning & Development
13 JUL 2004
Ref: 0956104

SCALE
1:50

DRAWN
LB

DATE
JUNE '04

DRAWING No.
0407/215 to 220-01