


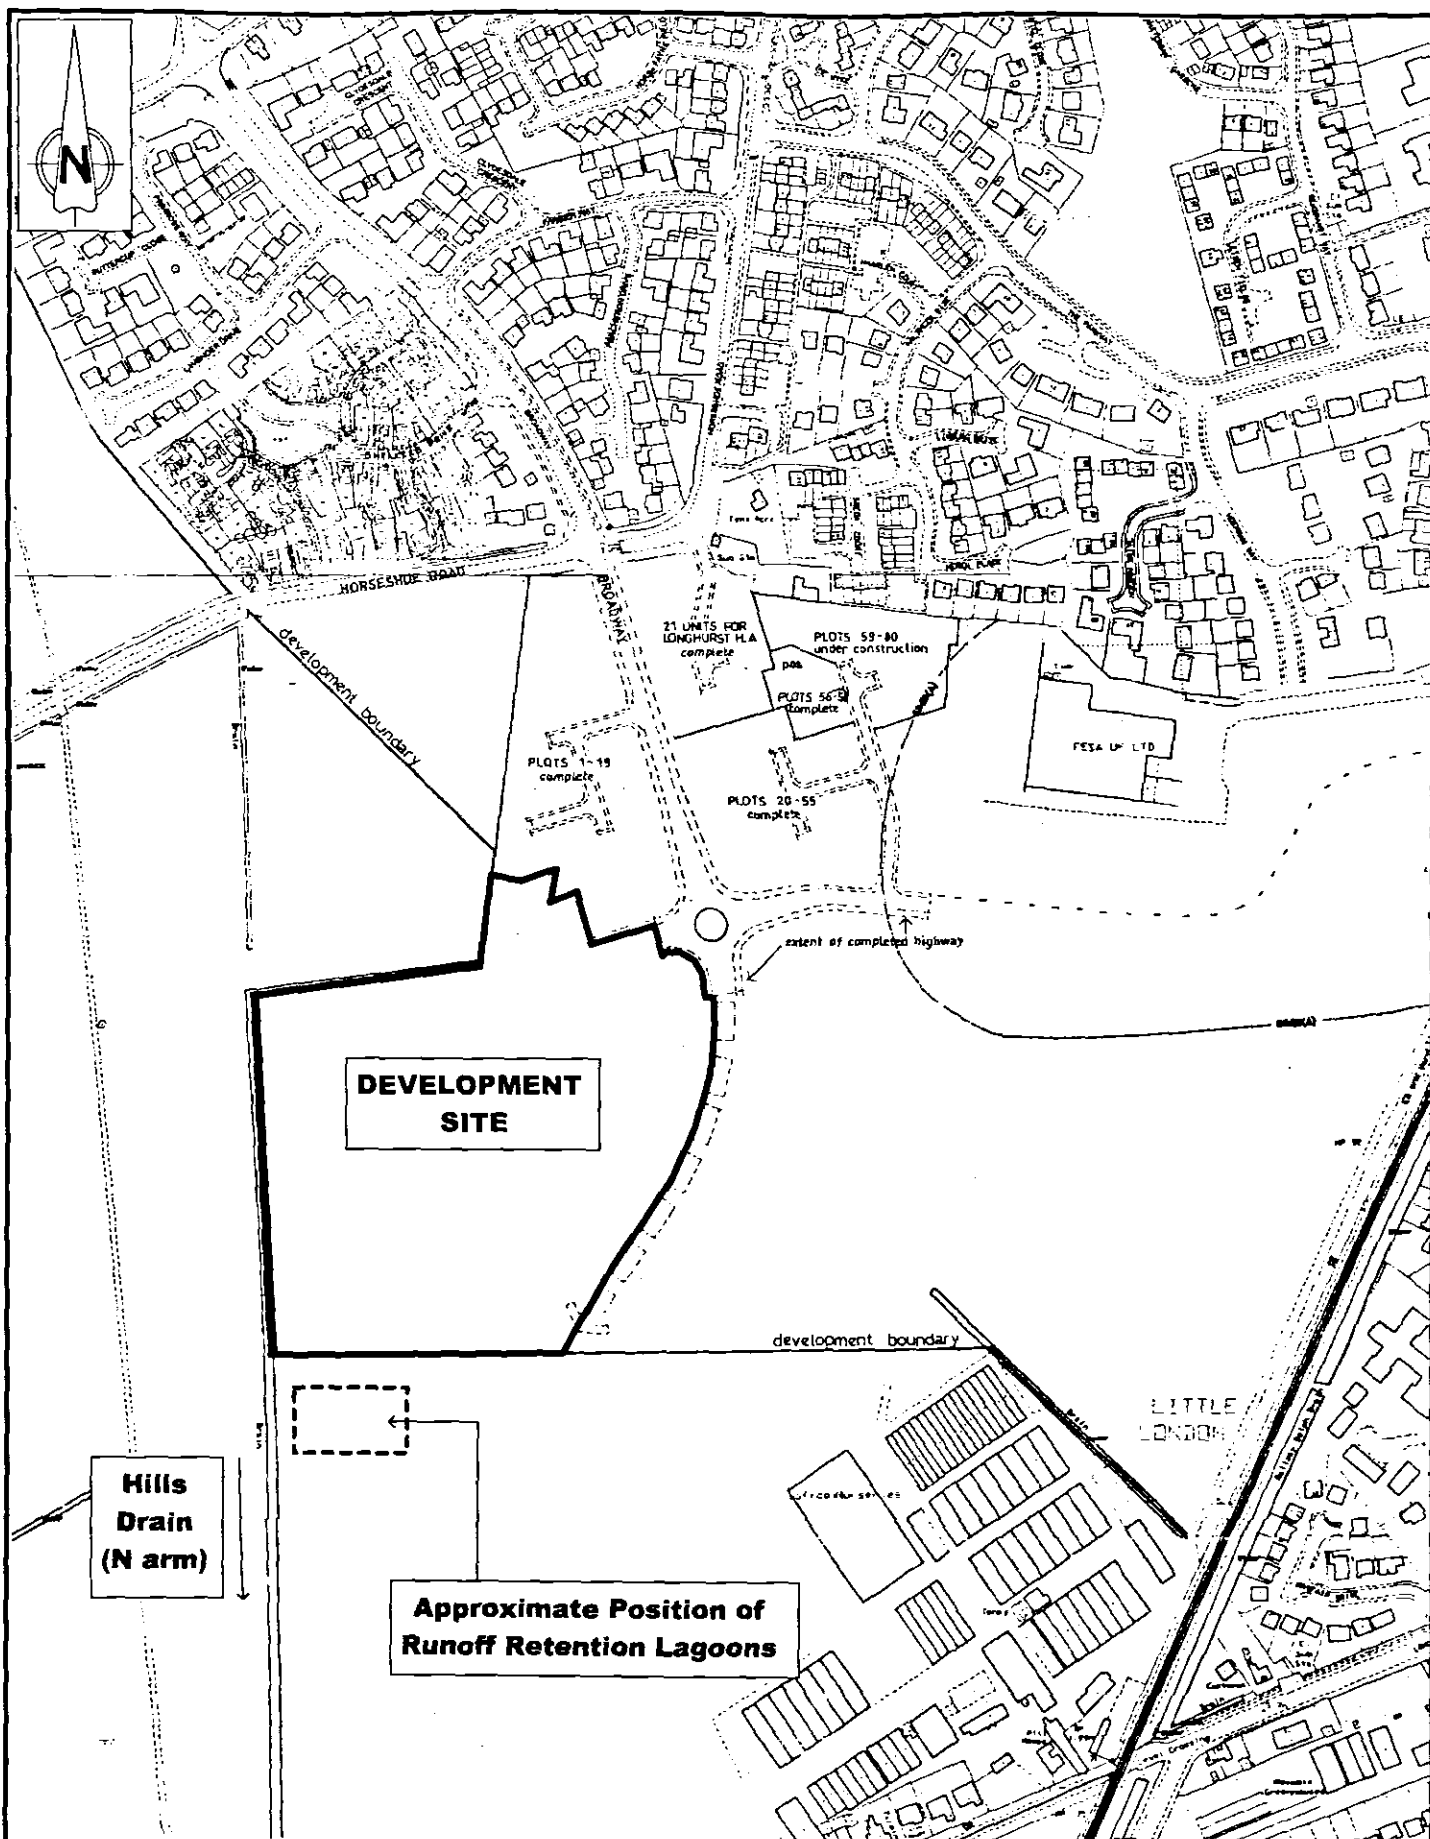

Eullen
consultants

Bateswell Road, Orton Southgate, Peterborough, PE2 6XU
Tel. 01733 391456 Fax. 01733 391139
Email peterborough@eullen.co.uk
Website www.eullen.co.uk

PROJECT
HOLLAND PARK (PHASE 3), SPALDING
FLOOD RISK ASSESSMENT

TITLE
FIGURE 3.0
SITE PLAN

CLIENT



DRAWN BY	CHECKED BY	APPR. BY	DATE
SMW	BS	CM	JULY 2004
SCALE	PROJECT NO.	DRAWING NO.	REV
N.T.S	104L071	003	00