





EXISTING FRONT ELEVATION 1:50


EXISTING REAR ELEVATION 1:50

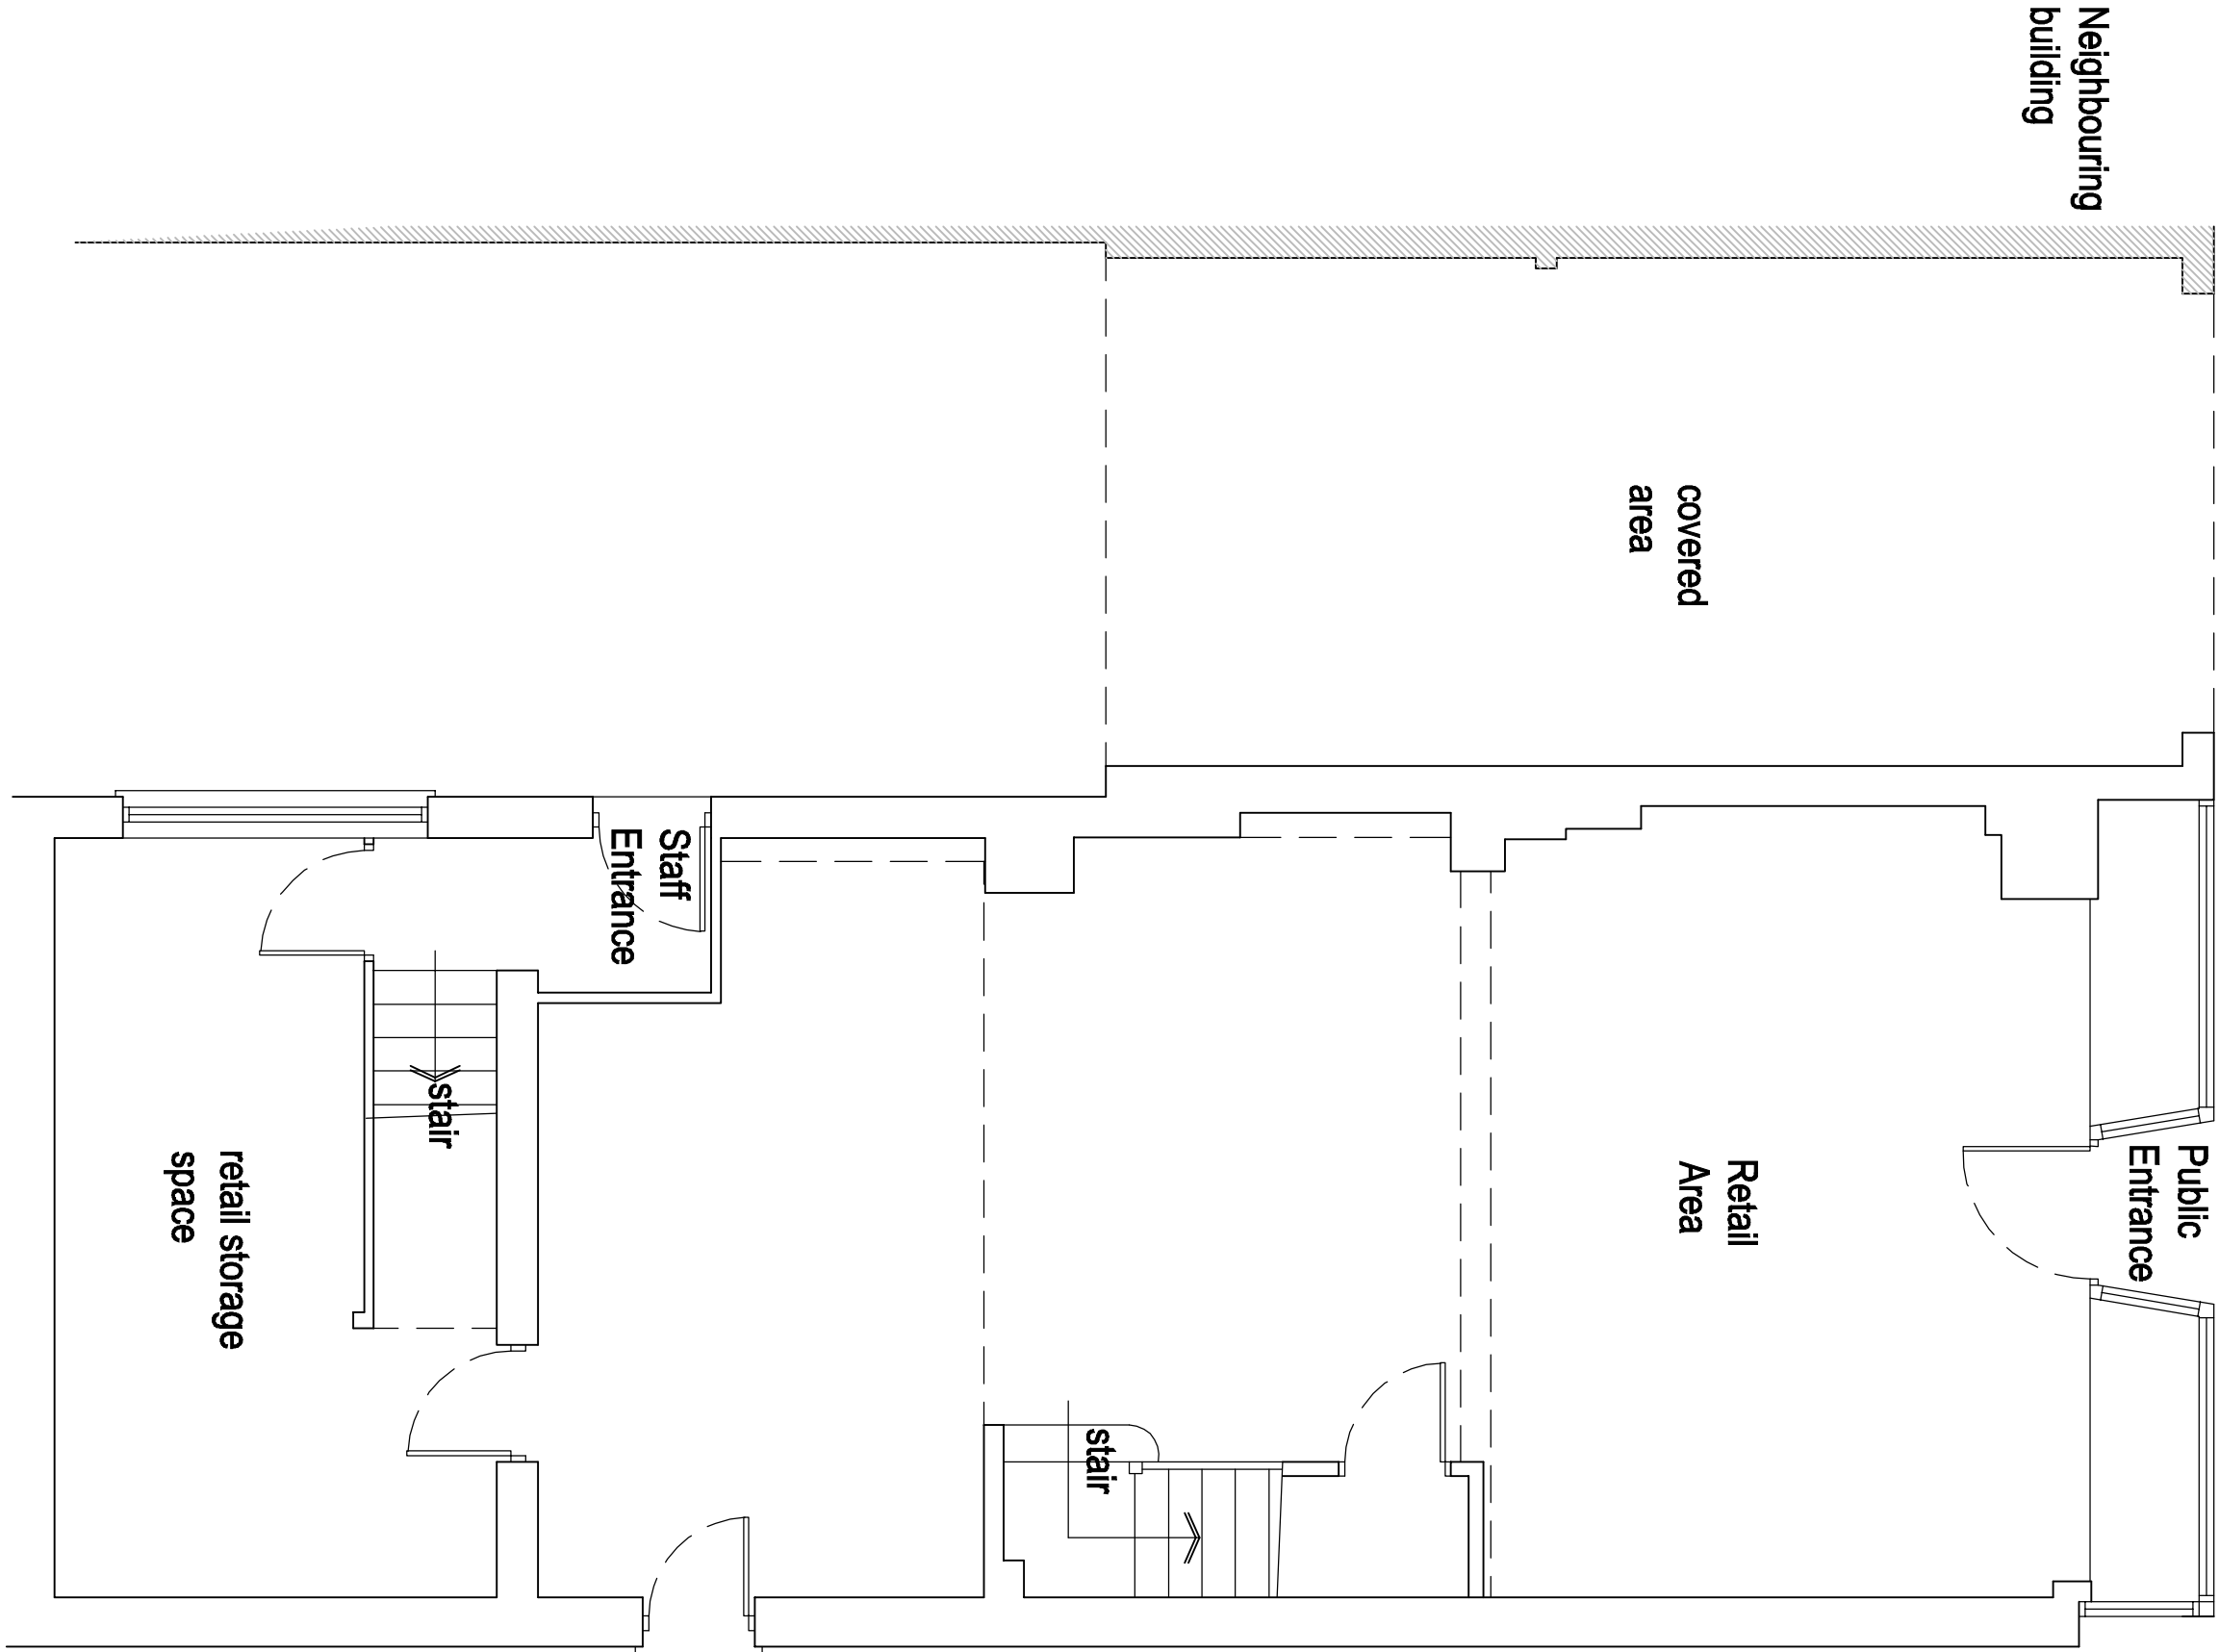

EXISTING GROUND FLOOR PLAN 1:50

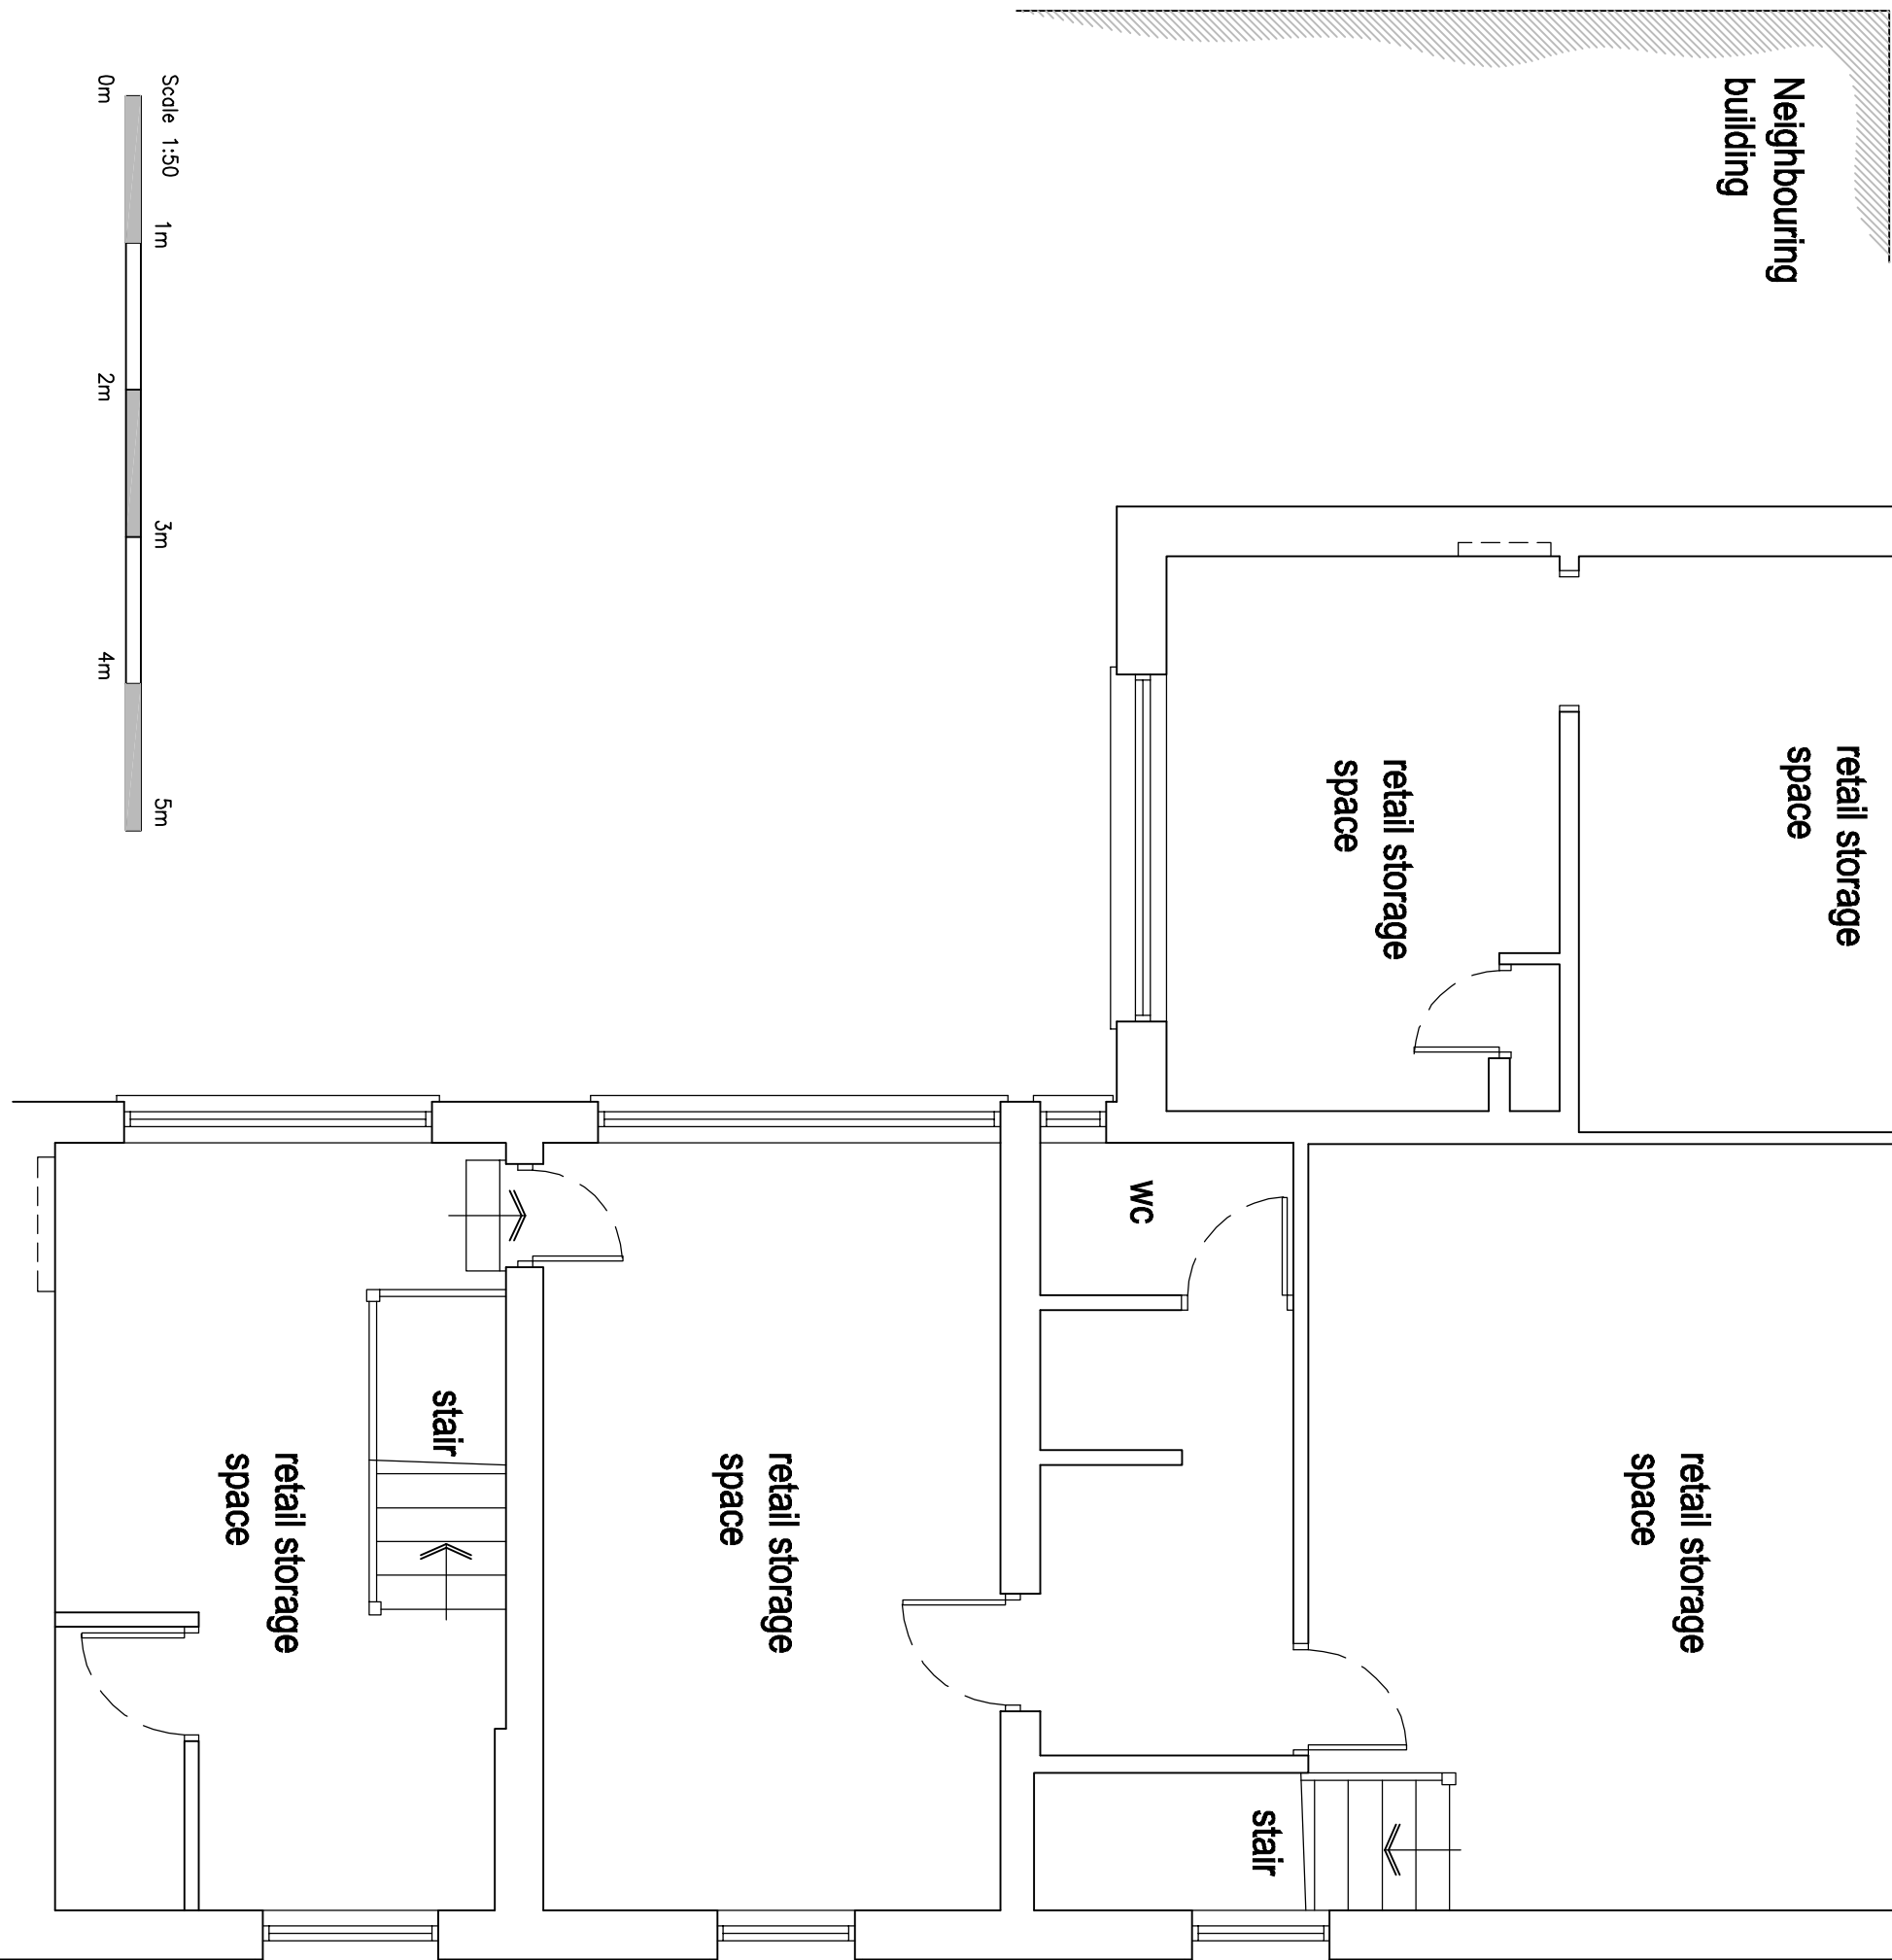

EXISTING FIRST FLOOR PLAN 1:50

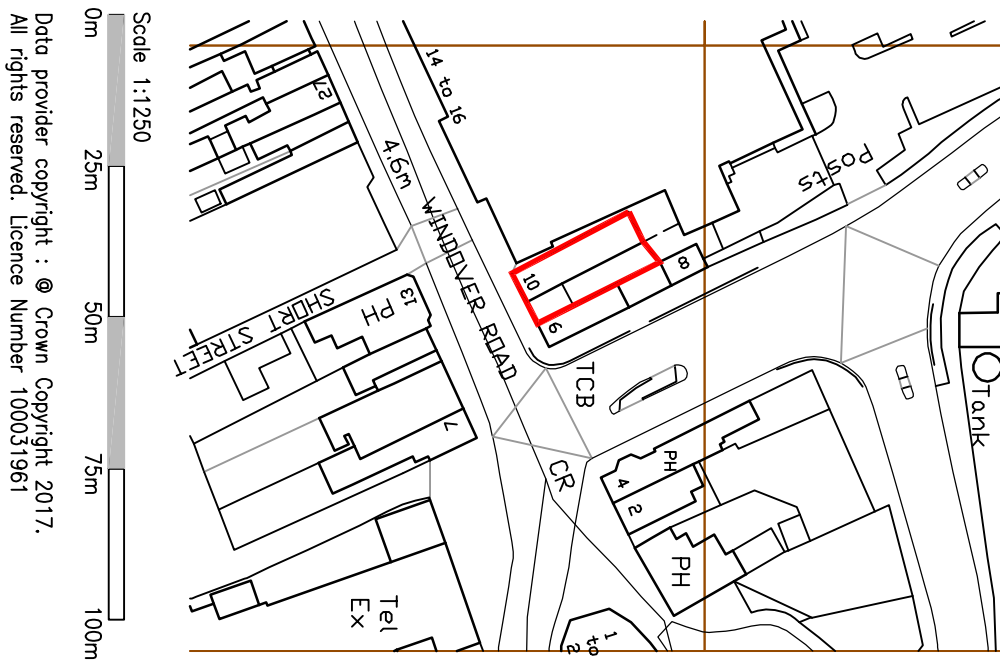

LOCATION PLAN 1:1250

FEASIBILITY

PLANNING

BUILDING REGULATIONS

CONSTRUCTION

☐

☒

☐

☐

GOOD-DESIGN-ING LTD

11 SARACEN WAY,
NEWMARK ROAD,
PETERBOROUGH,
PE1 5WS.

TEL 01733 569731
E-MAIL
robert@good-design-ing.co.uk

PROJECT

Proposed Conversion at
1-3 Bond Street Court
Windover Road
Spalding
PE11 1DY

DRAWING

Existing Plans and
Elevations
Location Plan

June 2017

Scale 1:50 1:1250 ©
A1 size drawing number :
17885-01