






PROPOSED FRONT ELEVATION 1:50

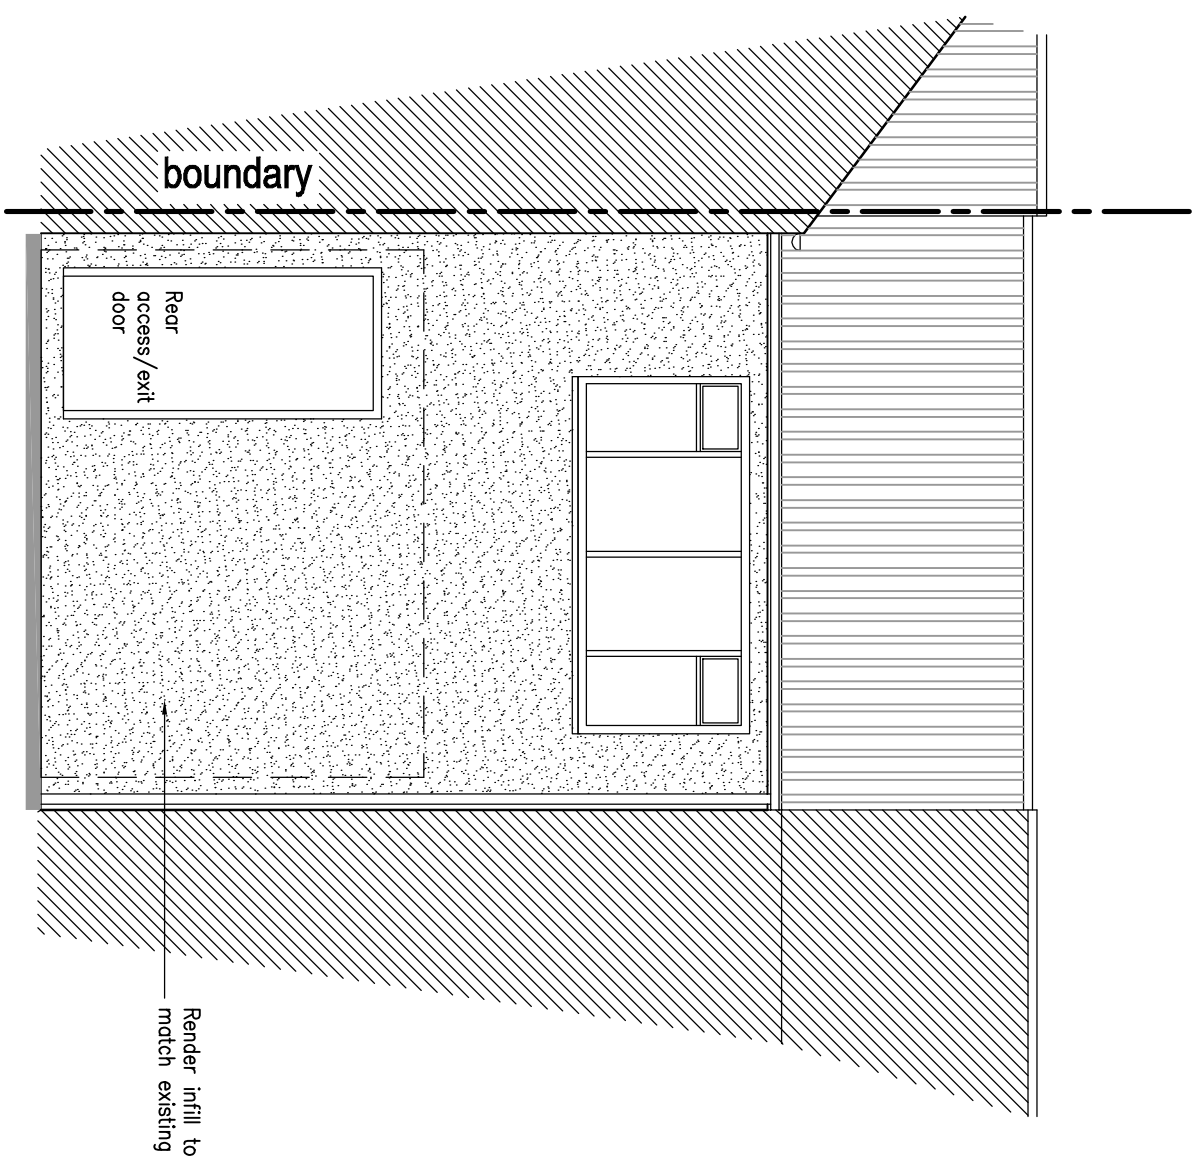

PROPOSED REAR ELEVATION 1:50

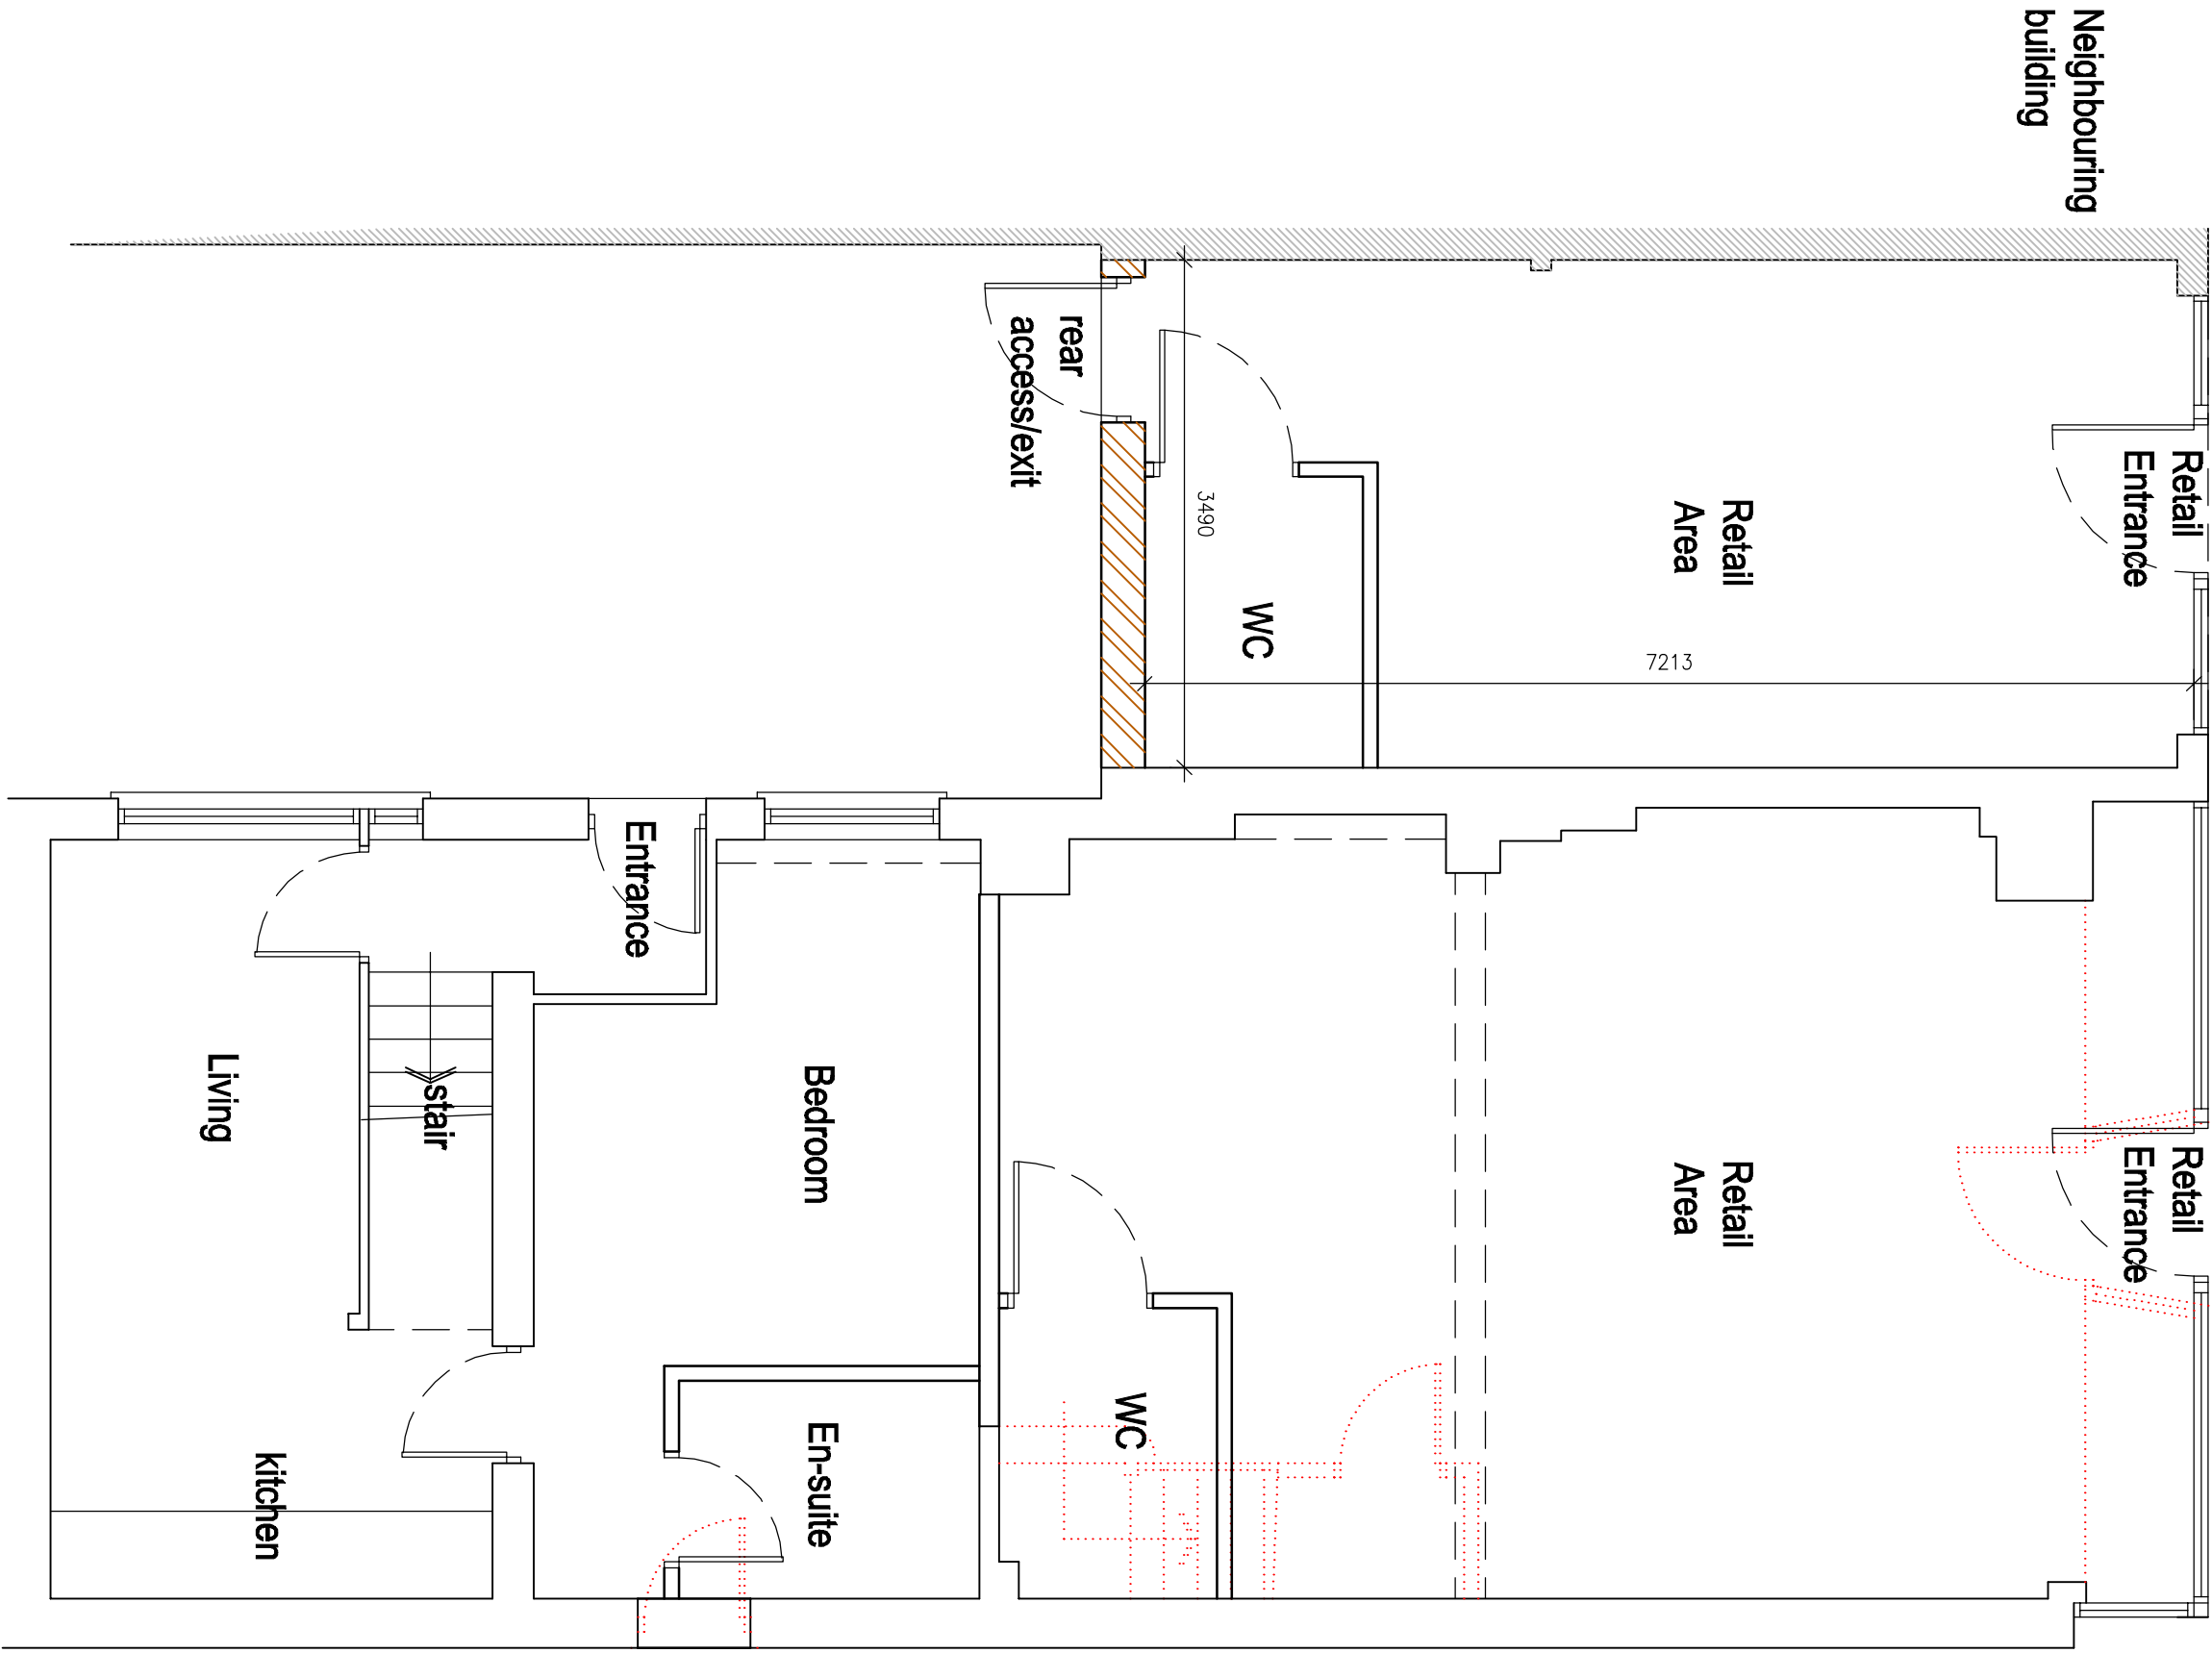


PROPOSED GROUND FLOOR PLAN 1:50

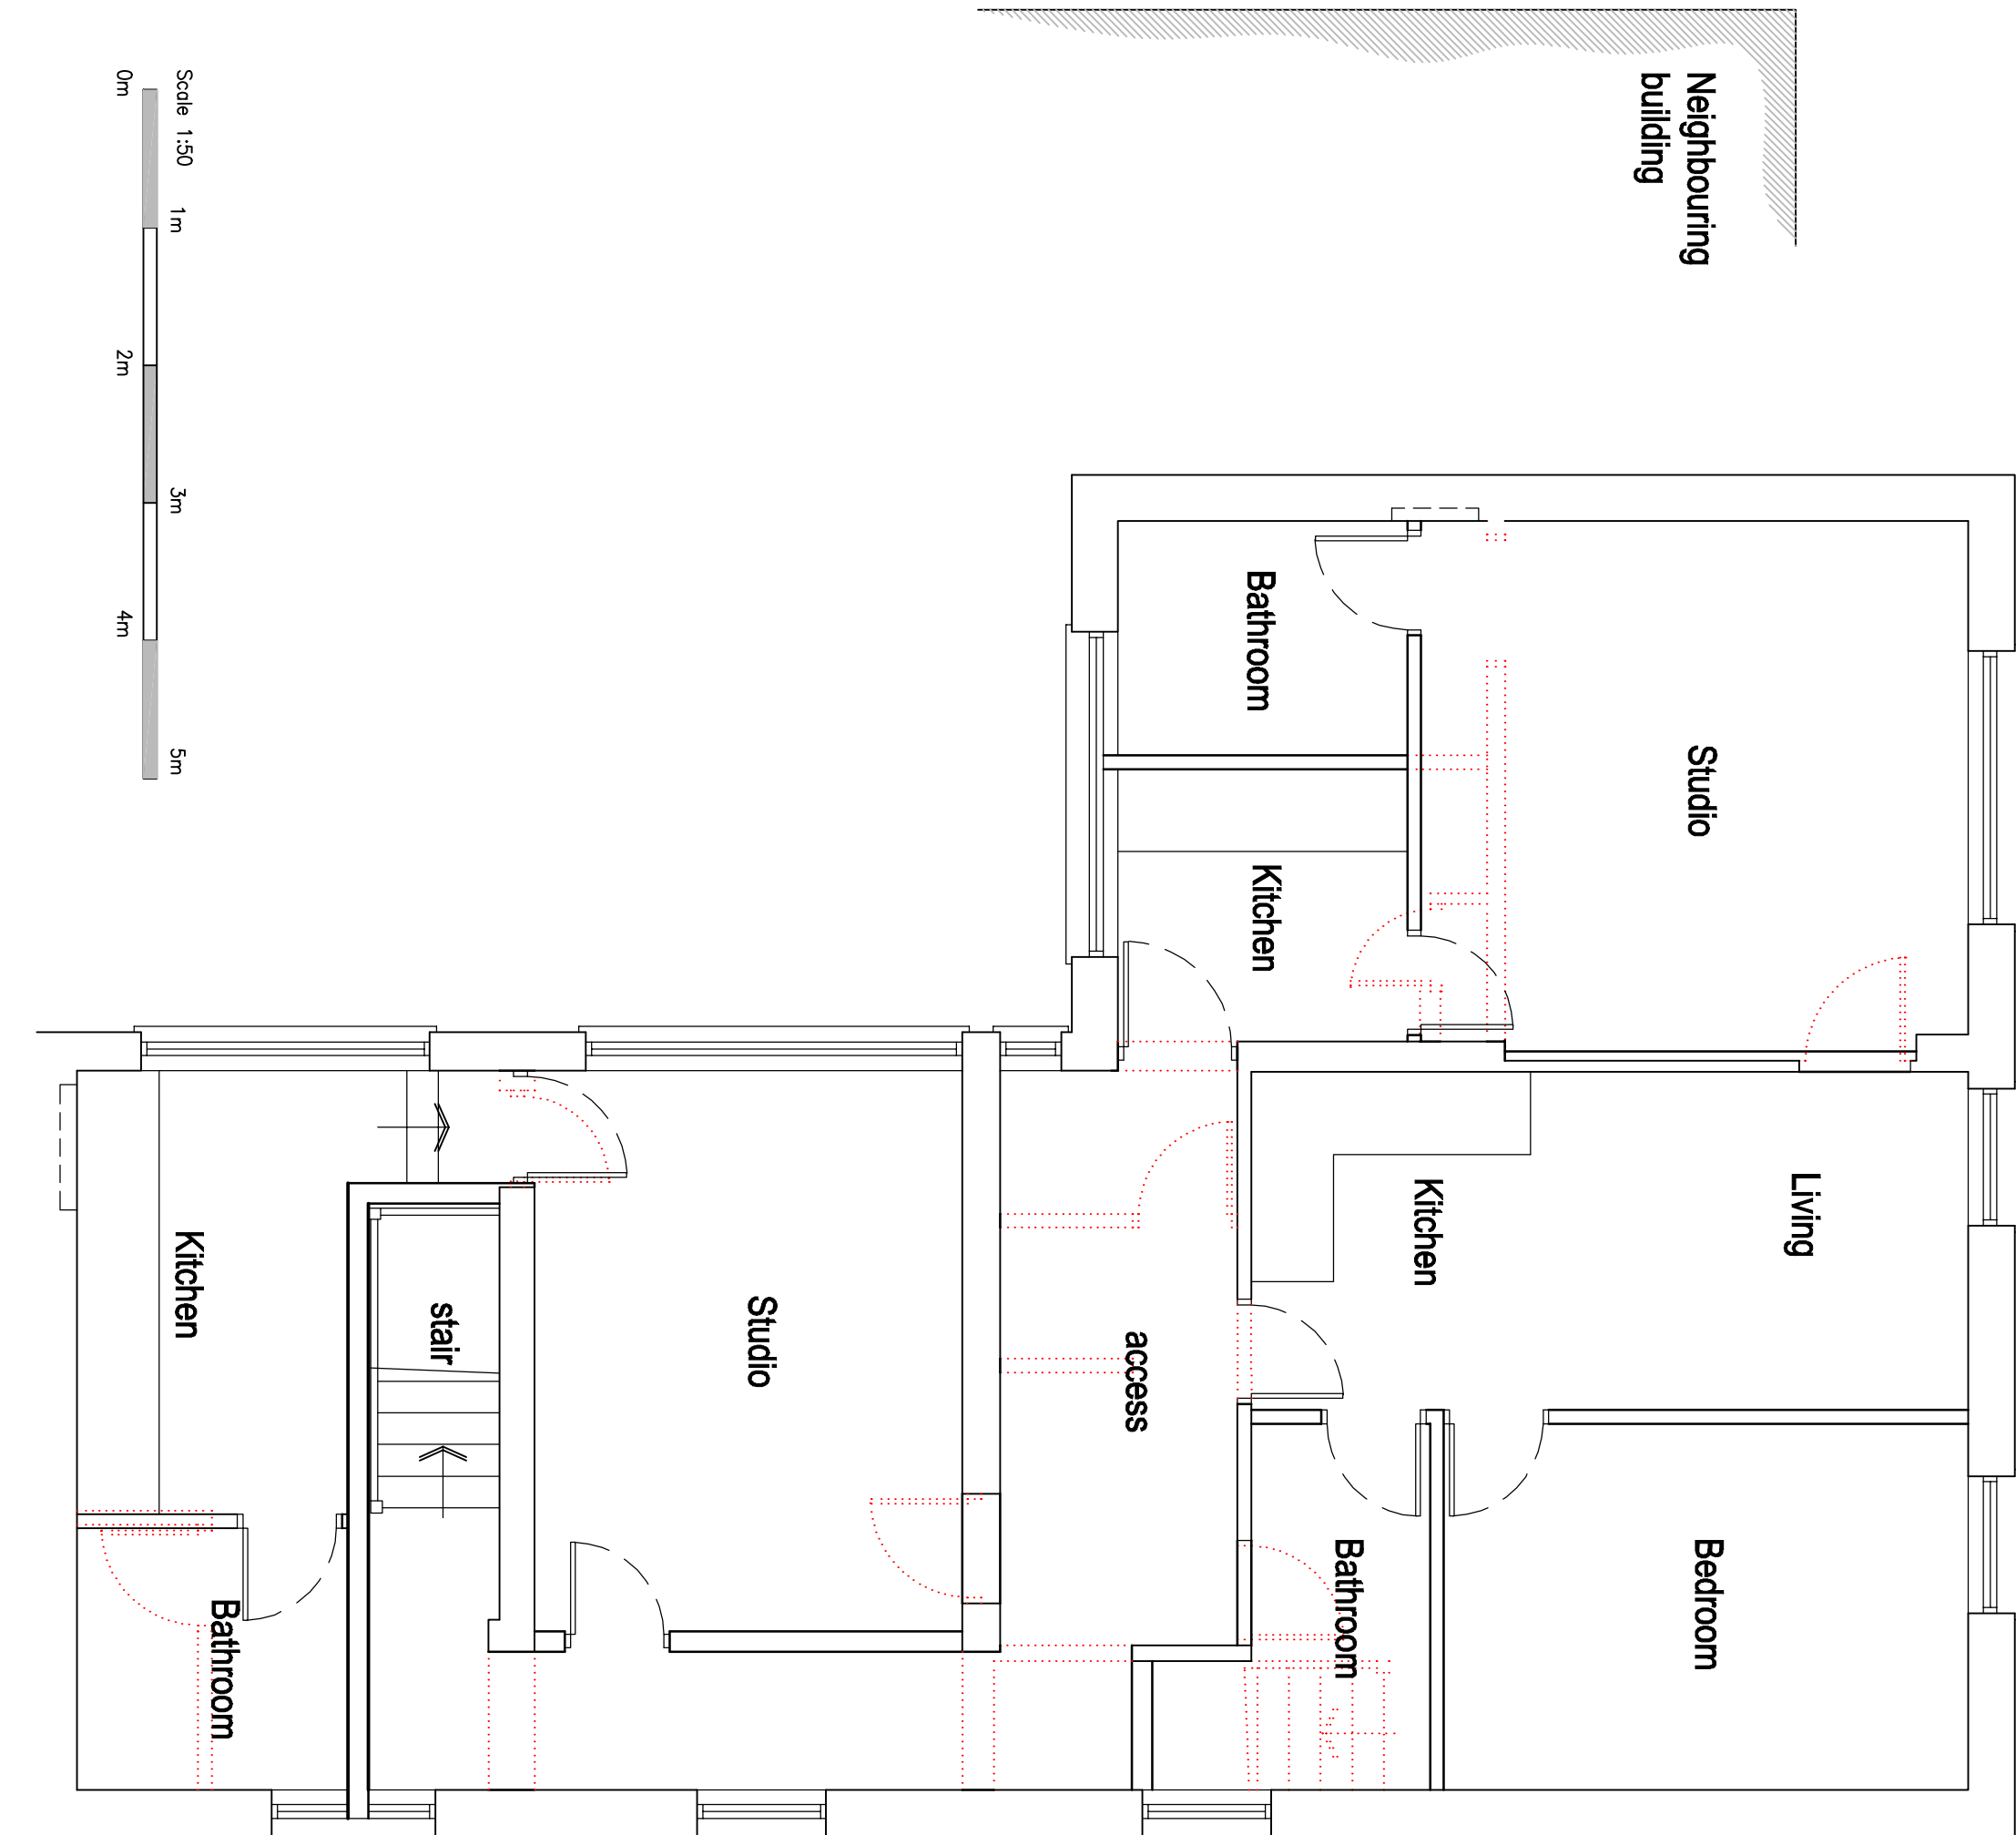

PROPOSED FIRST FLOOR PLAN 1:50

DRAWING ISSUE	
☐	FEASIBILITY
☒	PLANNING
☐	BUILDING REGULATIONS
☐	CONSTRUCTION

GOOD-DESIGN-ING Ltd
11 SARAGEN WAY,
NEWMARK ROAD,
PETERBOROUGH,
PE1 3WS.
TEL 017733 569731
E-MAIL
robert@good-design-ing.co.uk

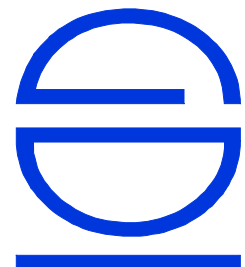

PROJECT
Proposed Conversion at
1-3 Bond Street Court
Windover Road
Spalding
PE11 1DY
Scale 1:50 @ A1 size

DRAWING
Proposed Plans and
Elevations
June 2017
drawing number :
17885-02