



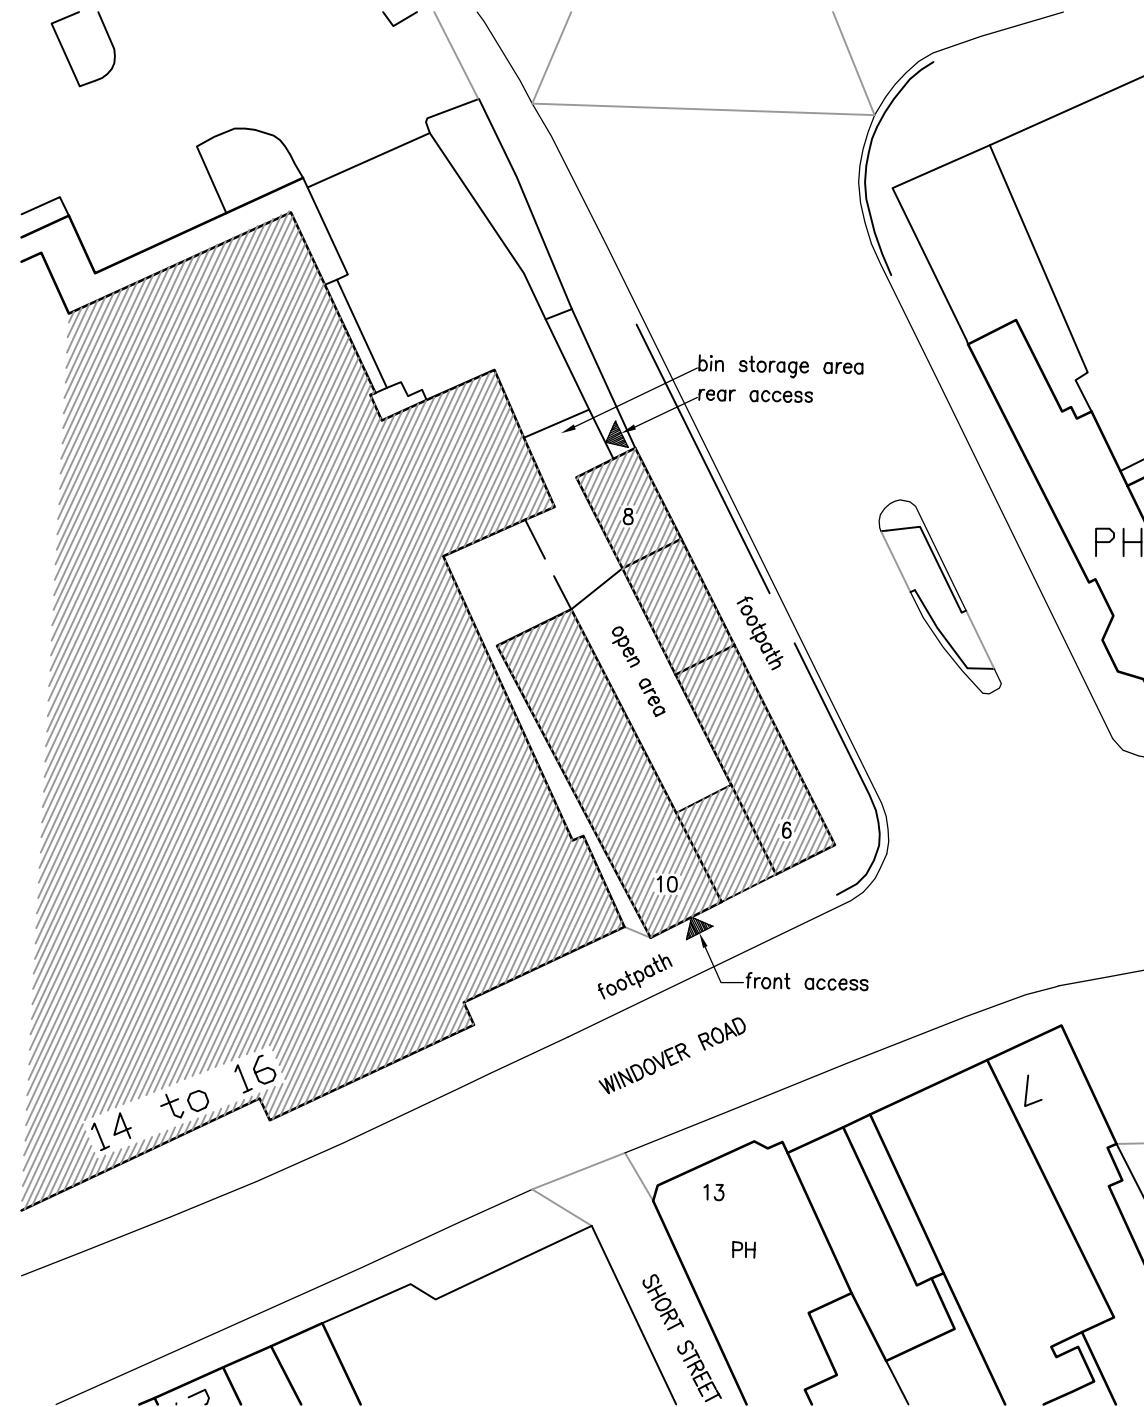

EXISTING SITE PLAN 1:500

Scale 1:500
0m 5m 10m 15m 20m

NORTH

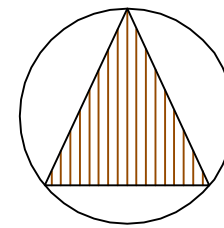

DRAWING ISSUE

FEASIBILITY	☐
PLANNING	☒
BUILDING REGULATIONS	☐
CONSTRUCTION	☐

GOOD-DESIGN-ING Ltd



11 SARACEN WAY,
NEWARK ROAD,
PETERBOROUGH.
PE1 5WS.

TEL 01733 569731
E-MAIL
robert@good-design-ing.co.uk

PROJECT

Proposed Conversion at
1-3 Bond Street Court
Windover Road
Spalding
PE11 1DY

Scale 1:500 @ A3 size

DRAWING

Existing Site Plan

June 2017

drawing number :
17885-03