
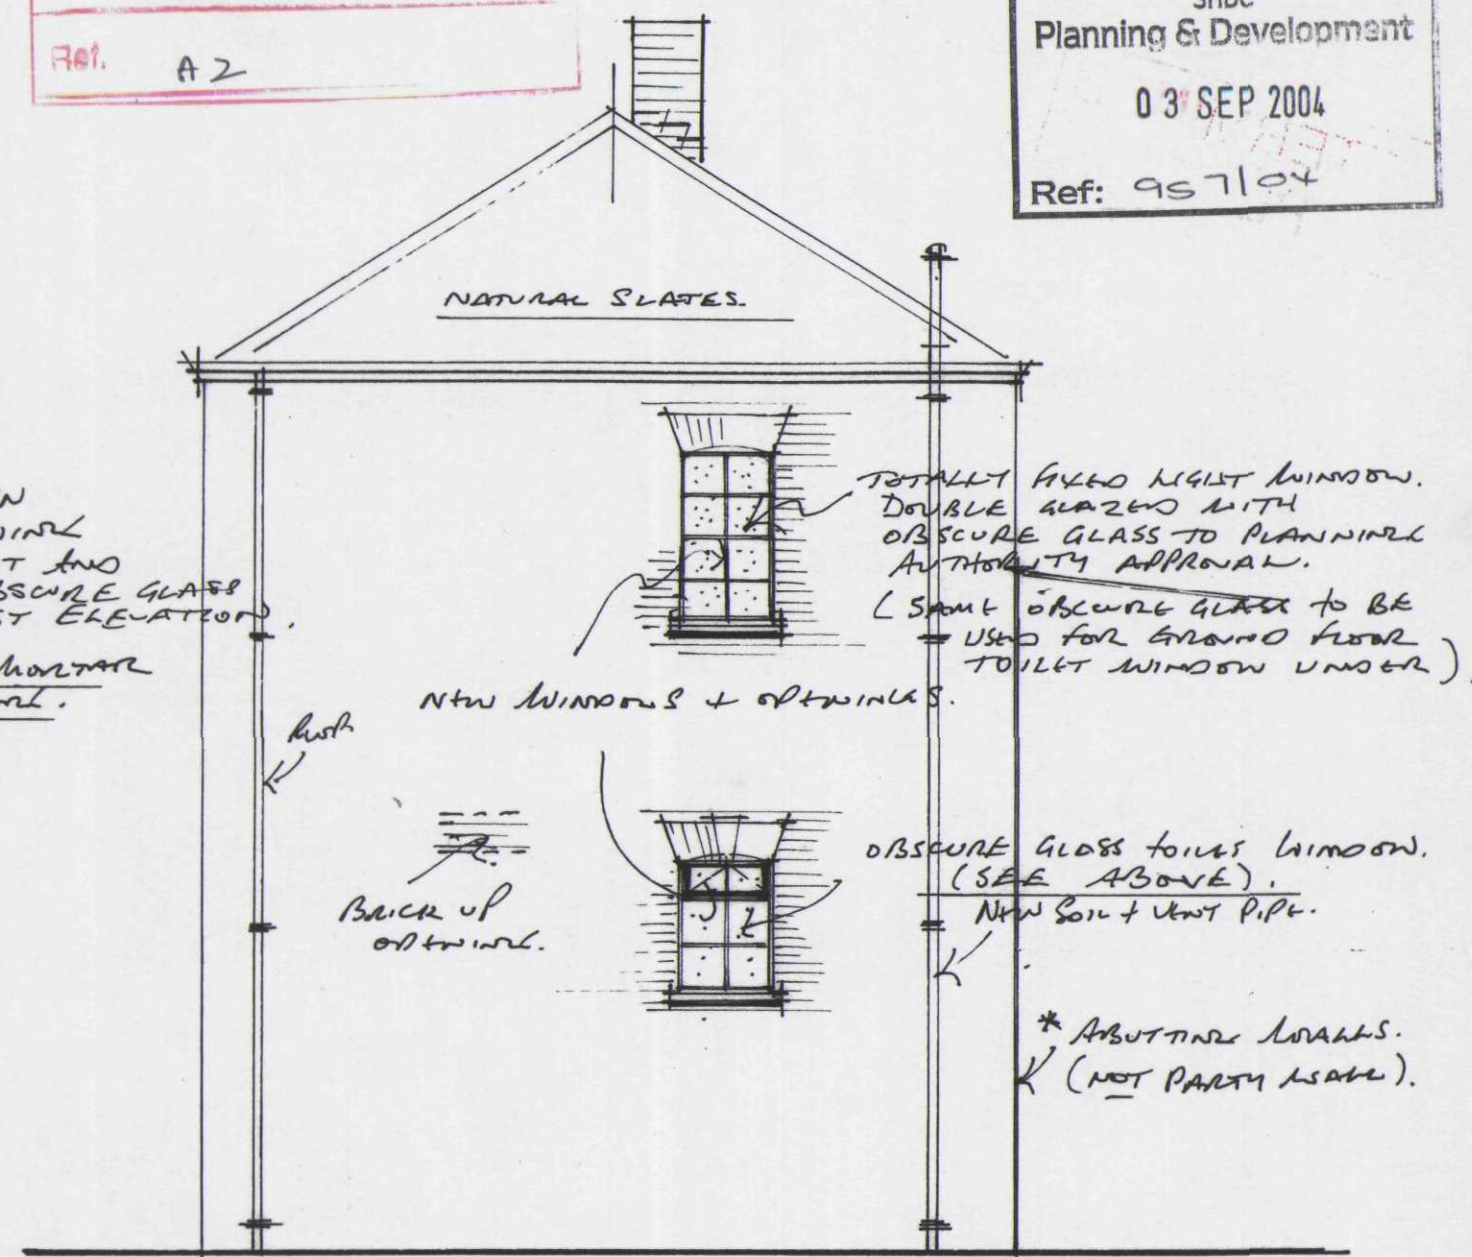


DETERMINED
PLAN

AMENDED PLAN

Ref. A2

SHDC
Planning & Development
03 SEP 2004
Ref: 957104

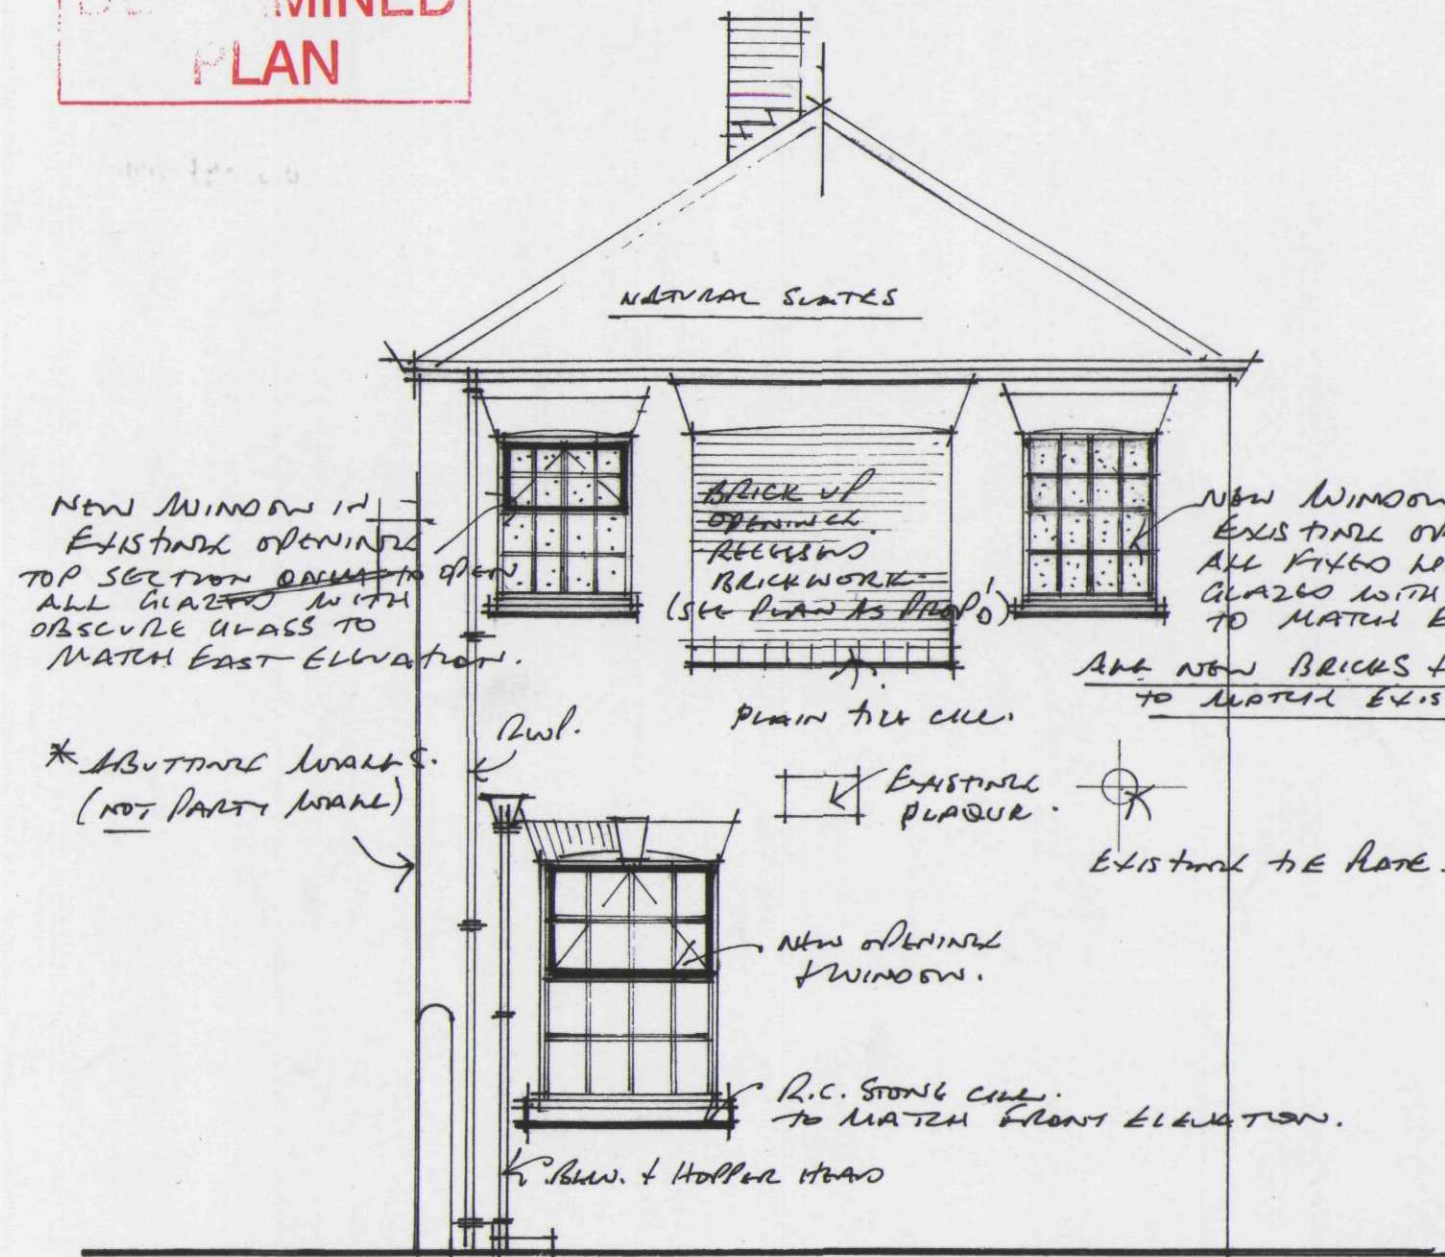

• WEST ELEVATION AS PROPOSED.

• DRAWING NO. 02/119/03^B. SCALE 1:50.

WEST AND EAST ELEVATIONS AS PROPOSED.

FOR SOUTH (FRONT) ELEVATION AS PROPOSED SEE

PLEASE NOTE: NORTH WALL IS ON SITE BOUNDARY AND ABUTS* BUILDING ON THE ADJACENT PROPERTY

• PROPOSED CONVERSION OF EXISTING (FORMER) COACH HOUSE TO PROVIDE ADDITIONAL OFFICE ACCOMMODATION.

• 64. PINCHBECK ROAD. SPALDING. Lincs. FOR MESSRS. CRUSTS - SOLICITORS.

• R.N. EDWARDS M.B.A.T. ARCHITECTURAL TECHNOLOGIST.

REVISIONS:

A.

FIRST FLOOR WINDOW IN EAST ELEVATION TO BE TOTALLY FIXED LIGHT (I.E. NO OPENINGS) AND GLAZED WITH OBSCURE GLASS TO LOCAL PLANNING AUTHORITY APPROVAL.

B.

FIRST FLOOR WINDOWS TO WEST ELEVATION GLAZED OBSC. GLASS TOP SECTION ONLY OF LEFT HAND WINDOW TO OPEN - TOP HINGE.

DRAWING NO. 02/119/02 A.