




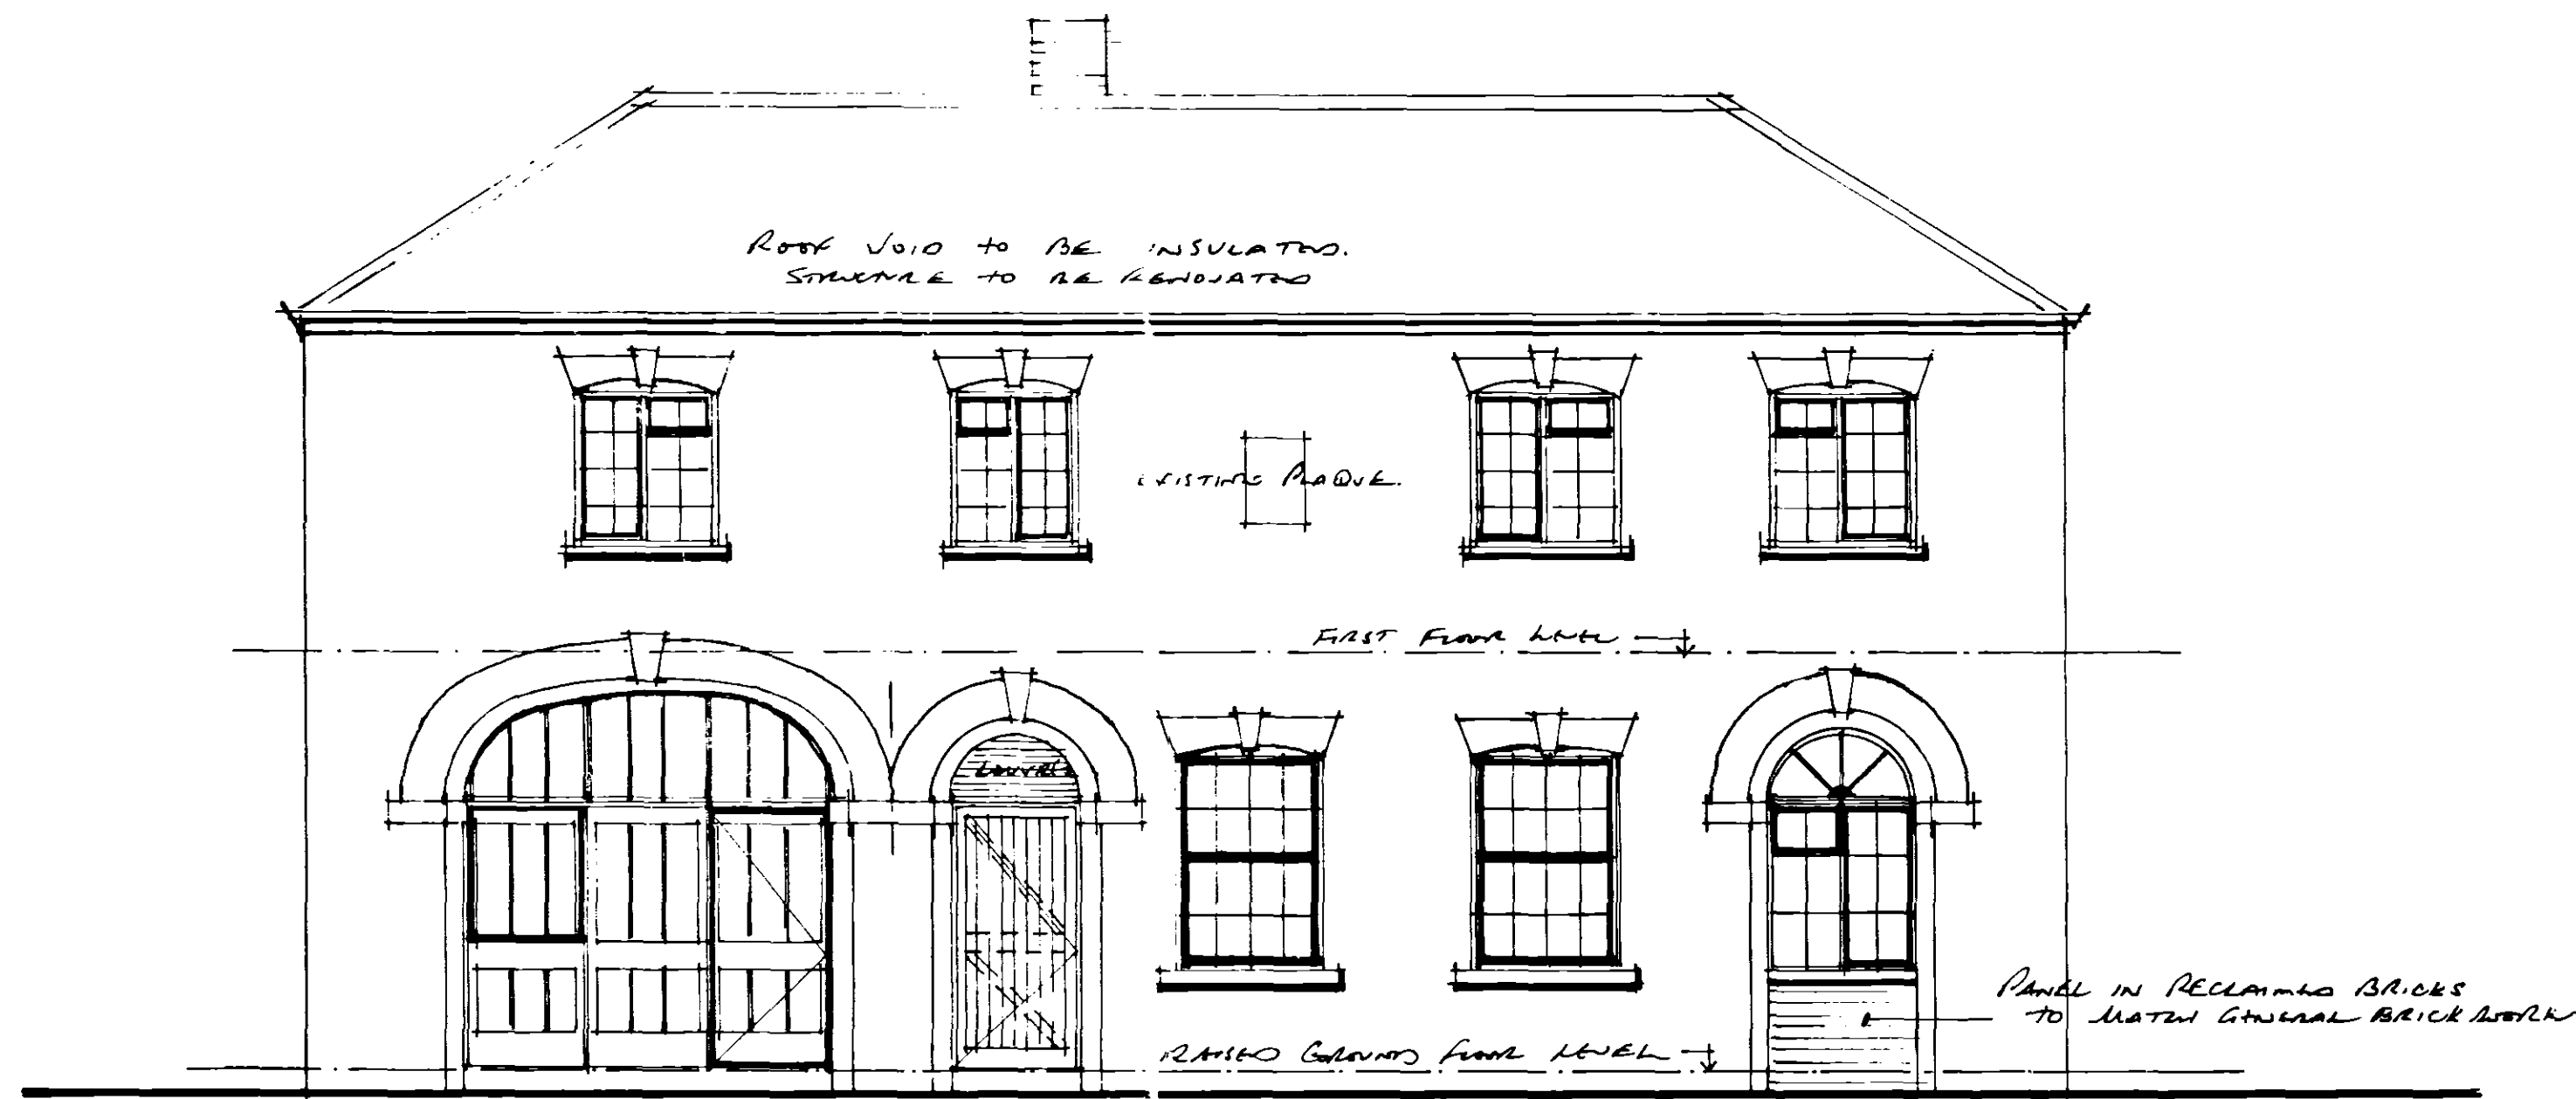


• FRONT ELEVATION AS PROPOSED.
• NEW DOORS + WINDOWS SET INTO EXISTING STRUCTURAL OPENINGS.

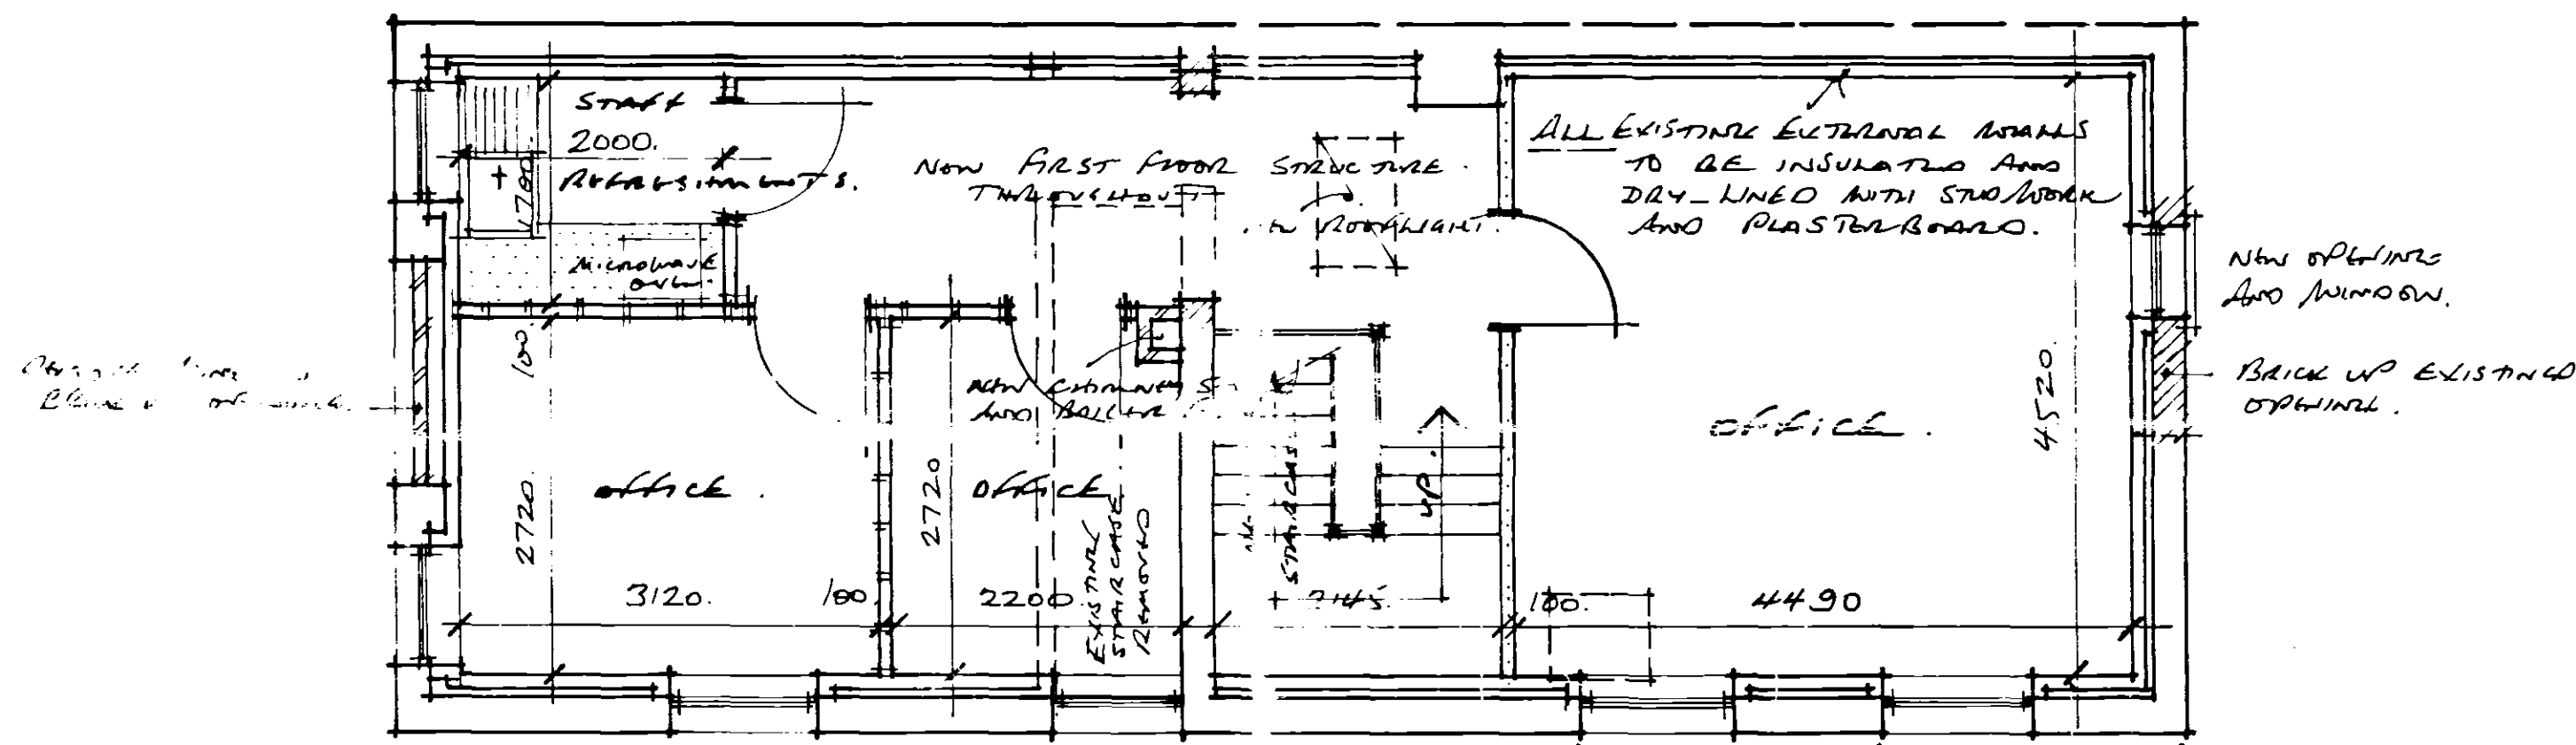


• FIRST FLOOR PLAN AS PROPOSED.

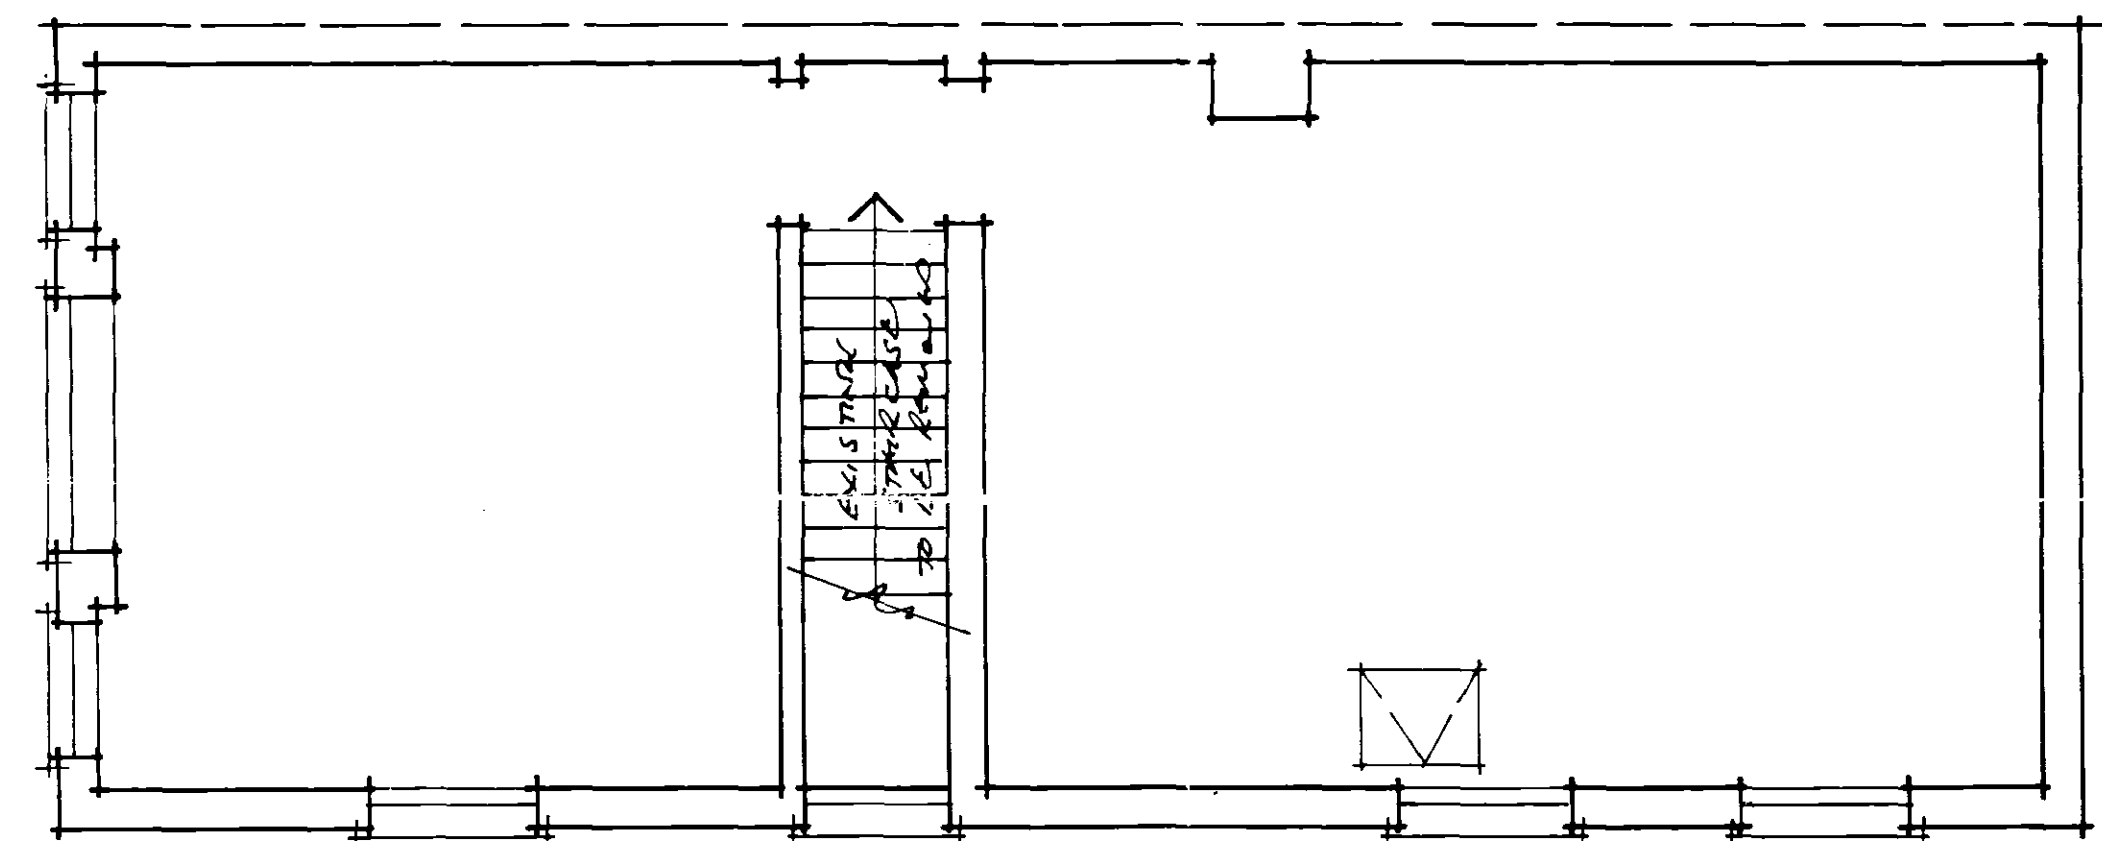

• FIRST FLOOR PLAN AS EXISTING.

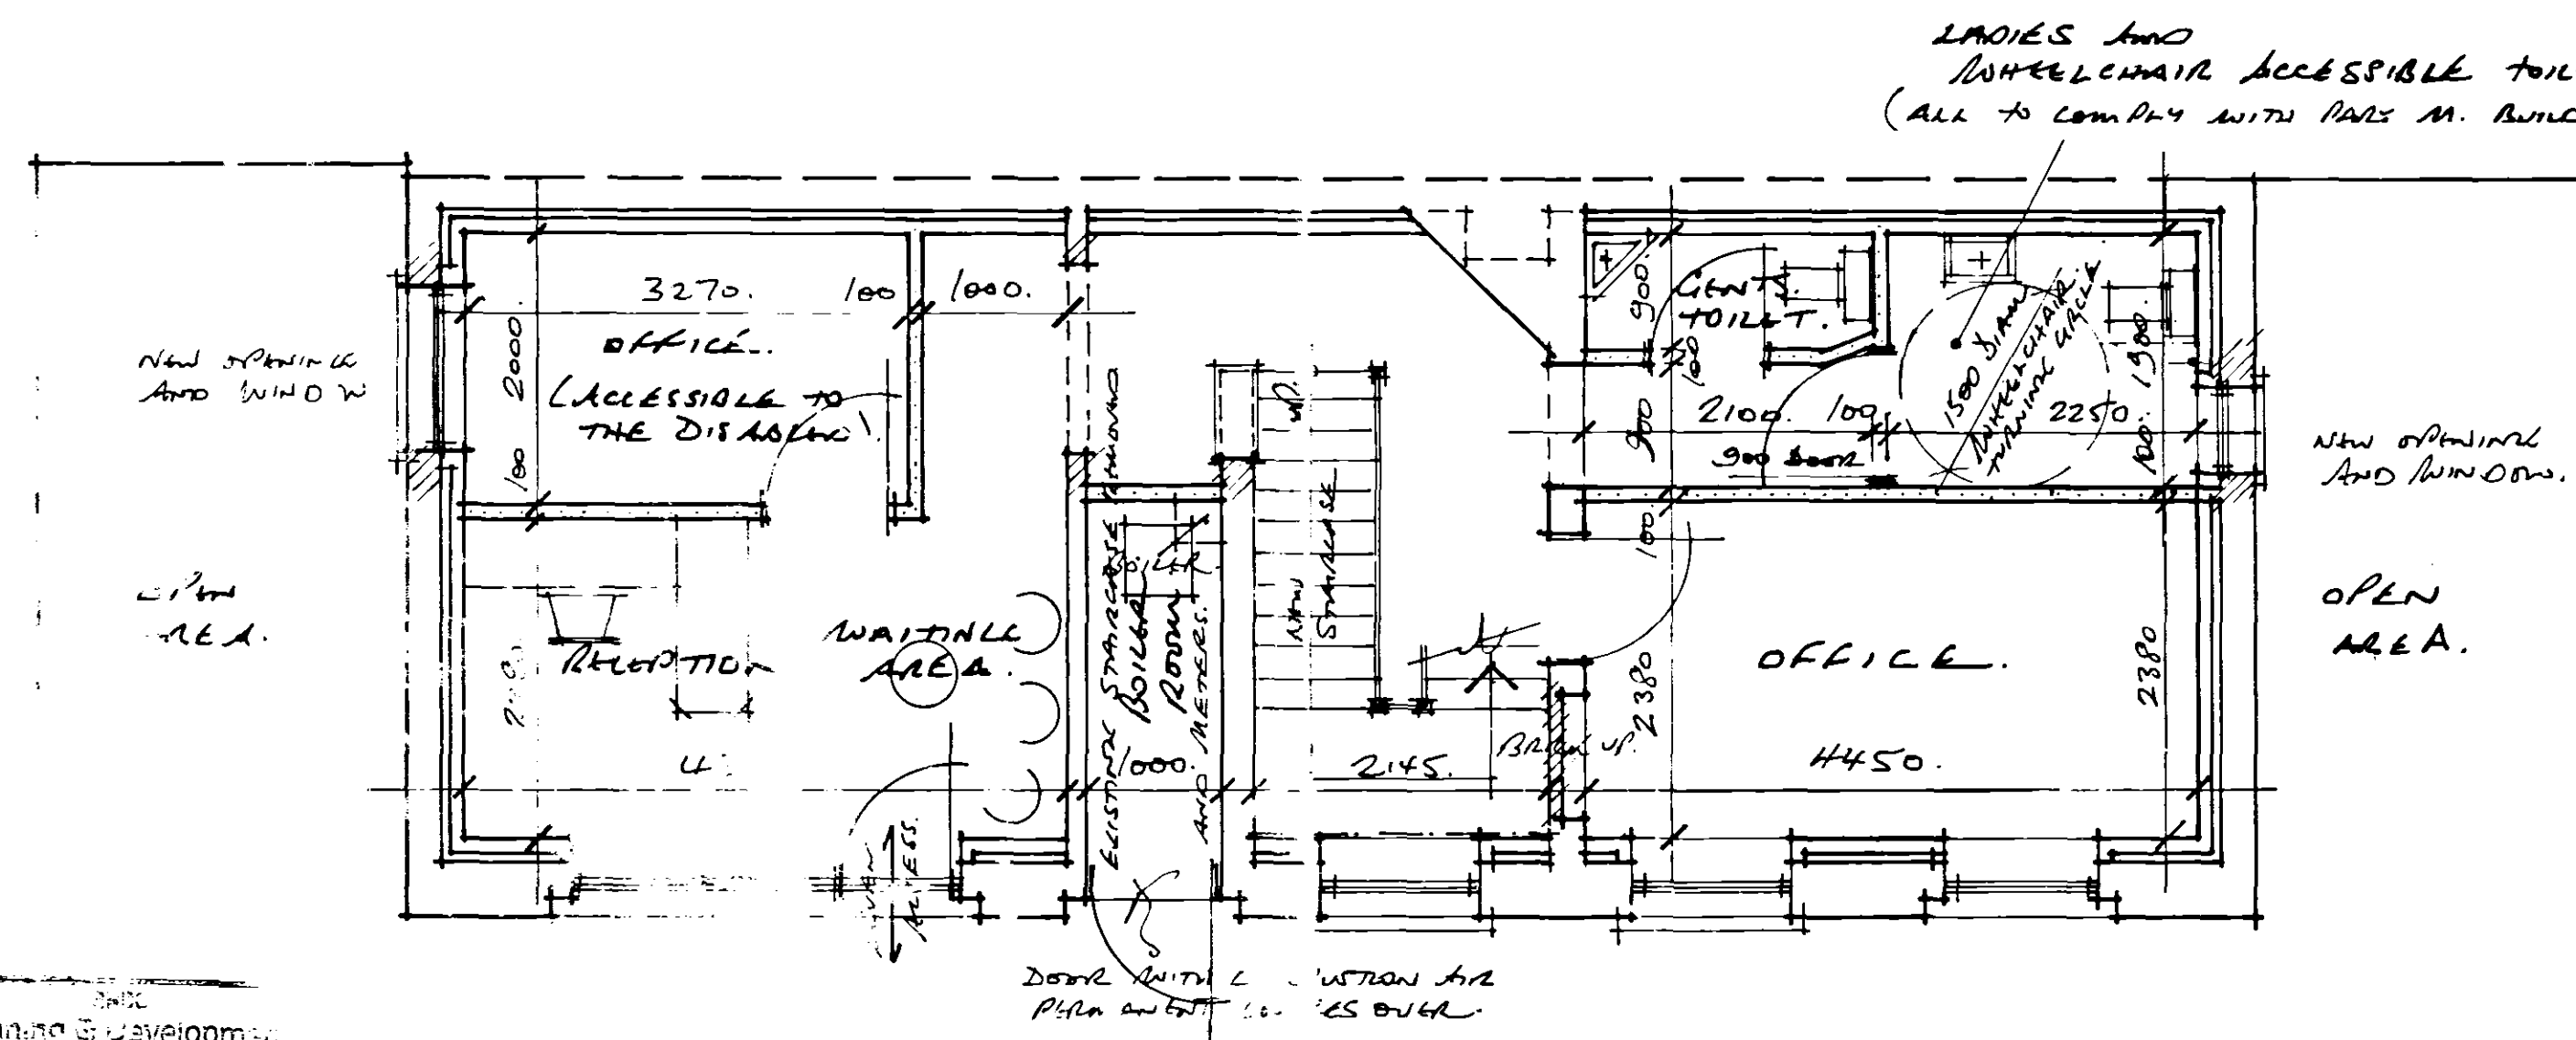

• GROUND FLOOR PLAN AS PROPOSED.

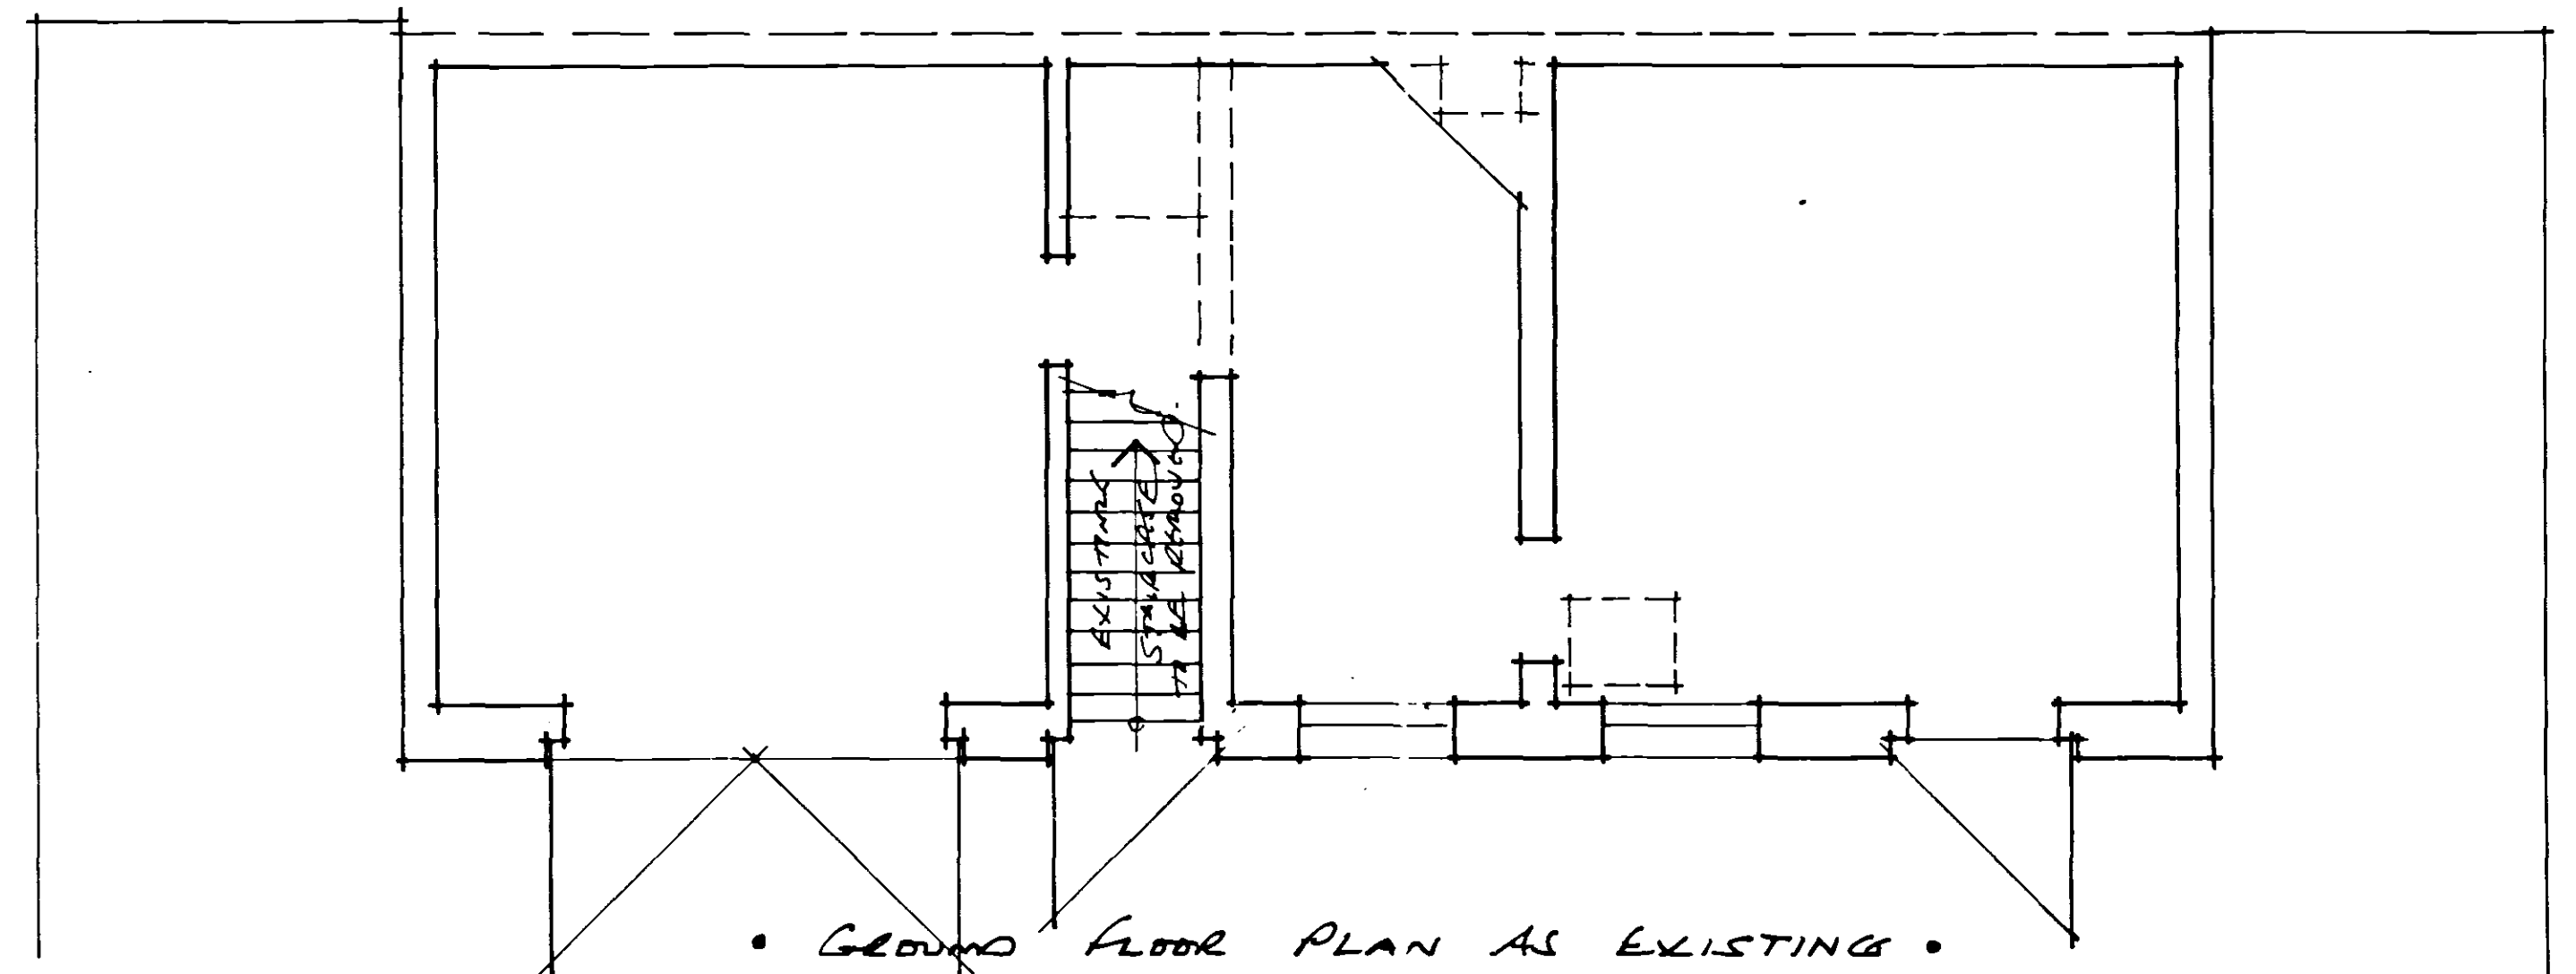

• GROUND FLOOR PLAN AS EXISTING.

Planning & Development
13 JUL 2004
Ref: 0957104

EXISTING "COACH HOUSE" TO PROVIDE ADDITIONAL OFFICE ACCOMMODATION. 64, PINCHBECK ROAD, SPALDING, Lincs.
REINFORCEMENTS + ADDITIONAL DETAILS. AND/OR RE.

Scale: 1:50 November 2003

R.N. COWLING, M.B.A.T. ARCHITECTURAL TECHNOLOGIST, 9, GILMAN CLOSE, SPALDING, Lincs. PE11 3FL TEL/FAX 01775 723836.

PERMITS
PLAN