
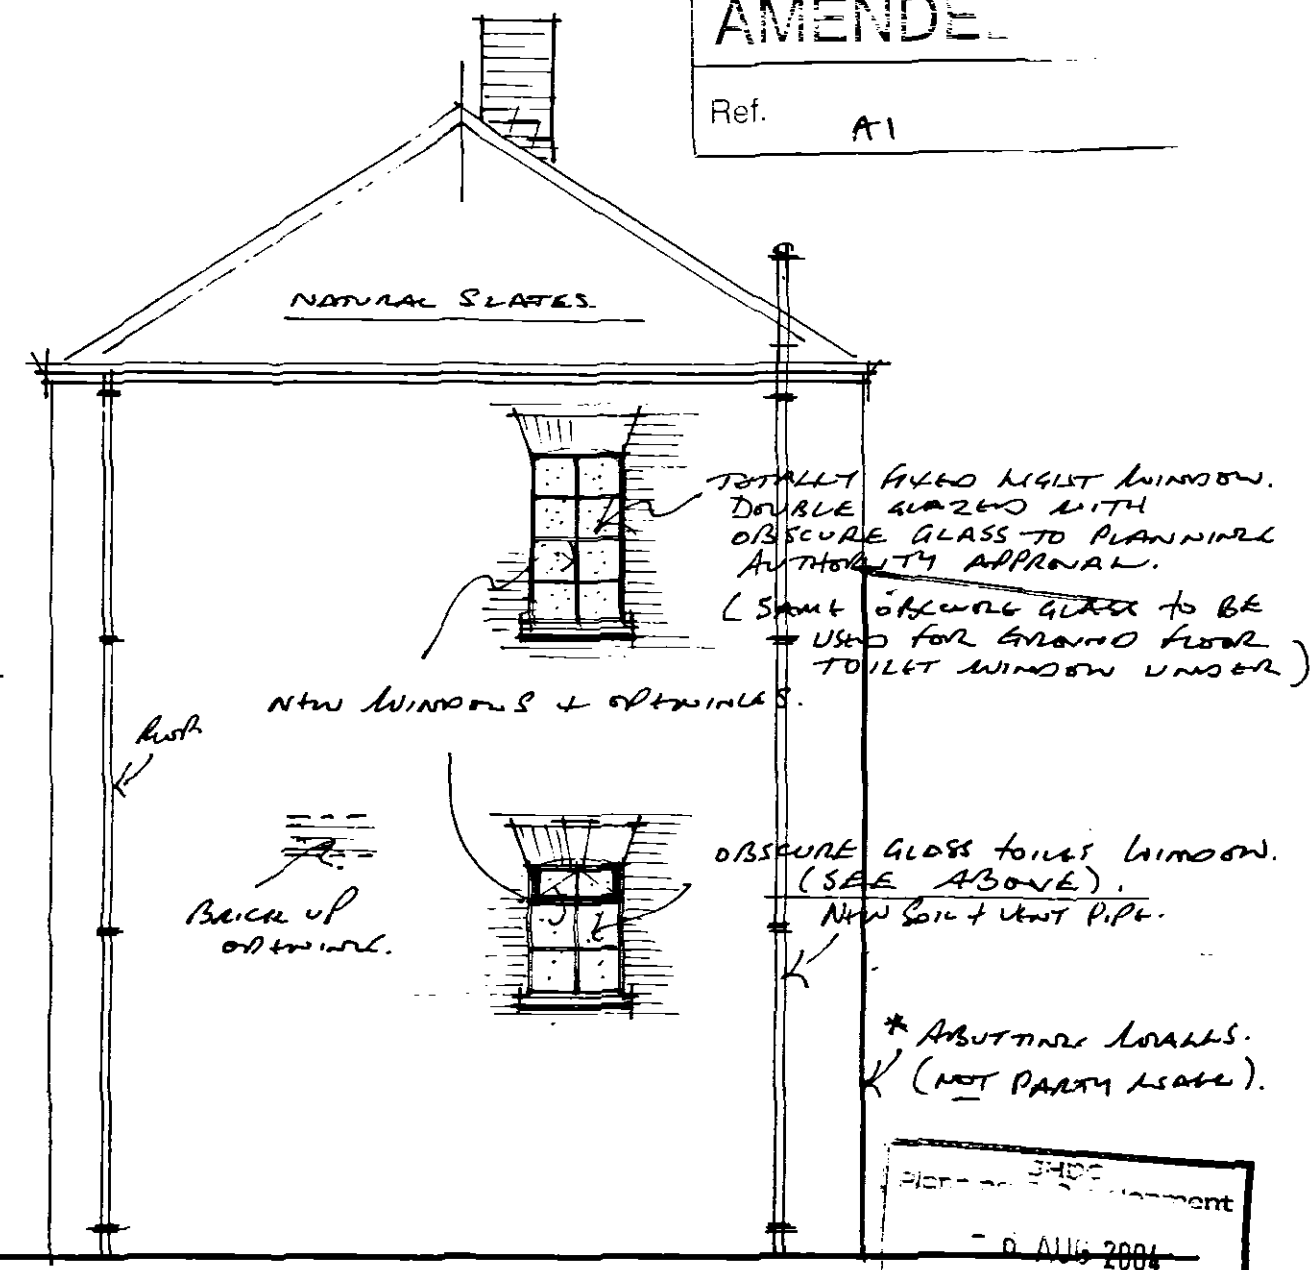


INTENDED

AMENDEL

Ref. A1

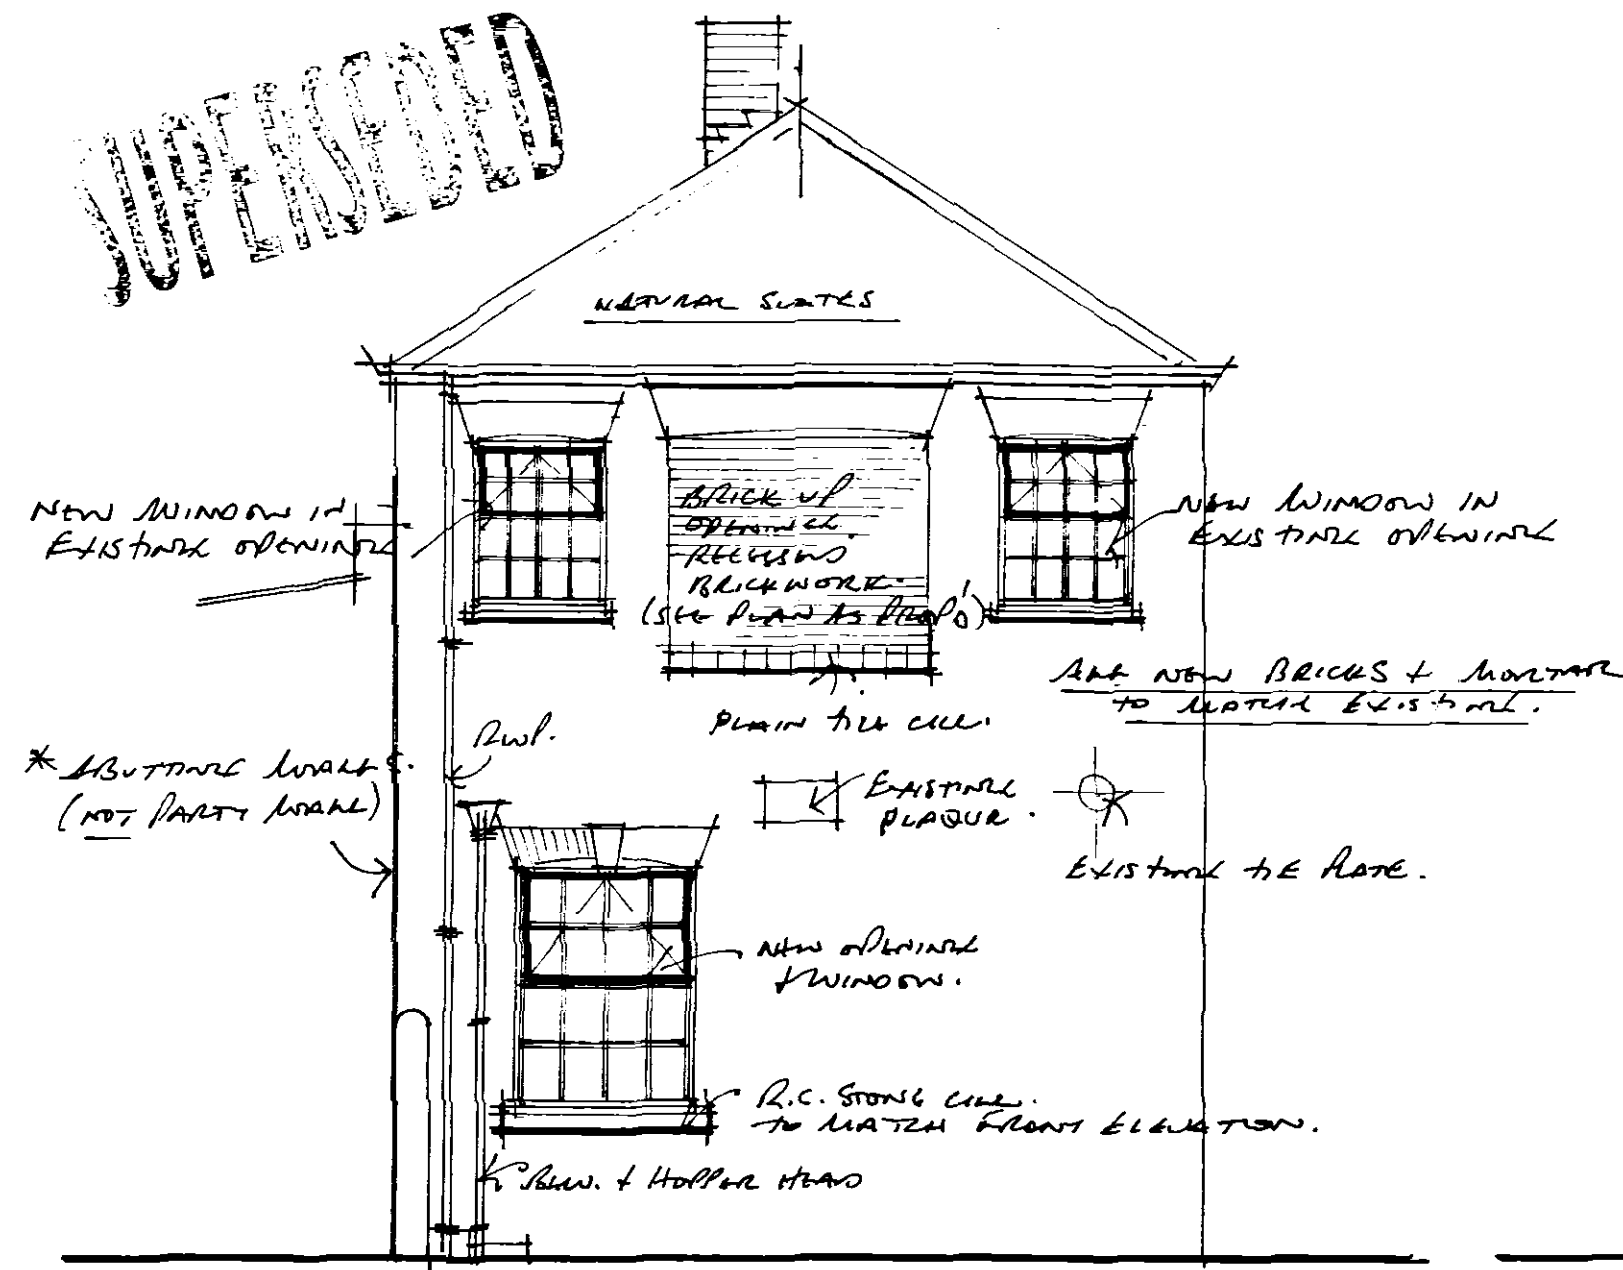

Plan - SHED
- 6 AUG 2004
REF: 957/04

• WEST ELEVATION AS PROPOSED •

• EAST ELEVATION AS PROPOSED •

• DRAWING NO. 02/119/03^A. SCALE 1:50 •

REVISIONS: A.

G1ST FLOOR WINDOW IN EAST ELEVATION TO BE TOTALLY FIXED LIGHT (I.E. NO OPENINGS) AND GLAZED WITH OBSCURE GLASS TO LOCAL PLANNING AUTHORITY APPROVAL.

WEST AND EAST ELEVATIONS AS PROPOSED.

FOR SOUTH (FRONT) ELEVATION AS PROPOSED SEE DRAWING NO. 02/119/02 A.

PHASE NOTE: NORTH WALL IS ON SITE BOUNDARY AND ABUTS* BUILDING ON THE ADJACENT PROPERTY

• PROPOSED CONVERSION OF EXISTING (FORMER) COACH HOUSE TO PROVIDE ADDITIONAL OFFICE ACCOMMODATION •

• 64. PINCHBECK ROAD. SPALDING. Lincs. FOR MESSRS. CRUSTS - SOLICITORS •

• R.N. CONNOR ARCHT. ARCHITECTURAL TECHNOLOGIST •