
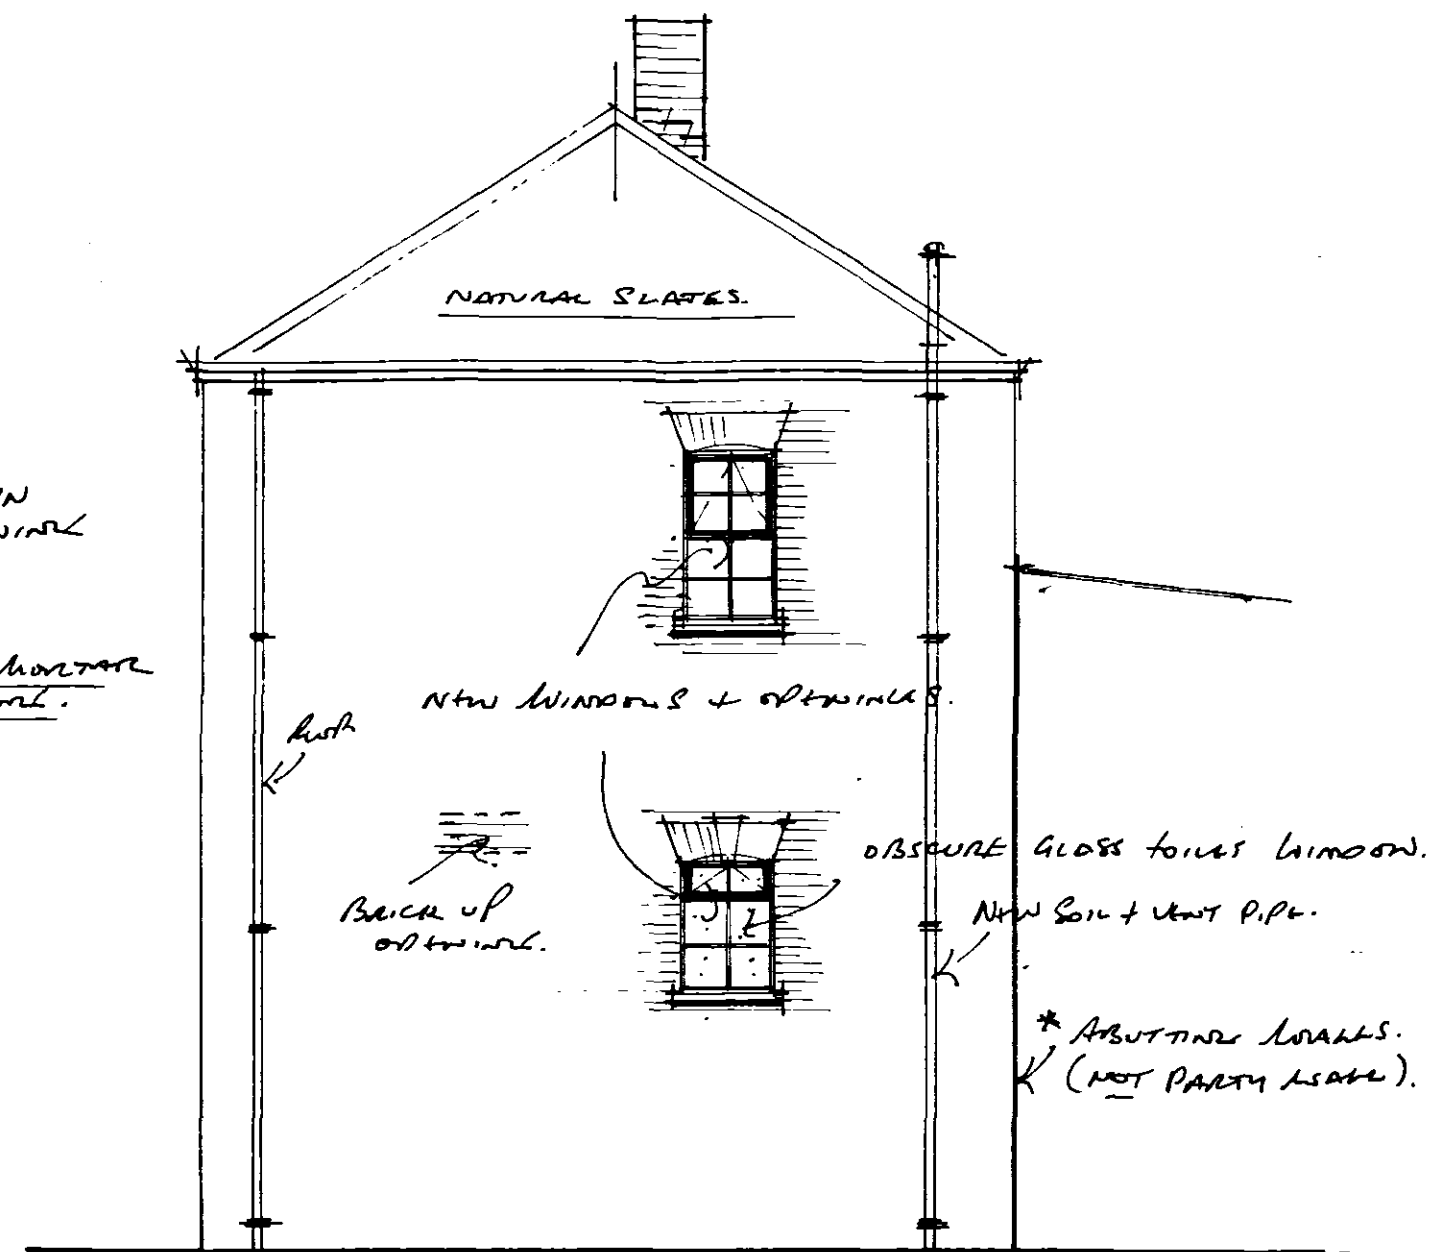


SHDC
Planning & Development
23 JUL 2004
Ref: 957/04

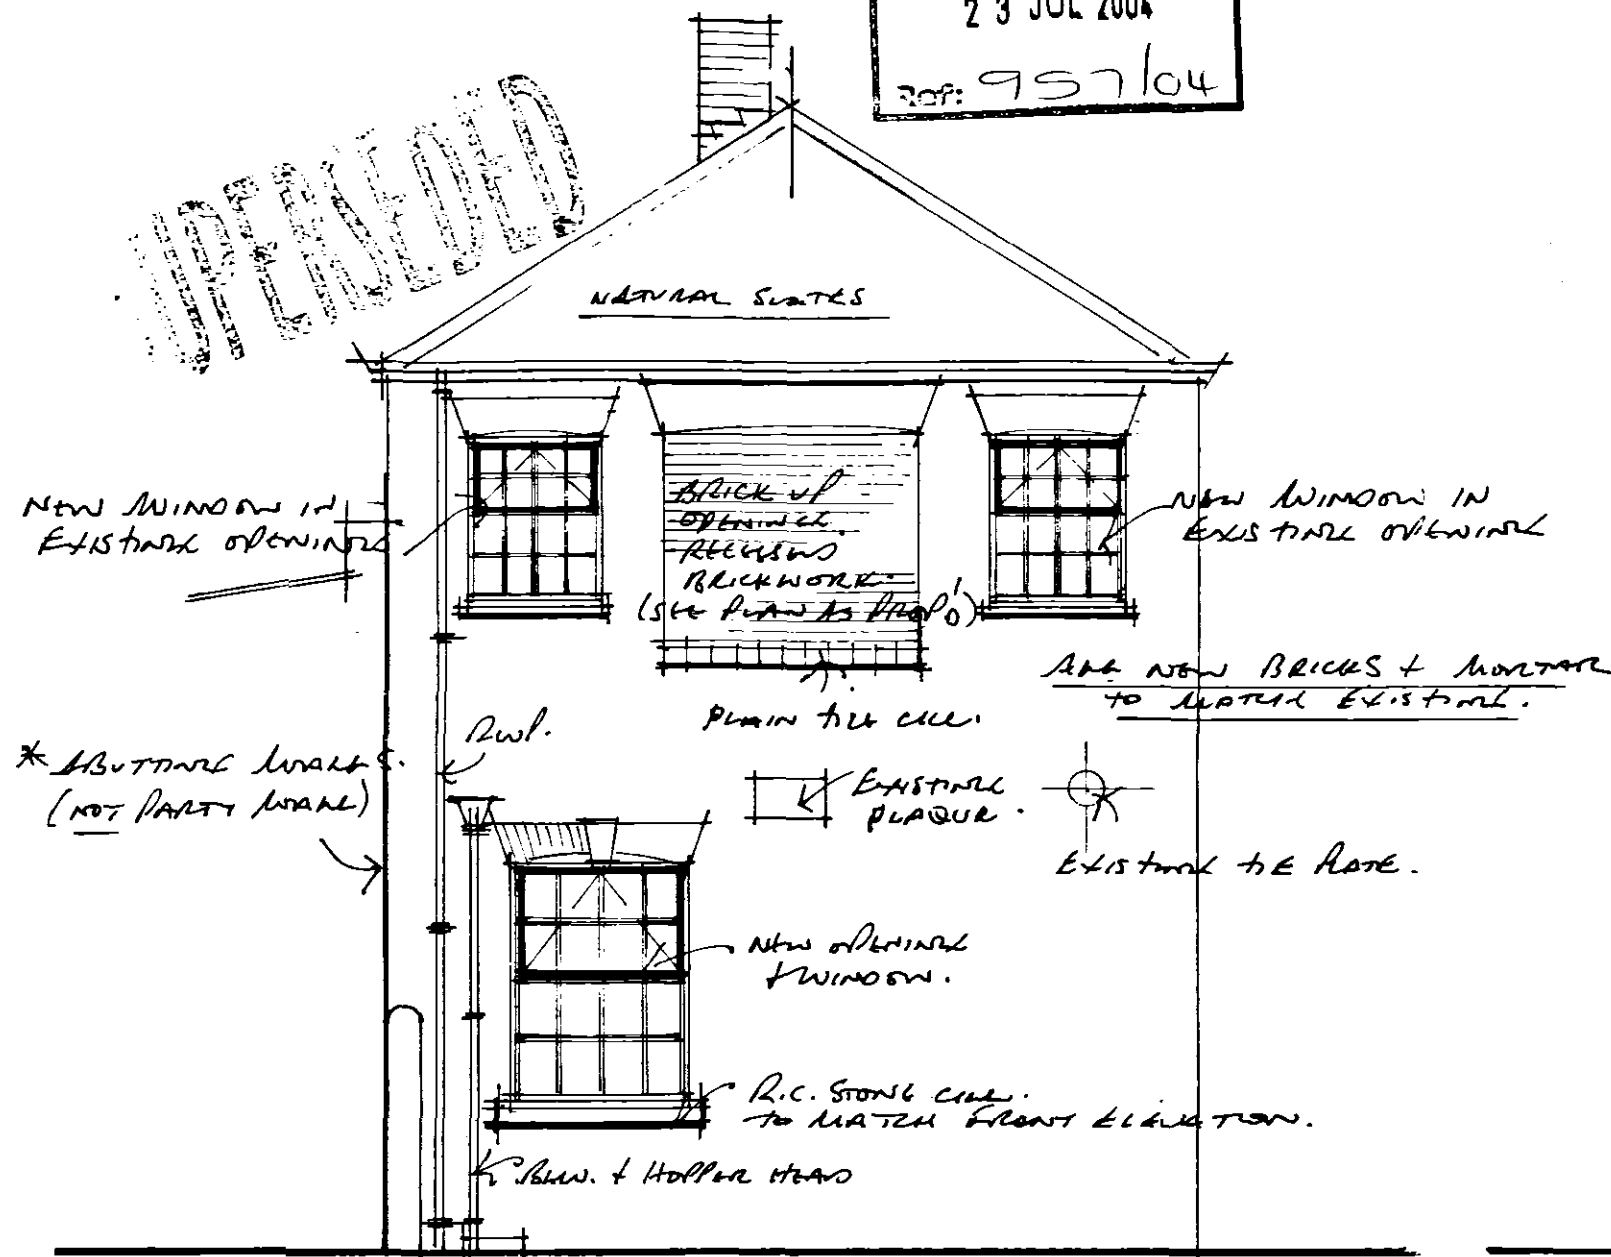

• WEST ELEVATION AS PROPOSED •

• EAST ELEVATION AS PROPOSED •

• DRAWING NO. 02/119/03 • SCALE 1:50 •

WEST AND EAST ELEVATIONS AS PROPOSED.

FOR SOUTH (FRONT) ELEVATION AS PROPOSED SEE DRAWING NO. 02/119/02 A.

PLEASE NOTE: NORTH WALL IS ON SITE BOUNDARY AND ABUTS* BUILDING ON THE ADJACENT PROPERTY

• PROPOSED CONVERSION OF EXISTING (FORMER) COACH HOUSE TO PROVIDE ADDITIONAL OFFICE ACCOMMODATION •

• 64. PINCHBECK ROAD. SPALDING. Lincs. for MESSRS. CRUSTS - SOLICITORS •

• R.N. EDWARDS M.B.A.T. ARCHITECTURAL TECHNOLOGIST •