
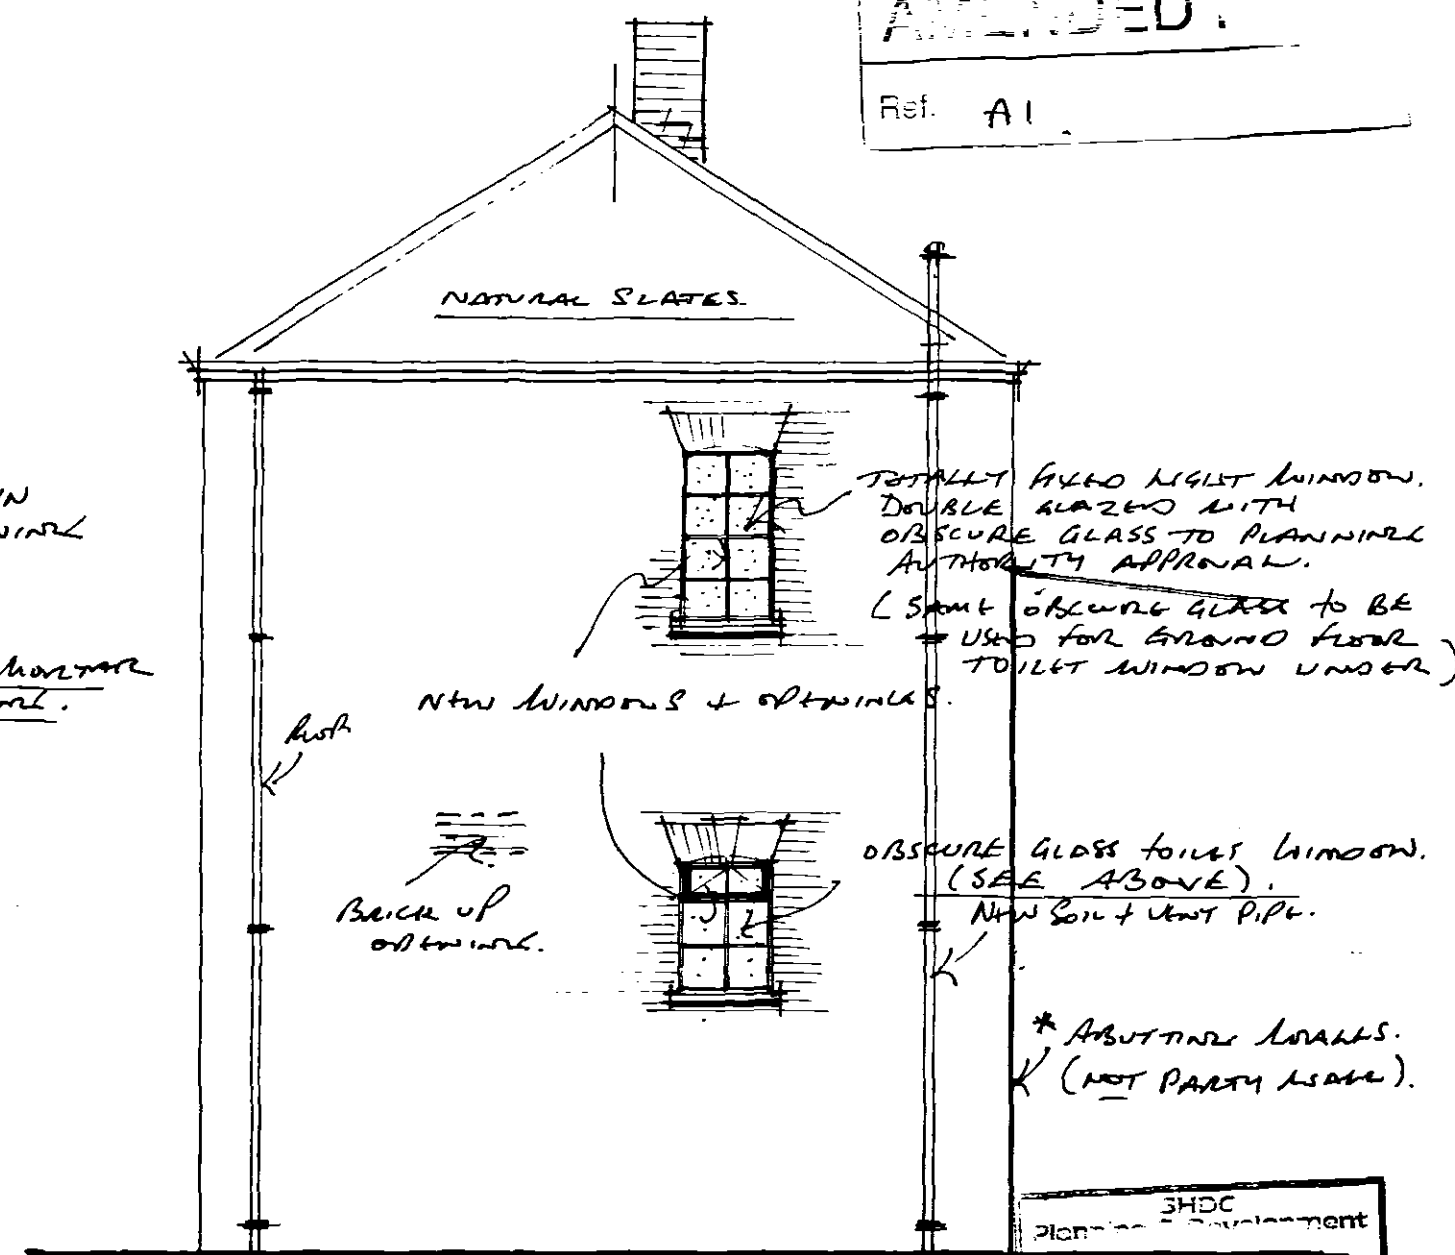


AMENDED.

Ref. A1.

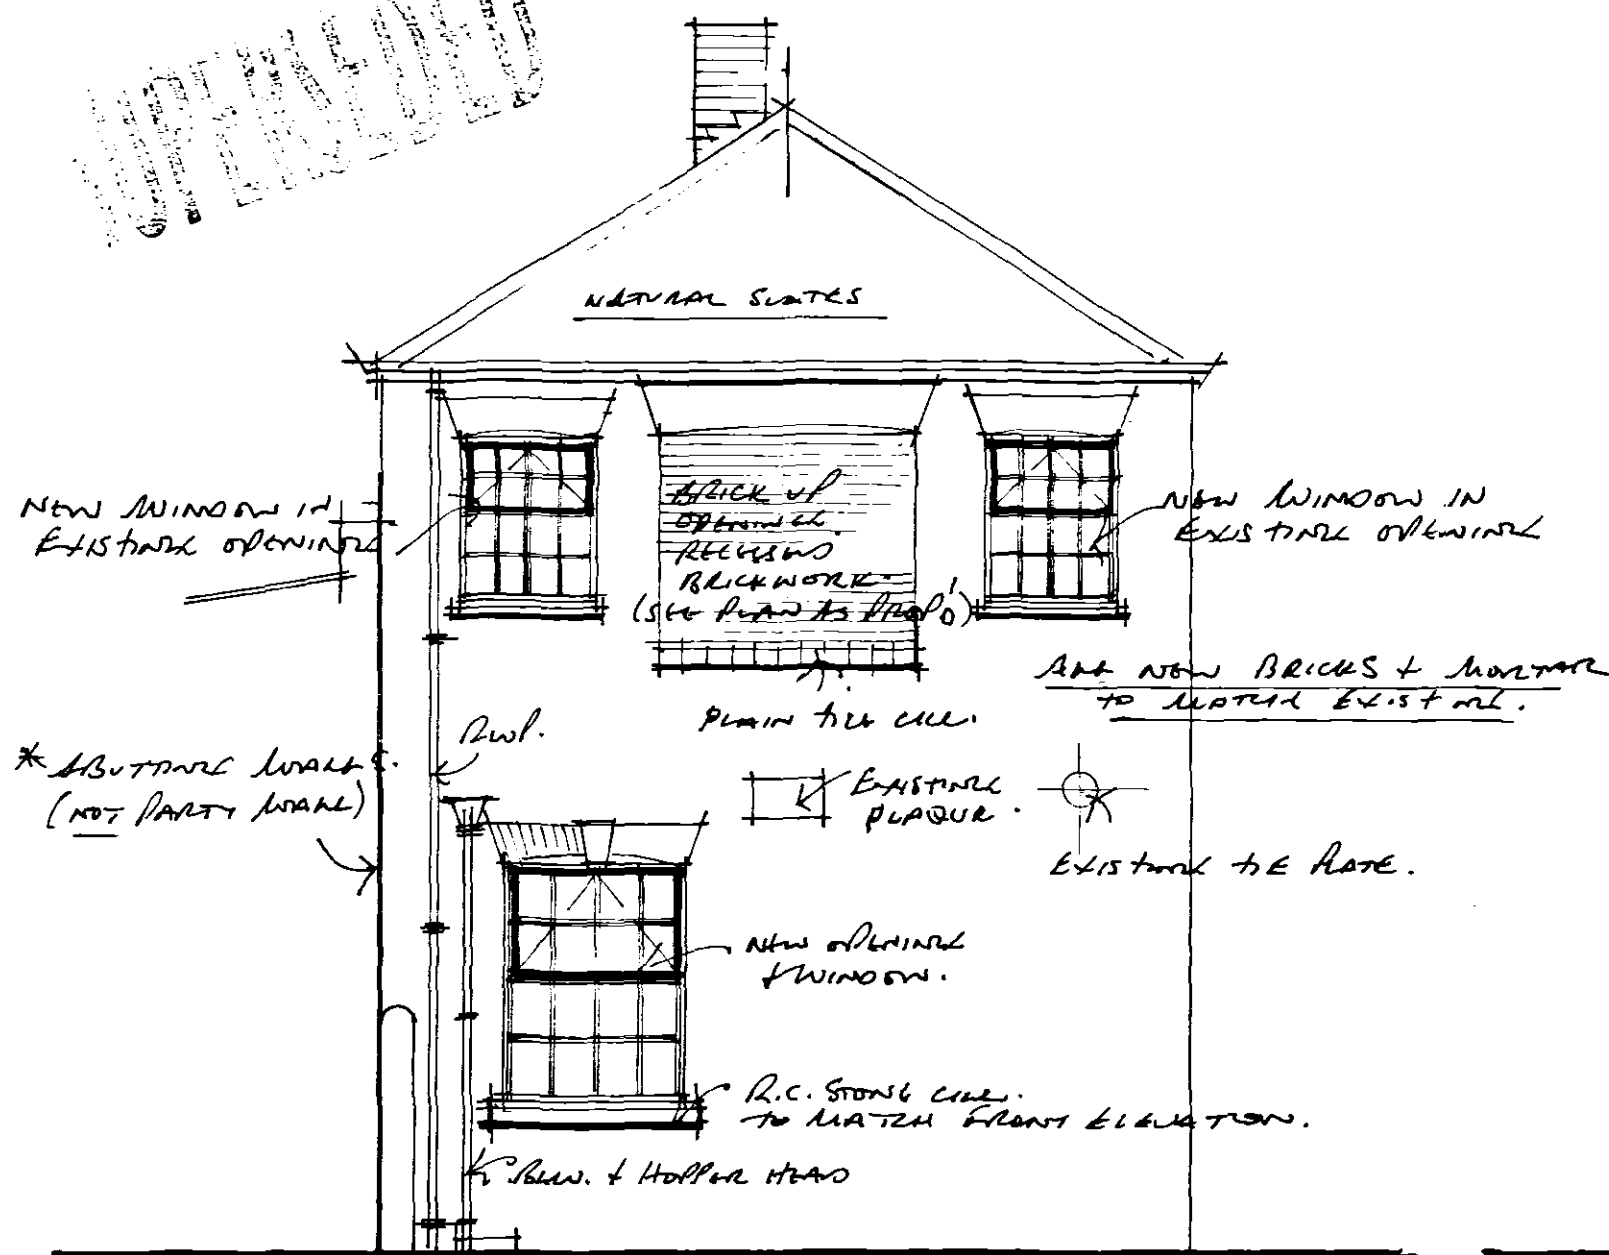

SHDC Planning Department

- 6 AUG 2004

Ref: 957/04

• WEST ELEVATION AS PROPOSED •

• EAST ELEVATION AS PROPOSED •

• DRAWING NO. 02/119/03^A. SCALE 1:50 •

REVISIONS: A.

GRT FLOOR WINDOW IN EAST ELEVATION TO BE TOTALLY FIXED LIGHT (I.E. NO OPENINGS) AND GLAZED WITH OBSCURE GLASS TO LOCAL PLANNING AUTHORITY APPROVAL.

WEST AND EAST ELEVATIONS AS PROPOSED.

FOR SOUTH (FRONT) ELEVATION AS PROPOSED SEE DRAWING NO. 02/119/02 A.

PLEASE NOTE: NORTH WALL IS ON SITE BOUNDARY AND ABUTS* BUILDING ON THE ADJACENT PROPERTY

• PROPOSED CONVERSION OF EXISTING (FORMER) COACH HOUSE TO PROVIDE ADDITIONAL OFFICE ACCOMMODATION •

• 64. PINCHBECK ROAD. SPALDING. Lincs. FOR MESSRS. CRUSTS - SOLICITORS •

• R.N. EDWARDS M.B.A.T. ARCHITECTURAL TECHNOLOGIST •