
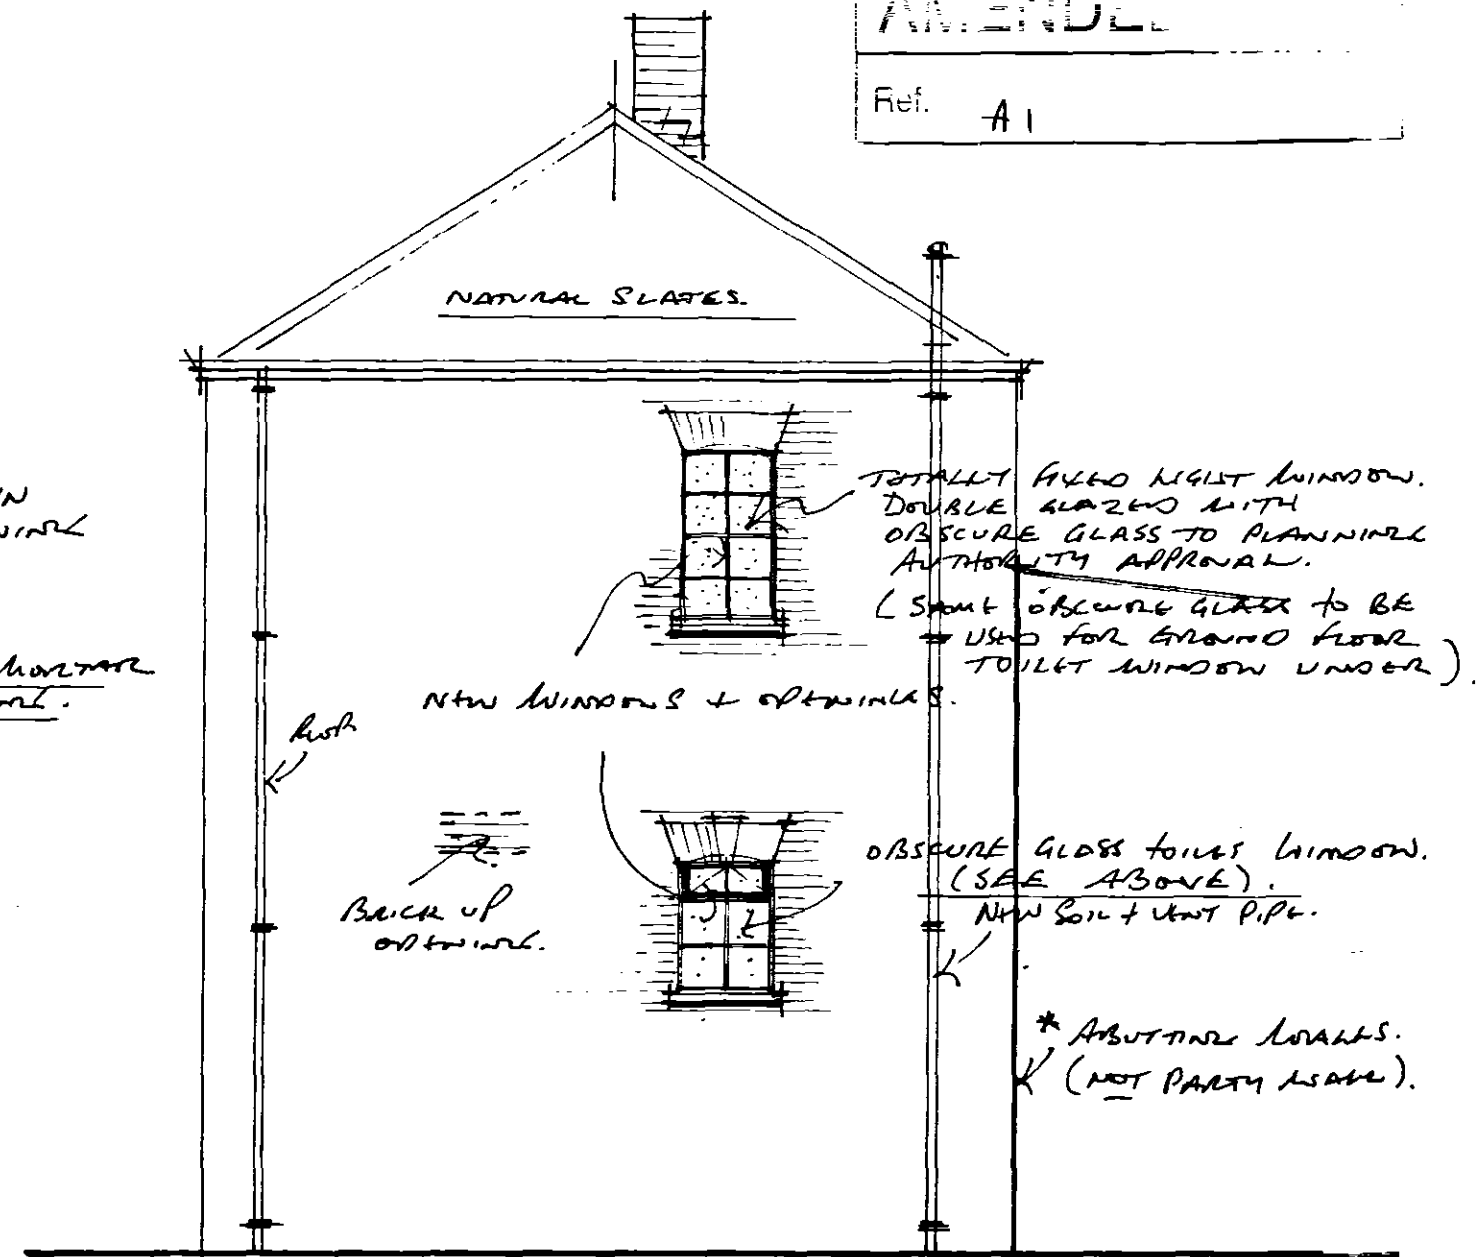


AMEND

Ref. A1

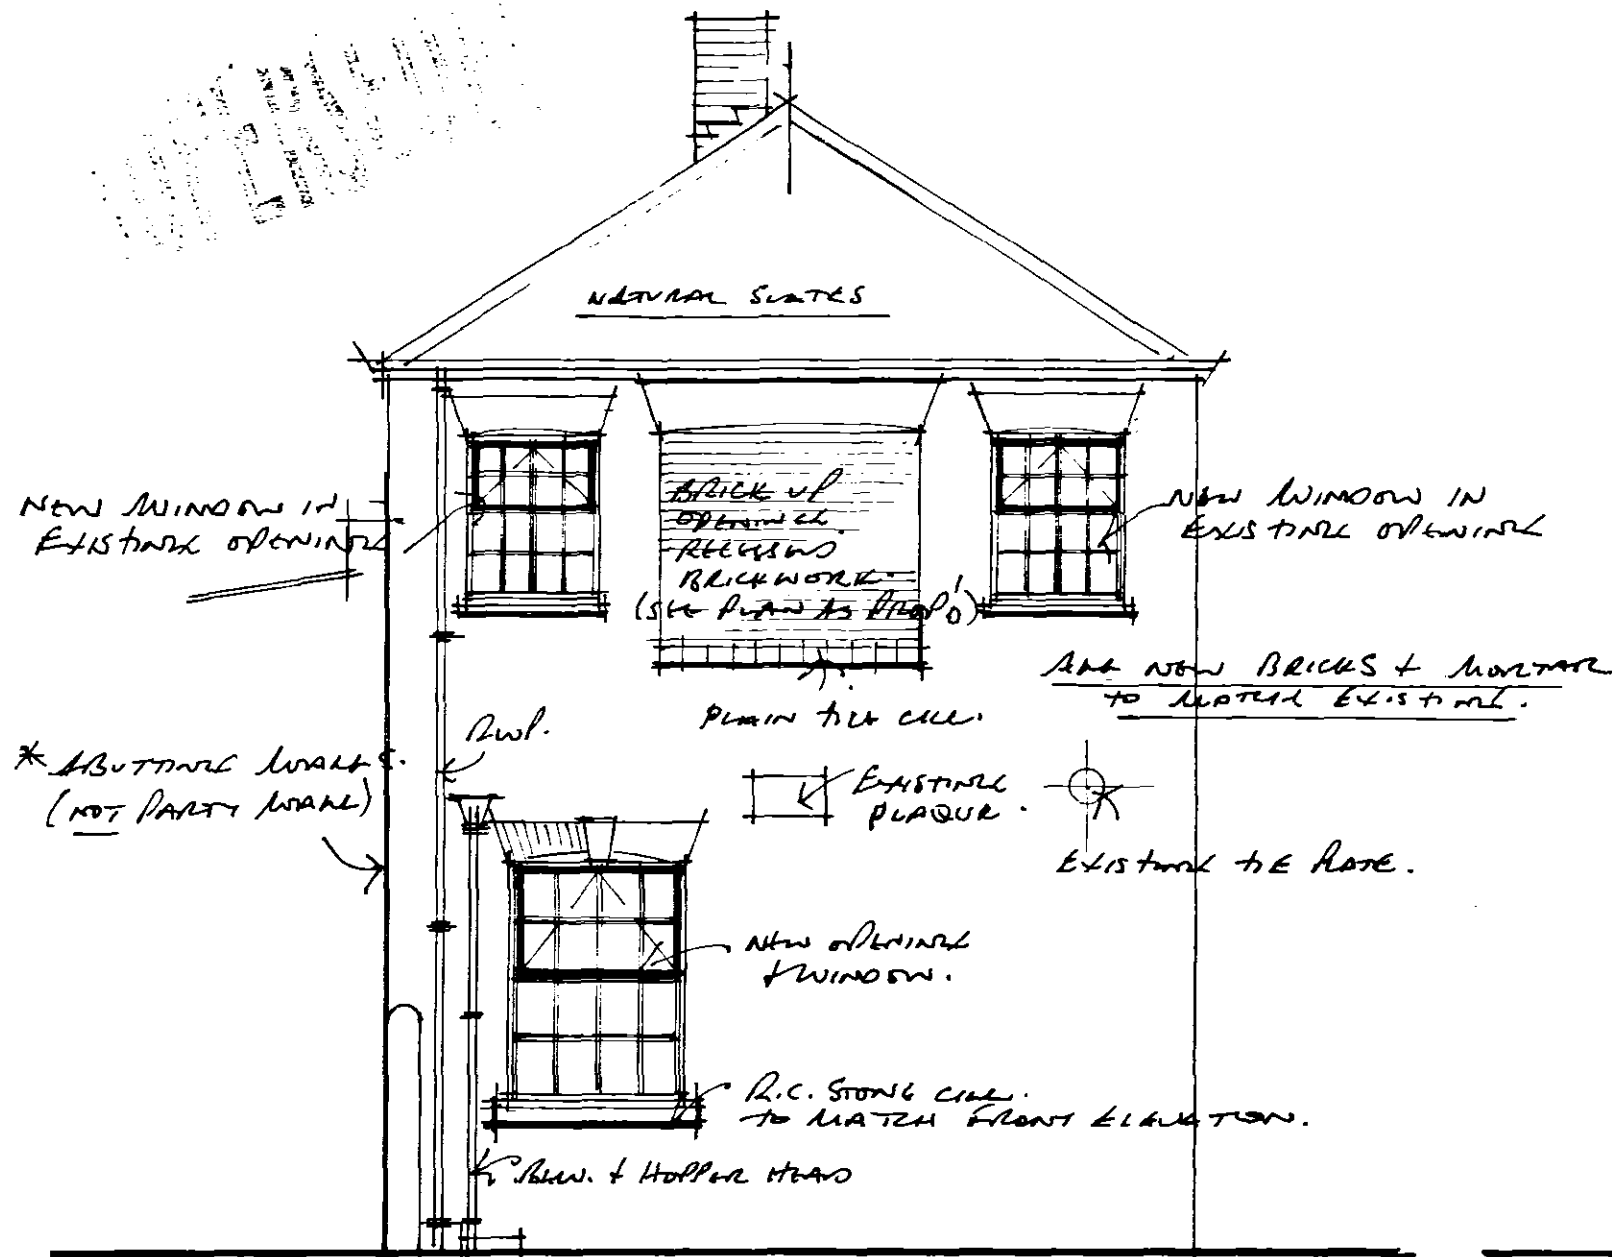

• WEST ELEVATION AS PROPOSED •

• DRAWING NO. 02/119/03A. SCALE 1:50 •

REVISIONS: A.

WEST AND EAST ELEVATIONS AS PROPOSED.

FOR SOUTH (FRONT) ELEVATION AS PROPOSED SEE DRAWING NO. 02/119/02A.

PLEASE NOTE: NORTH WALL IS ON SITE BOUNDARY AND ABUTS* BUILDING ON THE ADJACENT PROPERTY

• PROPOSED CONVERSION OF EXISTING (FORMER) COACH HOUSE TO PROVIDE ADDITIONAL OFFICE ACCOMMODATION •

• 64. PINCHBECK ROAD. SPALDING. Lincs. FOR MESSRS. CRUSTS - SOLICITORS •

• R.N. CONWAY ARCH. ARCHITECTURAL TECHNOLOGIST •

Plan of 345C
- 8 AUG 2004
957/04

• EAST ELEVATION AS PROPOSED •

FIRST FLOOR WINDOW IN EAST ELEVATION AS PROPOSED IS TOTALLY FIXED LIGHT (I.E. NO OPENINGS) AND GLAZED WITH OBSCURE GLASS TO LOCAL PLANNING AUTHORITY APPROVAL.