



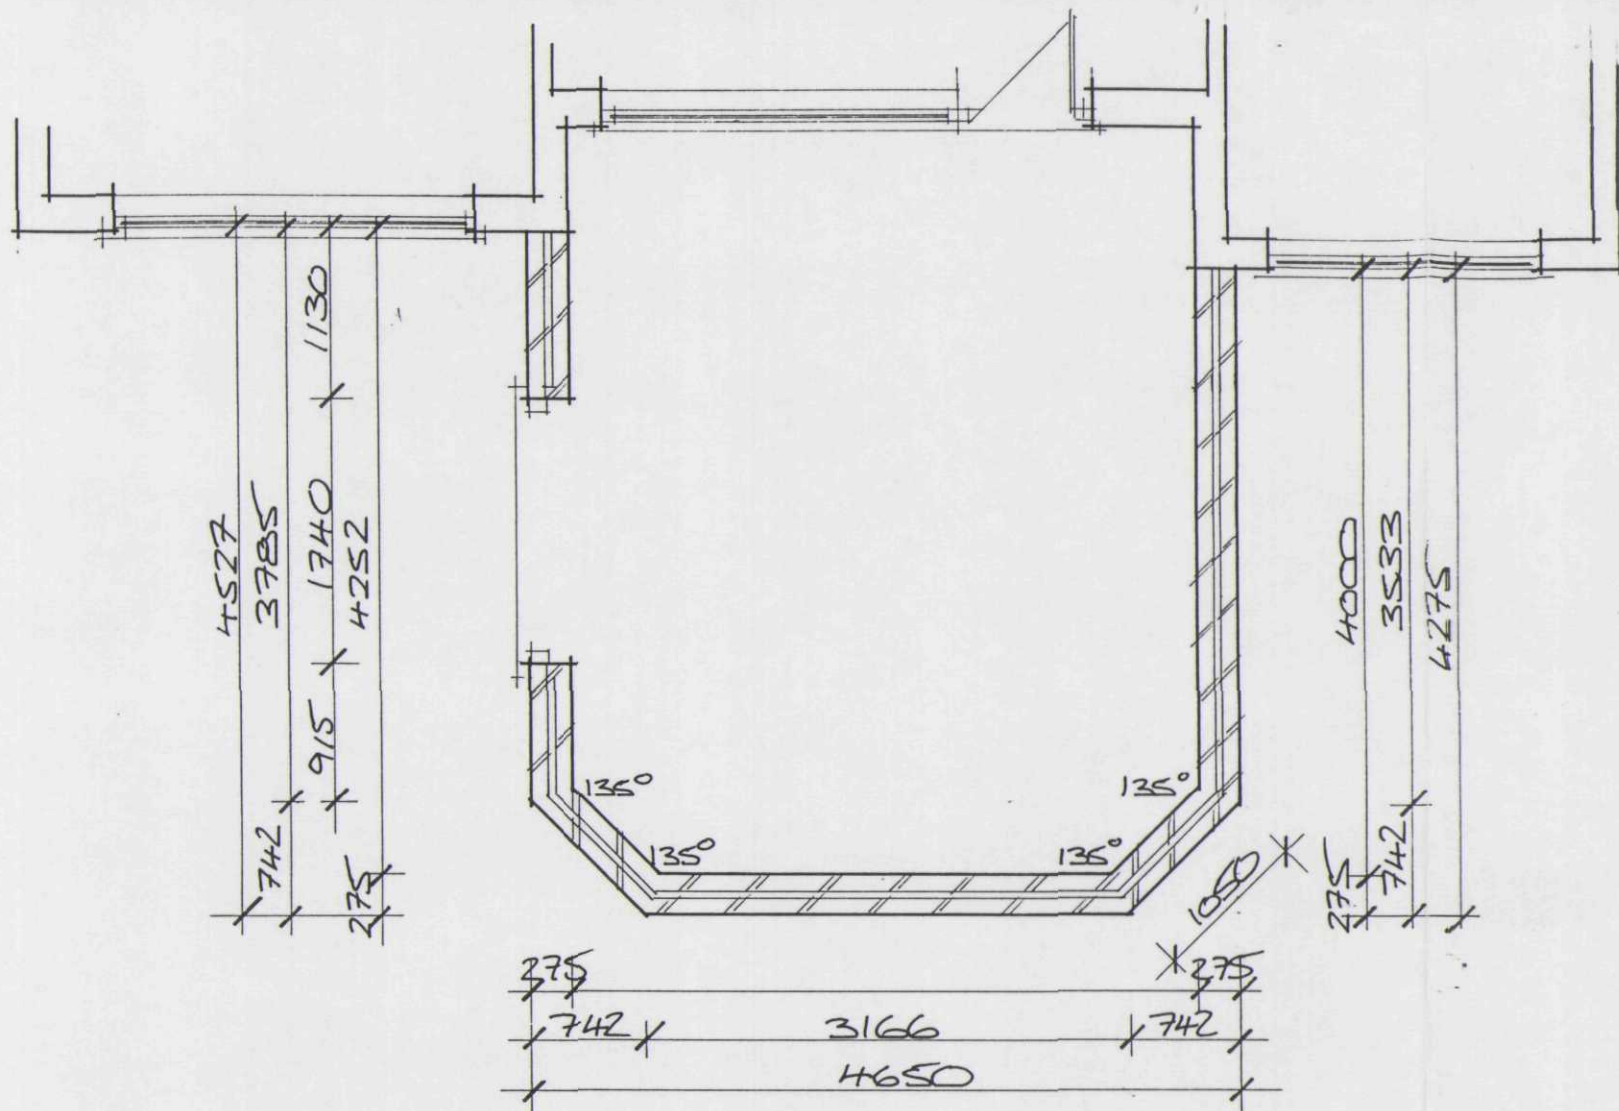


PROPOSED GROUND FLOOR LAYOUT
(SCALE 1:50)

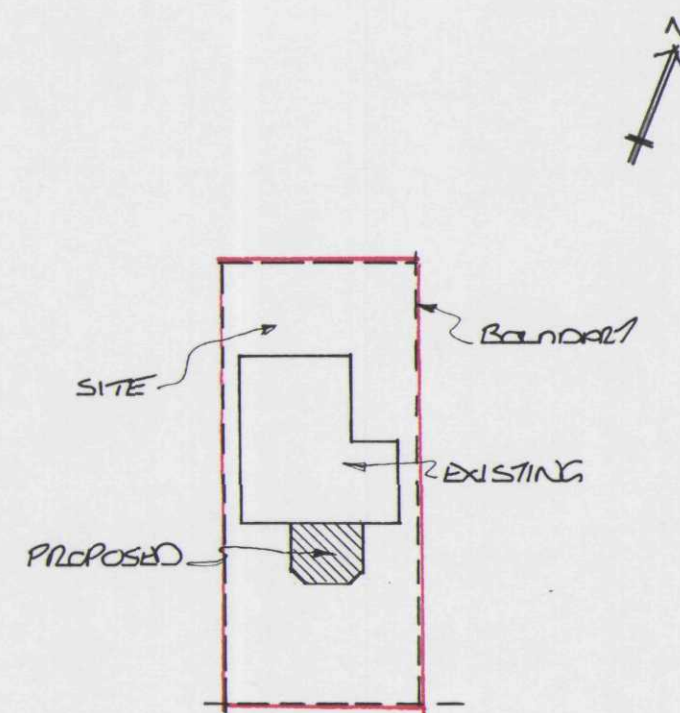


BLOCK PLAN
(SCALE 1:500)


SHDC
Planning & Development
13 JUL 2004
Ref: 0959104

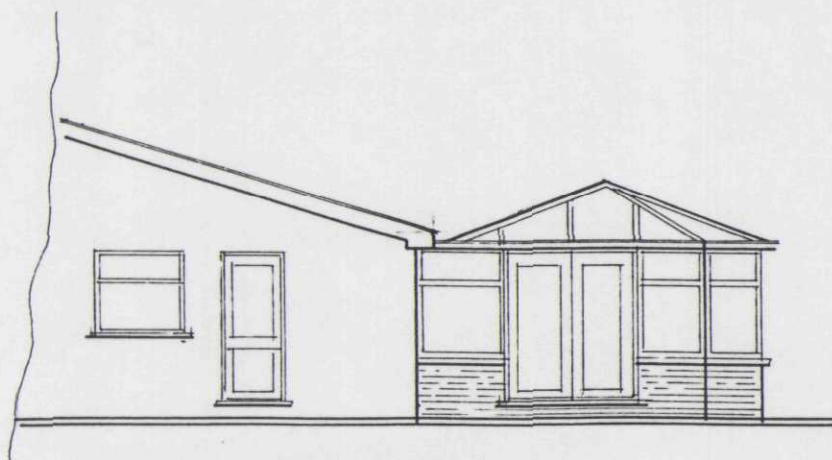

SIDE ELEVATION

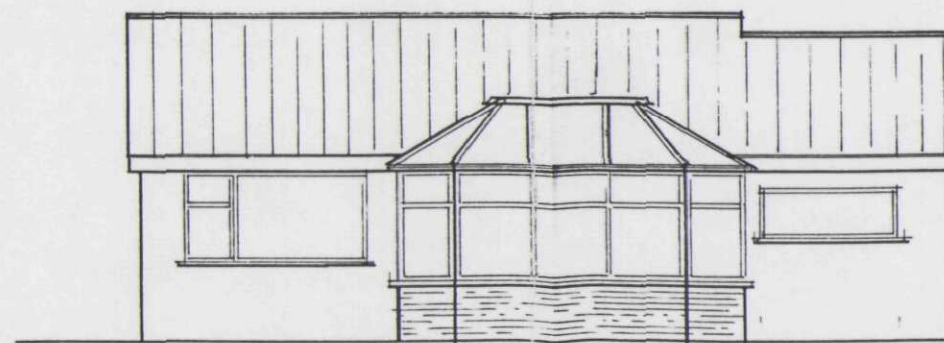

REAR ELEVATION
(SCALE 1:100)

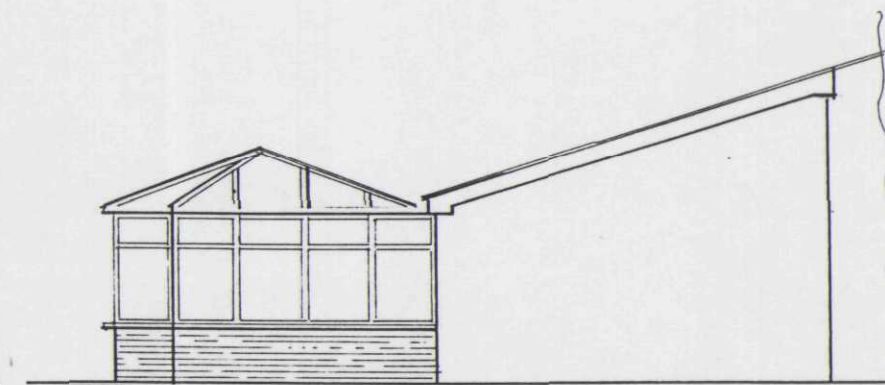

SIDE ELEVATION

PROPOSED CONSERVATORY FOR MR & MRS CHUBB, 9, CAMDBELLS CLOSE, SPALDING, LINCOLNSHIRE, PE11 2UH

**DETERMINED
PLAN**