




PROPOSED FRONT ELEVATION 1:10 0



PROPOSED SIDE ELEVATION 1:10 0




PROPOSED REAR ELEVATION 1:10 0

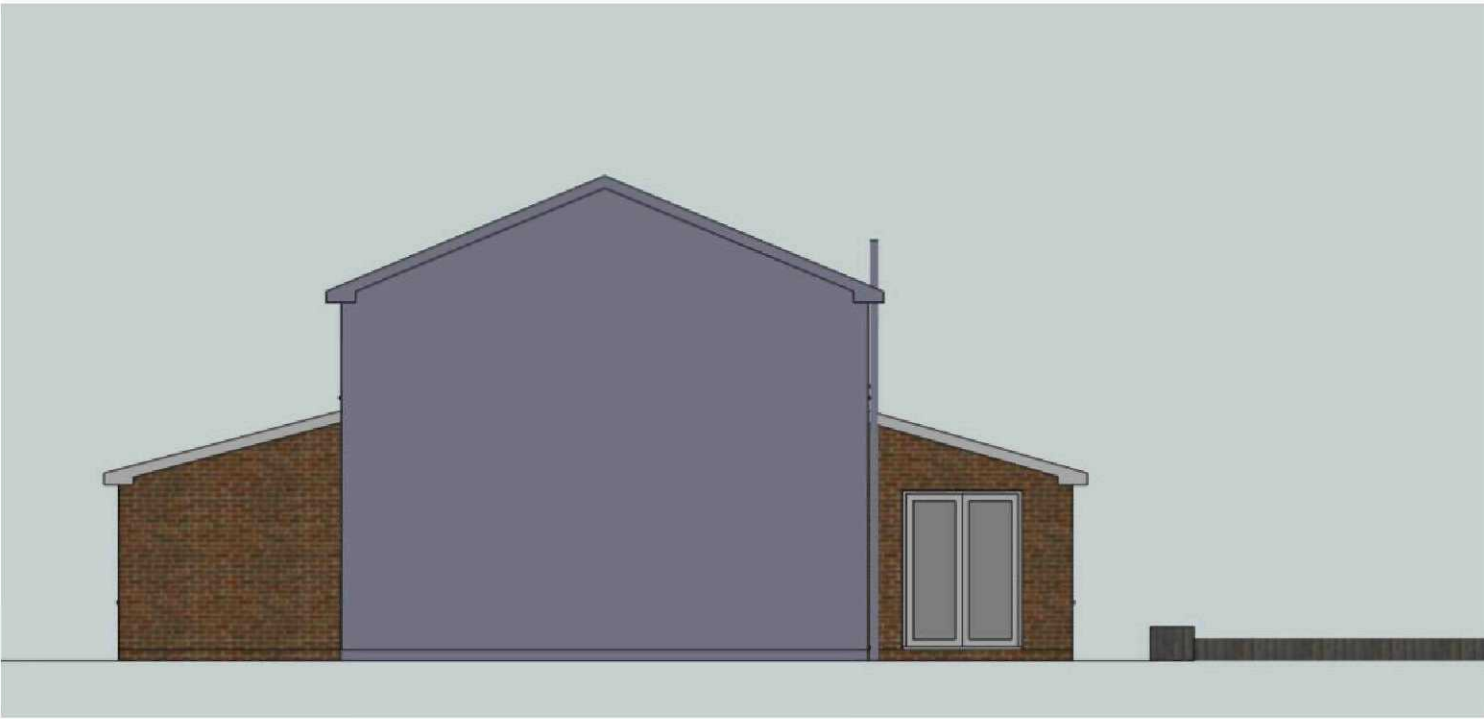

PROPOSED SIDE ELEVATION 1:10 0



3D VISUALISATION FRONT ELEVATION N.T.S.

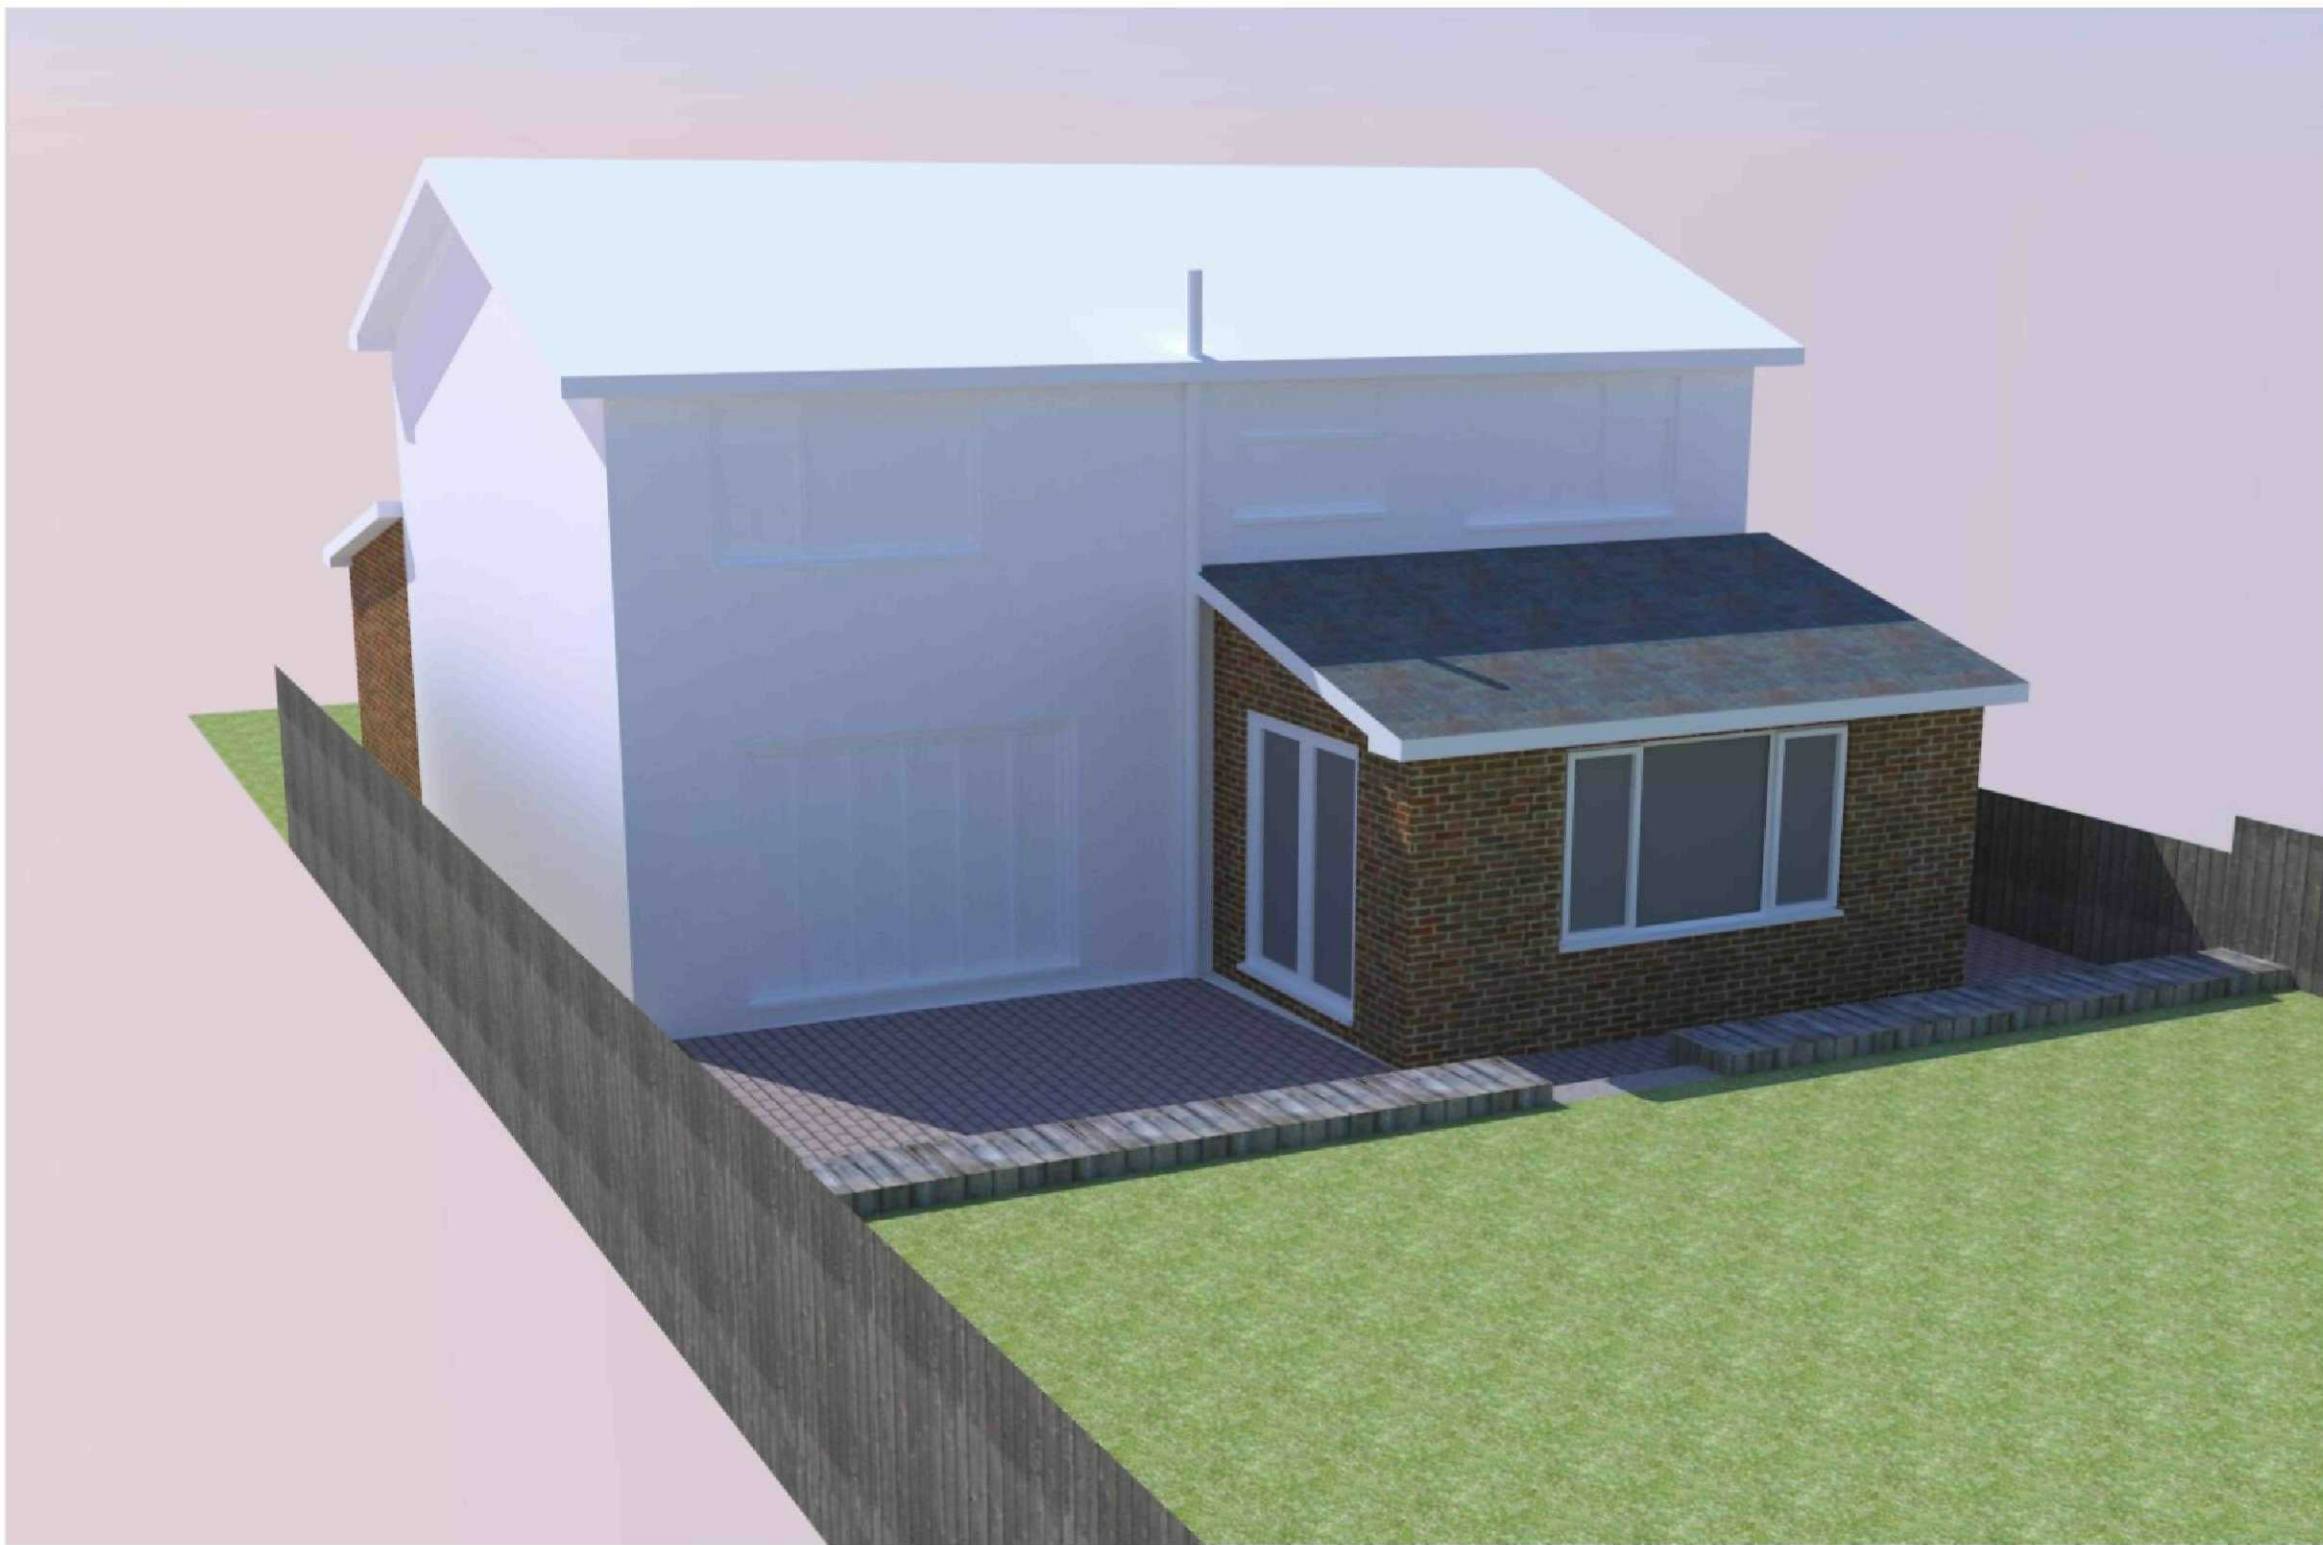

3D VISUALISATION REAR ELEVATION N.T.S.



Albion Technical Solutions



8 Malvern Avenue
Spalding
Lincs
PE11 2DG

Tel: 01775 714449
Fax: 01775 667541

www.albion-technical-solutions.com

Architectural Design & Planning Consultants

CLIENT
MR & MRS S WAND

PROJECT
PROPOSED FRONT AND REAR
EXTENSIONS

3 KIRBY COURT
SPALDING
Lincs
PE12 6BB

DRAWING TITLE
PROPOSED ELEVATIONS
FRONT 3D VISUALISATION
REAR 3D VISUALISATION

DRAWING STATUS
PRELIMINARY

SCALE AS NOTED	DATE NOV' 20 11
PROJECT NO. ATS/ 139-11	REVISION

DRAWING NO. 03	ORIGINAL SHEET SIZE A1
-------------------	---------------------------