


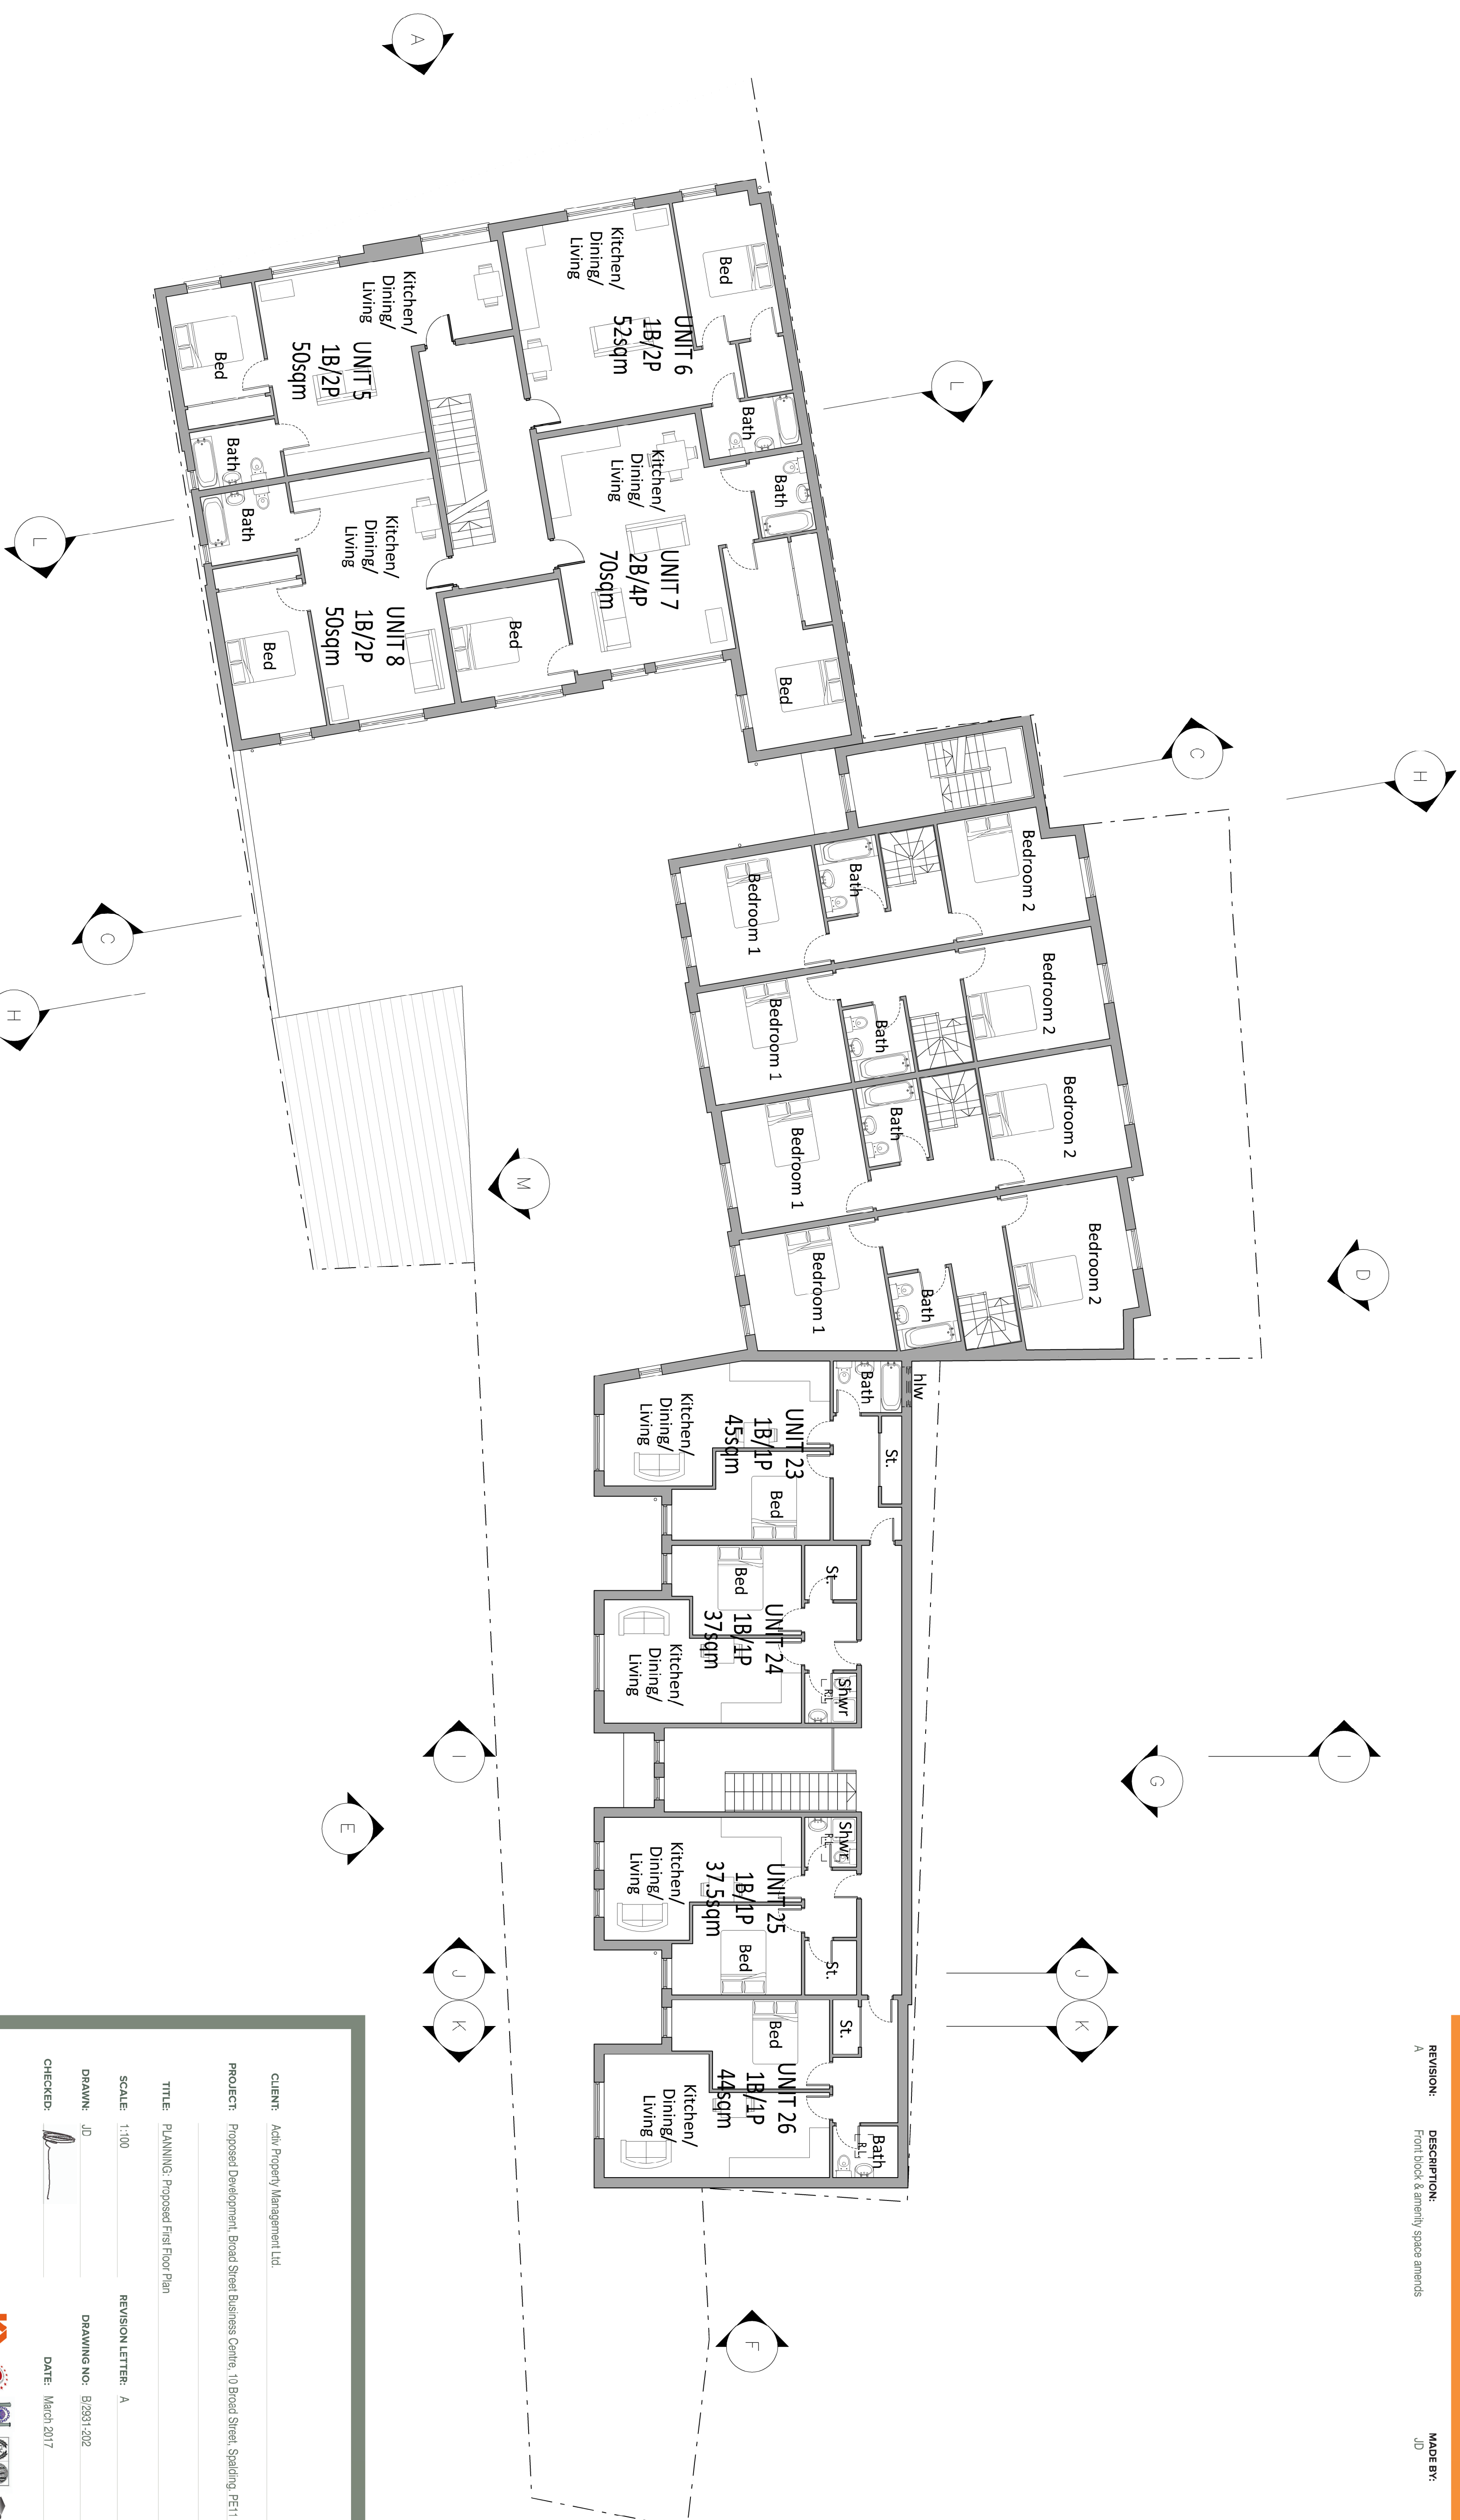

Key:

St. = Store/Cupboard

R.L. = Roof light

hlw = High level window

CLIENT: Activ Property Management Ltd

PROJECT: Proposed Development, Broad Street Business Centre, 10 Broad Street, Spalding, PE11 1TB

TITLE: PLANNING: Proposed First Floor Plan

SCALE: 1:100

REVISION LETTER: A

DRAWING NO: B/2931-202

CHECKED: 

DATE: March 2011

Architectural Consultants

LABC **partner**

 CIAT

 CAD

dedicated associates
of building engineers

ALBION 15, Church Street, Alston NE1 3EF. T: (01573) 443 882. E: info@theindomianarchitecture.co.uk
BOSTON 14 Main Ridge Way, Boston PE21 6QJ. T: (0205) 353 272. E: boston@theindomianarchitecture.co.uk
HORNCASTLE 14 Burn Hill, Stamford PE9 2AE. T: (01780) 738 432. E: stamford@theindomianarchitecture.co.uk
LOUTH 28 St Lawrence Street, Horncastle LN9 5DN. T: (01507) 522 899. E: horncastle@theindomianarchitecture.co.uk
SKEGNESS 62 Northgate, Louth LN10 1YF. T: (01507) 601 155. E: louth@theindomianarchitecture.co.uk
 (Skegness Office) T: (01755) 880 080. E: skegness@theindomianarchitecture.co.uk

**By appointment only*

www.neildowdman-architecture.co.uk