



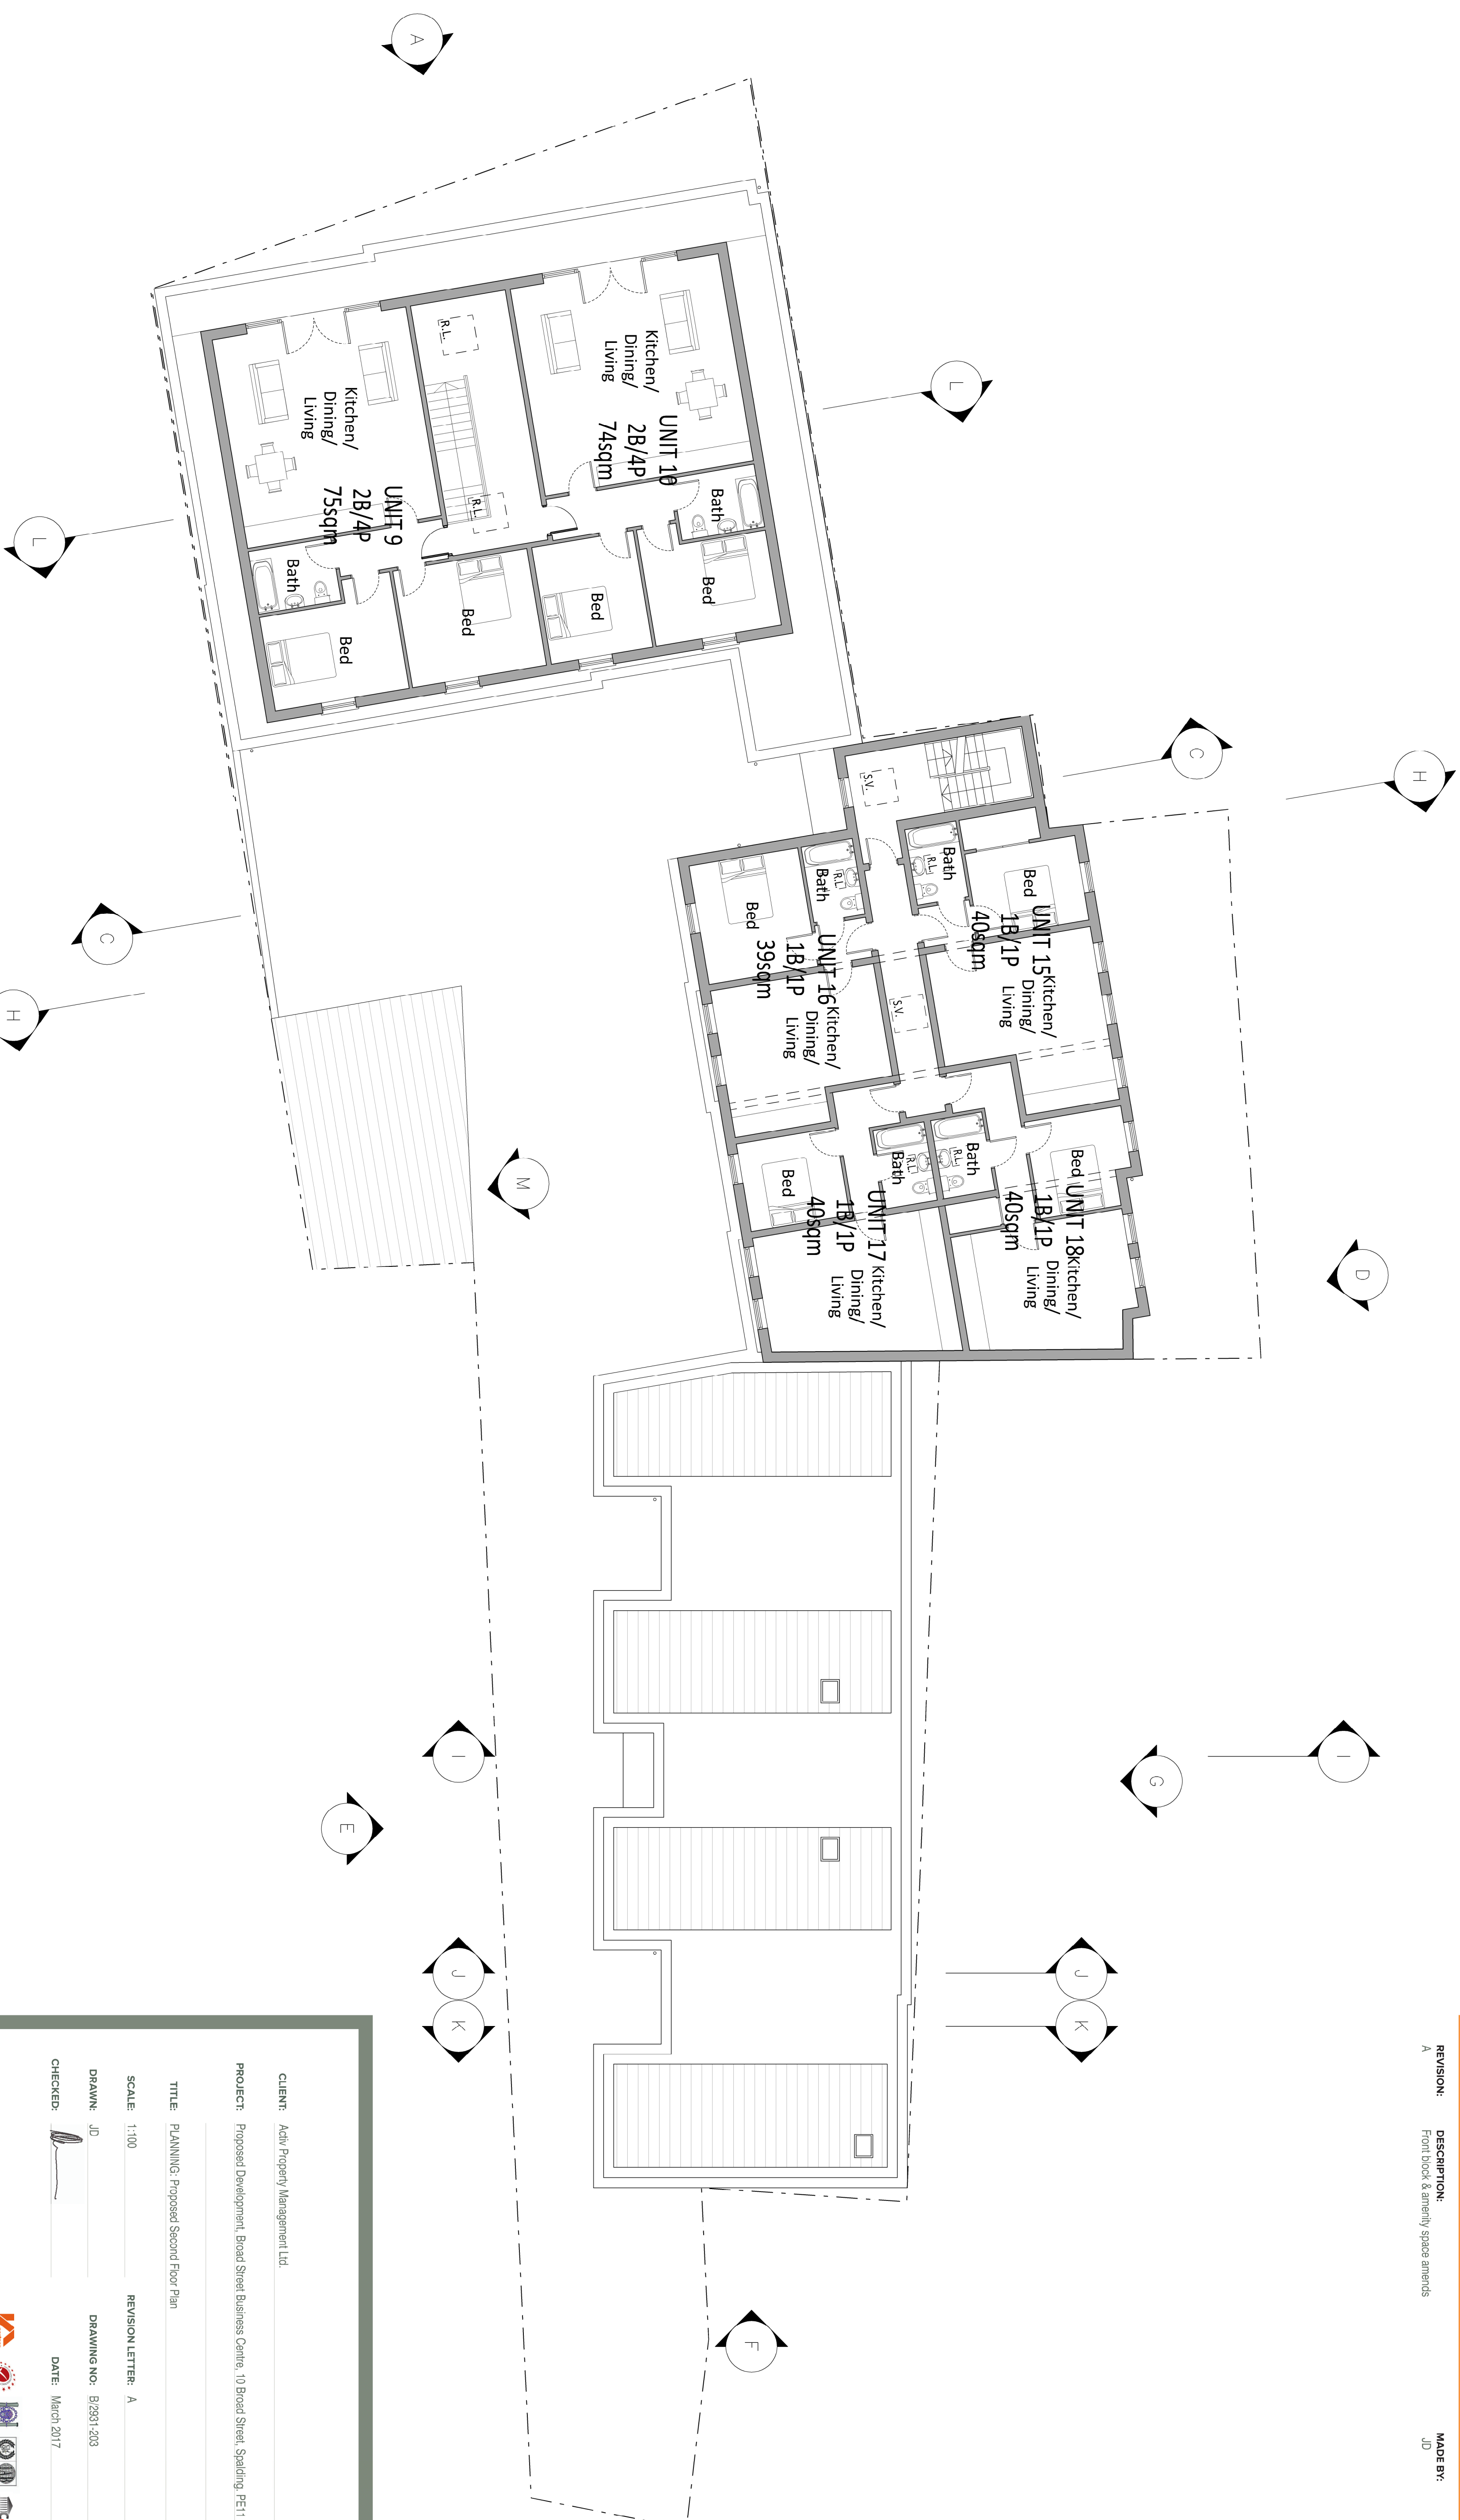

PROPOSED SECOND FLOOR PLAN

SCALE 1:100

0 1 2 3 4 5 m

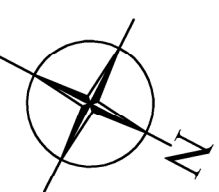

Key:

St. = Store/Cupboard
R.L. = Roof light
S.V. = Smoke vent
hlw = High level window

CLIENT: Activ Property Management Ltd

PROJECT: Proposed Development, Broad Street Business Centre, 10 Broad Street, Spalding. PE11 1TB

TITLE: PLANNING: Proposed Second Floor Plan

SCALE: 1:100


REVISION LETTER: A

DRAWN: JD

DRAWING NO: B/2931-200

CHECKED:  DATE: March 201

Architectural Consultants

 

ALBION 15, Church Street, Bolton NE1 9EF. [t.\(0\)1507.463.983](mailto:t.(0)1507.463.983); boltonbridgedownman-architecture.co.uk
ATHEM 14, Jean Road, Aston NE3 6GQ. [t.\(0\)205.957.272](mailto:t.(0)205.957.272); astonsbridgedownman-architecture.co.uk
HORRACLE 14, Ben Hill, Salford NE3 2AE. [t.\(0\)7800.759.822](mailto:t.(0)7800.759.822); salfordbridgedownman-architecture.co.uk
STAMFORD 28 St Lawrence Street, Horncastle LN9 3DN. [t.\(0\)1507.542.899](mailto:t.(0)1507.542.899); horncastlebridgedownman-architecture.co.uk
LOUTH 62, Northgate, Louth LN10 1Y. [t.\(0\)1507.607.155](mailto:t.(0)1507.607.155); louthbridgedownman-architecture.co.uk
SKEWNESS (Islethorpe Office) [t.\(0\)1750.880.080](mailto:t.(0)1750.880.080); skegnessbridgedownman-architecture.co.uk

By appointment only

www.neildowdman-architecture.co.uk



Planning | Design | Project Management