




© Design Copyright reserved. Written consent must be obtained before copying or reproducing this drawing. Do not scale this drawing, use figured dimensions only. Contractors are responsible for taking and checking site dimensions. Any discrepancy must be reported to the architect immediately.			
Revision	Description	Made by	Date
Letter			

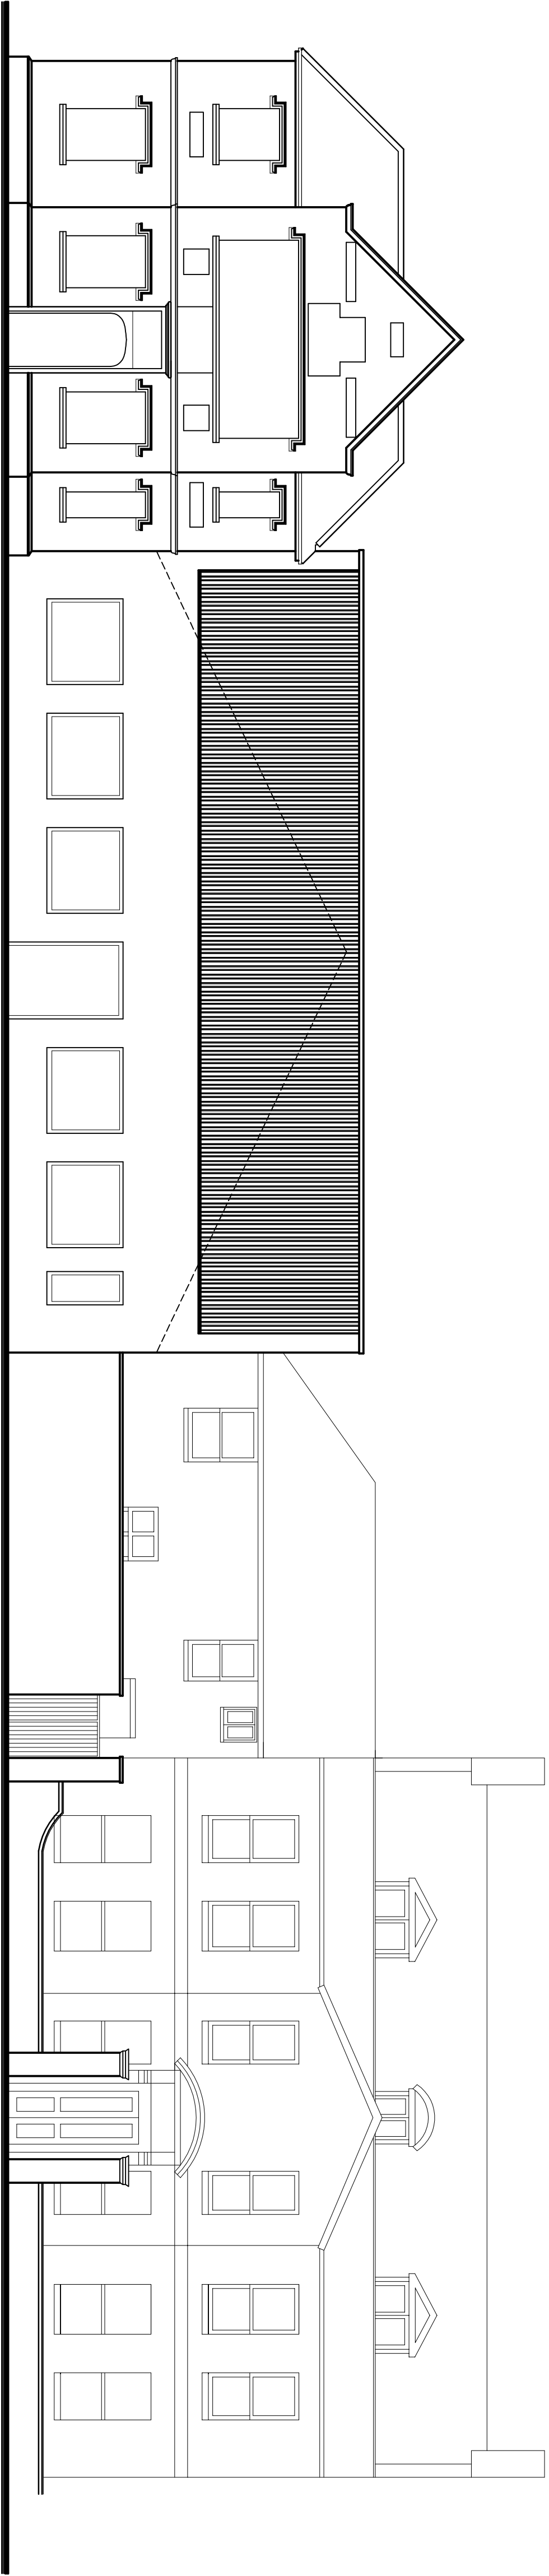


STREET SCENE FROM BROAD STREET
SCALE 1:100

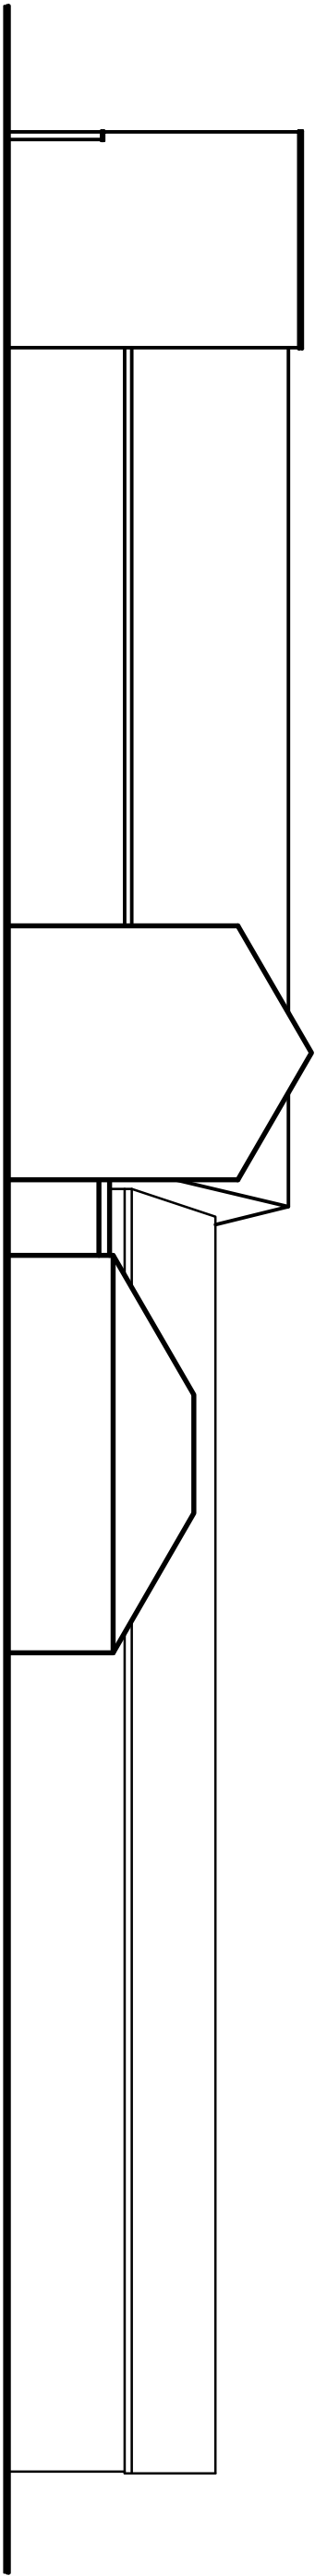

SOUTH ELEVATION
SIDE VIEW
SCALE 1:200

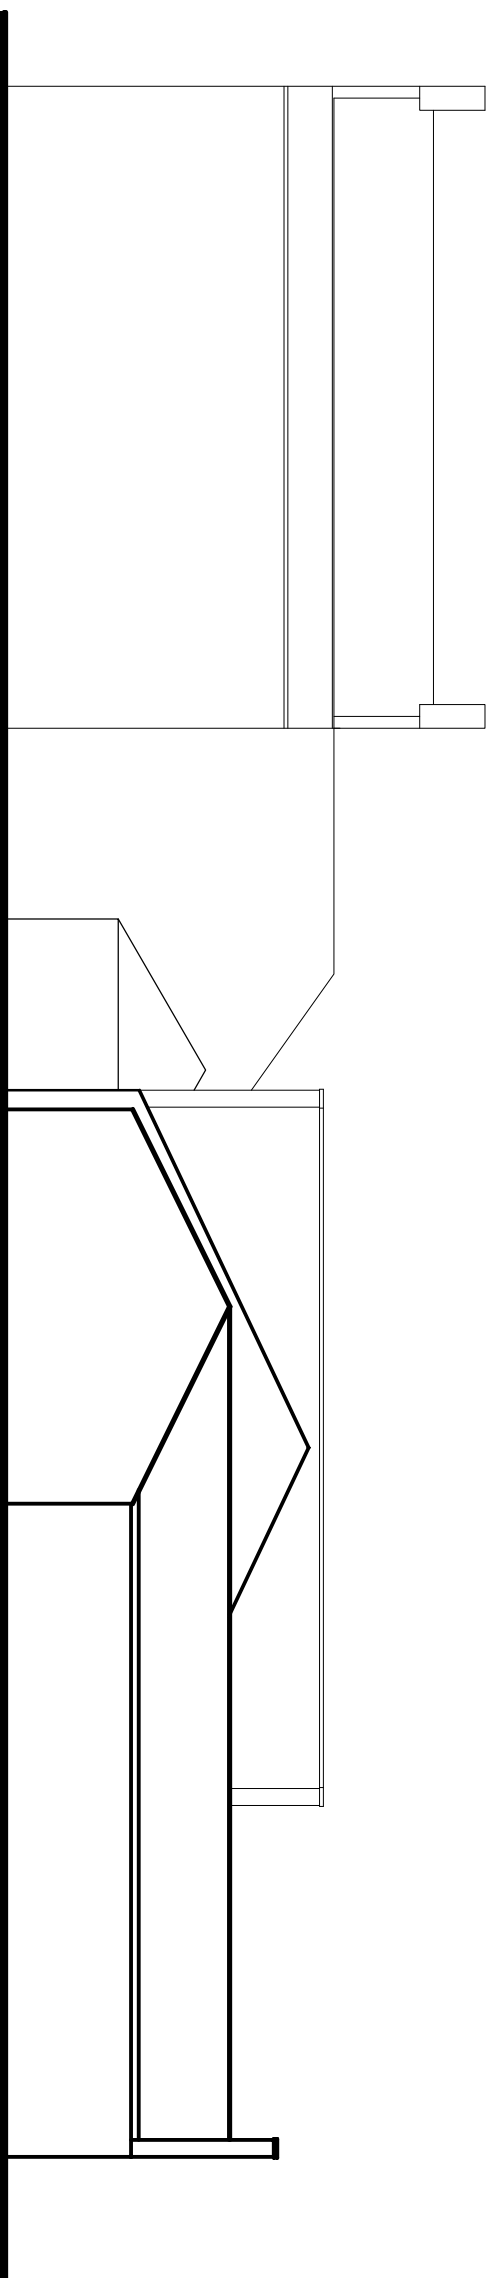

EAST ELEVATION
REAR VIEW
SCALE 1:200

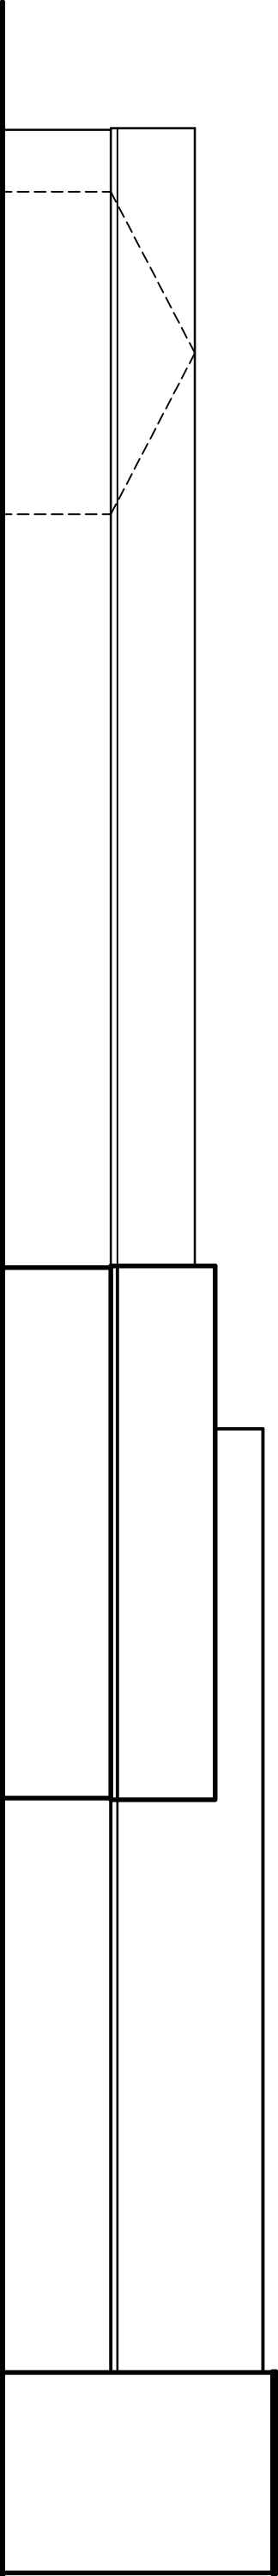

NORTH ELEVATION
SIDE VIEW
SCALE 1:200

NEIL DOWLMAN | Architecture

www.neildowman-architecture.co.uk

CLIENT

Activ Property Management Ltd

PROJECT

Proposed Residential Development
Broad Street Business Centre
10 Broad Street
Spalding
PE11 1TB

TITLE

Existing Site Survey
Elevations / Street views

SCALE

1:200

DRAWN BY

BSC

CHECKED BY

DRAWING NO.

B/2831-06

DRAWING REVISION

PE11 1TB

DATE

Jan 2016

Follow us online:

Facebook

Instagram

Twitter

LinkedIn

