

CONTENTS

2 ▪ **Manufacture** ▪ Rebranding of External Signage



PROPOSED Shopfront Elevation


ITEM 1 & 2 Fascia Sign (a) - Non-illuminated
Scale 1:25

To be folded aluminium panel wrapped with digitally printed graphic, fixed back to existing fascia.

Qty 1

■ **Pantone 301c 100% Blue** ■ **CMYK 100 / 54 / 4 / 19** ■ **Pantone 299c 100% Blue** ■ **CMYK 86 / 8 / 0 / 0**
□ **White** ■ **CMYK 0 / 0 / 0 / 0**

SECTION A Fascia Sign (a)
Scale 1:5

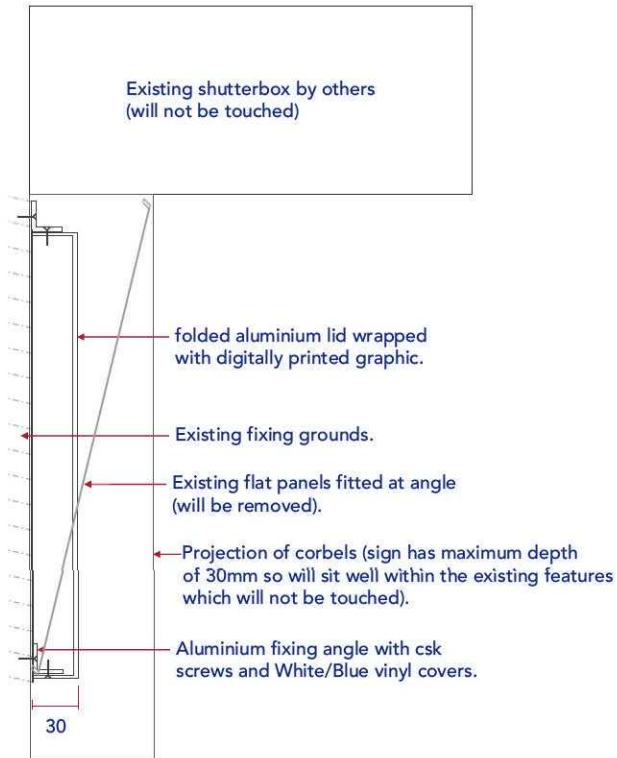

DESIGNER J. Martin ■ 12.11.11 Scale @ A3
BUSINESS MANAGER N. Barker
PROJECT MANAGER I. Smith




DRAWING NO. **PS-11362**

REV _

REVISION NOTES _



EXISTING

 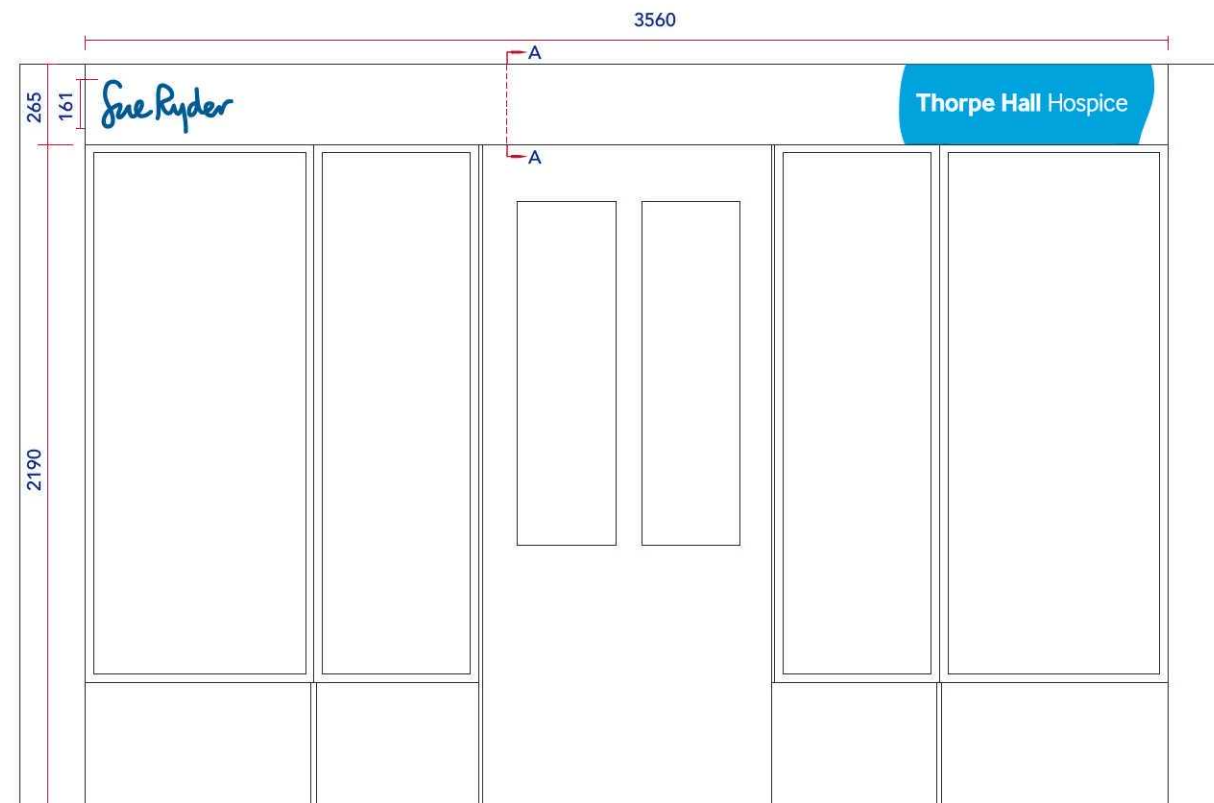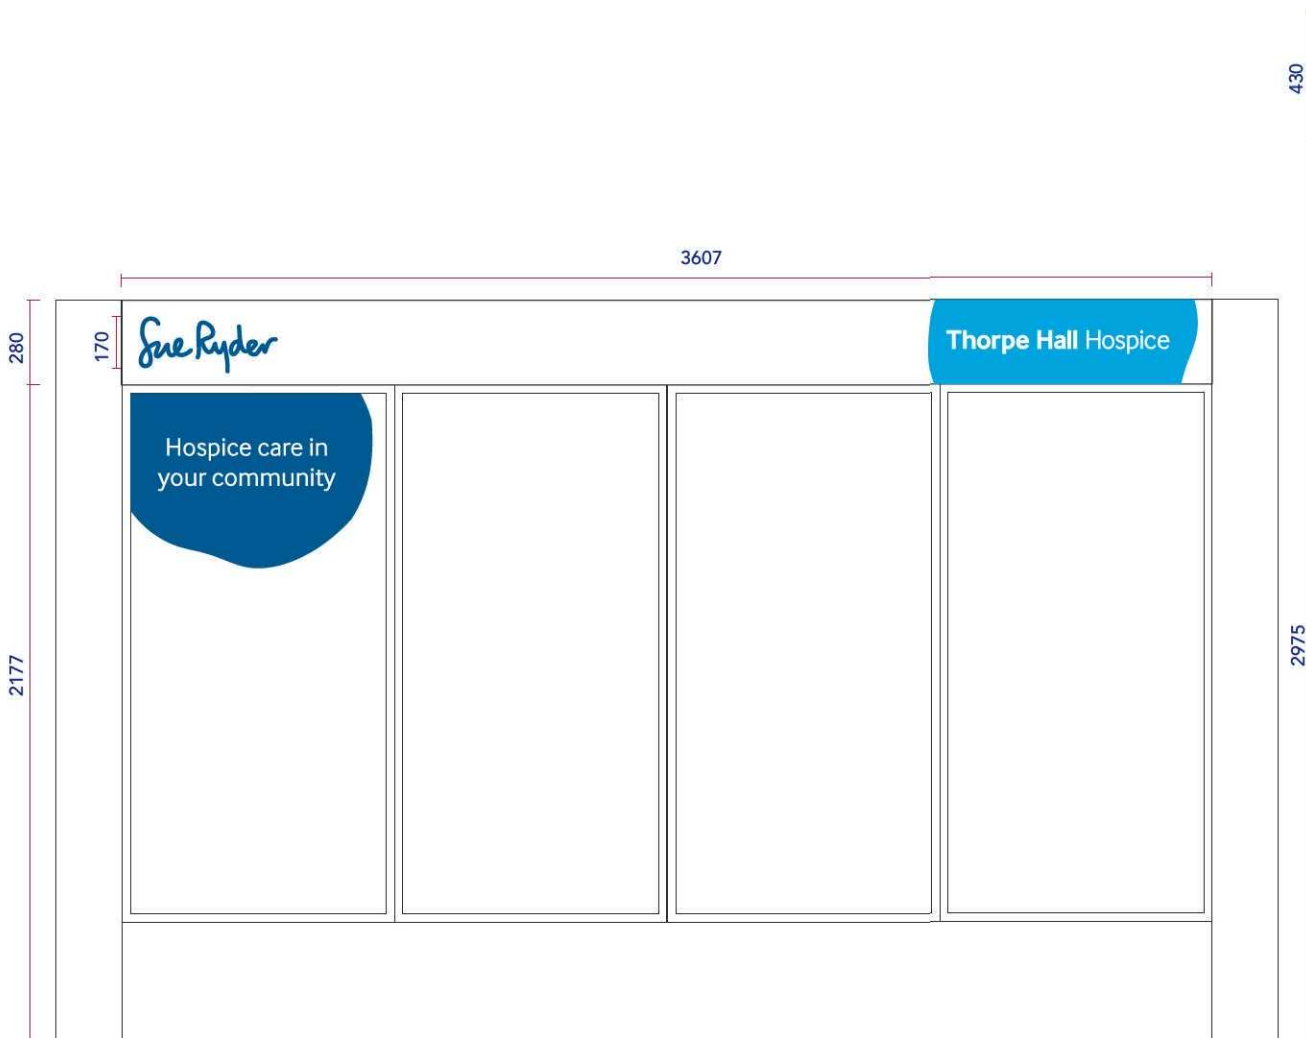



PROPOSED Shopfront Elevation



ITEM 3 Window Graphic
Scale 1:25

To be revers applied vinyl graphics to above detail. Graphic always located top left of left-hand glazing.

Qty 1

-  **Pantone 301c 100% Blue** ▪ **CMYK 100 / 54 / 4 / 19**
-  **White** ▪ **CMYK 0 / 0 / 0 / 0**



ITEM 4 Projecting Sign - Non-illuminated
Scale 1:20

To be 20mm foamex finished to match RAL 5012 matt Blue. Face to be decorated with applied White vinyl logo to above detail. Panel located with 2No. Allen key fixings into 'U' channel (fixings to be flush with channel). Bracket to consist of 10mm flat steel plate folded to make 'L' bracket with 2No. folded 'U' sections with 2No. Allen key fixings welded to steel plate. All finished to match BS00E55 matt White.

Qty 1

-  **BS 00E55 matt White**
-  **Pantone 299c 100% Blue** ▪ **CMYK 86 / 8 / 0 / 0**

DESIGNER J. Martin ▪ 12.11.11 Scale @ A3
BUSINESS MANAGER N. Barker
PROJECT MANAGER I. Smith

DRAWING NO. **PS-J11362** REV _

REVISION NOTES _



EXISTING

