
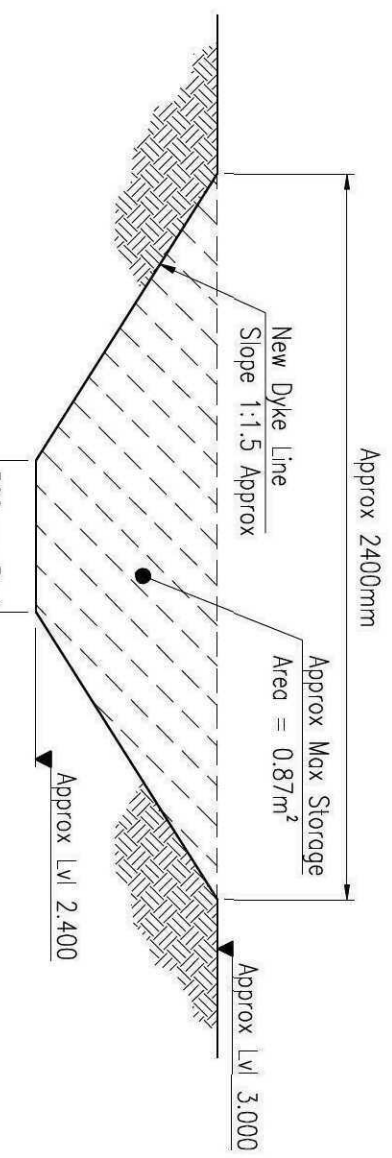
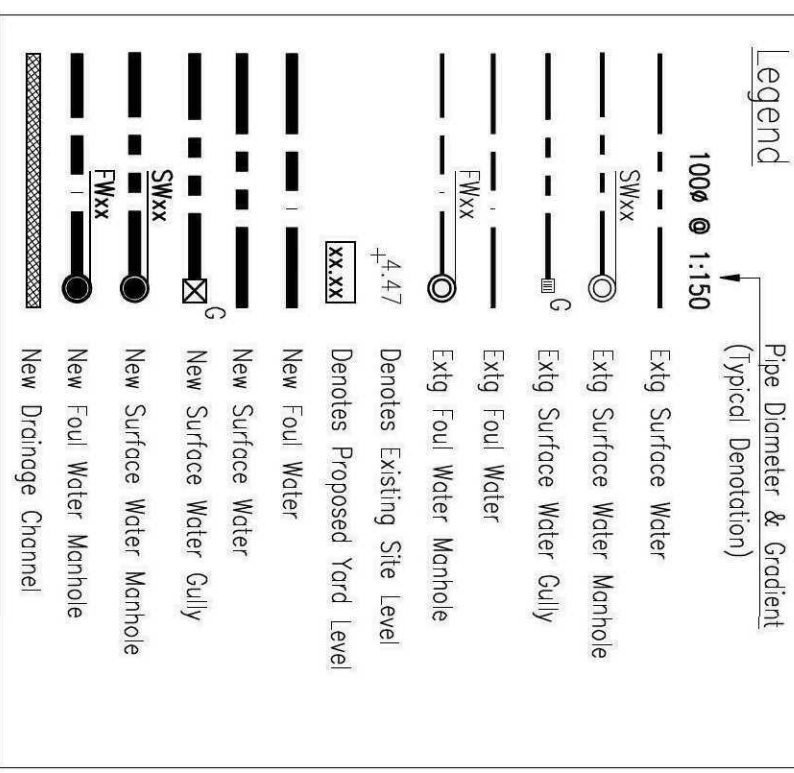


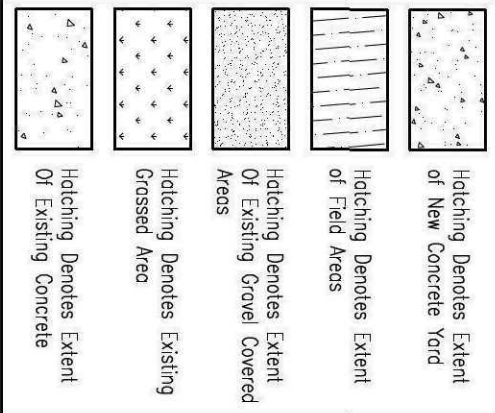

Typical Reconfigured/New Dyke Profile

Max Storage Area in Re-configured Dye	= Approx. 112m ²
Max Storage Area in New Dye	= Approx. 238m ²
Total Max Storage Area in New/Reconfigured Dye	= Approx. 350m ²

Date		Rev		Rev		Rev	
08/08/11		Drawing Secretary, Uced.					
FOR INFORMATION							
 SINCE 1970 RICHARDSON CHEUNG LTD CONSULTING STRUCTURAL AND CIVIL ENGINEERS 15-16/F, 77-79 HING FONG STREET, HONG KONG TEL: 2772 7280 FAX: 2772 7281 WWW.RICHARDSONCHEUNG.COM Project Proposed Cold Stores Camelgird, Maish Road Spalding, Lincs For T. F. Bowman Title PHASE 1 & 2 Proposed External Works & Drainage Layout Sheet 2 of 2							
Data Auto saved 11:11 User: AS Drawn: SFC Title: Camelgird Date: 4/01/08 Scale: 1:500, 1:250 SFC 401/008 1500, 1250 401/008		DRG NO. 404/100/06					
Rev A							