



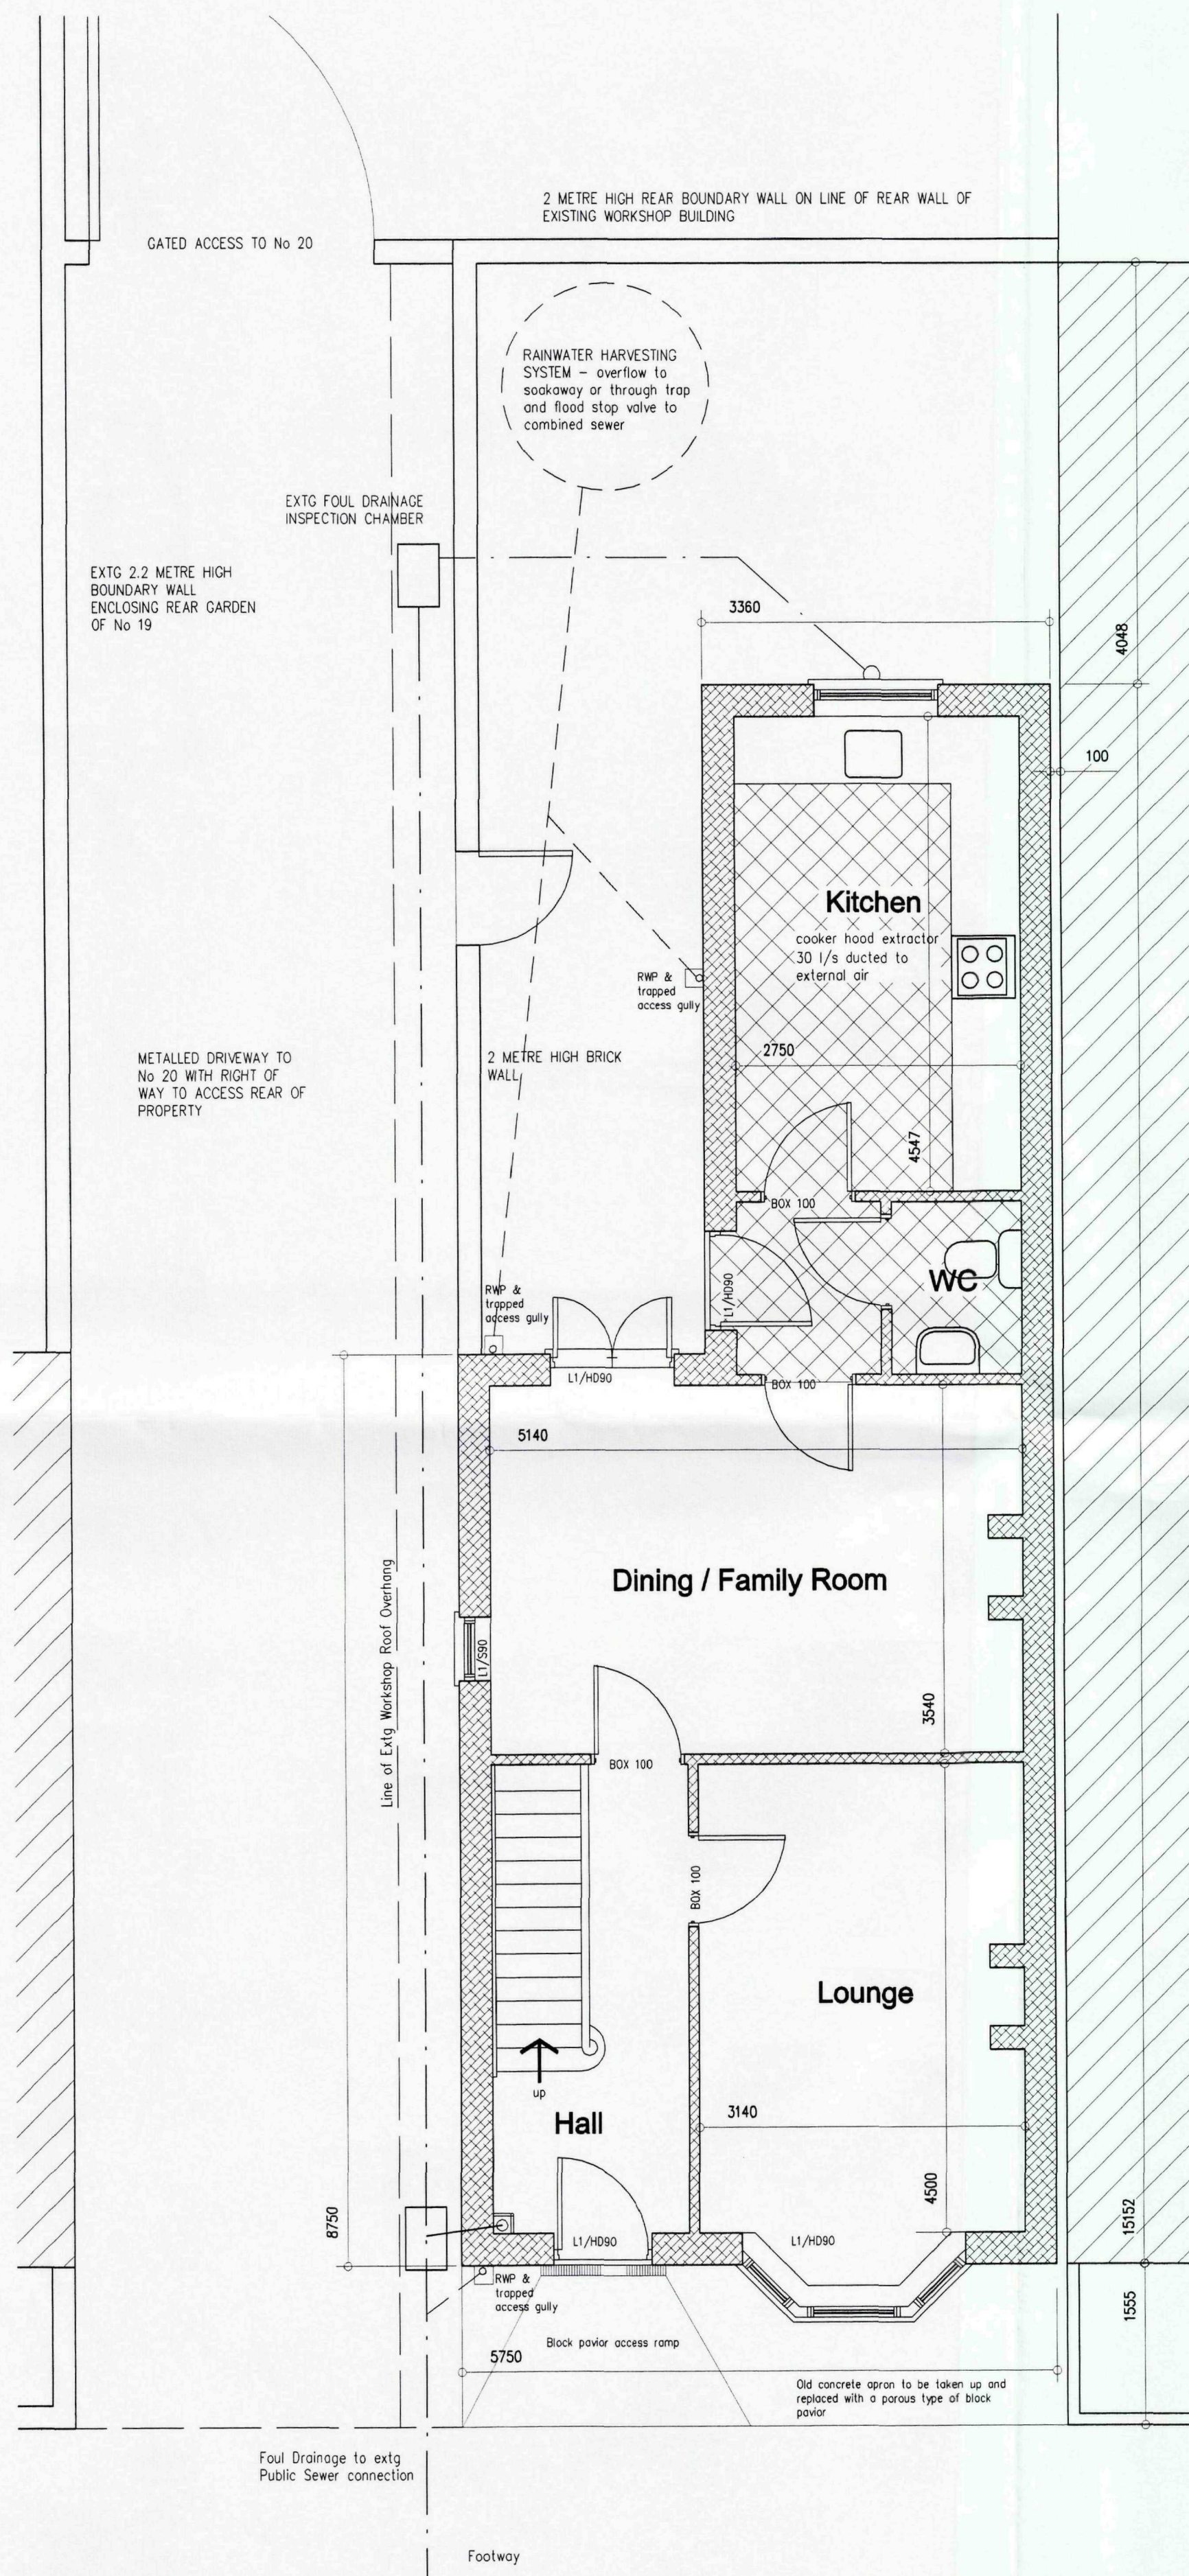


Spring Gardens

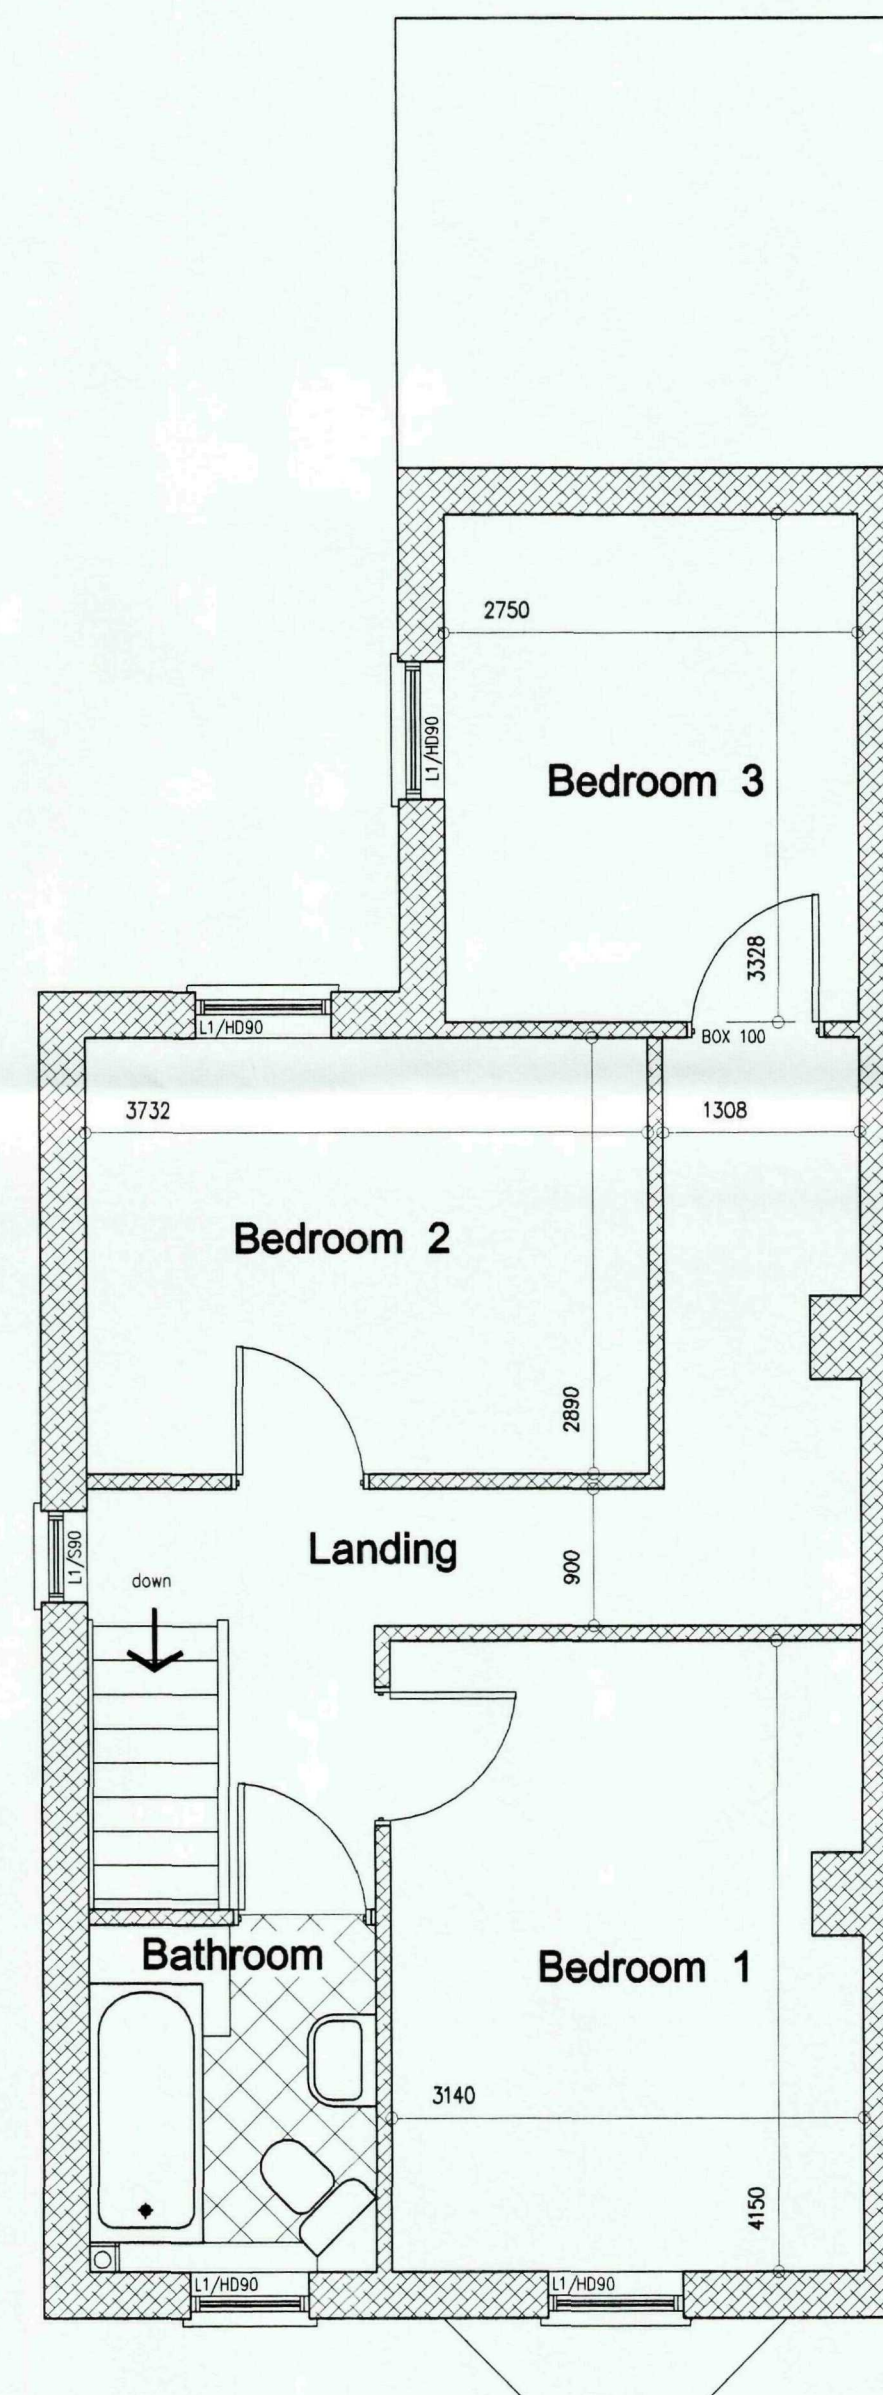


FIRST FLOOR PLAN

Elevations

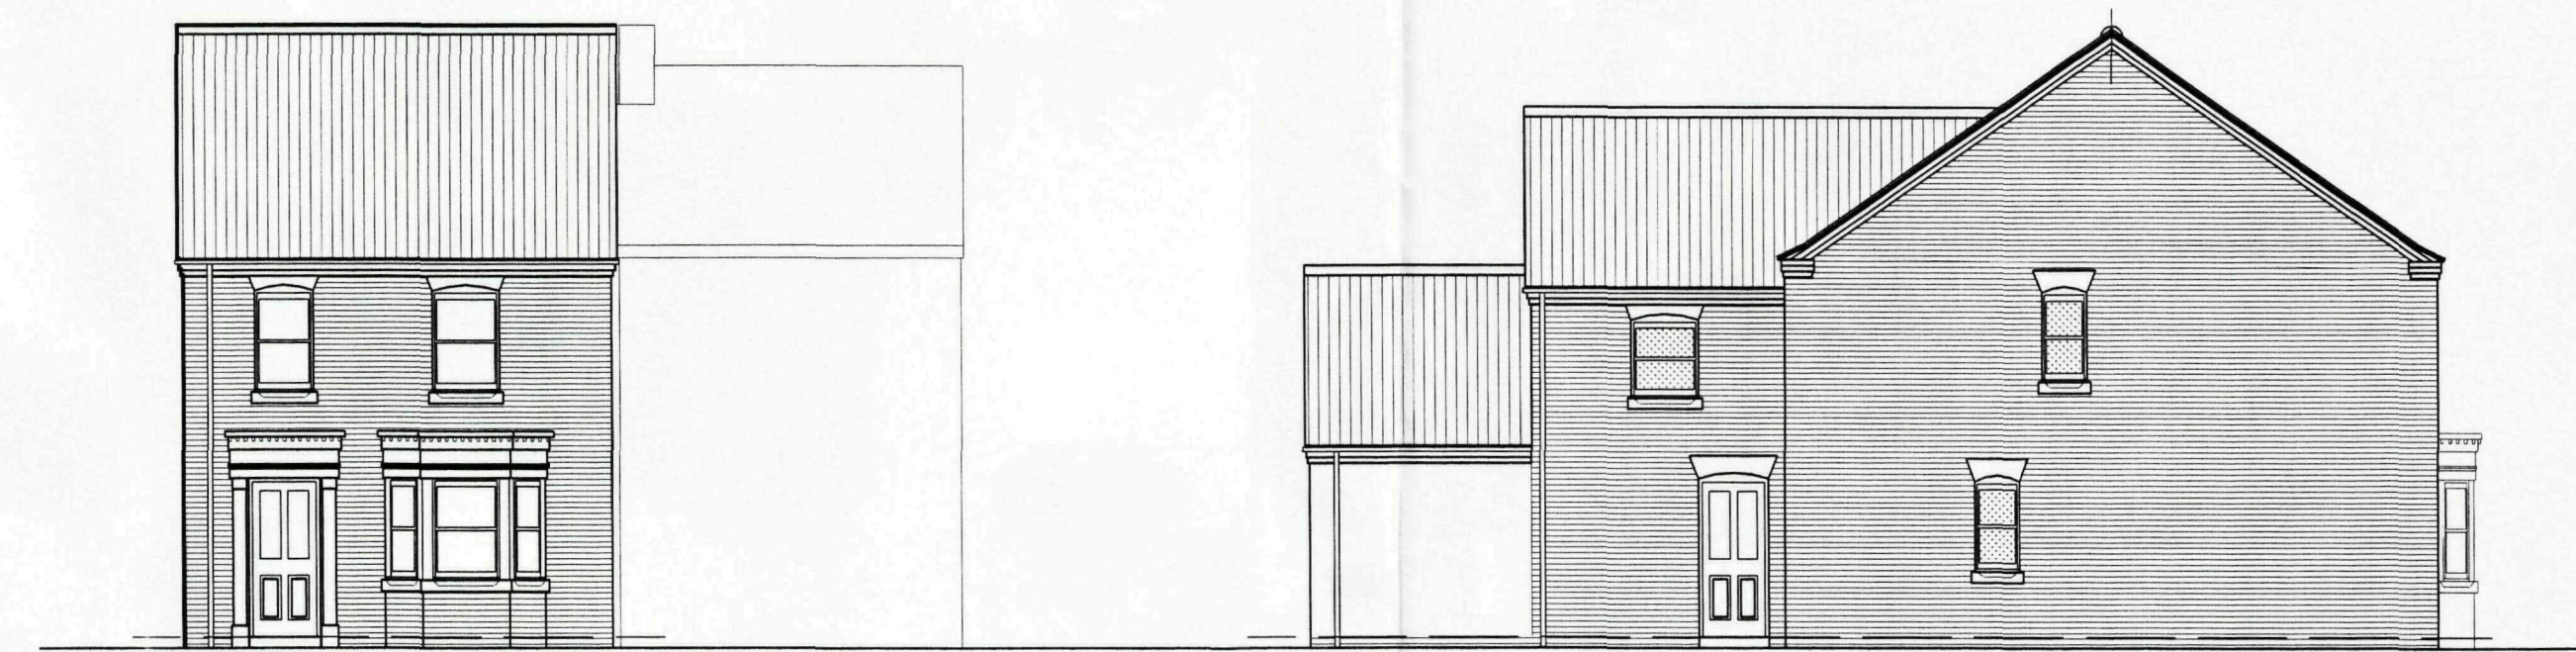


front

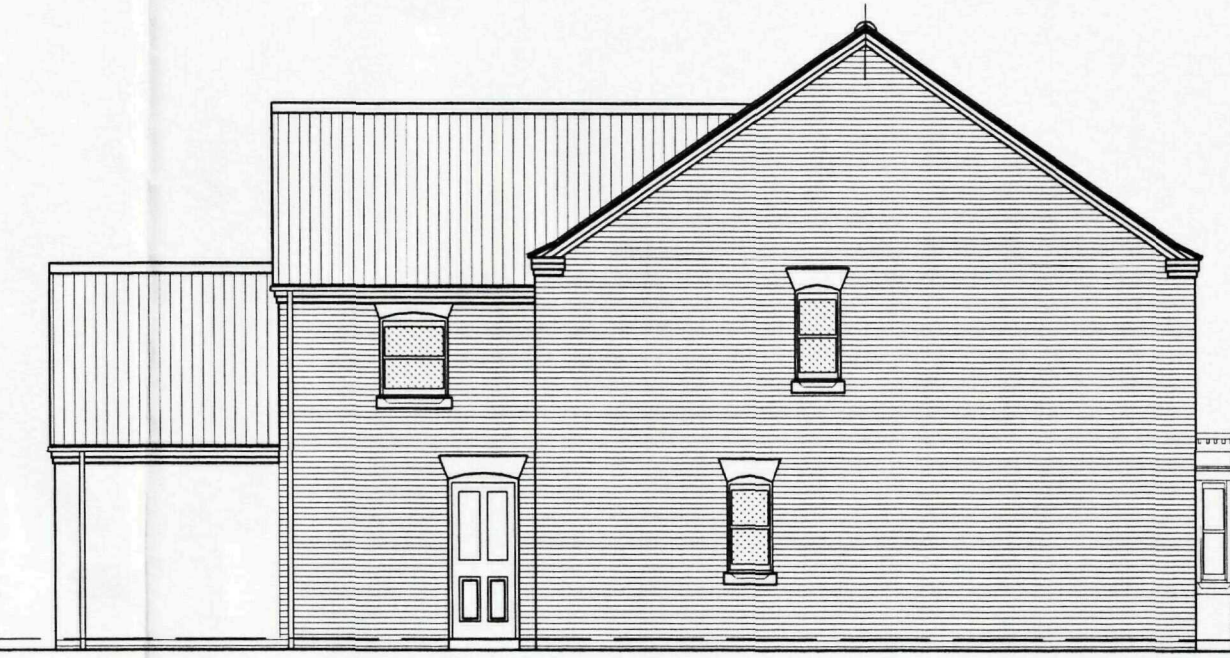


side



rear

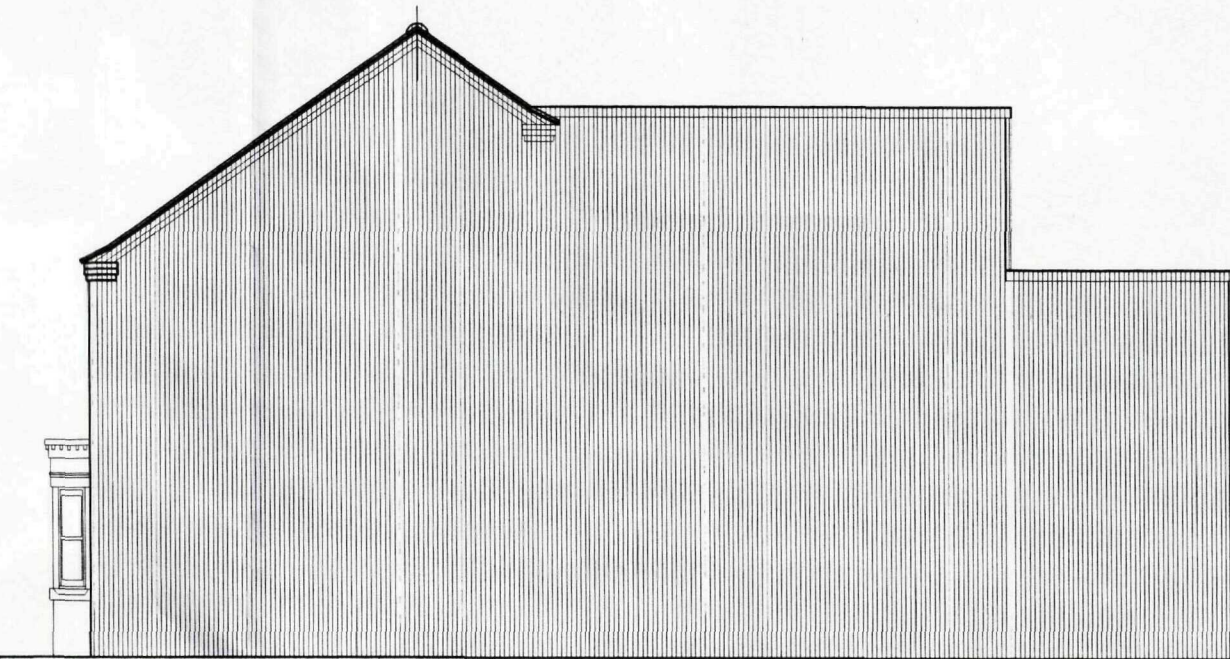

side

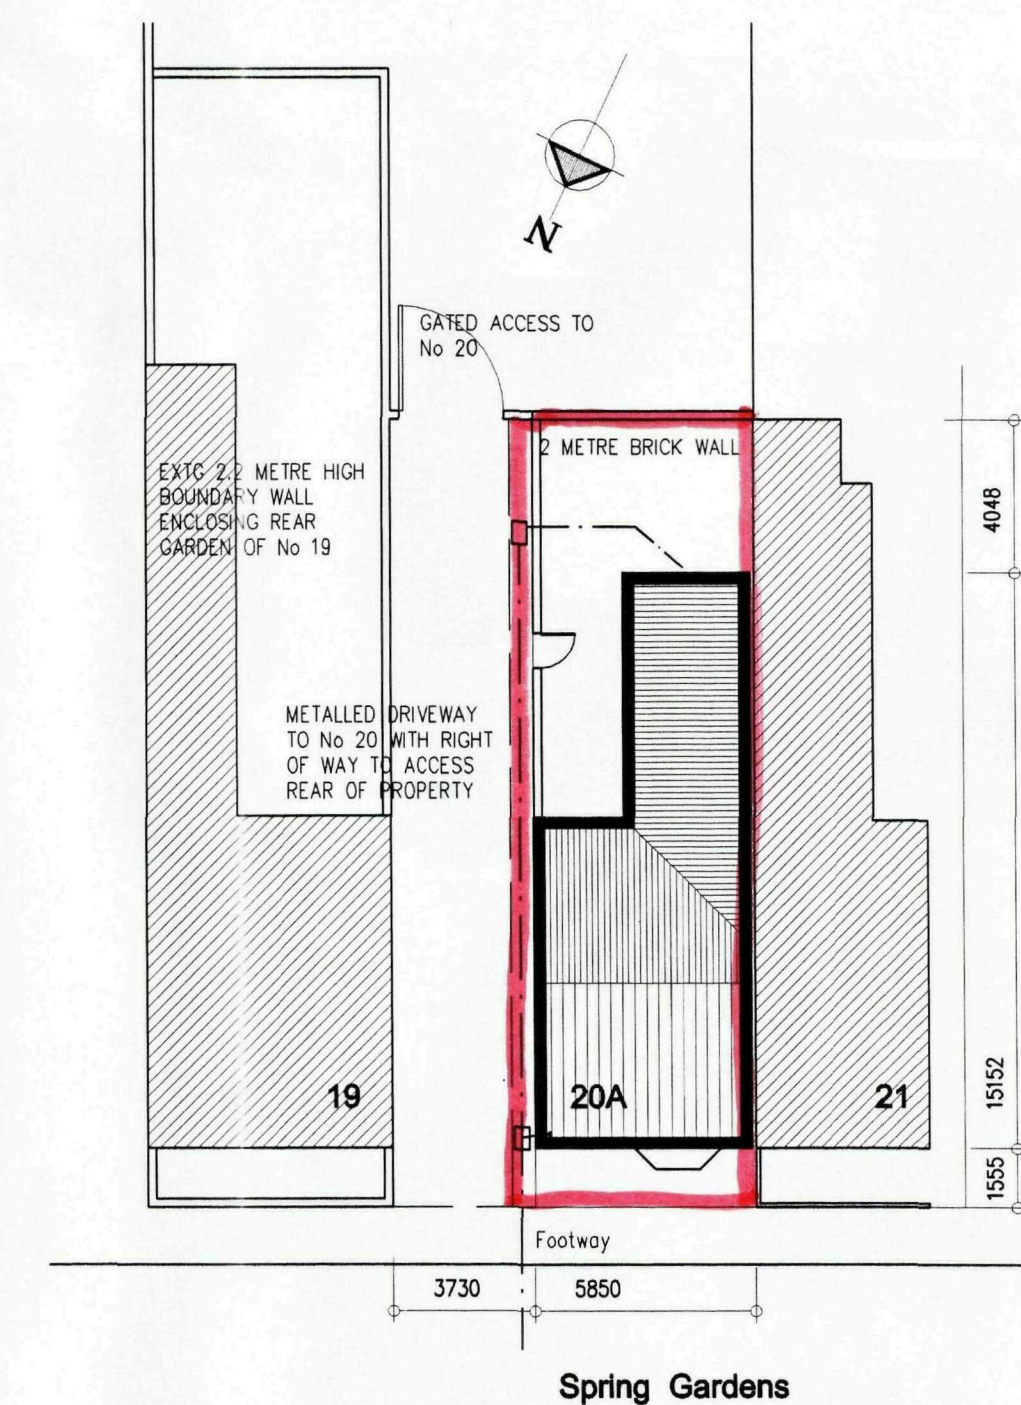

BLOCK PLAN

Scale: 1:200



LOCATION PLAN

Scale: 1:1250

AMENDMENTS

A 04.12.09 Roof line to rear section lowered, adjacent building indicated in outline, rainwater harvesting added, opaque glazing to Bedroom 3, Landing and Dining Room side window

SHDC
Planning & Development
09 DEC 2009
Ref: 0963-09

L. A. Building Design
Architectural and Surveying Practice
55 Hannam Boulevard
Spalding
Lincolnshire PE11 1LB
Telephone/Fax: Spalding: (01775) 711437

Peter S Lithgow MCIQB MCIAT

Member of the Chartered Institute of Building and
Member of the Chartered Institute of Architectural Technologists

**Proposed New Dwelling at
20A Spring Gardens, SPALDING,
Lincolnshire.**

client

MR A DOADES

drawing

Design Drawing

FLOOR PLANS AND ELEVATIONS

LOCATION PLAN

date

OCTOBER 2009

scale(s)

1:50 1:100 1:200 1:1250

drawn by

Peter Lithgow

	checked

PSL

job no

09/20

drawing no

02A