


PERM

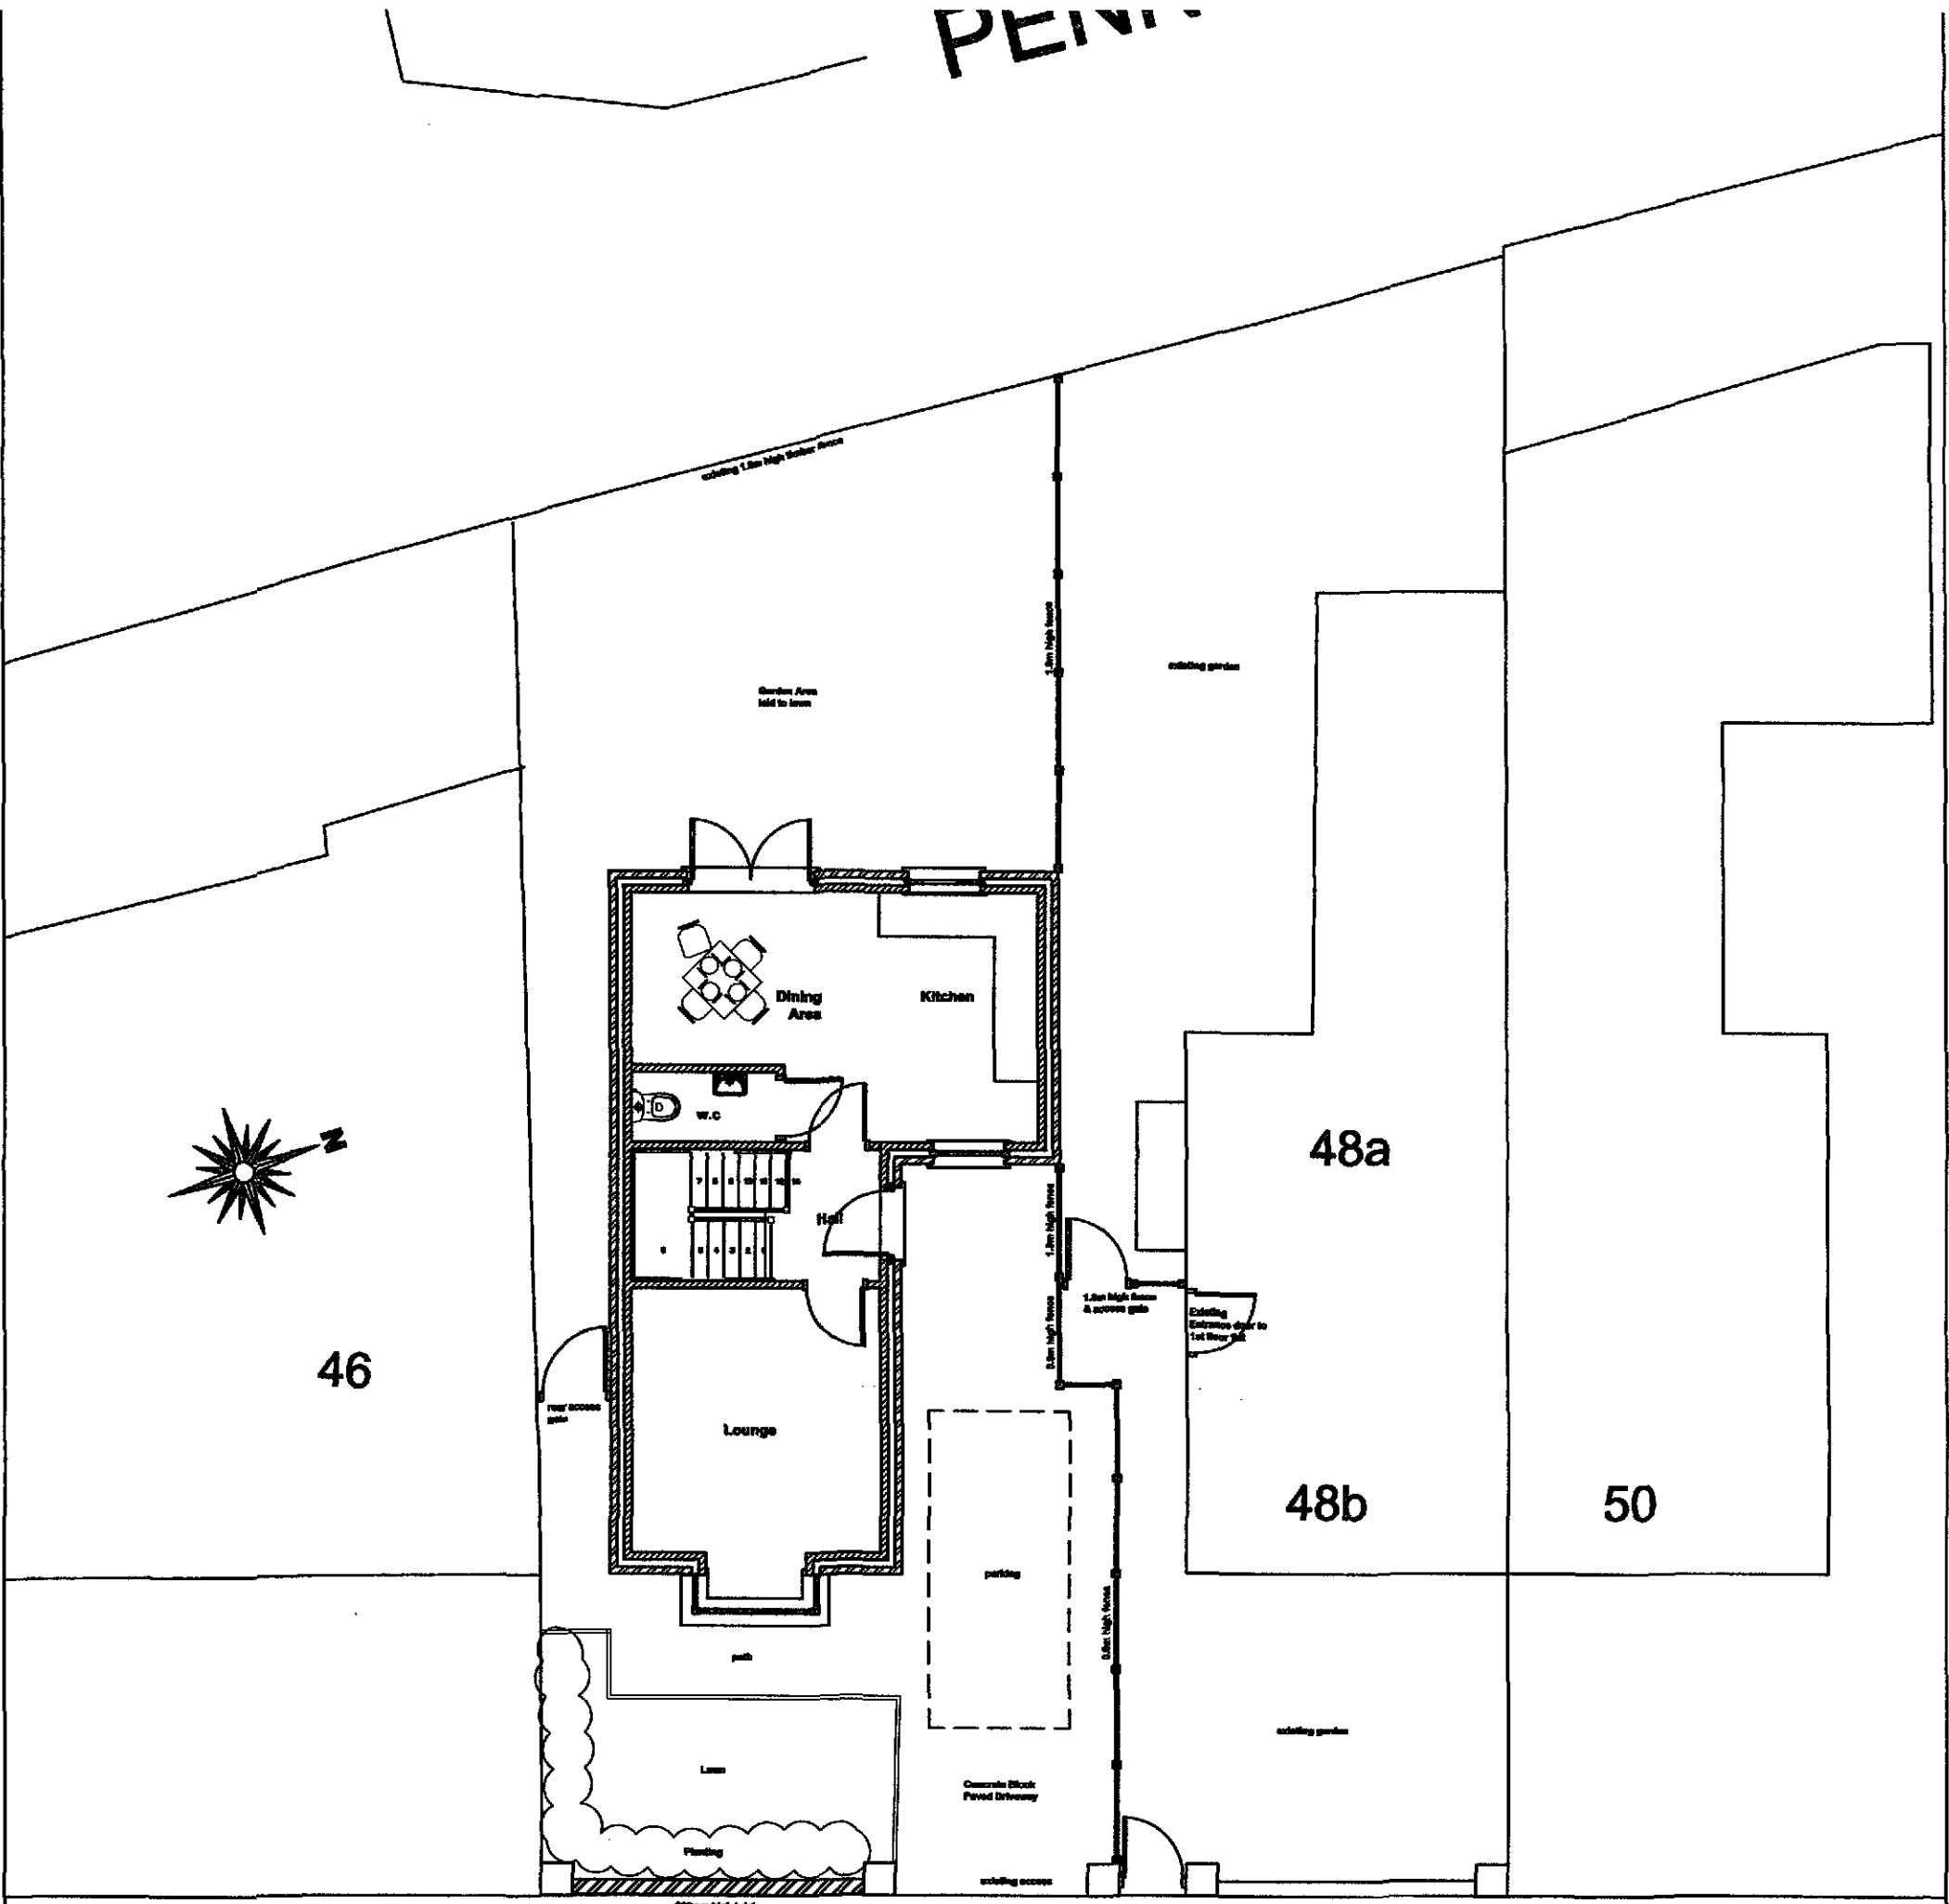

PARK ROAD

Site Block Plan

Scale 1:100

Planning & Development
10 DEC 2009
Ref: 0967-09



2nd Floor - SE Sheepmarket
Spalding
PE11 1BH
Tel: 01775 768 921
e-mail: enquiries@remwaydesign.co.uk

Site:

Residential Development at:
48 Park Road
Spalding

Client:

Mr & Mrs D Durrant

Date: 10/12/09

Scale: as noted

Drawing No:

1822 - 02



Site Location Plan

Scale 1:1250

© Crown Copyright 2009. All rights reserved. Licence number 10002044



2nd Floor - 5B Sheepmarket
Spalding
PE11 1BH
Tel: 01775 768 921
e-mail: enquiries@remwaydesign.co.uk

Site :

Residential Development at:
48 Park Road
Spalding

Client :

Mr & Mrs D Durrant


Date : *****

Scale : as noted


Drawing No:

1822 - 01

Contractor to check all Dimensions on site prior to ordering materials / commencing work.Do Not Scale from this Drawing - If In doubt then please ask

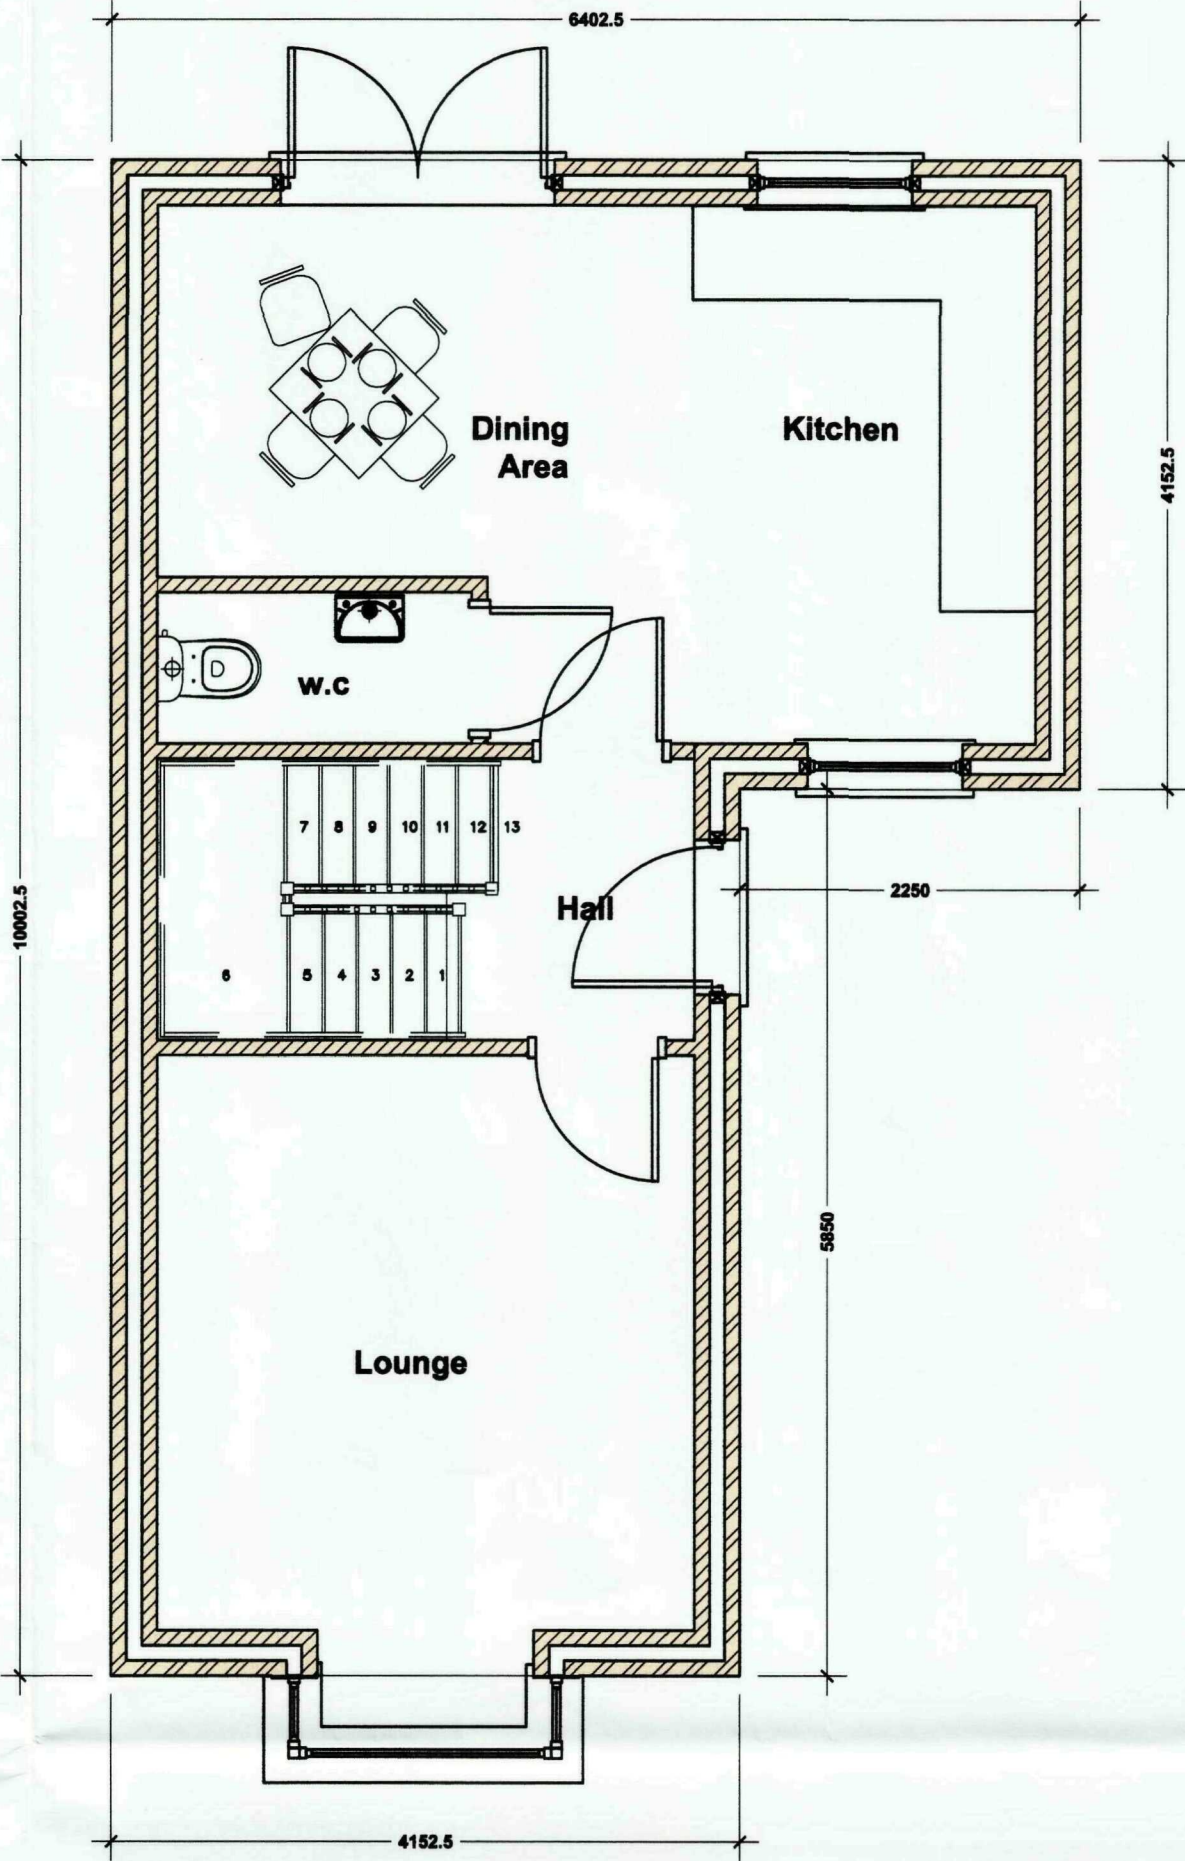

Ground Floor Plan
Scale 1:50

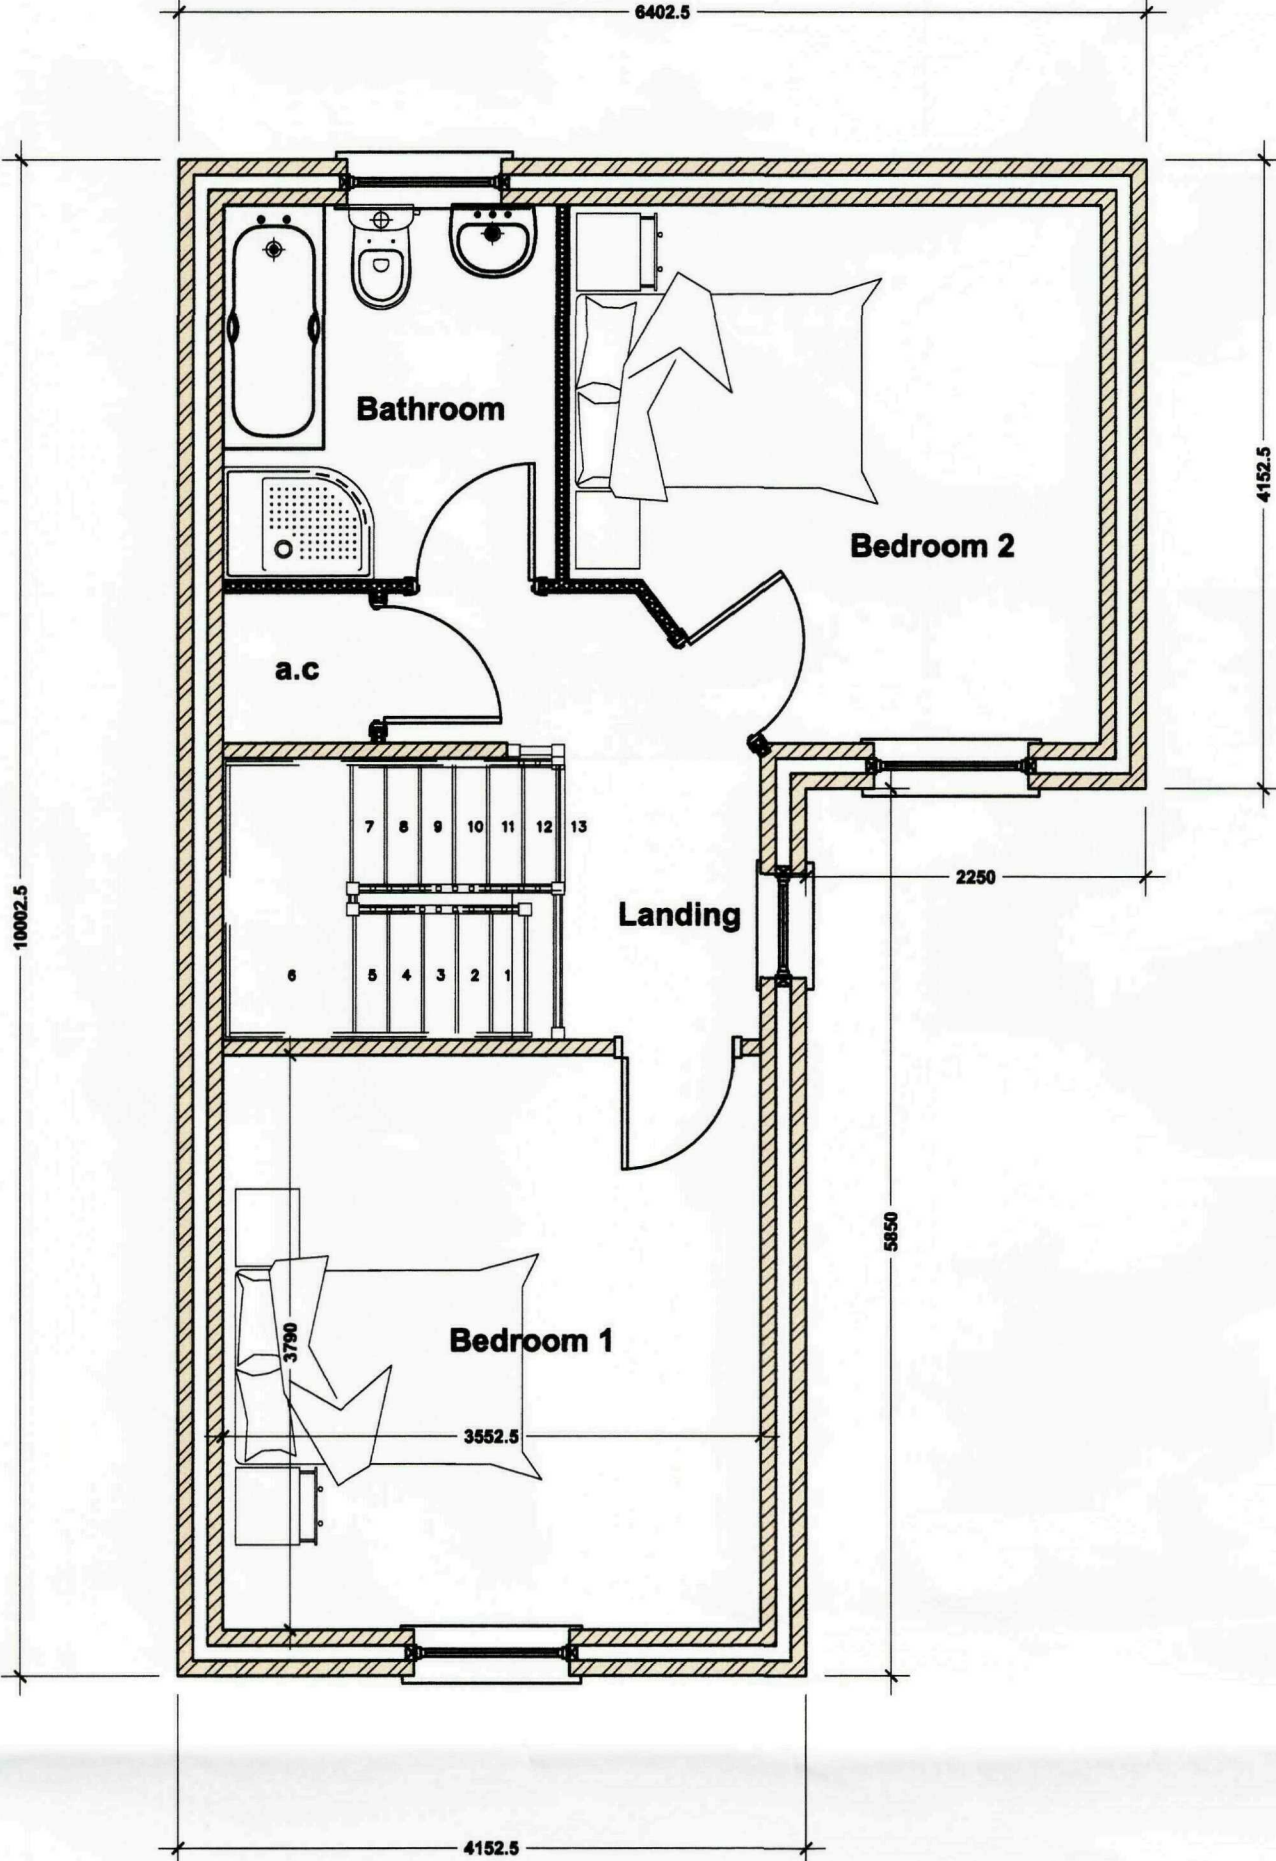

First Floor Plan
Scale 1:50



Front Elevation
Scale 1:100

Side Elevation
Scale 1:100

Rear Elevation
Scale 1:100

Side Elevation
Scale 1:100

SHDC
Planning & Development
10 DEC 2009
Ref: 0967.09

GENERAL CONDITIONS
Contractors are responsible for checking all dimensions on site when work commences and before ordering any materials. Any discrepancies should be brought to the attention of the Client for remedial action before commencing further.

All materials not specified to be of a standard suitable for the work proposed and be fit for purpose. All work to be in accordance with good building practice and all necessary BS codes for Workmanship on Building Sites.

Revisions

Client: **Mr & Mrs D Durrant**

Site: **Residential Development at:
48 Park Road
Spalding**

Dwg Title: **Proposed Plans and Elevations**

remway
Design Ltd

2nd Floor - 5B Sheepmarket
Spalding
P E 11 1 B H
Tel : 01775 768 921
e-mail: enquiries@remwaydesign.co.uk

Dwg Size	Drawing Number	Revision:
A1	1822 - 03	

PLEASE NOTE:
Due to areas of the structure being covered, unexposed or otherwise inaccessible the notes / specifications of existing materials are subject to confirmation of site when it is feasible to expose the relevant areas of construction.