



MATERIALS

1. CADEBY RED MULTI.
2. CREAM RENDER, JOHNSTONES LRV 33 S4005-Y20R
3. PAINTED TIMBER CLADDING RAL 7016 ANTHRACITE GREY
4. SIGNAGE PANEL
5. MARLEY ASHMORE SMOOTH GREY.
6. MARLEY ASHMORE OLD ENGLISH DARK RED PLAIN TILE.
7. STAINED TIMBER PORCH, DARK OAK
8. PLASTIC RAINWATER GOODS COLOUR BLACK.
9. DOUBLE GLAZED TIMBER WINDOWS PAINTED COLOUR JOHNSTONES S5005-B20G RAL 7046
10. TIMBER DOOR RAL 7016 ANTHRACITE GREY
11. TIMBER STAINED YARD FENCE.
12. PAINTED FASCIA, SOFFIT & BARGEBOARD. COLOUR JOHNSTONES LRV 33 S4005-Y20R.




SOUTH EAST ELEVATION



SOUTH WEST ELEVATION



NORTH WEST ELEVATION

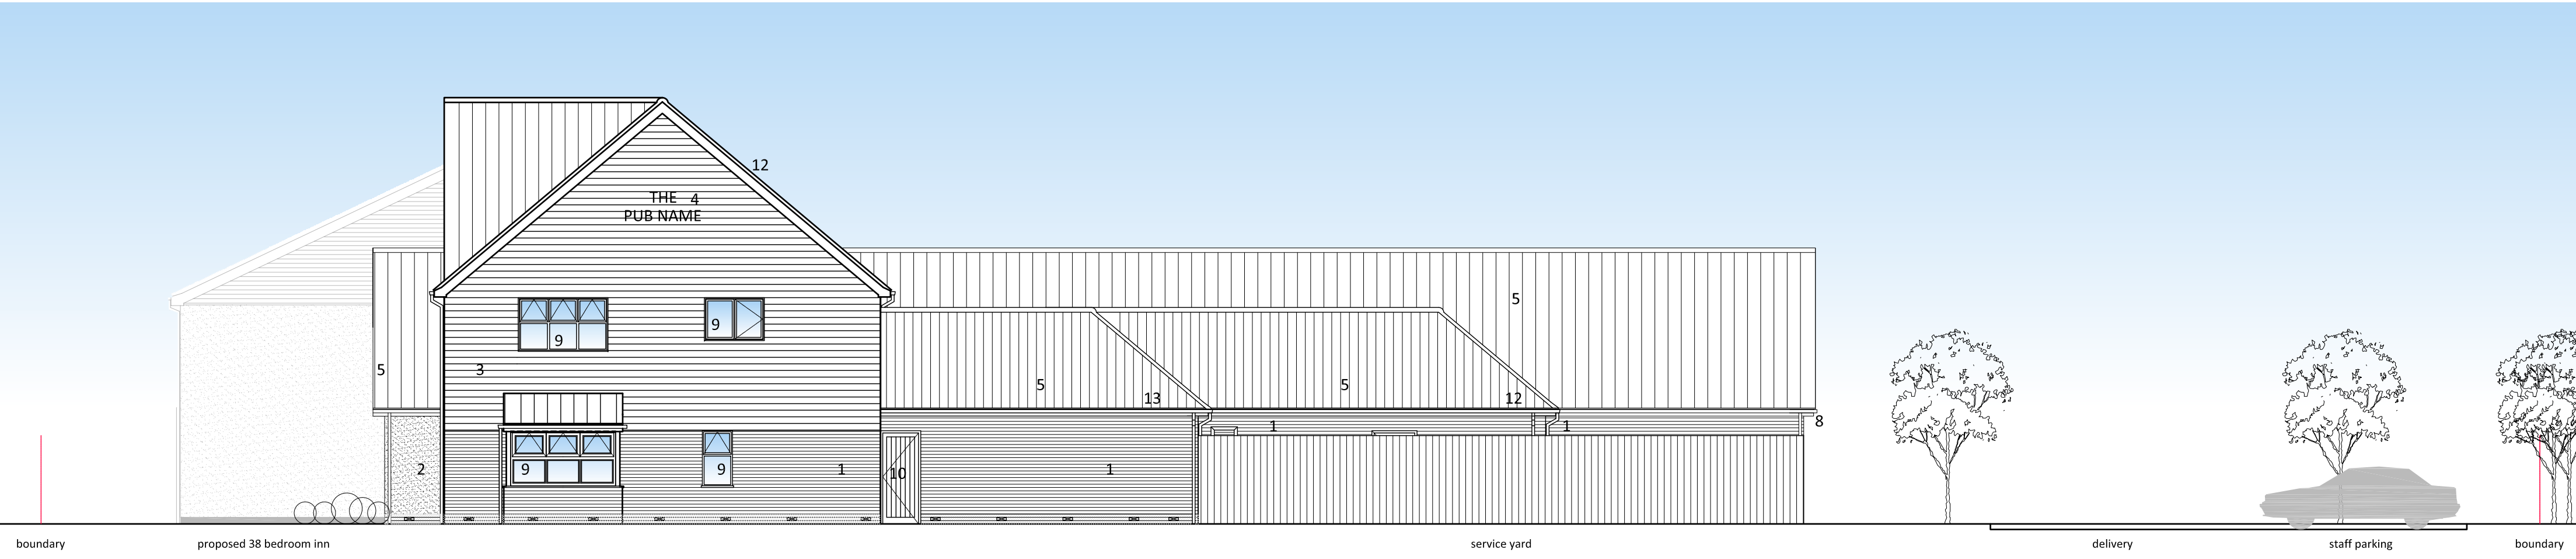

NORTH EAST ELEVATION



JWA Architects Limited
Robert Tresham House,
Clipston, Market Harborough,
Leicestershire LE16 9RZ

T +44 (0) 1858 525343
F +44 (0) 1858 525527
E office@jwa-architects.co.uk
W www.jwa-architects.co.uk

Client:



Project: MARSTON'S PH
GATEWAY
SPALDING

Drawing: PROPOSED ELEVATIONS

Purpose: PLANNING Date: 20.09.17
Scale: 1:100@A1 Drawn: MRK
Dwg. No: J8954 / 54 Revision: /