


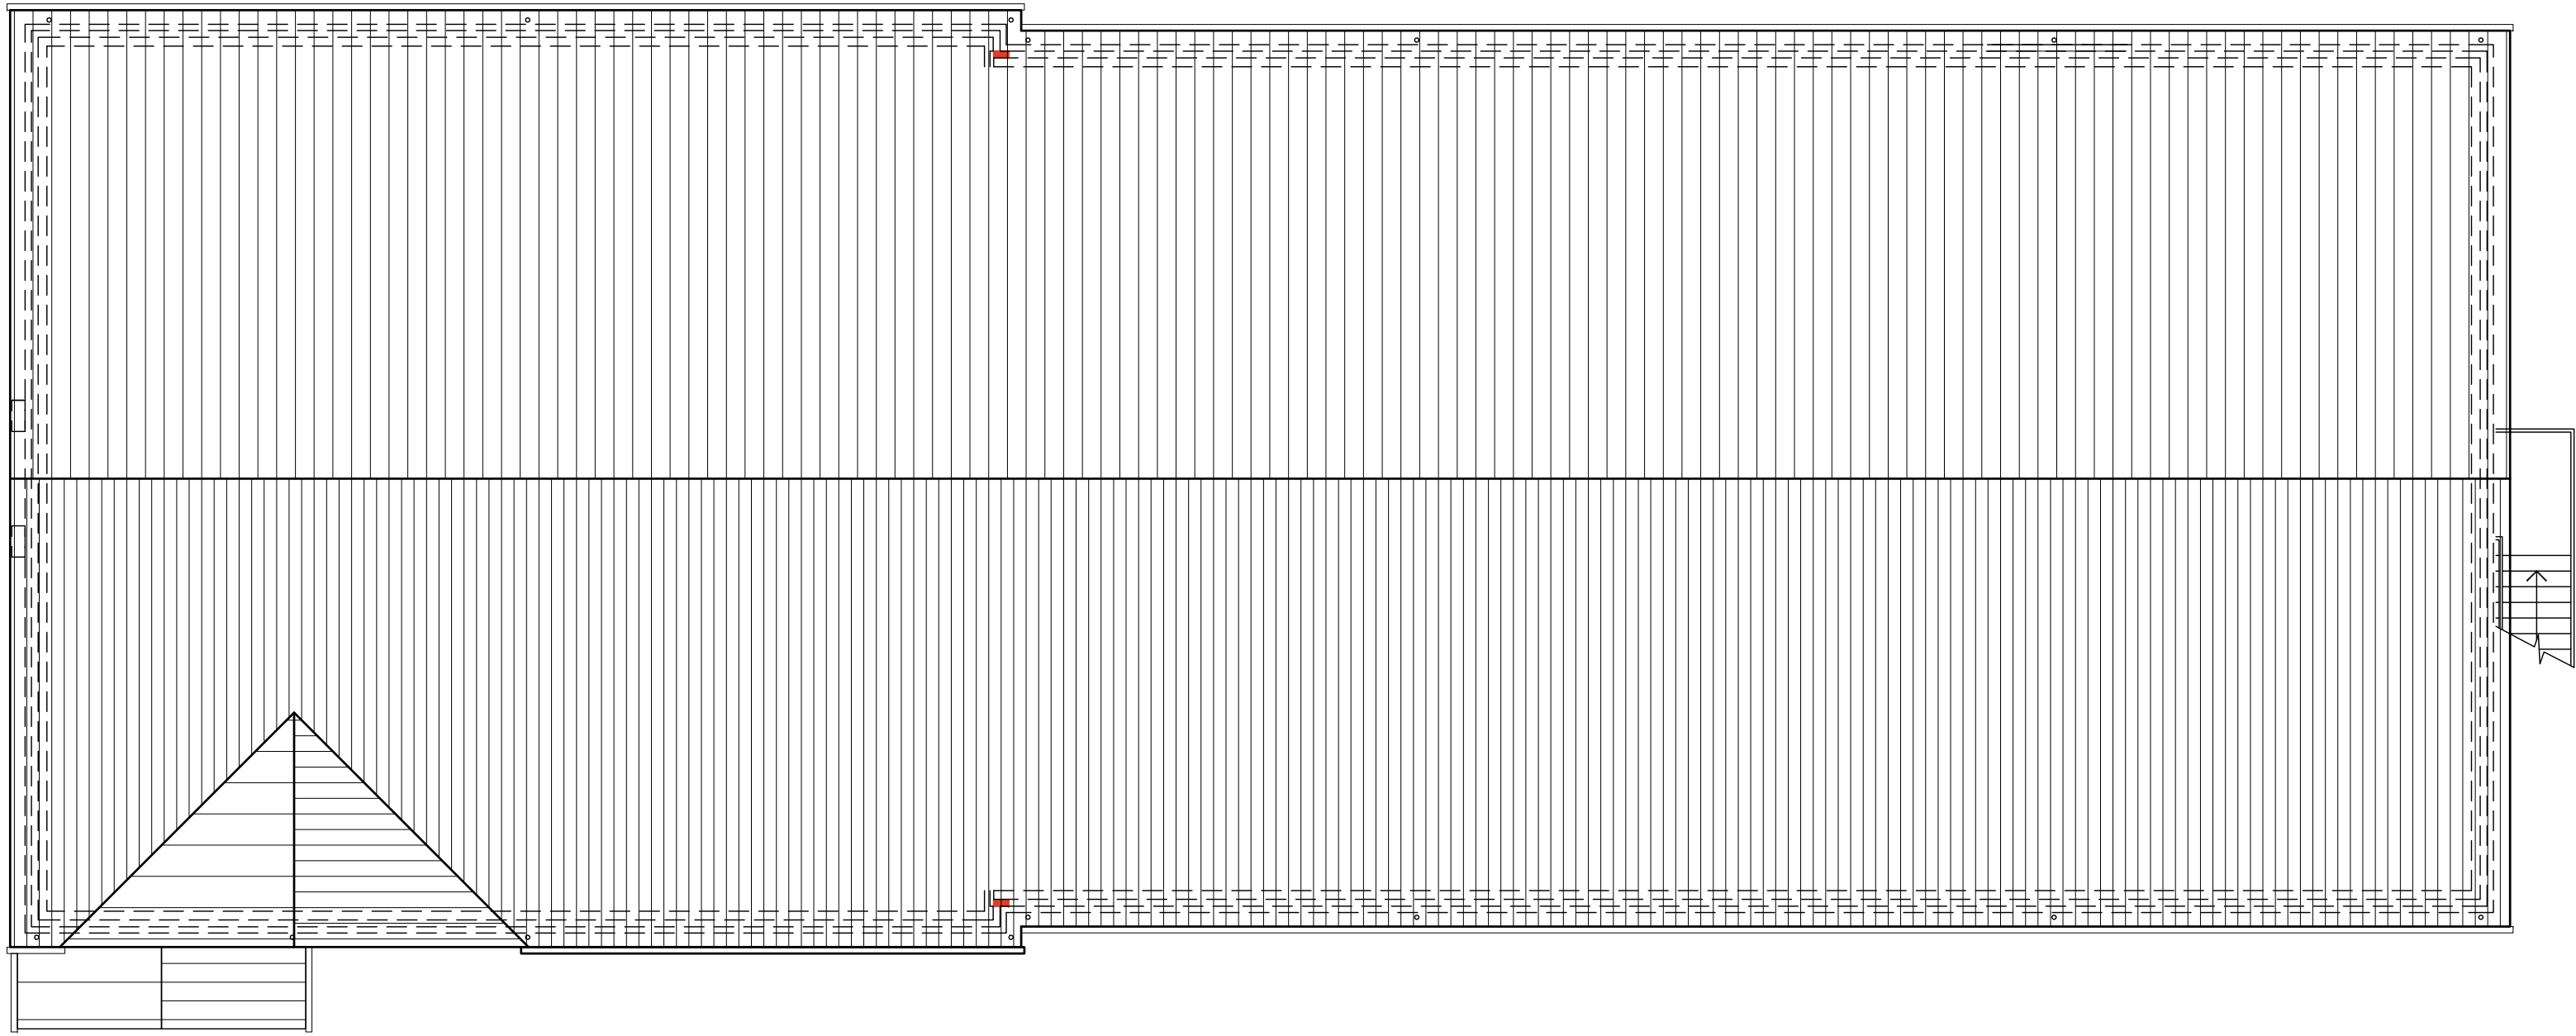

Copyright JWA Architects Limited
Do not scale



JWA Architects Limited
Robert Tresham House,
Clipston, Market Harborough,
Leicestershire LE16 9RZ

T +44 (0) 1858 525343
F +44 (0) 1858 525527
E office@jwa-architects.co.uk
W www.jwa-architects.co.uk

Client:



Project: MARSTON'S INN
GATEWAY
SPALDING

Drawing: PROPOSED
ROOF PLAN

Purpose: PLANNING	Date: 20.09.17
Scale: 1:100@A1	Drawn: MRK
Dwg. No: J8954/63	Revision: /