



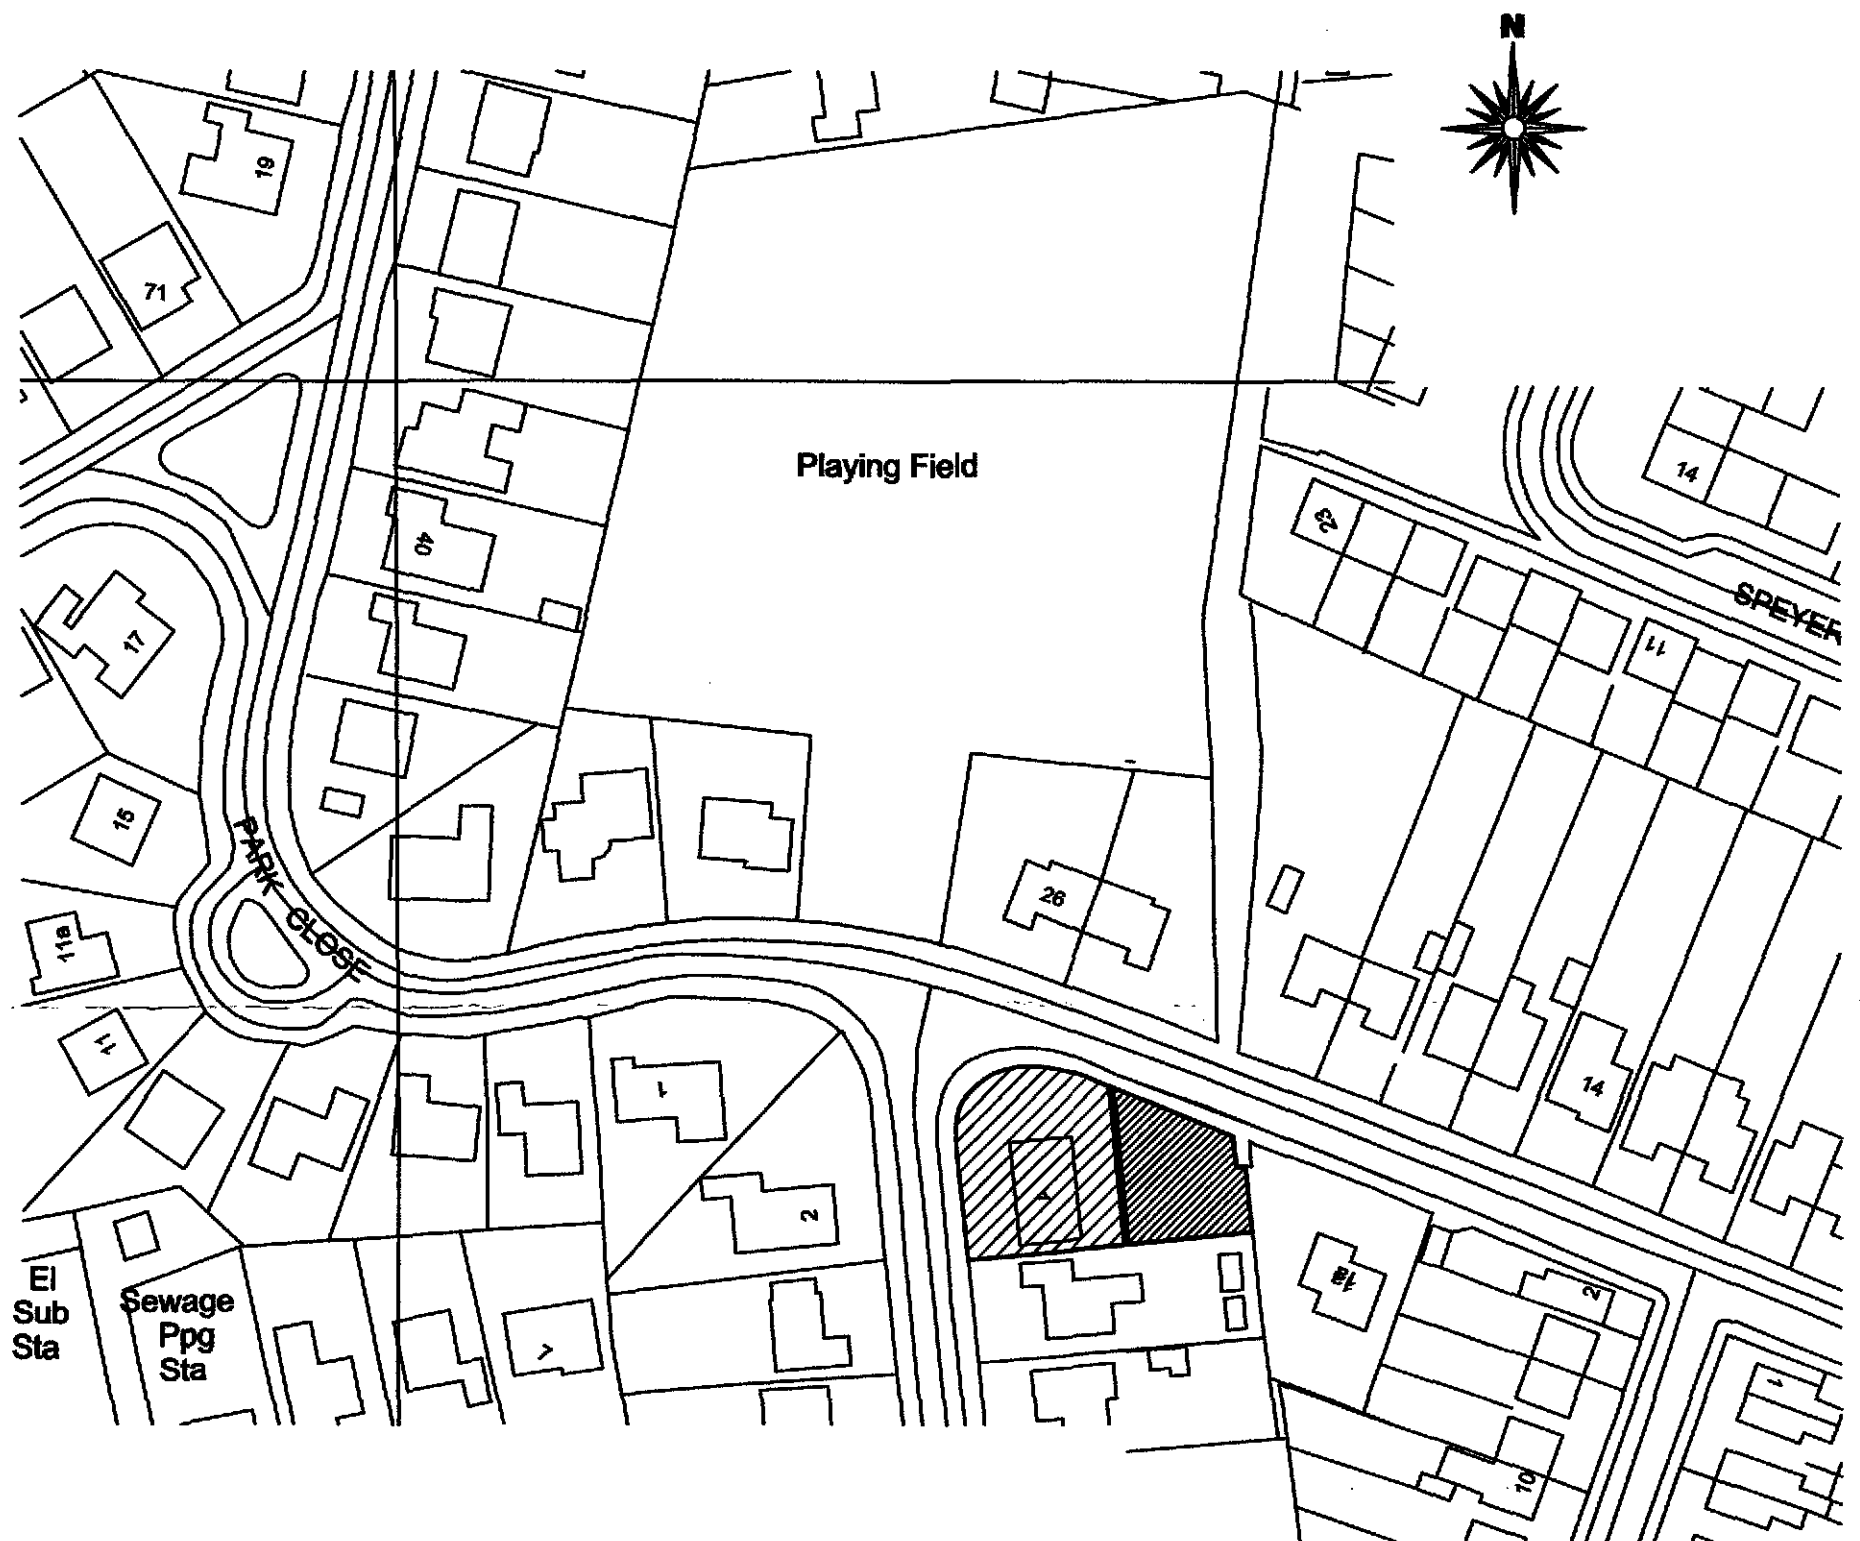

Site Location Plan

Scale 1:1000

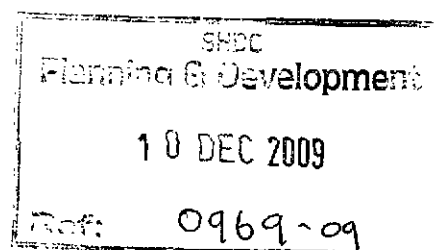

2nd Floor - 5B Sheepmarket
Spalding
PE11 1BH
Tel: 01775 768 821
e-mail: enquiries@remwaydesign.co.uk

Site :

Residential Development:
1 Cathedral Drive
Spalding
PE11 1PL

Client :


Mrs D Wells

Date : 10/12/09


Scale : as noted

Drawing No:

1738 - 03 (a3)

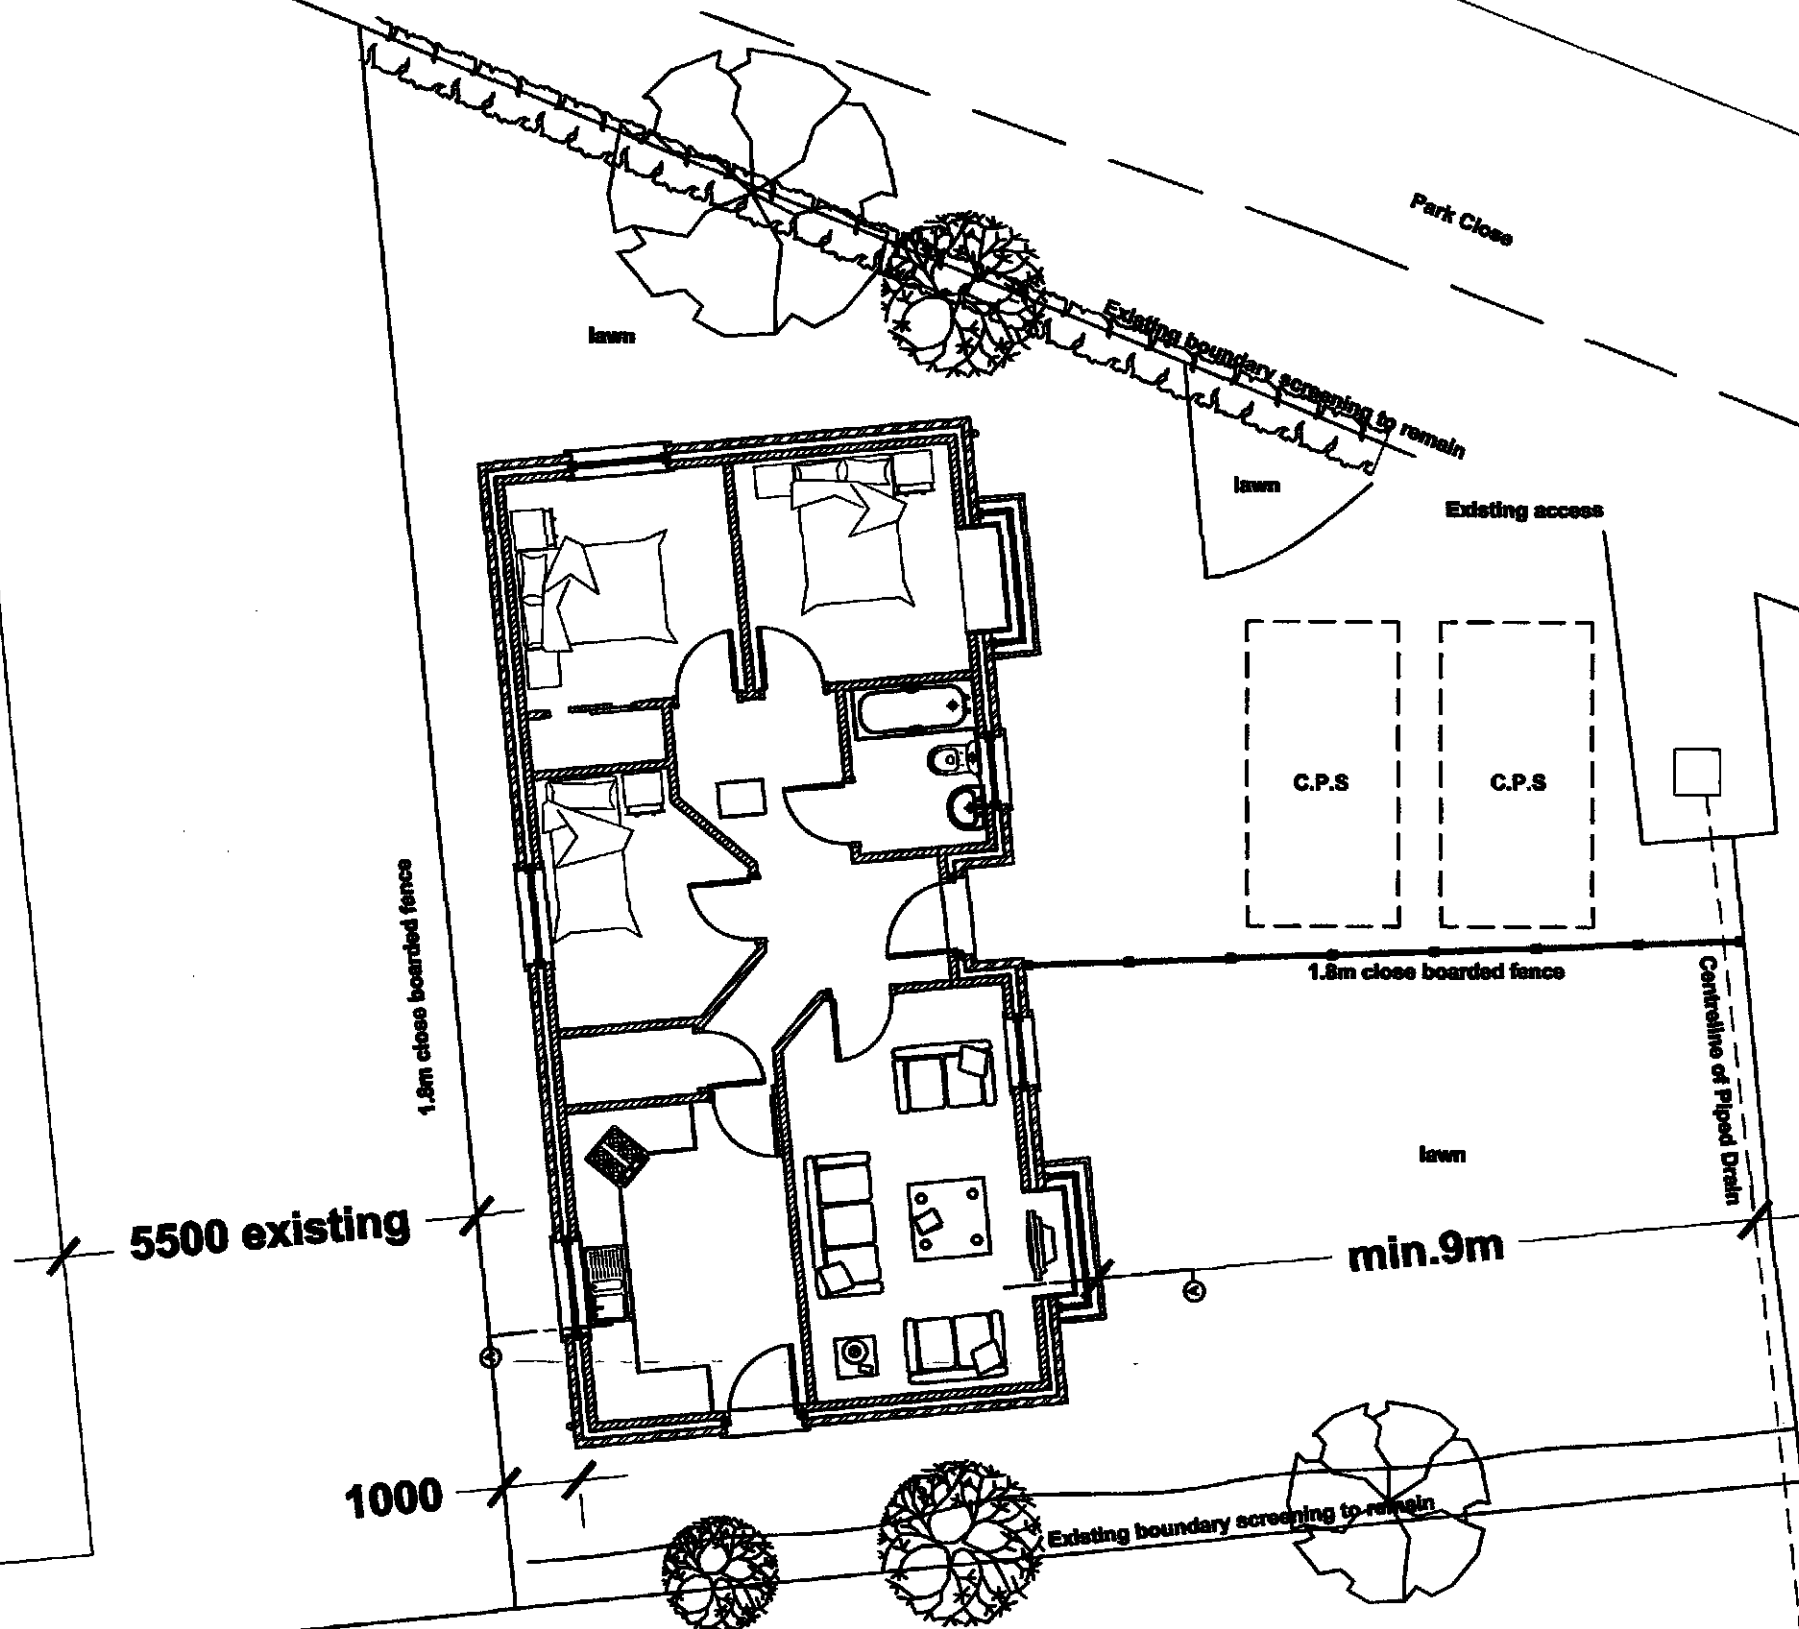

SHDC
Planning & Development
10 DEC 2009
Ref: 0969-09

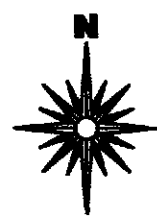

Site Block Plan
Scale 1:100

rev "B" - 19.11.08 - Scheme amended
rev "A" - 29.07.09 - Position amended




2nd Floor - 58 Sheepmarket
Spalding
PE11 1BH
Tel: 01775 788 921
e-mail: enquiries@remwaydesign.co.uk

Site:
Residential Development:
1 Cathedral Drive
Spalding
PE11 1PL

Client:
Mrs D Wells


Date: ~~19.11.08~~ Scale: as noted

Drawing No:
1738 - 04 "B"

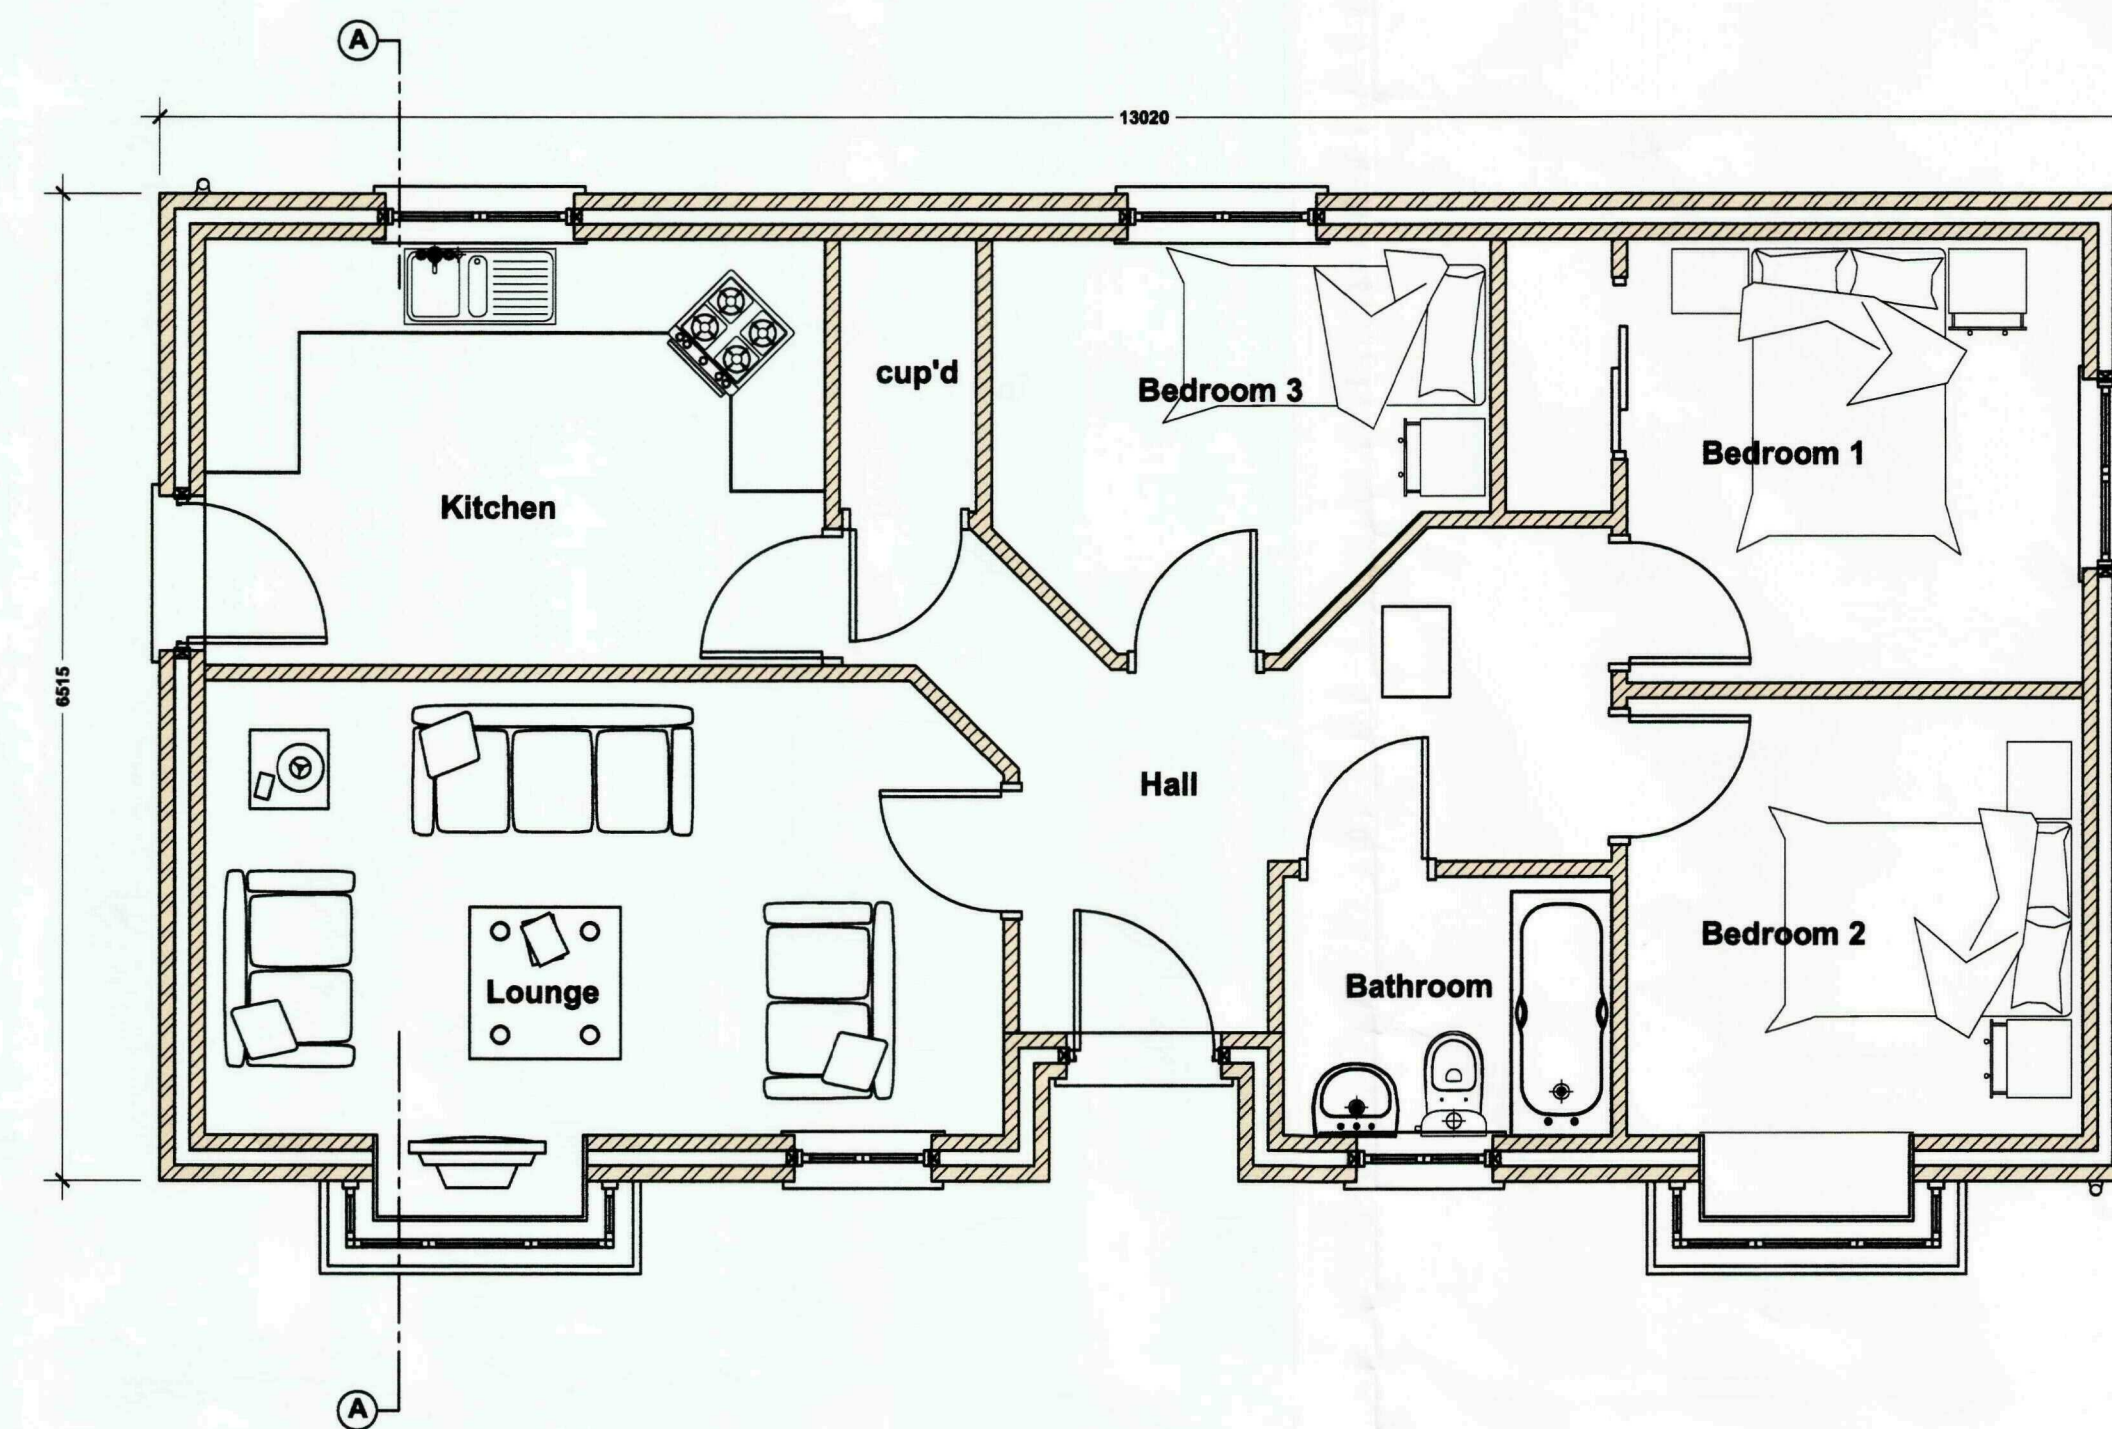


Ground Floor Plan

Scale 1:50

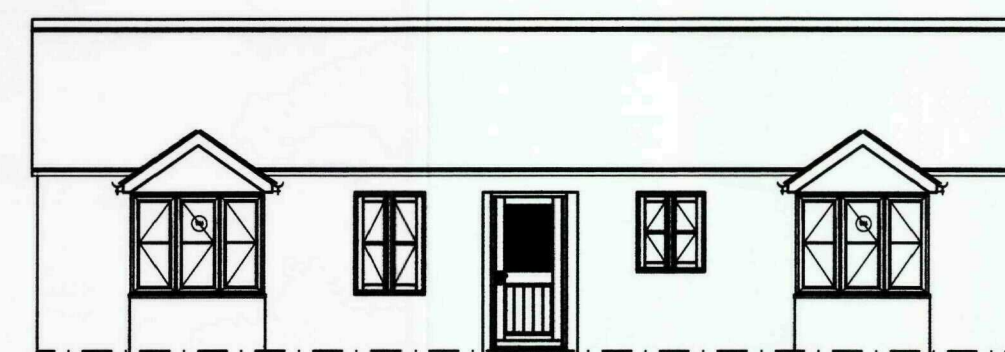


Front Elevation

Scale 1:100

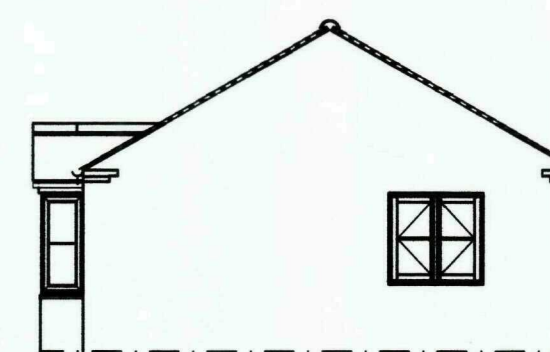


Side Elevation

Scale 1:100

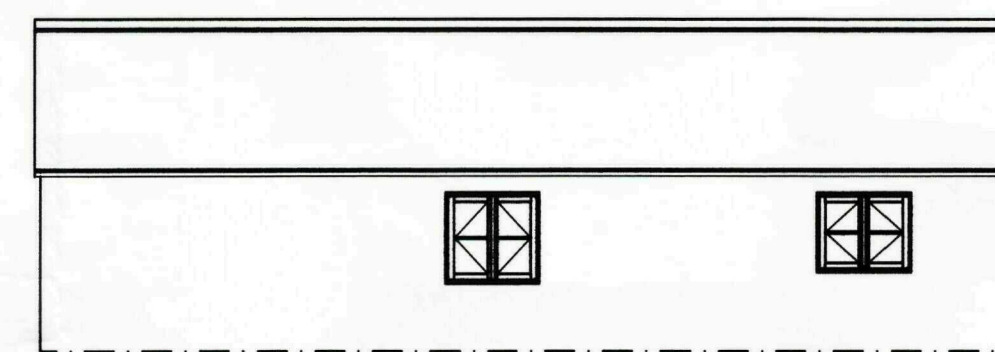


Rear Elevation

Scale 1:100

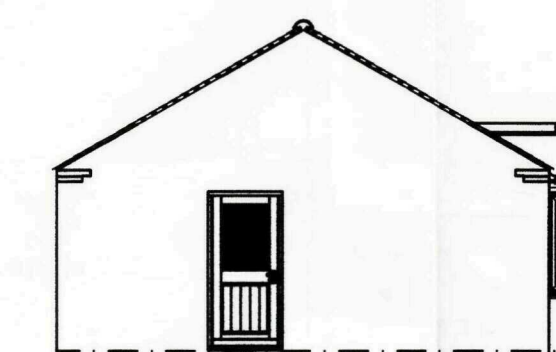

Side Elevation

Scale 1:100

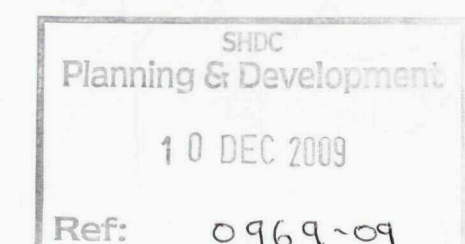

GENERAL CONDITIONS
Contractors are responsible for checking all dimensions on site when work commences and before ordering any materials. Any discrepancies should be brought to the attention of the Client for remedial action before commencing further.

All materials not specified to be of a standard suitable for the work proposed and be fit for purpose. All work to be in accordance with good building practice and all necessary BS codes for Workmanship on Building Sites.

Revisions

"B" - 19.11.09 - Amended to suit SHDC's comments

"A" - 20.05.09 - Amended to suit Clients comments

Client:

Mrs D Wells

Site:

Proposed Residential Development:
1 Cathedral Drive
Spalding
PE11 1PL


Dwg Title:

Floor Plans & Elevations



2nd Floor - 5B Sheepmarket
Spalding
PE11 1BH
Tel : 01775 788 921
e-mail: enquiries@remwaydesign.co.uk

Dwg Size	Drawing Number	Revision:
A1	1738-01	"B"

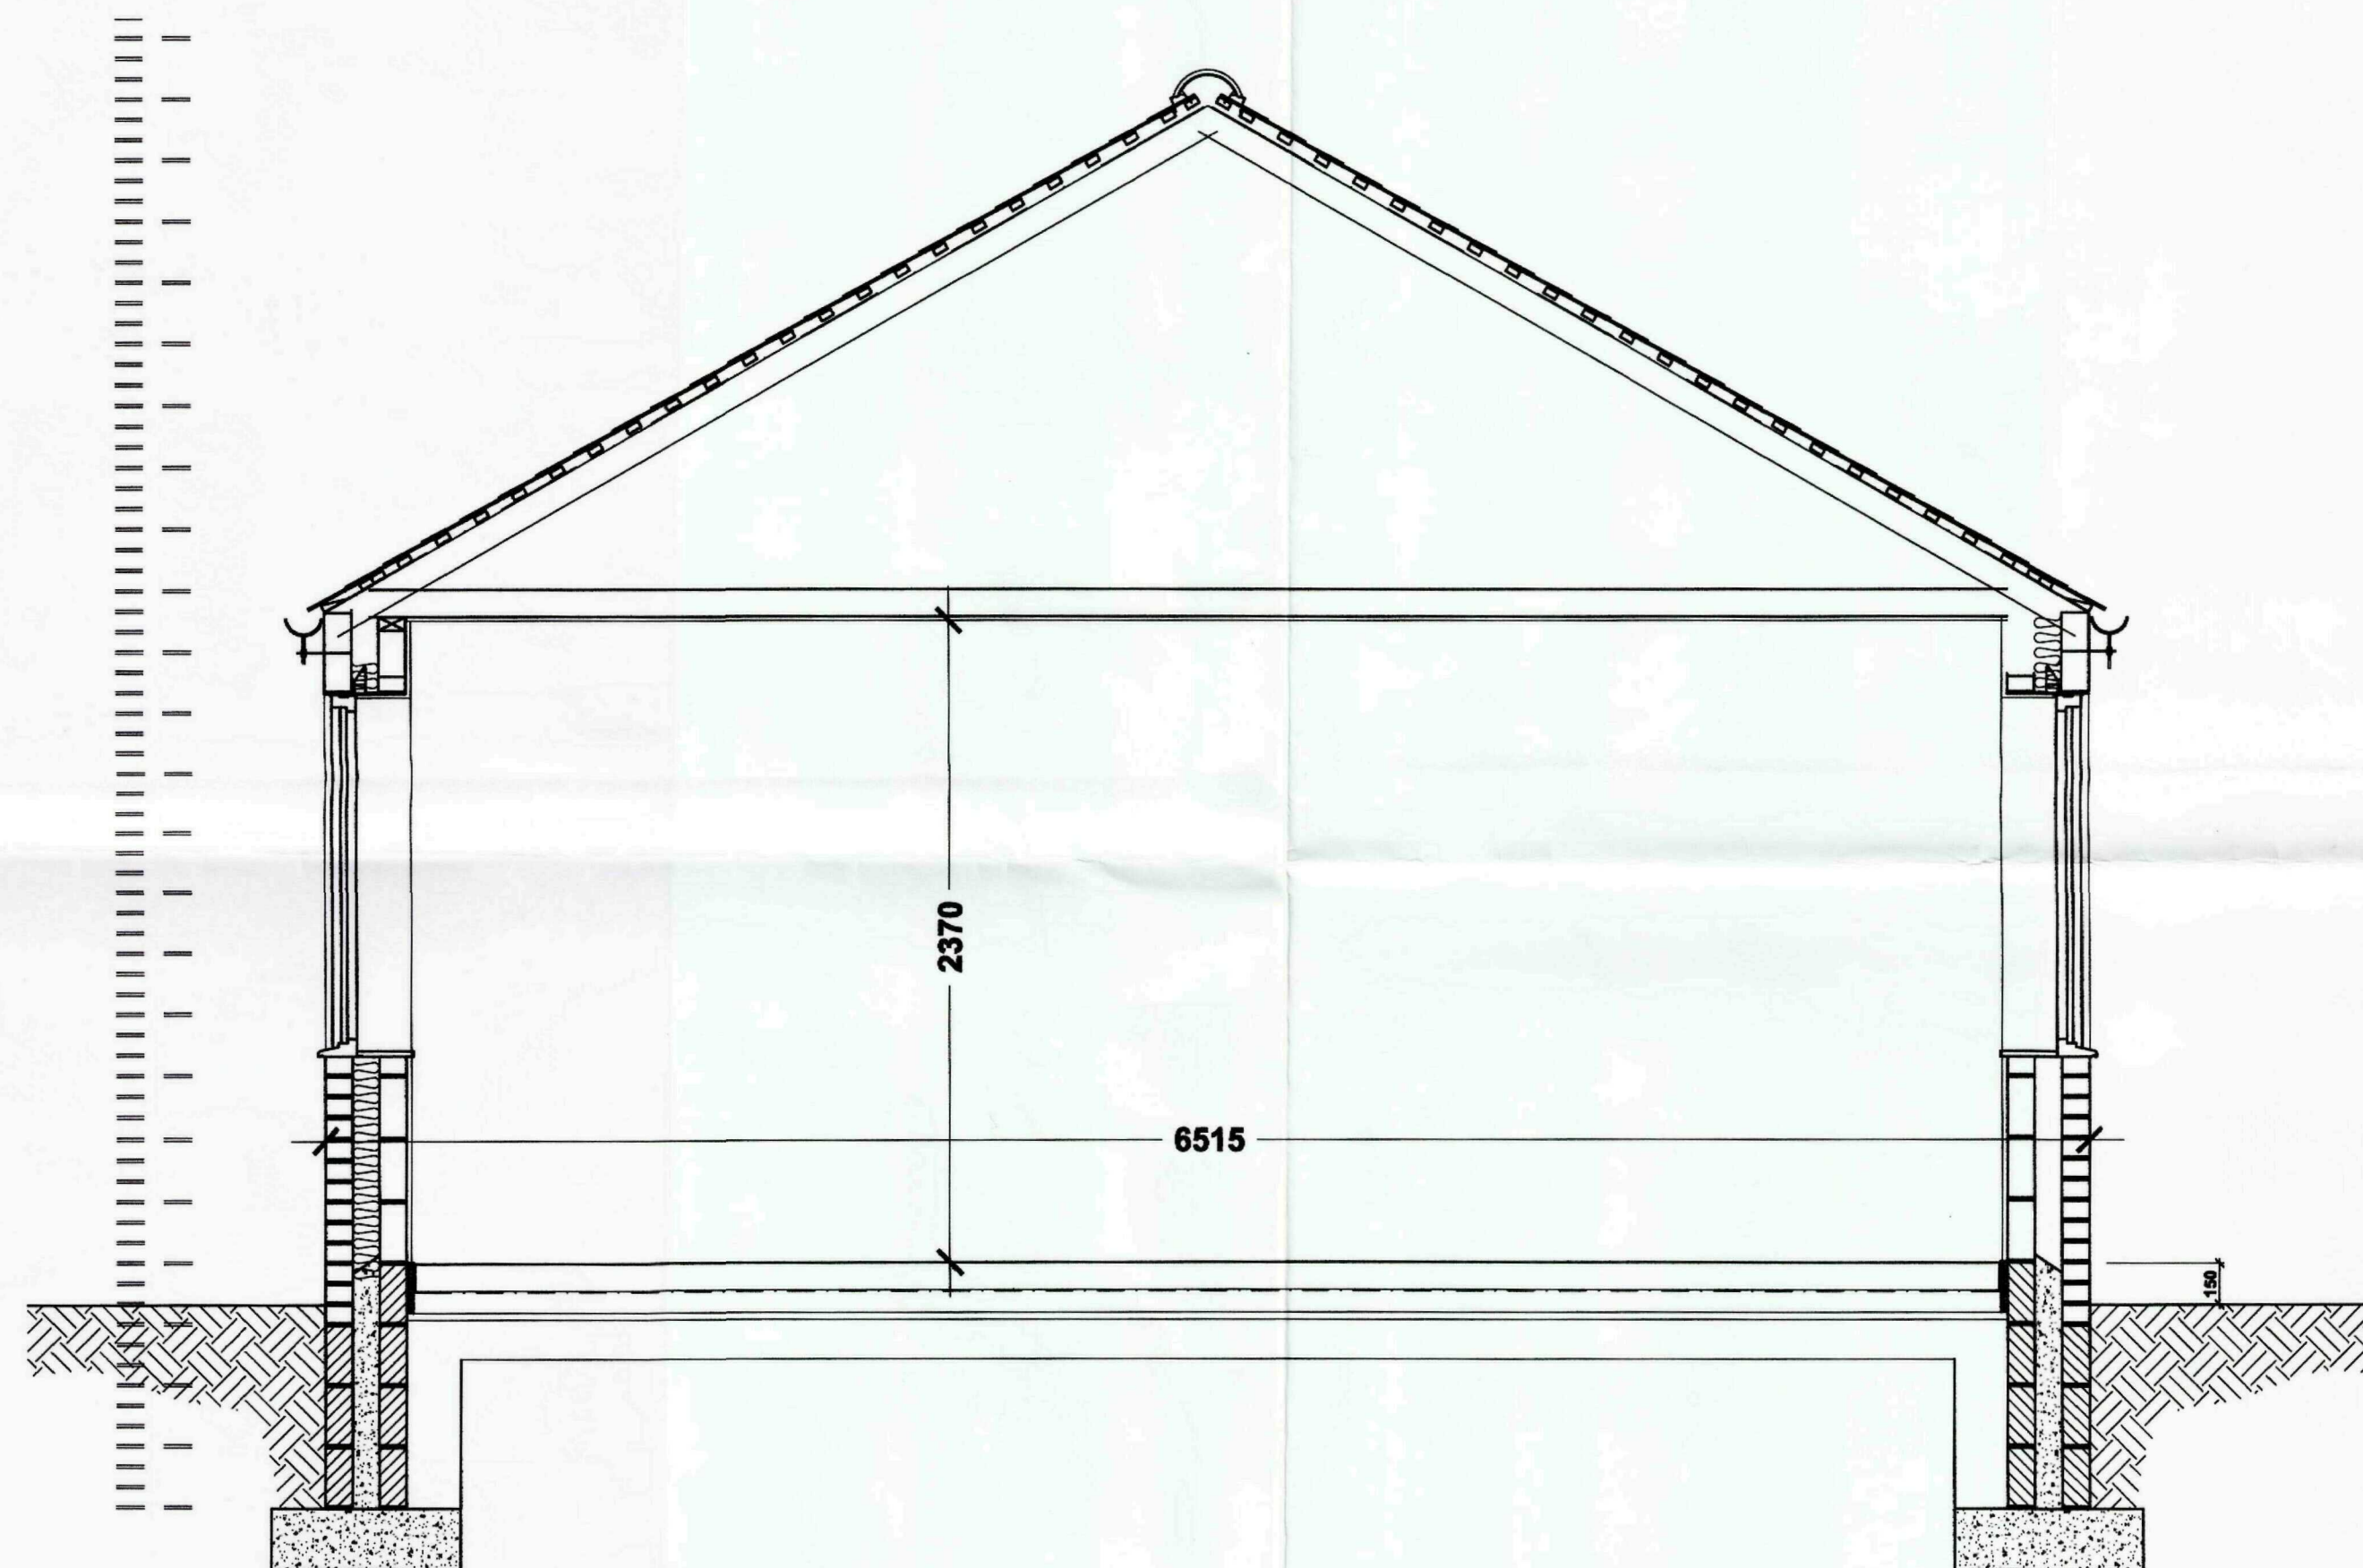

GENERAL CONDITIONS
Contractors are responsible for checking all dimensions on site when work commences and before ordering any materials. Any discrepancies should be brought to the attention of the Client for remedial action before commencing further.

All materials not specified to be of a standard suitable for the work proposed and be fit for purpose. All work to be in accordance with good building practice and all necessary BS codes for Workmanship on Building Sites.

Revisions

"B" - 10.12.09 - Scheme amended
"A" - 12.11.09 - Dwelling set into Ground to lower ridge line

Client: **Mrs D Wells**

Site: **Proposed Residential Development:
1 Cathedral Drive
Spalding
PE11 1PL**

Dwg Title: **Section**



2nd Floor - 58 Sheepmarket
Spalding
PE11 1BH
Tel : 01775 788 921
e-mail: enquiries@remwaydesign.co.uk

Dwg Size	Drawing Number	Revision:
A2	1738-02	"B"

10 DEC 2009
Ref: 0969-09

Contractor to check all Dimensions on site prior to ordering materials / commencing work. Do Not Scale from this Drawing - If in doubt then please ask