




EXISTING SHOPFRONT

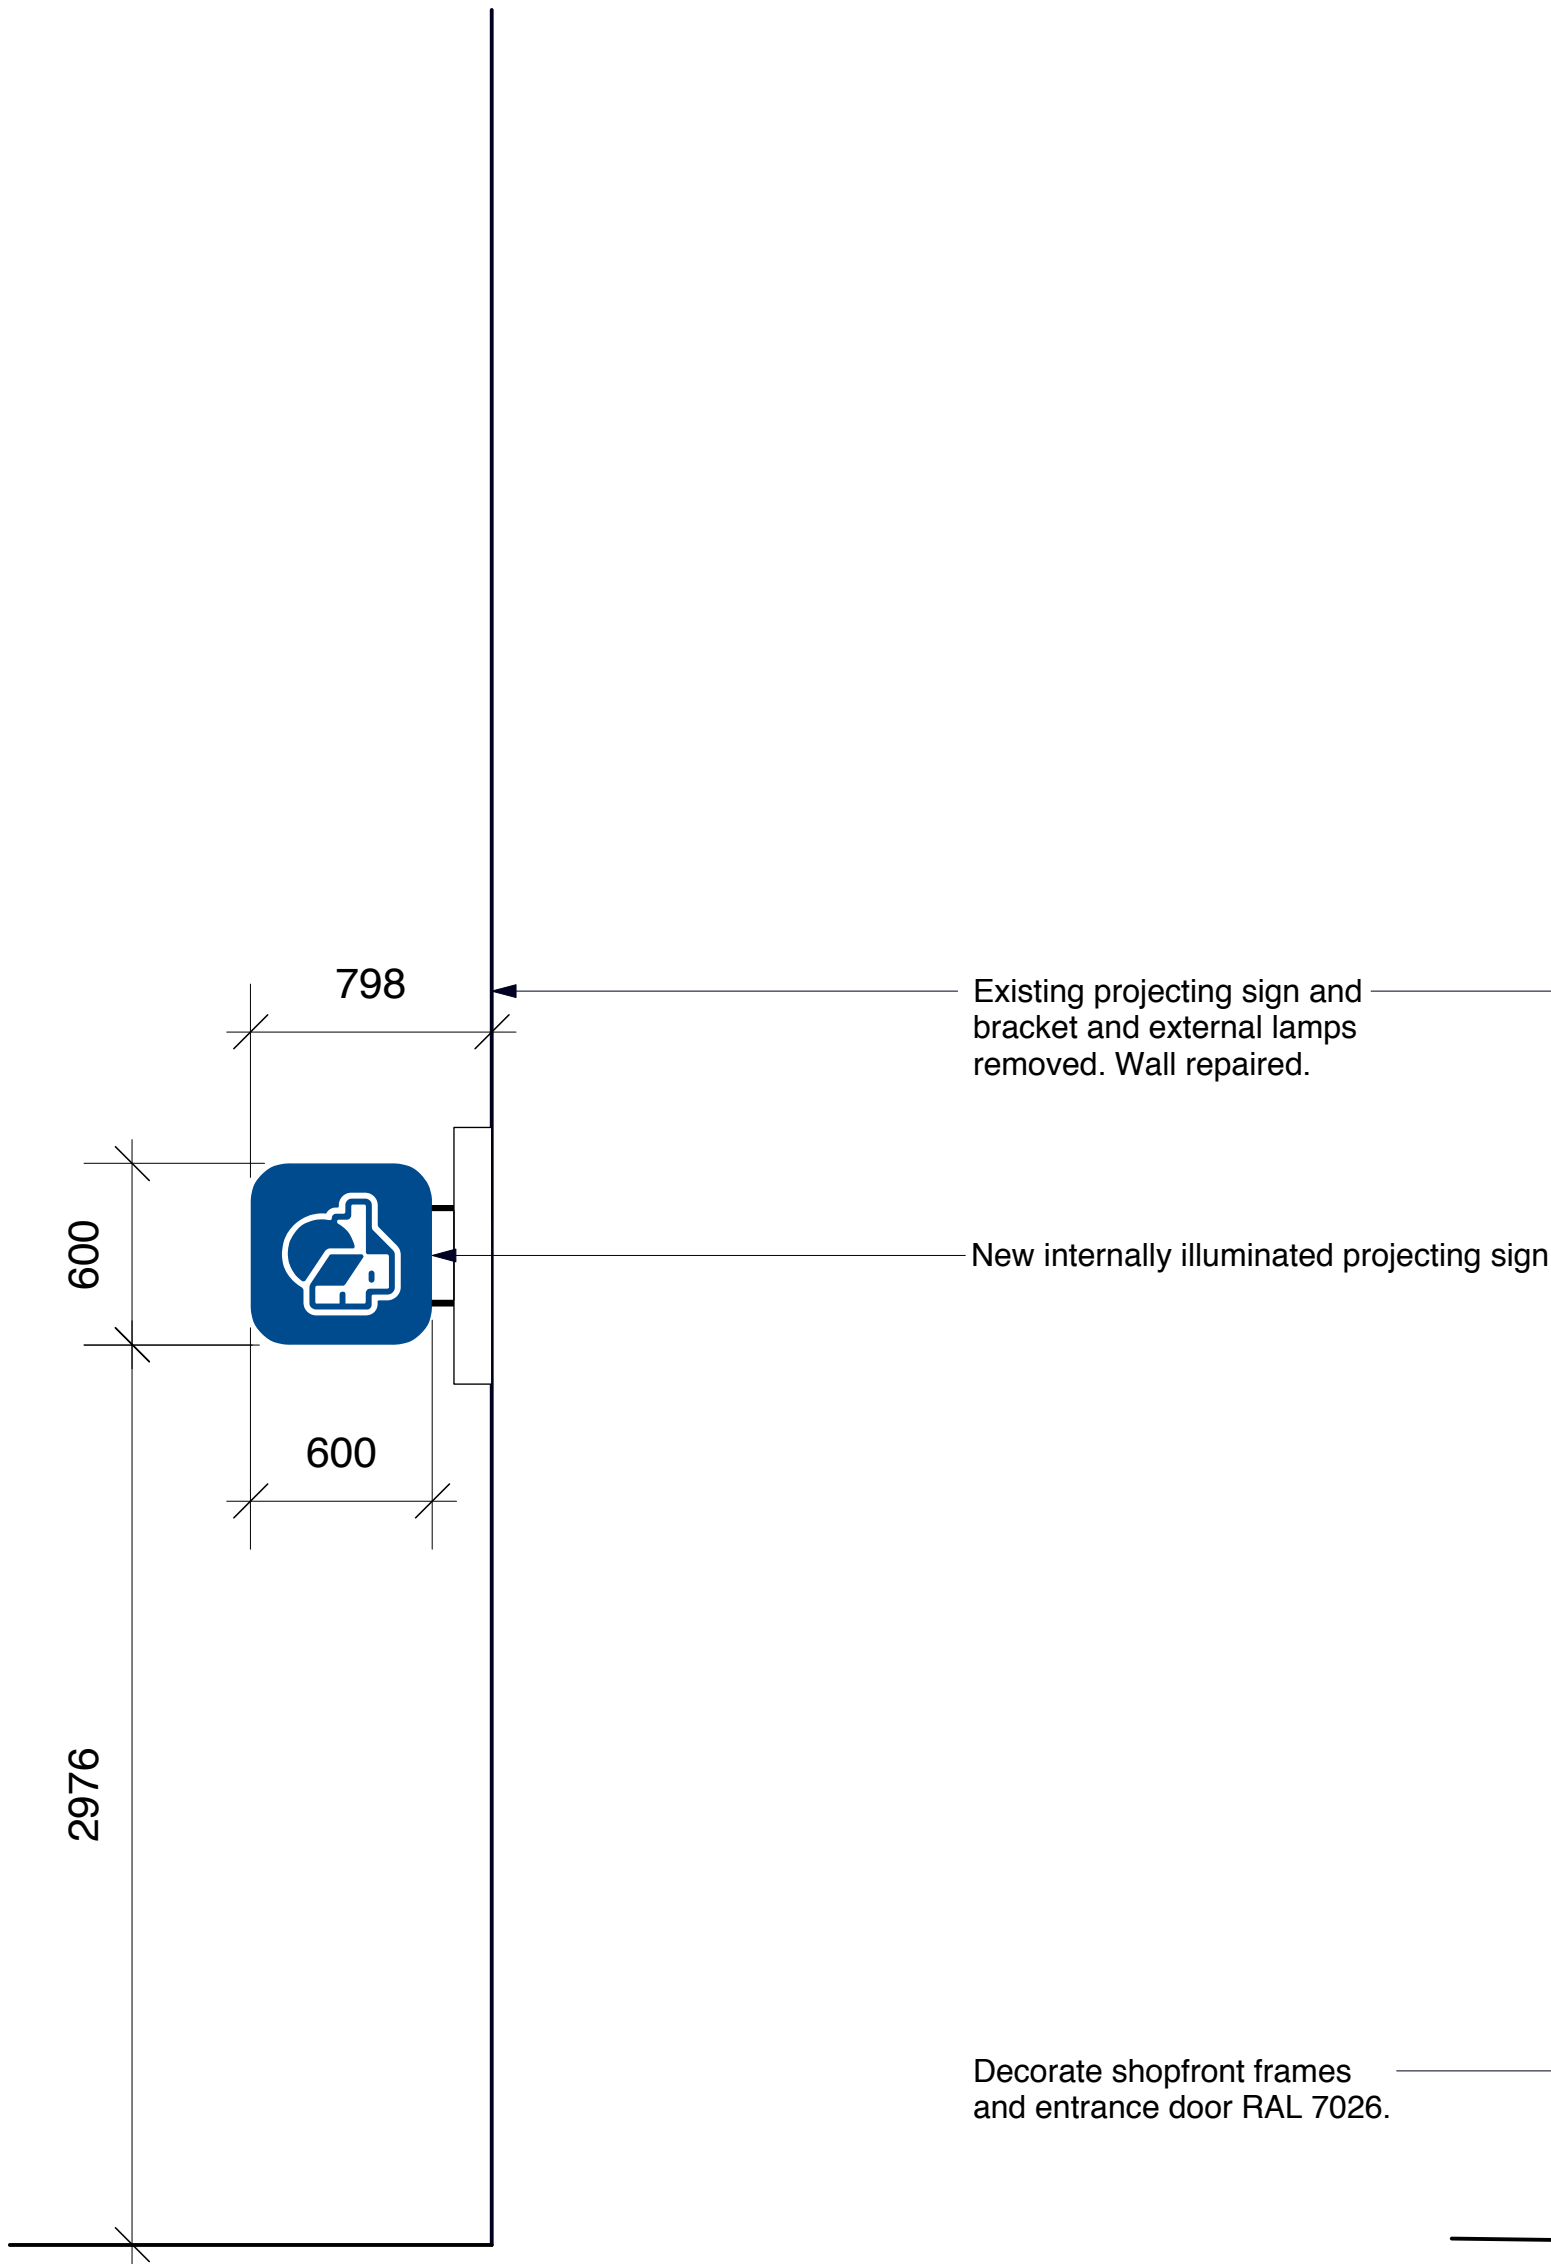

PROPOSED SIDE VIEW



PROPOSED FRONT ELEVATION

CONTRACTORS MUST CHECK ALL DIMENSIONS ON SITE. ONLY FIGURED DIMENSIONS ARE TO BE WORKED FROM. DISCREPANCIES MUST BE REPORTED TO THE ARCHITECT BEFORE PROCEEDING.
© THIS DRAWING IS COPYRIGHT

REVISIONS							
BRANCH NAME & PREFIX: Name: Spalding 4 Hall Place, PE11 1SA Prefix: SP02				DRAWING TYPE: PROPOSED FRONT ELEVATION			
SCALE @ A1: 1:25	SCALE @ A3: 1:50	DATE DRAWN: 2019 04 18		STATUS:	PROPERTY LOCATION CODE:	DRAWING REF NO:	REV.
DRAWN BY: 4AD LONDON	CHECKED BY & DATE: 4AD LONDON	JOB REF: 19 126		Draft/ Approved	640	PA.03	