




Front Elevation

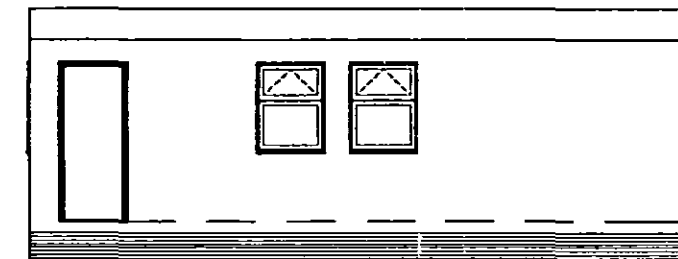

End Elevation

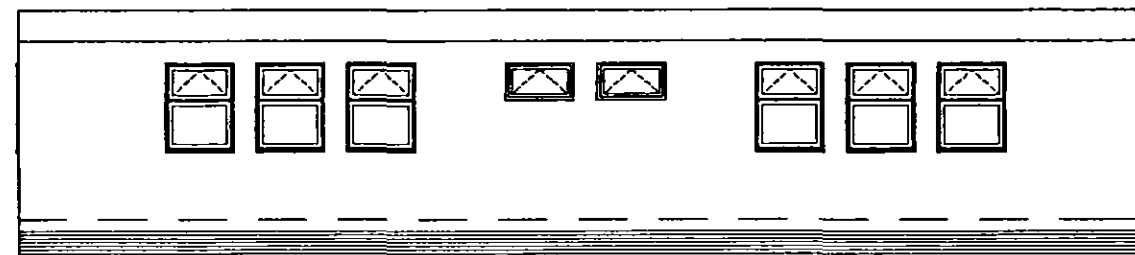


Rear elevation

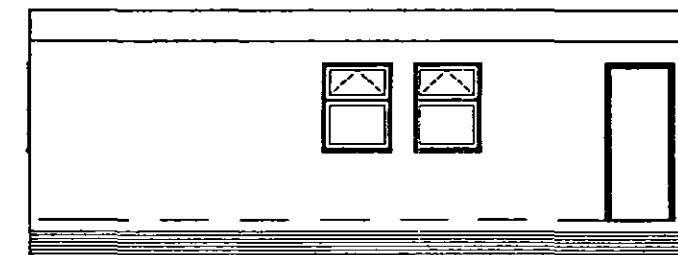

End Elevation

Painted plywood fascia
Black PVCu gutters
PVCu double glazed windows
Plywood cladding with a
green textured finish
Slatted sw stained skirting

All Dimensions and Levels to be verified on site.
Only Figured Dimensions to be used.
Do not scale this drawing.
Any discrepancies to be notified to the originator
of this drawing immediately.
If in doubt, ask.
Copyright is reserved by them and the drawing is
issued on the condition that it is not copied,
reproduced, retained, or disclosed to any
unauthorised person, either wholly or in part
without consent.

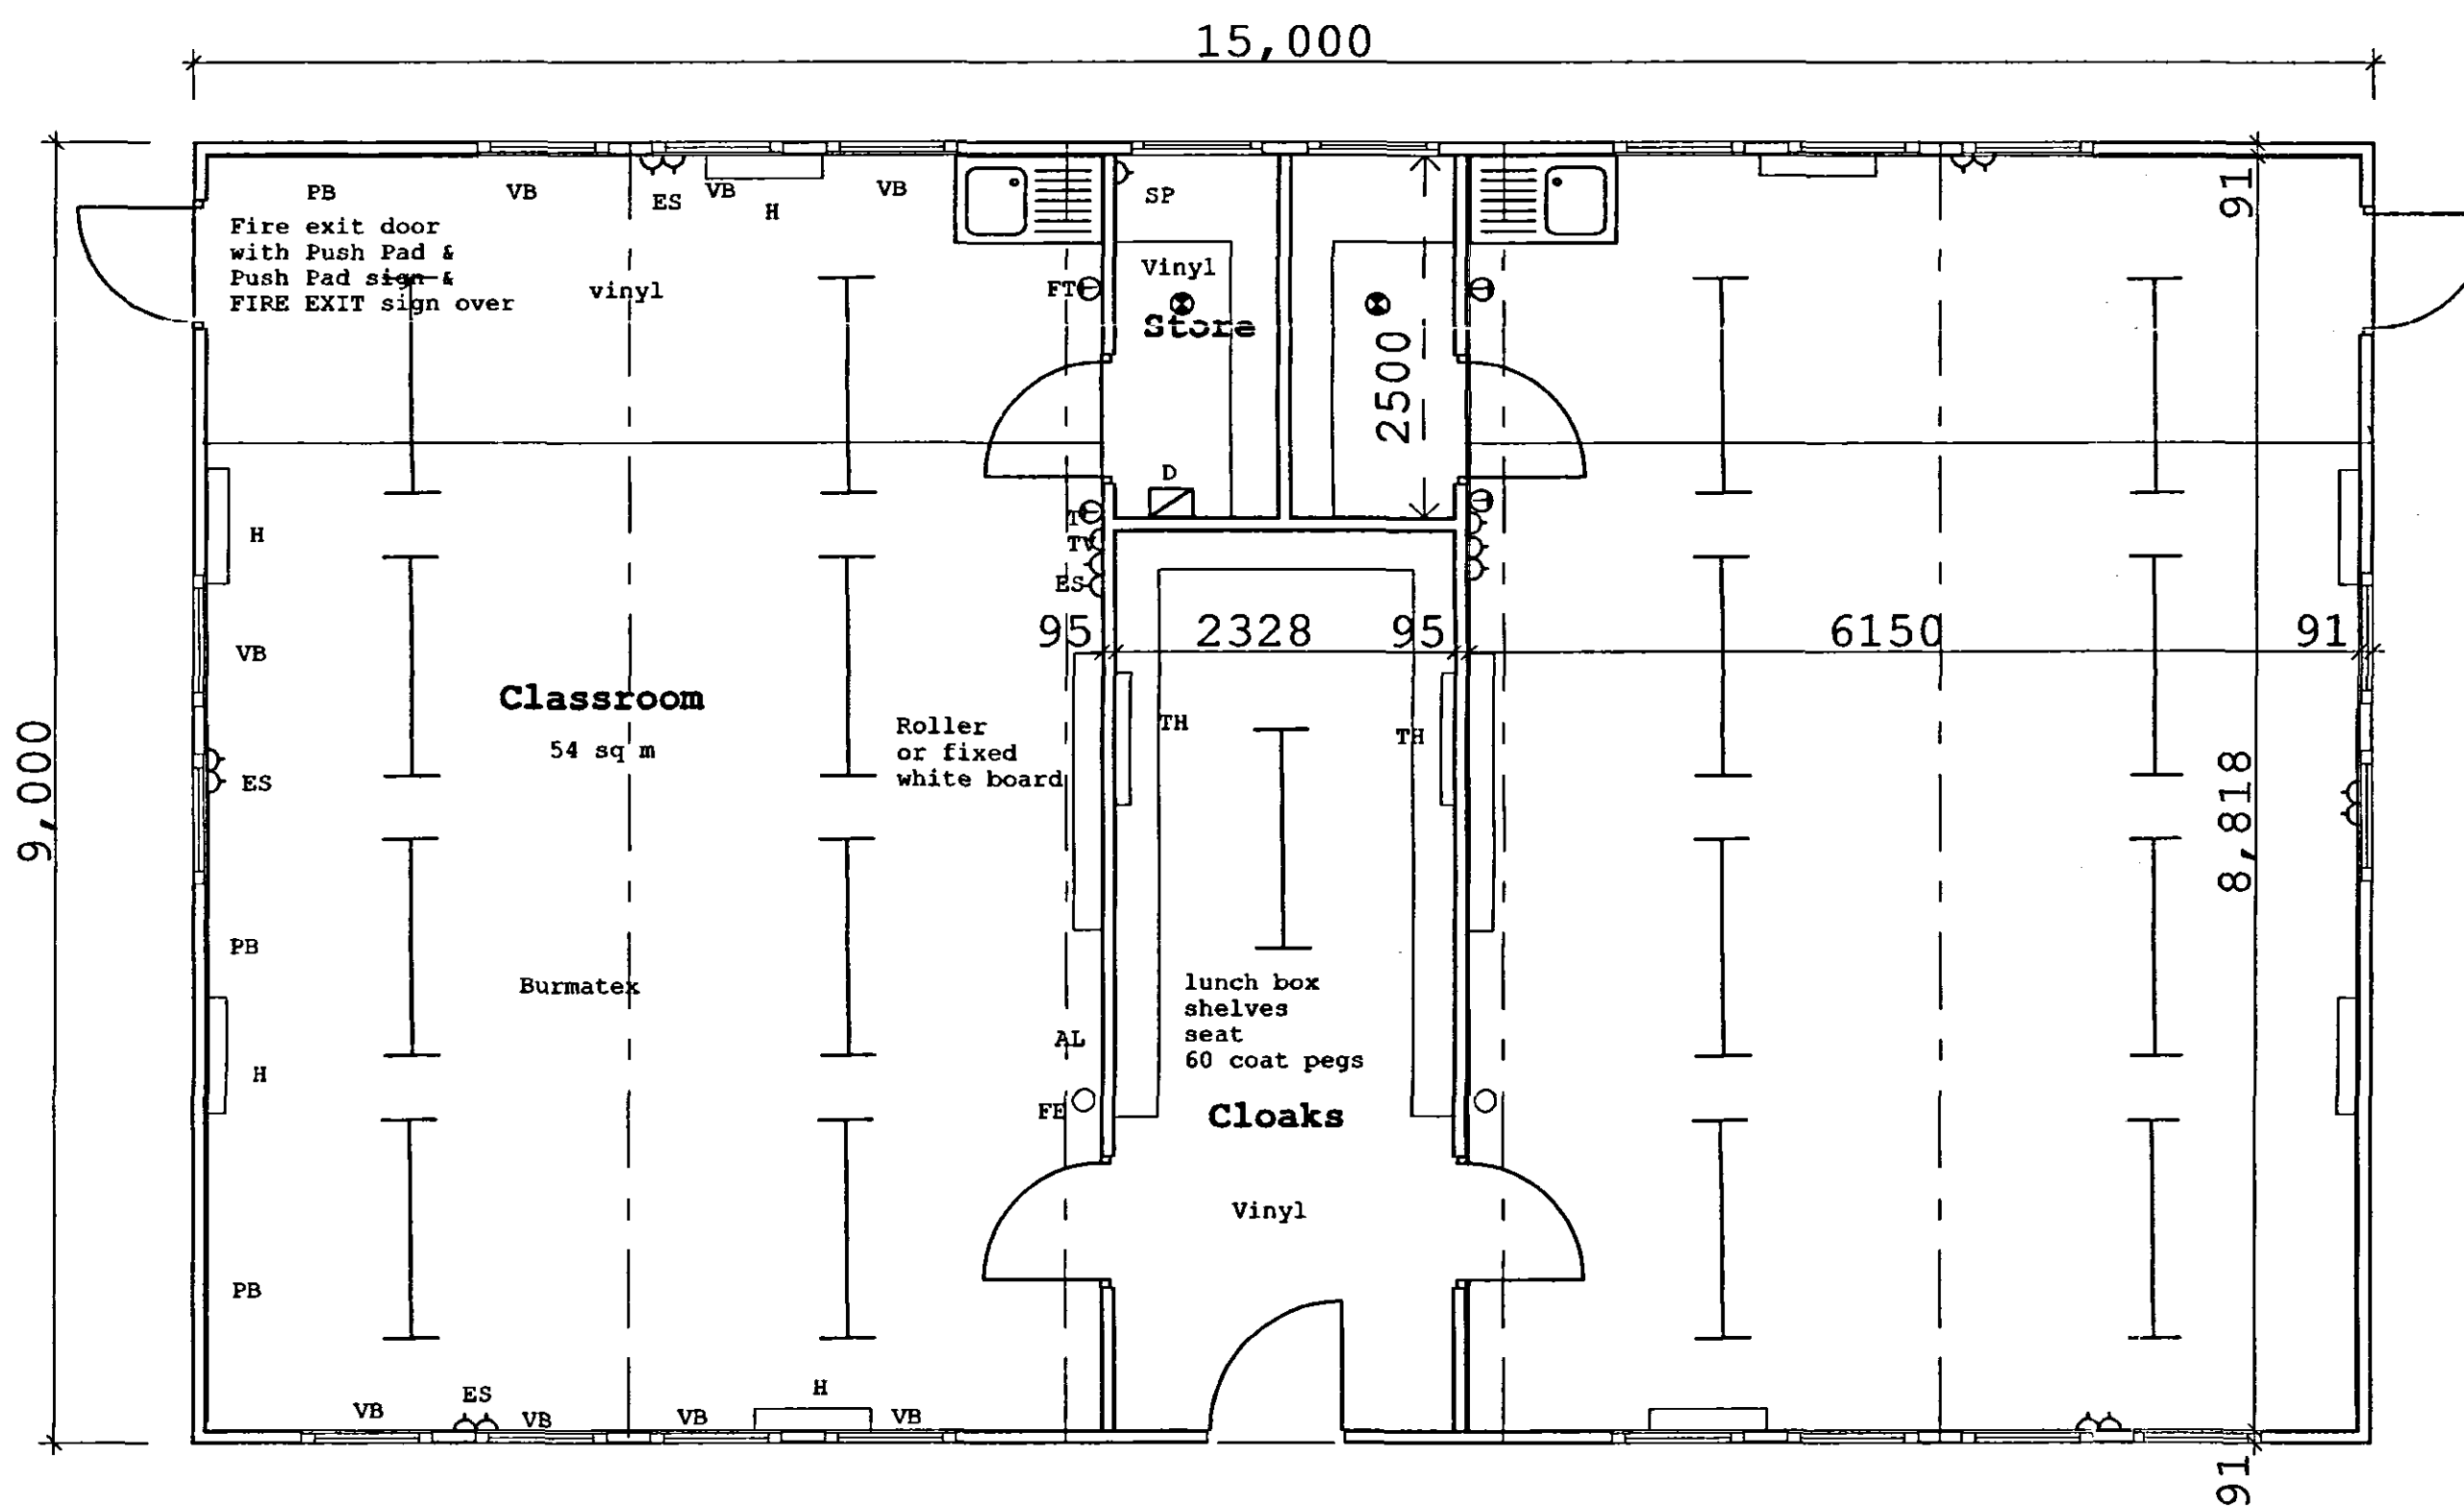

Plan


AL-Automatic light sensor
SP-Spur point [For optional water heater]
RB-Roller or fixed white board
H-Heater with guard
PB-Pinboard
ES-Double switched power socket [4 no]
TV-TV aerial socket
FE- Fire extinguisher
D- Distribution board and programmer
WH- Water heater
VB- Vertical blinds
FT- Frost stat
TH- Tubular heater at high level
T-Room stat

BASE UNIT HEIGHTS
Infants-700 mm
Junior- 775 mm
Secondary- 850 mm

CLOAKROOM FIXTURE HEIGHTS

	Infants	Junior	Secondary
Seat	290mm	340mm	390mm
Pegs	1090mm	1250mm	1540mm
Shelf	1200mm	1380mm	1690mm

**DETERMINED
PLAN**

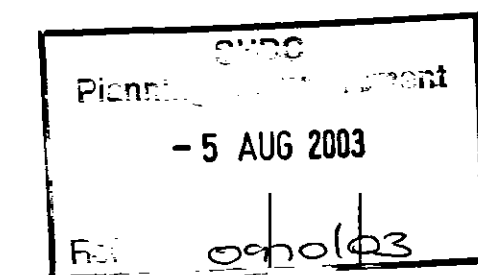

Rev.	Date	Description	By	Chk'd

HBS
HBS Business Services
Mill House
Brayford Wharf North
Lincoln, LN1 1YT
Tel: 01522 836836
Fax: 01522 516050
Web: www.hbs.uk.com

Client
Lincolnshire County Council

Project
**Relocatable
Classroom Unit**
Drawing Title
Standard Double Unit

Drawn By PNP	Checked By GM
Scale 1:50 & 1:100	Date Jan 03
Project No.	Drawing No. Revision

PD/D/1