


DO NOT SCALE THIS DRAWING. THE CONTRACTOR IS DEEMED TO HAVE CHECKED ALL DIMENSIONS ON SITE AND REPORT ANY DISCREPANCIES TO OGLESBY & LIMB LTD.
THE CONTENTS OF THIS DRAWING ARE COVERED BY COPYRIGHT AND REMAIN THE PROPERTY OF OGLESBY & LIMB LTD. WRITTEN APPROVAL MUST BE OBTAINED FROM OGLESBY & LIMB LTD PRIOR TO DUPLICATION OR REPRODUCTION OF THIS DRAWING OR ITS CONTENTS.
ANY DIMENSIONS NOT SHOWN ARE TO BE CHECKED AND AGREED WITH OGLESBY & LIMB LTD.

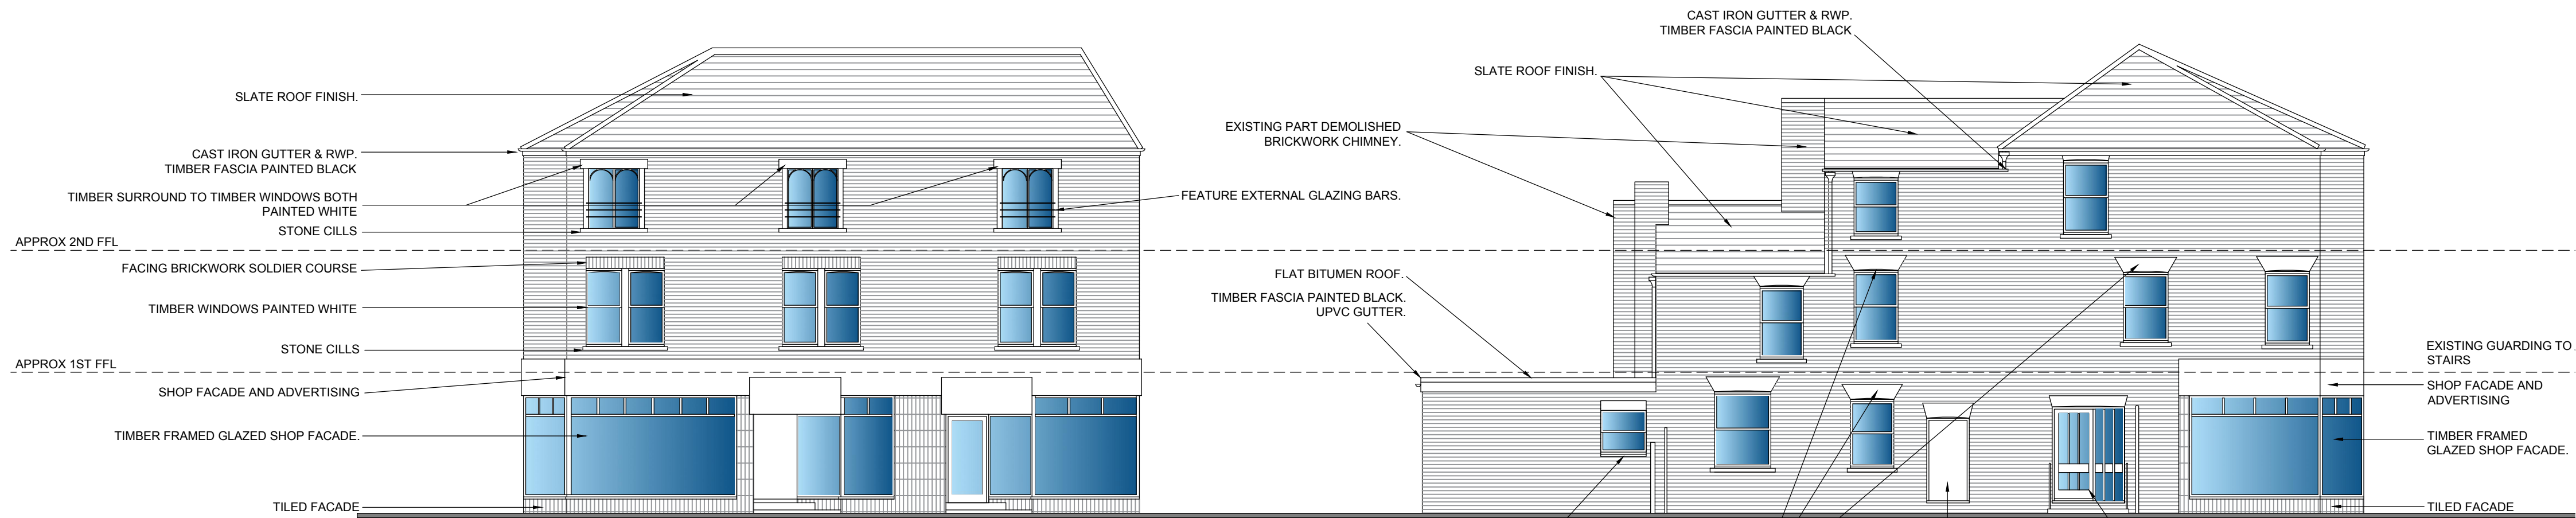


South elevation as existing (from Crescent)

Scale 1:100

SCALE 1 : 100
SCALE 1 : 1


North-west elevation as existing (from Foundry Lane)

Scale 1:100

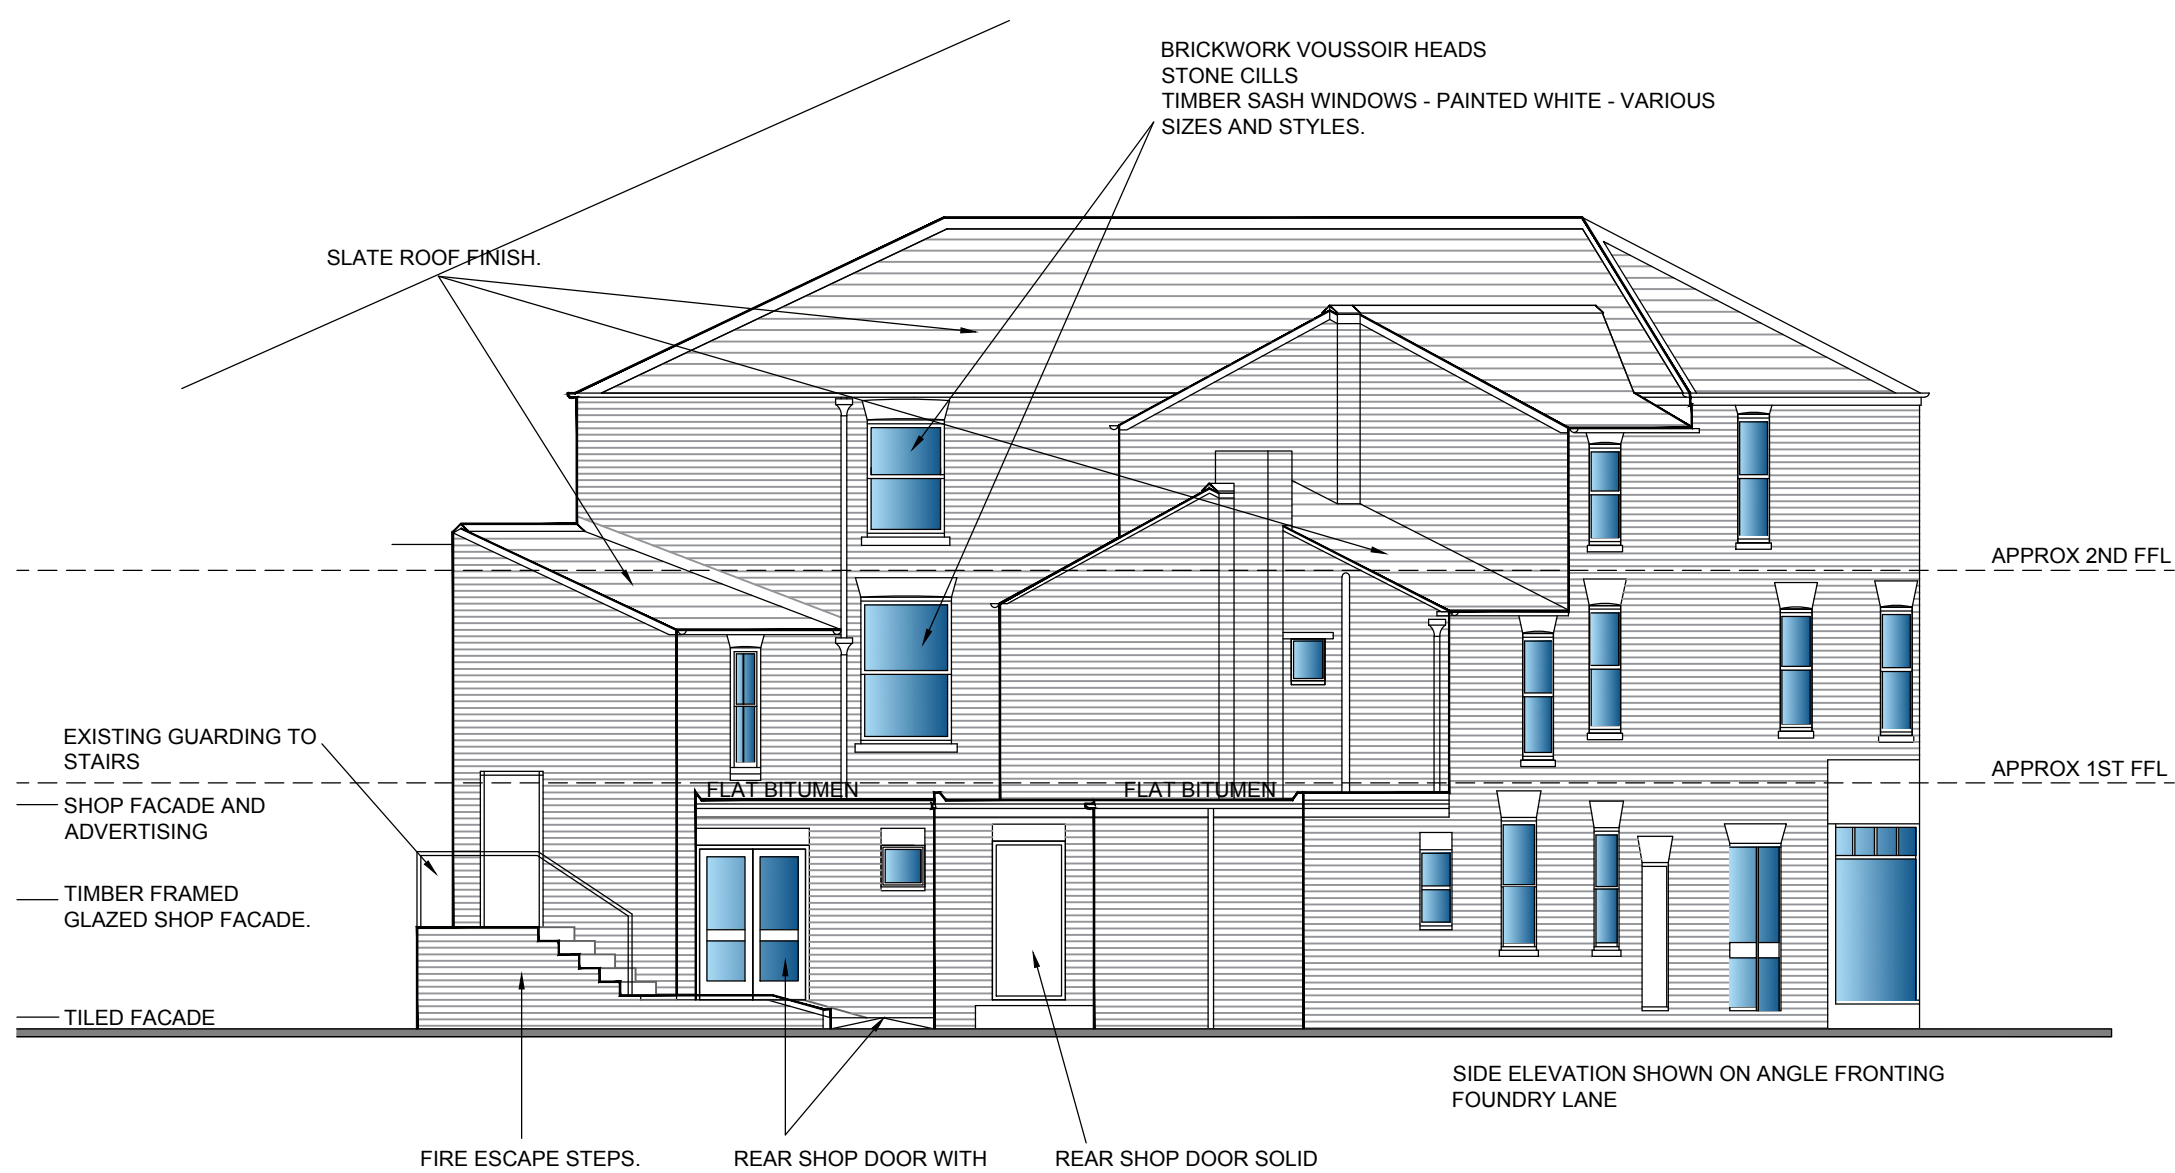

North-east elevation as existing (from rear)


Scale 1:100

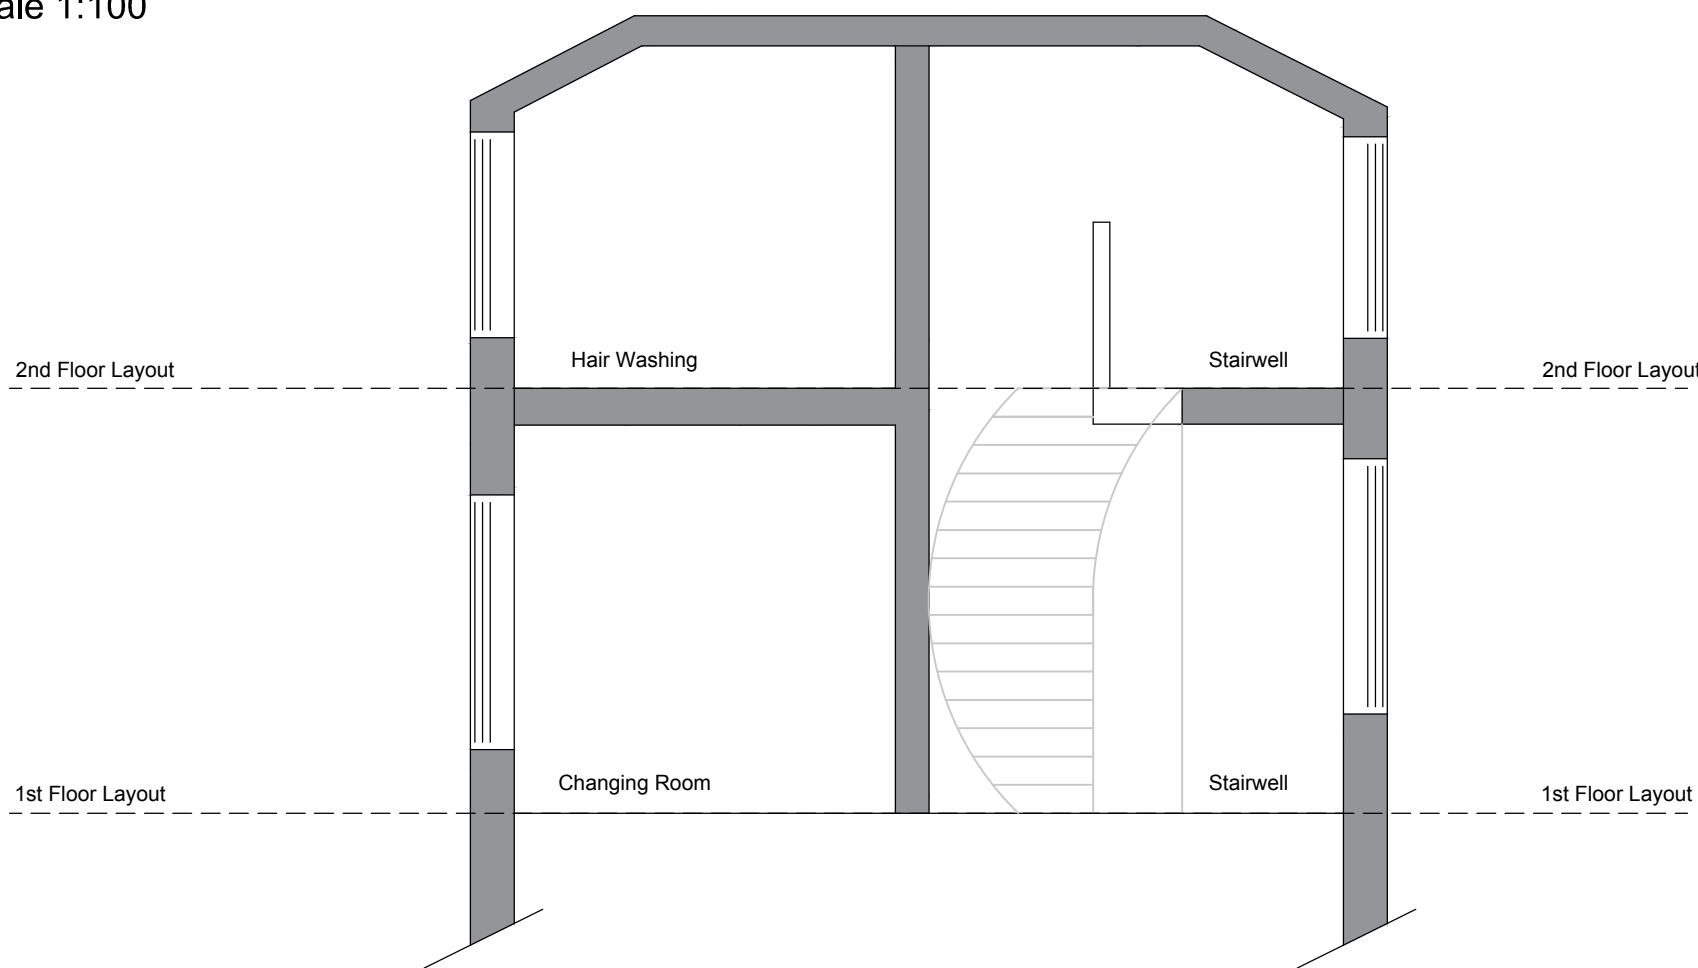

Section C-C' as existing

Scale 1:50

SCALE 1 : 50
SCALE 1 : 1

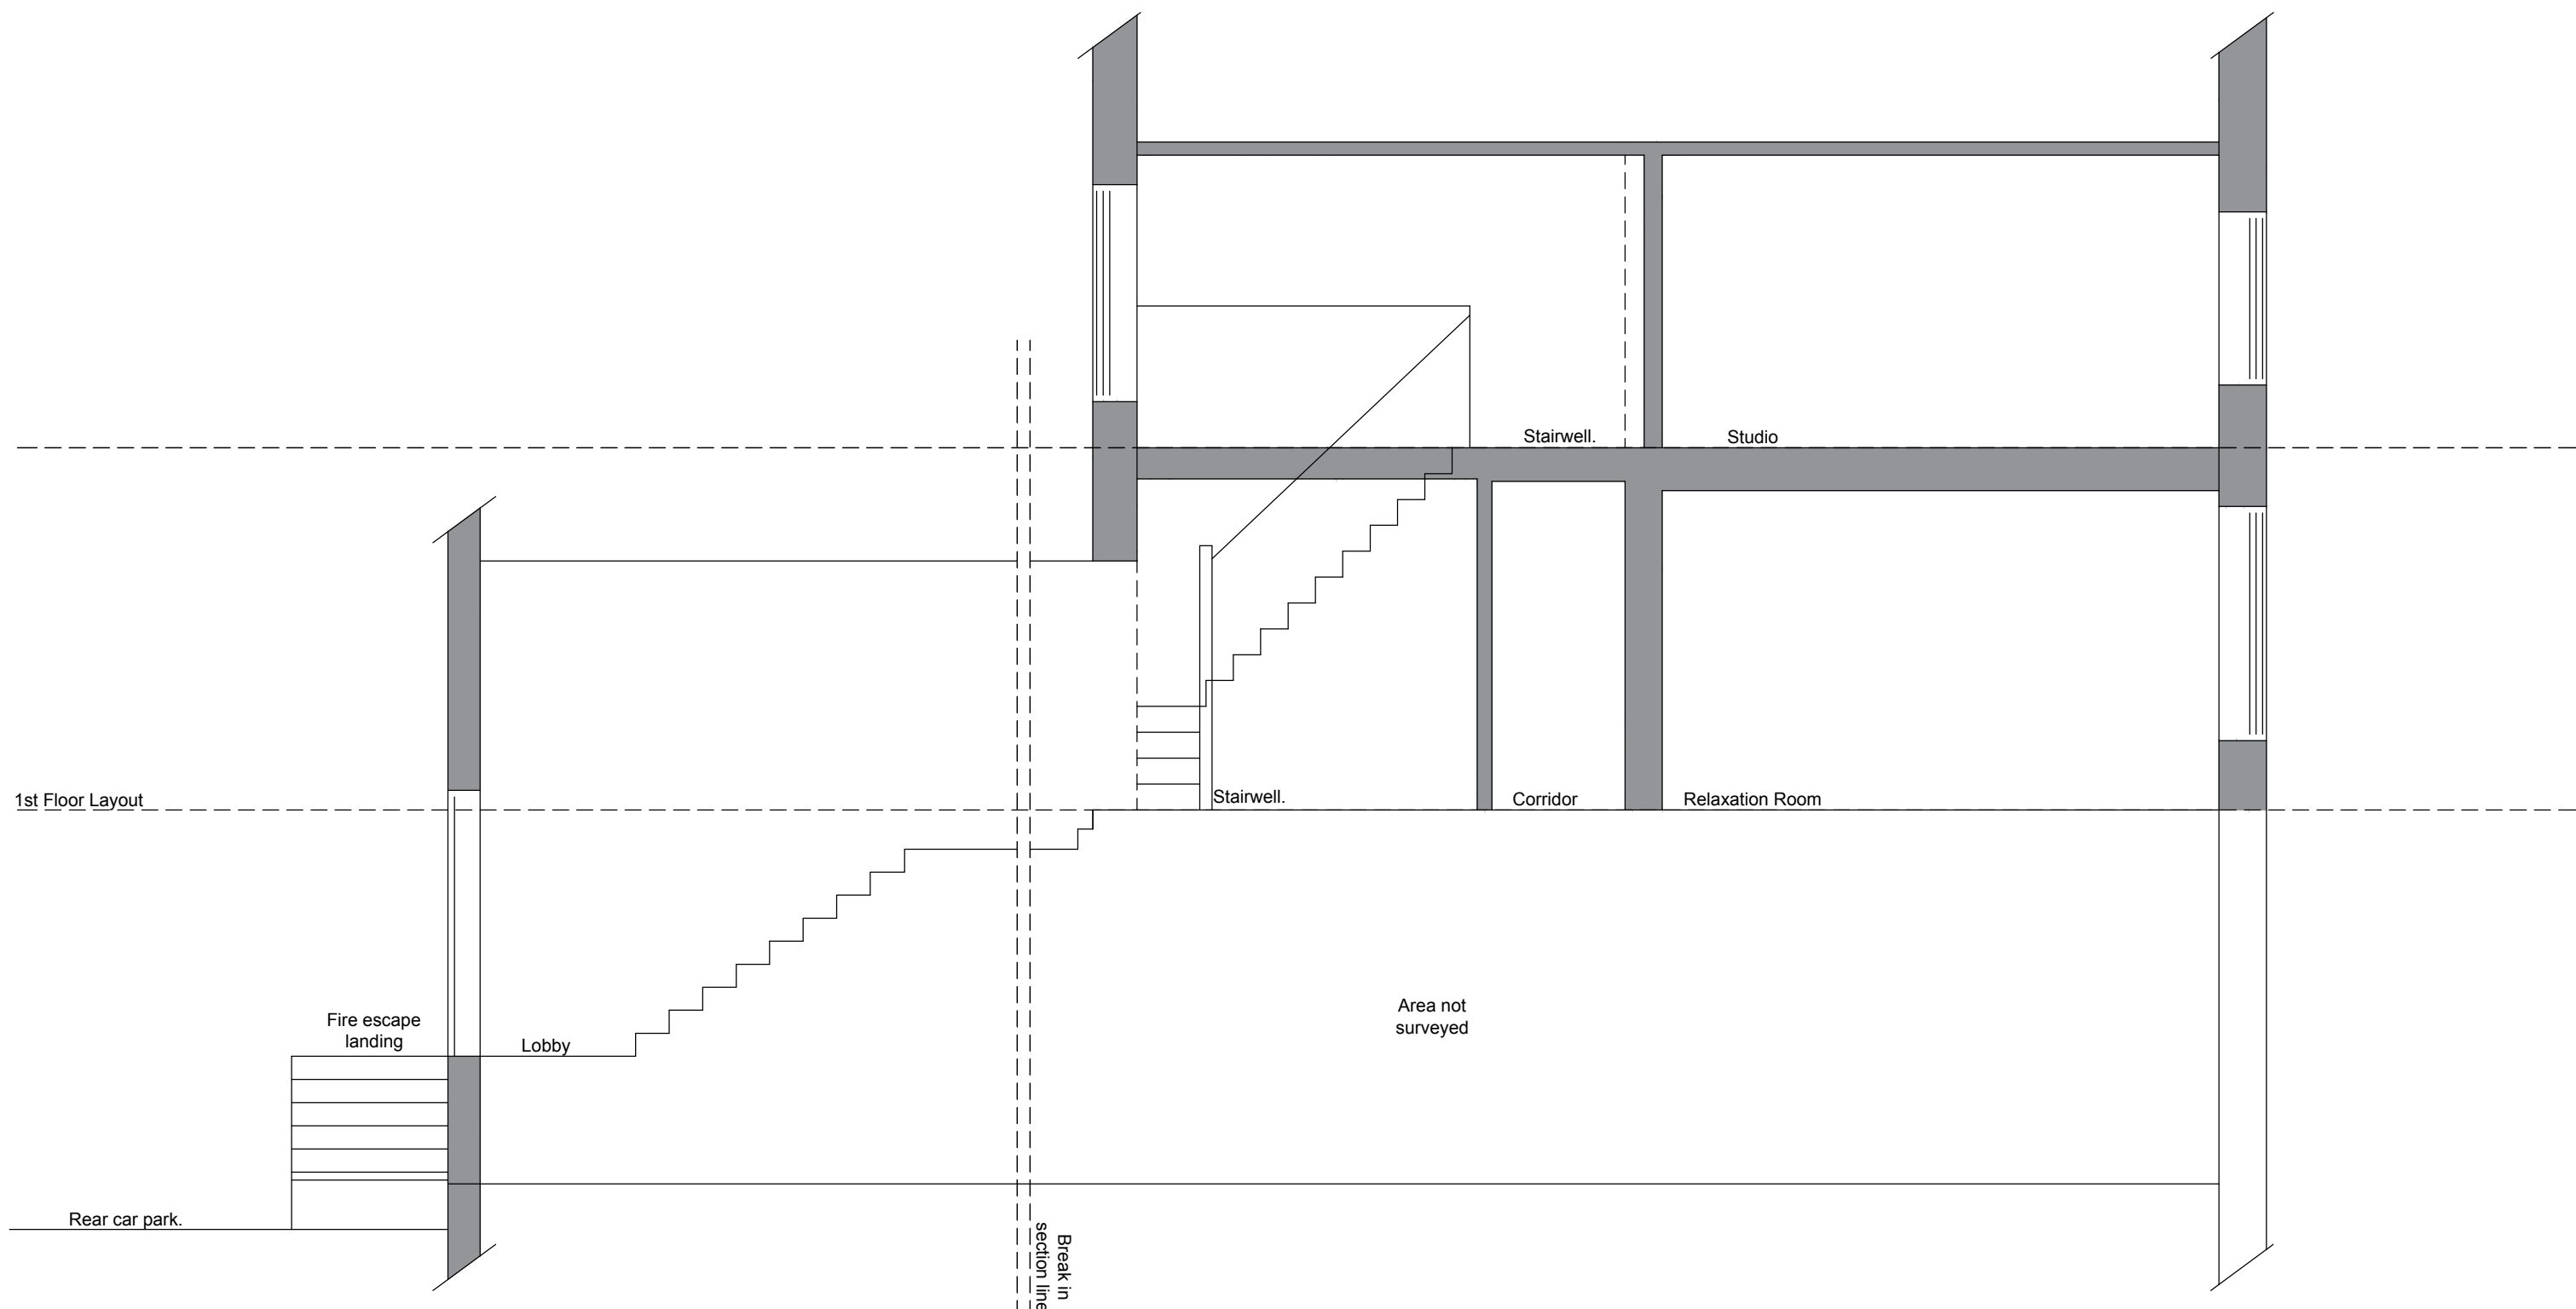

Section A-A' as existing

Scale 1:50

SCALE 1 : 50
SCALE 1 : 1

REV - 06.10.17 Drawing renumbered ajo

Oglesby & Limb Ltd
Chartered Architect
Suite 1 Market Chambers
12 Market Place
Spalding, Lincolnshire
PE11 1SL
Tel: 01775 761196
e-mail: design@o-ltd.co.uk

O&L

Client:
George Adams & Son (Holding) Ltd RBS.

Project:
**Refurbishment and conversion of
27-29 The Crescent
(former Aspire Health & Beauty)
Spalding
Lincolnshire.**

Drawing Title:
**Elevations & Section A & C
AS EXISTING**

GENERAL ISSUE

Date: July 2017 Scale: 1:100 1:50 at A1
Drawn by: RCW Checked by: AJO

Drawing Number: **A1256 -04** Rev: -