


DO NOT SCALE THIS DRAWING. THE CONTRACTOR IS DEEMED TO HAVE CHECKED ALL DIMENSIONS ON SITE AND REPORT ANY DISCREPANCIES TO OGLESBY & LIMB LTD.
THE CONTENTS OF THIS DRAWING ARE COVERED BY COPYRIGHT AND REMAIN THE PROPERTY OF OGLESBY & LIMB LTD. WRITTEN APPROVAL MUST BE OBTAINED FROM OGLESBY & LIMB LTD PRIOR TO DUPLICATION OR REPRODUCTION OF THIS DRAWING OR ITS CONTENTS.
ANY DIMENSIONS NOT SHOWN ARE TO BE CHECKED AND AGREED WITH OGLESBY & LIMB LTD.

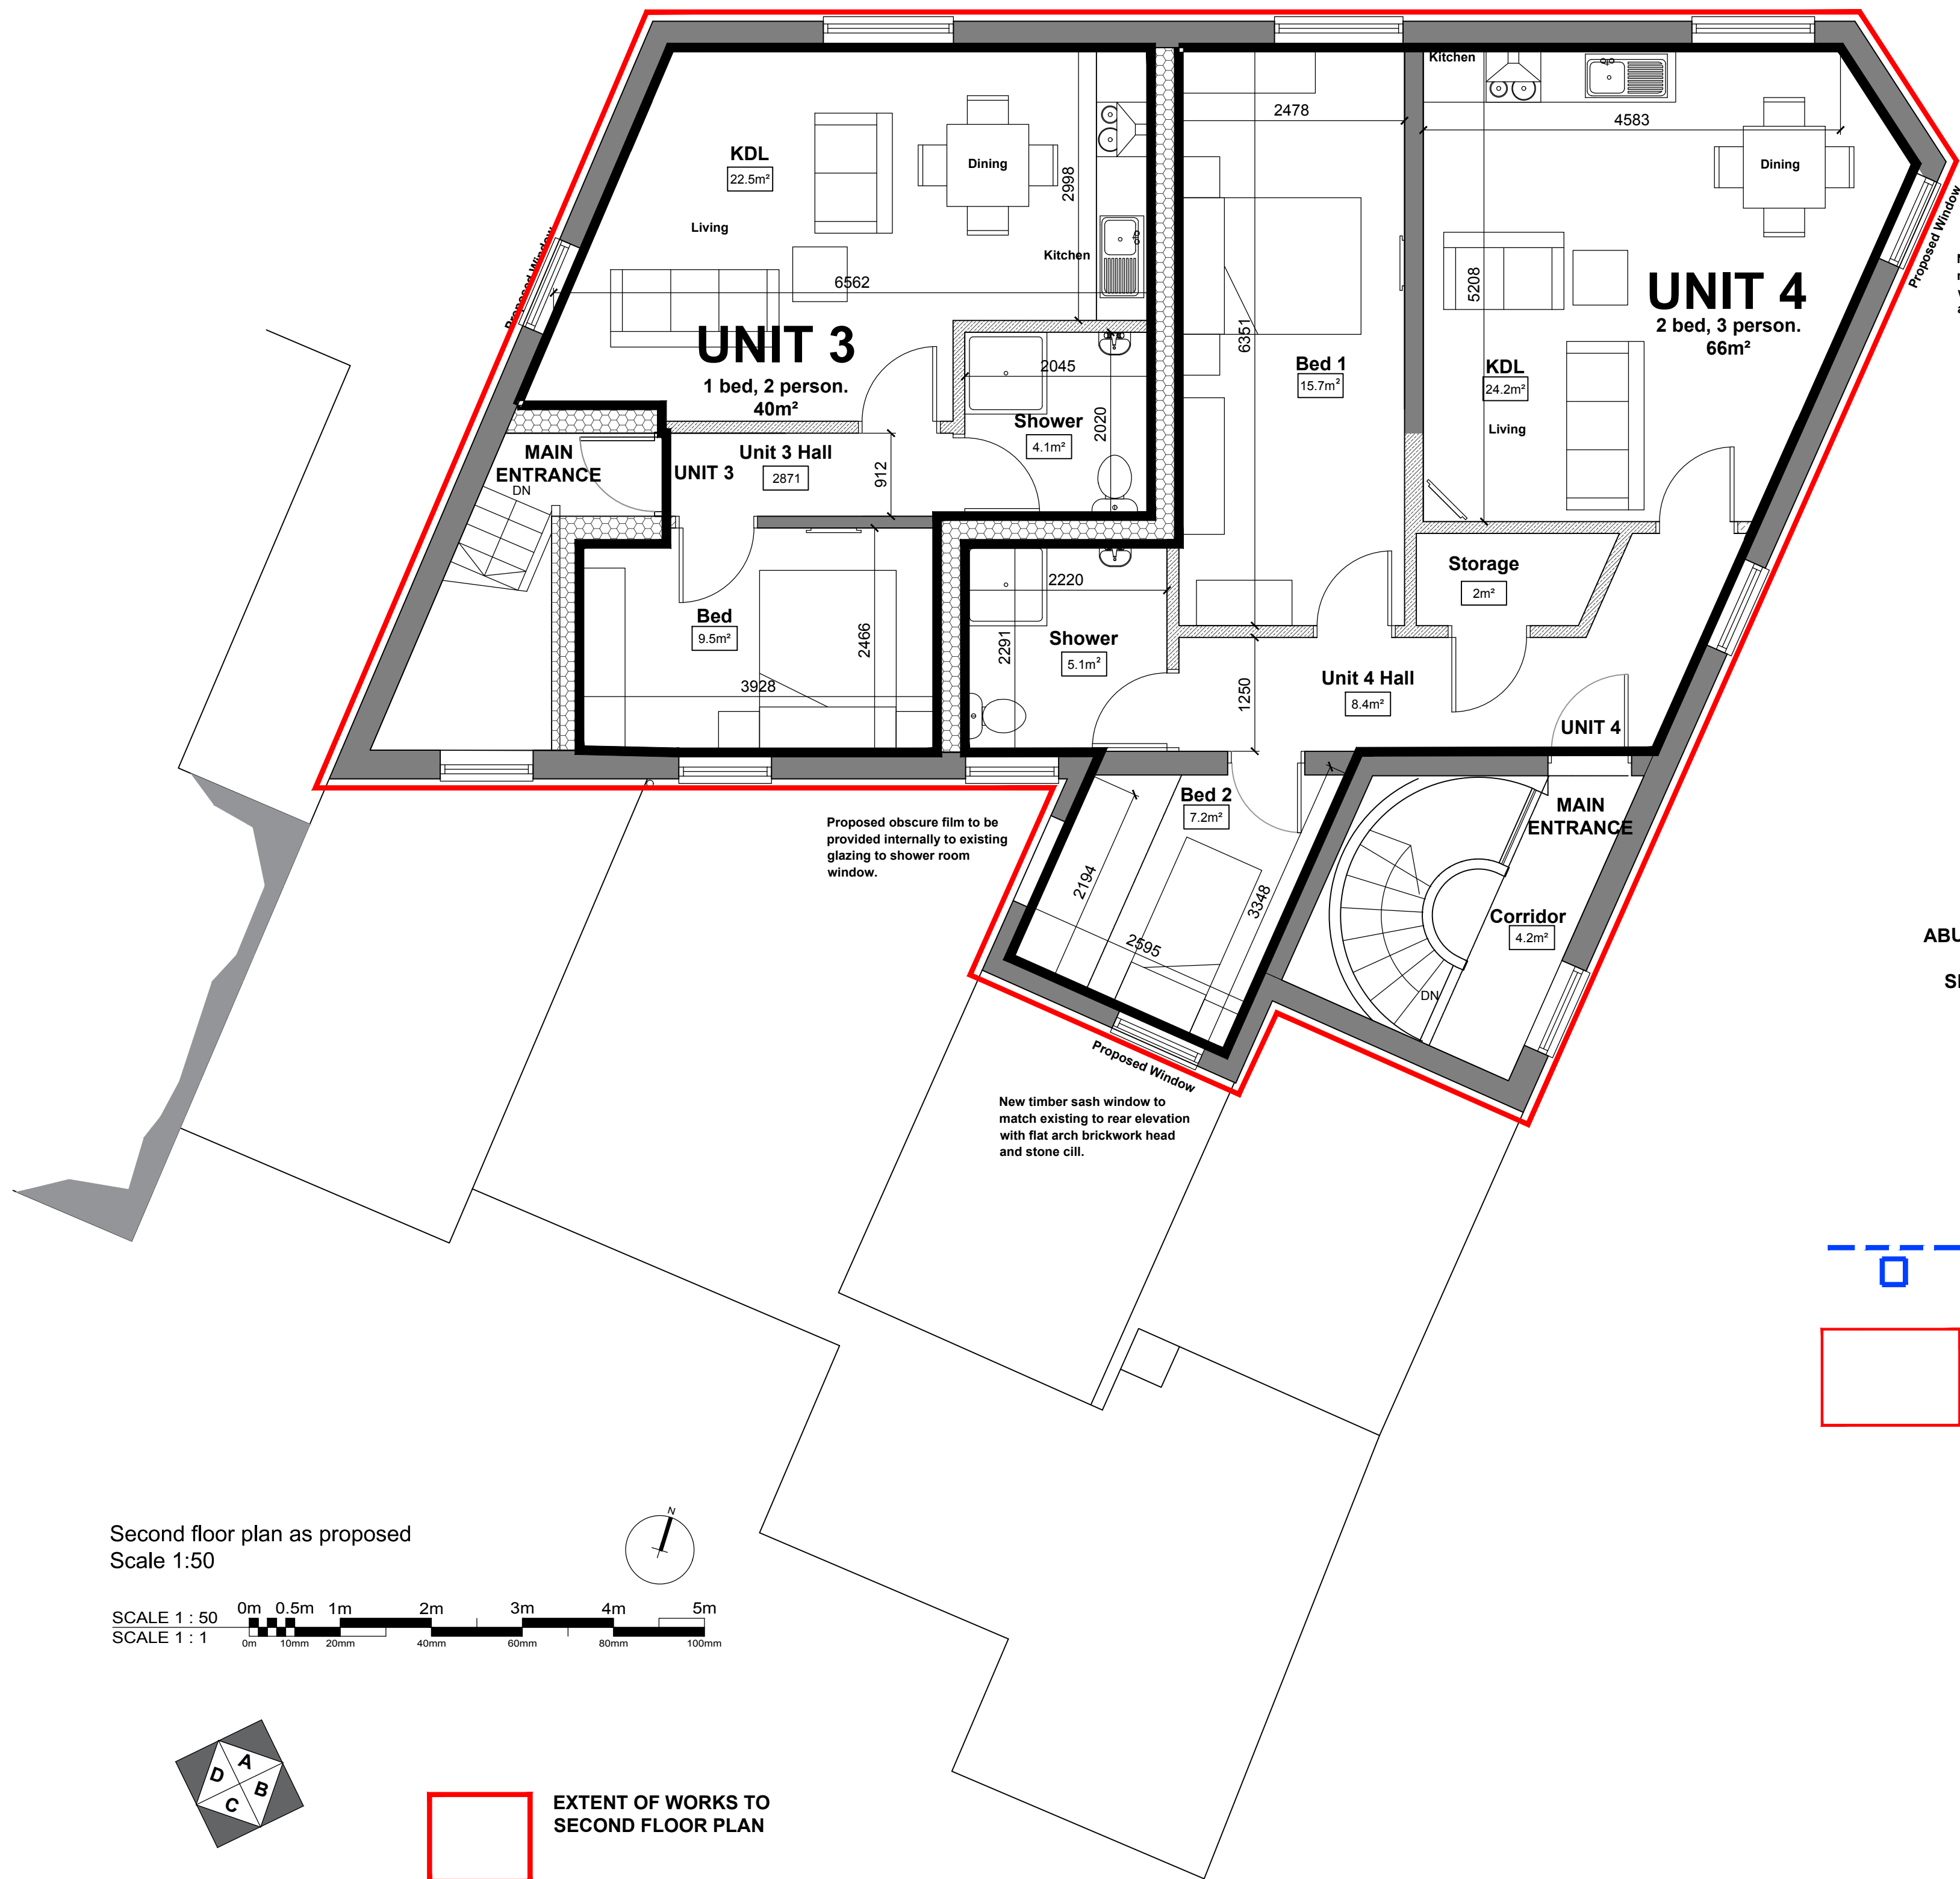

New timber sash window to match existing to side elevation with voussior brickwork head and stone cill.

Proposed obscure film to be provided internally to existing glazing to shower room window.

New timber sash window to match existing to rear elevation with flat arch brickwork head and stone cill.

ABUTTING NEIGHBOURING PROPERTY SHOWN INDICATIVELY NOT SURVEYED.

NEW VENTILATION PROPOSALS TO VENTILATE EXISTING ROOF VOIDS.


EXTENT OF WORKS TO ROOF.

Roof finishes level plan as existing - indicative only

Scale 1:100

SCALE 1 : 100

SCALE 1 : 1

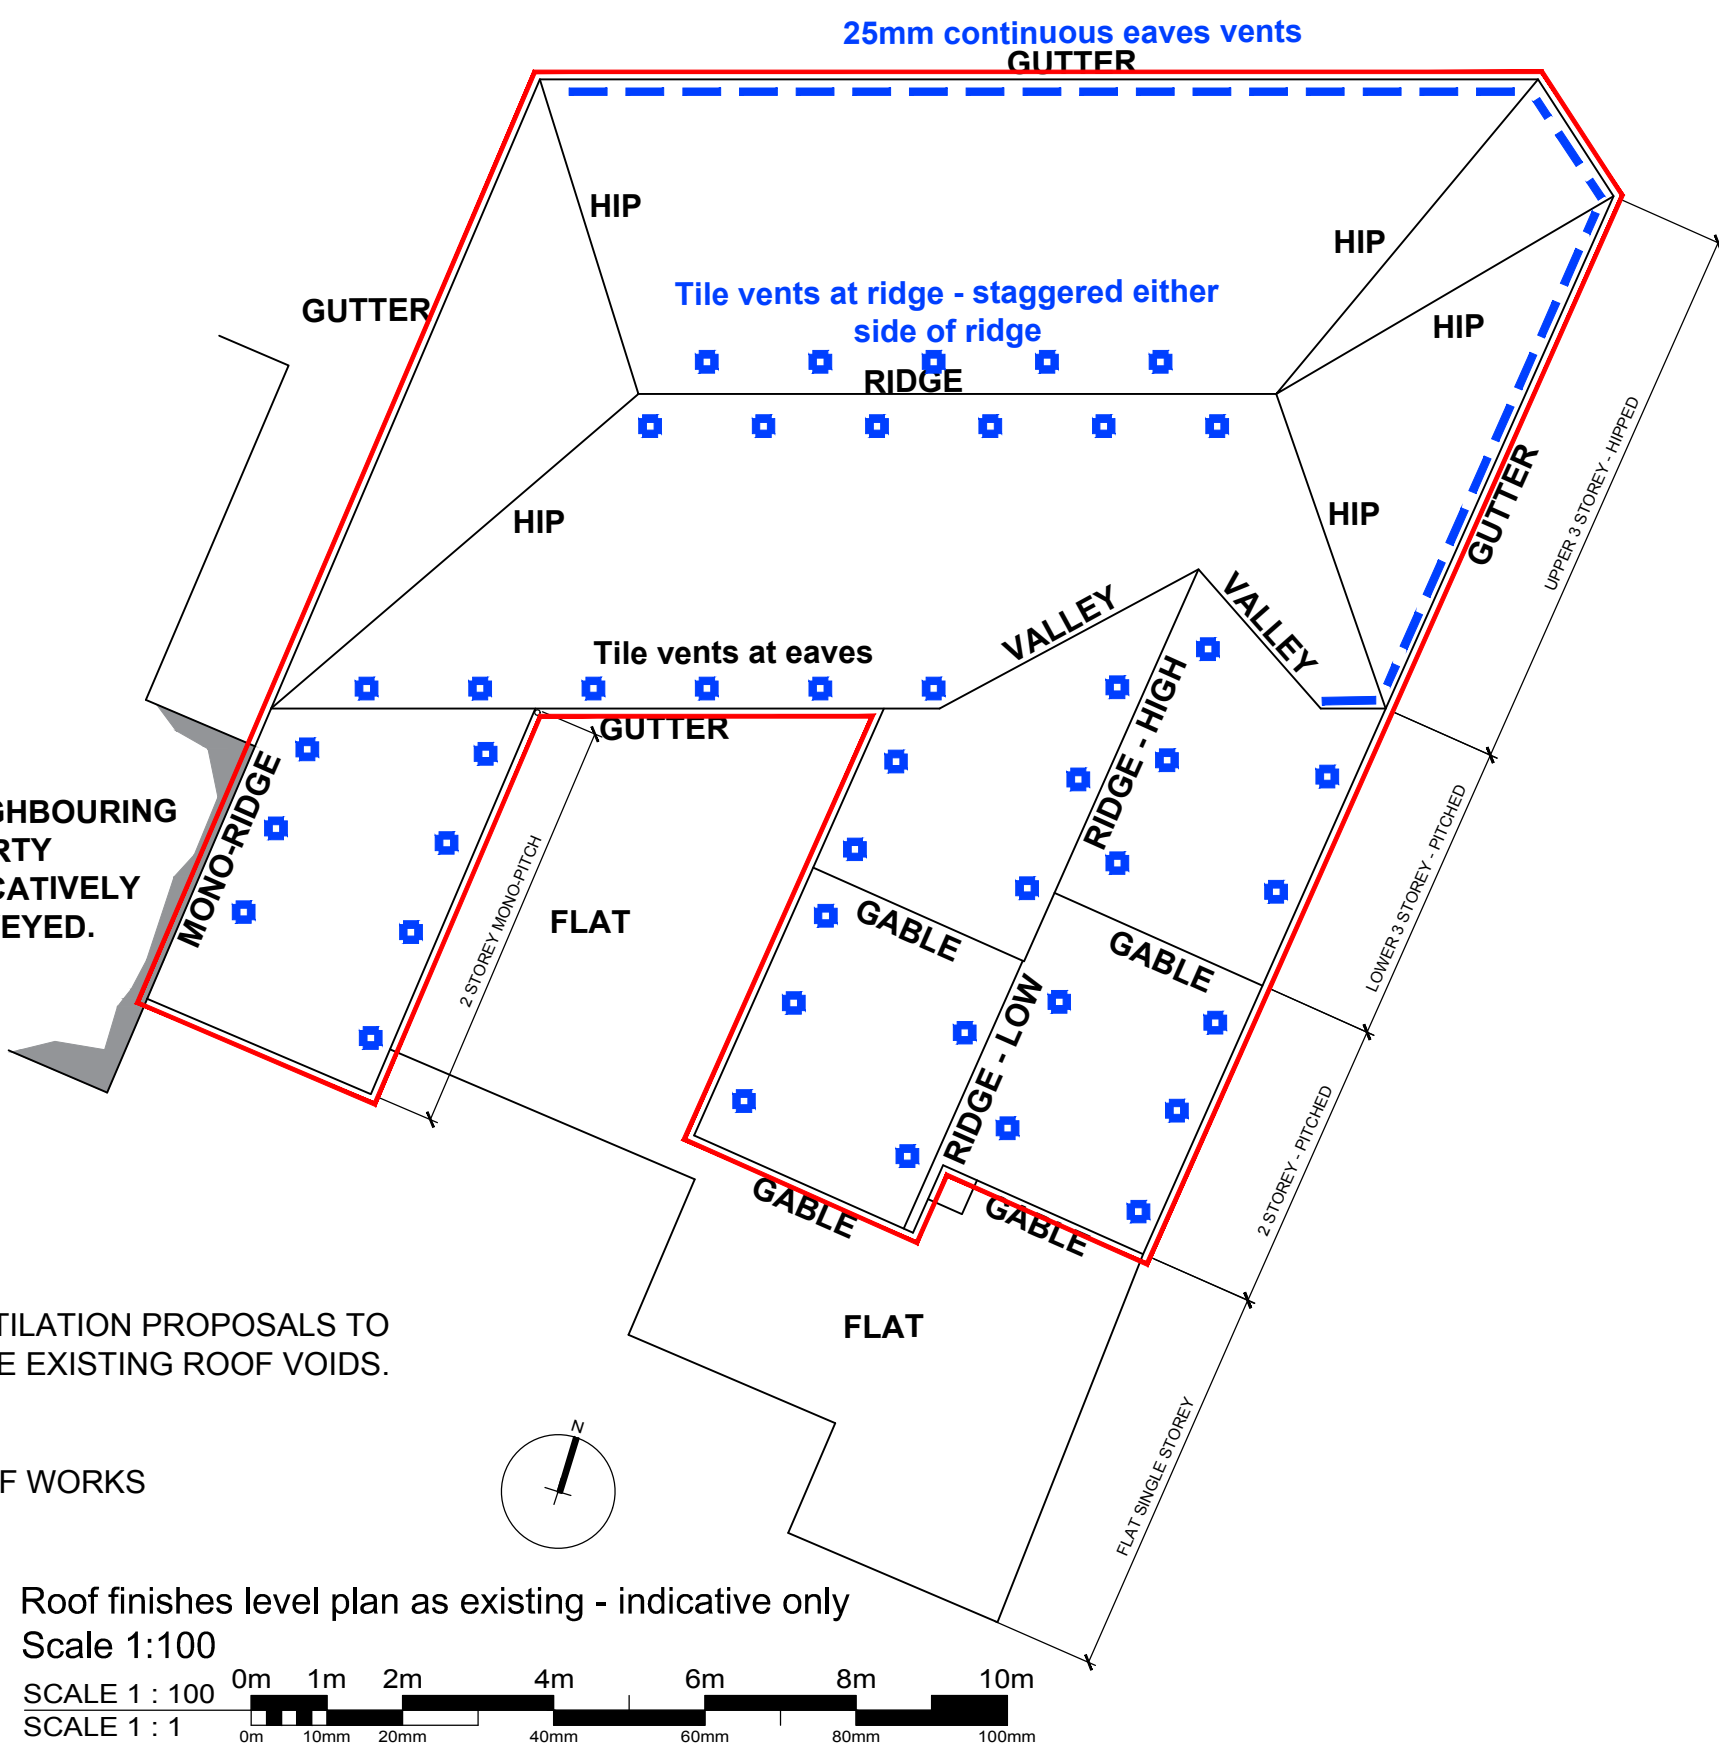

Oglesby & Limb Ltd

Chartered Architect

Suite 1 Market Chambers

12 Market Place

Spalding, Lincolnshire

PE11 1SL

Tel: 01775 761196

e-mail: design@o-ltd.co.uk



Client:

George Adams & Son (Holding) Ltd RBS.

Project:

Refurbishment and conversion of
27-29 The Crescent
(former Aspire Health & Beauty)
Spalding
Lincolnshire.

Drawing Title:

Second Floor Plan & Roof Plan
AS PROPOSED

PLANNING APPLICATION ISSUE

Date: September 2017

Scale: 1:50 1:100 at A1

Drawn by:

RCW

Checked by:

AJO

Drawing Number:

A1256 -11

Rev:

-