



NOTE:
WINDOWS TO APPLICATION SITE ONLY TO BE
REFURBISHED, MADE GOOD AND REDECORATED TO
MATCH EXISTING.
ALL OTHER WINDOWS AND SHOP FACADE TO REMAIN
AS EXISTING

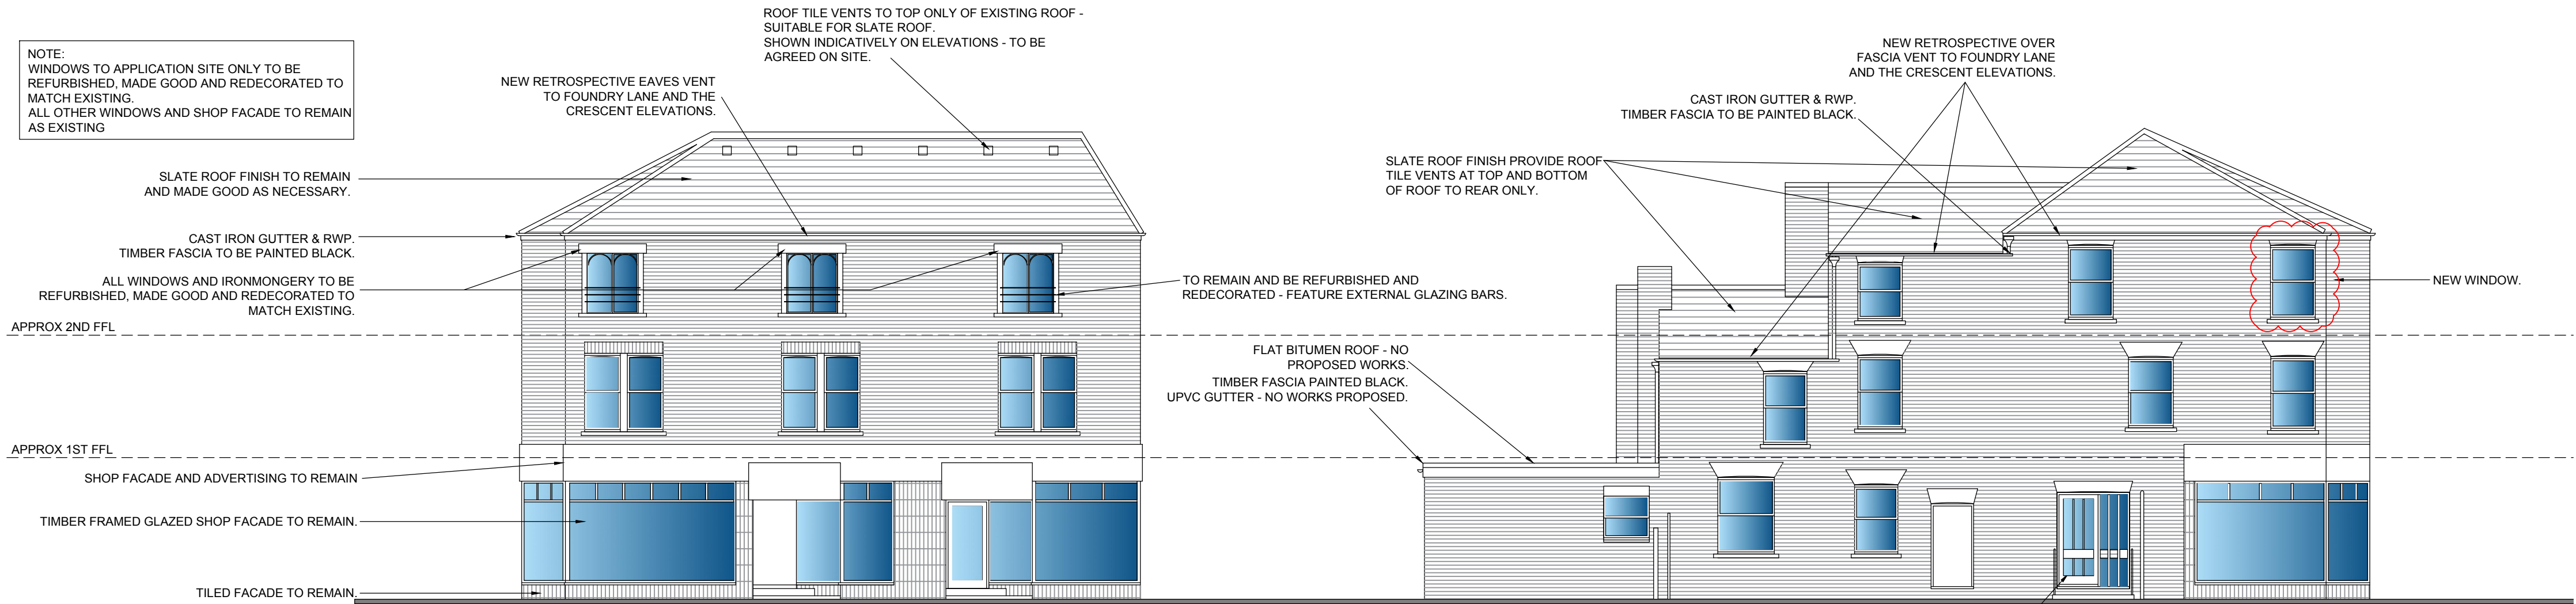


South elevation as proposed (from Crescent)
Scale 1:100

SCALE 1 : 100 0m 1m 2m 4m 6m 8m 10m
SCALE 1 : 1 0m 10mm 20mm 40mm 60mm 80mm 100mm

North-west elevation as proposed (from Foundry Lane)
Scale 1:100

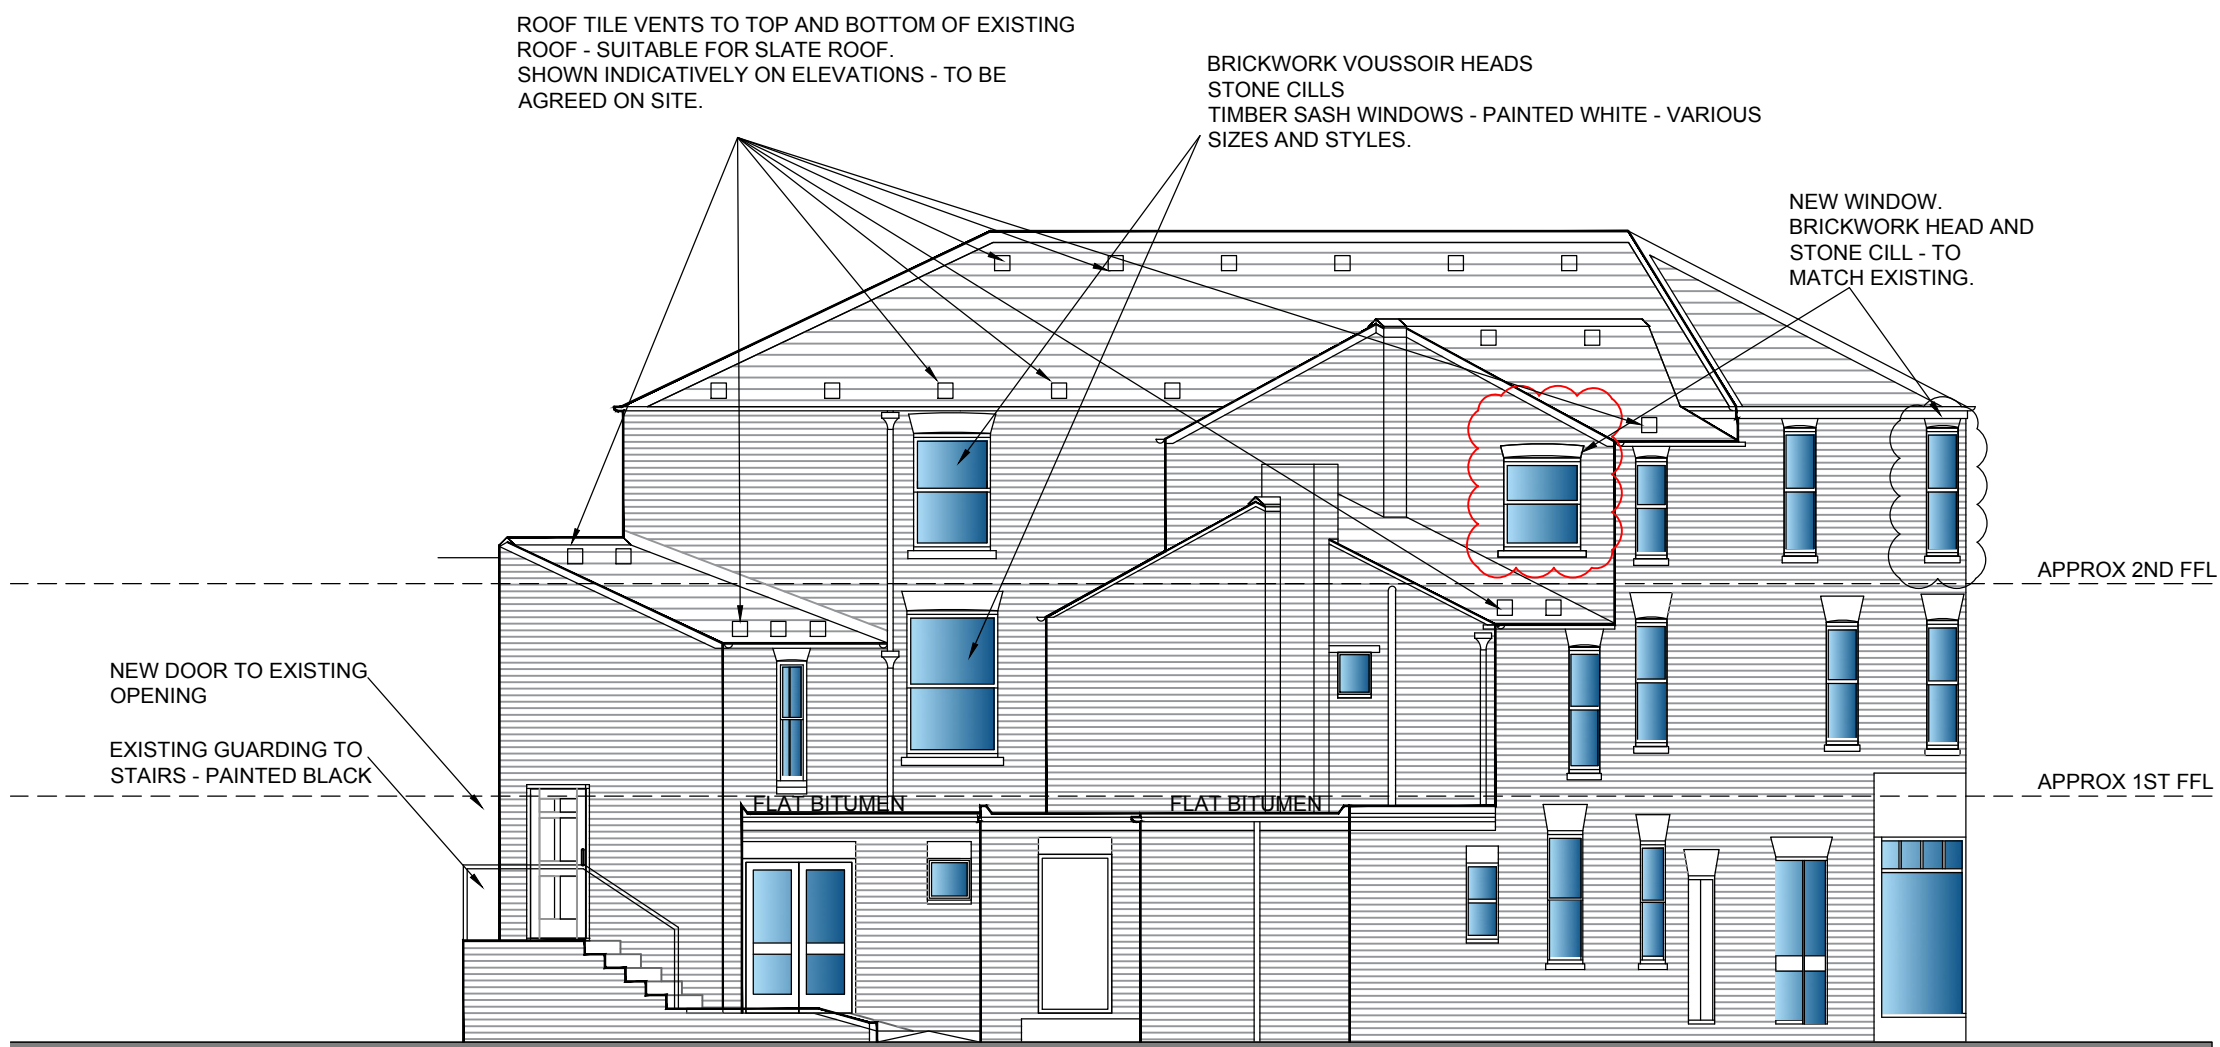

North-east elevation as proposed (from rear)
Scale 1:100

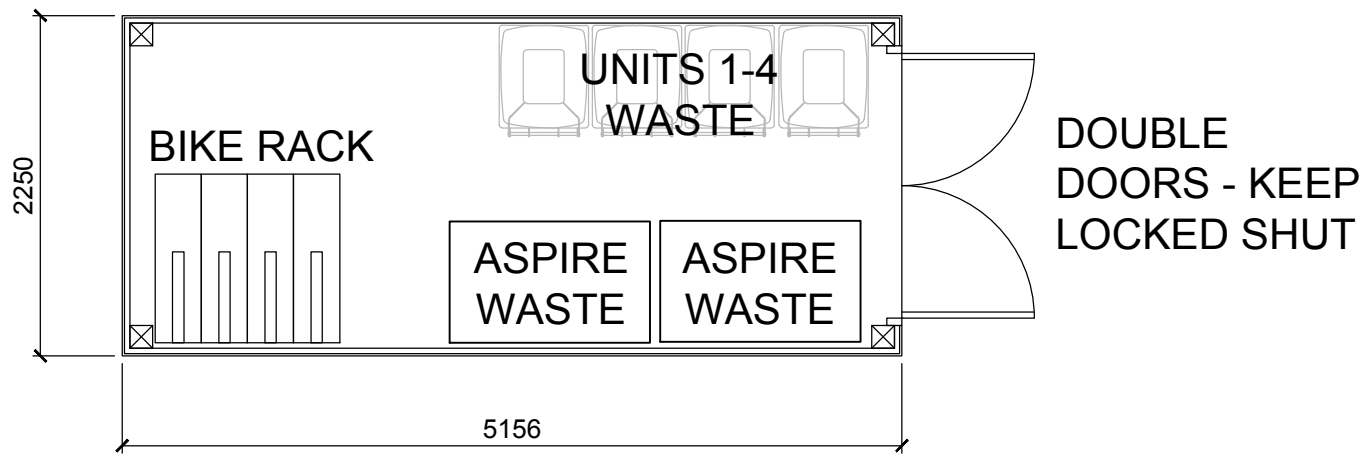


Ground plan of bicycle / bin store as proposed
Scale 1:50

SCALE 1 : 50 0m 0.5m 1m 2m 3m 4m 5m
SCALE 1 : 1 0m 10mm 20mm 40mm 60mm 80mm 100mm



Typical section through Bicycle / Bin Store as proposed
Scale 1:100

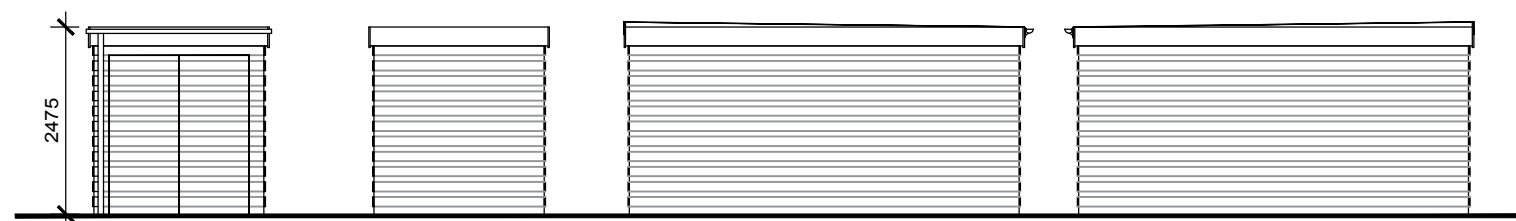

Timber framed bicycle and bin store: -
External wall - horizontal hit and miss
timber boarding.
Doors - as walls with lock.
Roof - Flat roof membrane.
Gutter and RWP - upvc black.

Elevations of Bicycle / Bin Store as proposed
Scale 1:100

SCALE 1 : 100 0m 1m 2m 4m 6m 8m 10m
SCALE 1 : 1 0m 10mm 20mm 40mm 60mm 80mm 100mm

DO NOT SCALE THIS DRAWING. THE CONTRACTOR IS DEEMED TO HAVE CHECKED ALL DIMENSIONS
ON SITE AND REPORT ANY DISCREPANCIES TO OGLESBY & LIMB LTD.
THE CONTENTS OF THIS DRAWING ARE COVERED BY COPYRIGHT AND REMAIN THE PROPERTY OF
OGLESBY & LIMB LTD. WRITTEN APPROVAL MUST BE OBTAINED FROM OGLESBY & LIMB LTD PRIOR
TO DUPLICATION OR REPRODUCTION OF THIS DRAWING OR ITS CONTENTS.
ANY DIMENSIONS NOT SHOWN ARE TO BE CHECKED AND AGREED WITH OGLESBY & LIMB LTD.

REV A 05.10.17 BICYCLE AND BIN STORE DETAILS ADDED. RW

Oglesby & Limb Ltd

Chartered Architect

Suite 1 Market Chambers
12 Market Place
Spalding, Lincolnshire
PE11 1SL

Tel: 01775 761196

e-mail: design@o-ltd.co.uk



Client:

George Adams & Son (Holding) Ltd RBS.

Project:

**Refurbishment and conversion of
27-29 The Crescent
(former Aspire Health & Beauty)
Spalding
Lincolnshire.**

Drawing Title:
**Elevations
AS PROPOSED**

PLANNING APPLICATION ISSUE

Date: September 2017

Scale: 1:100 at A1

Drawn by:

RCW

Checked by:

AJO

Drawing Number:

A1256 -12

Rev:

A