


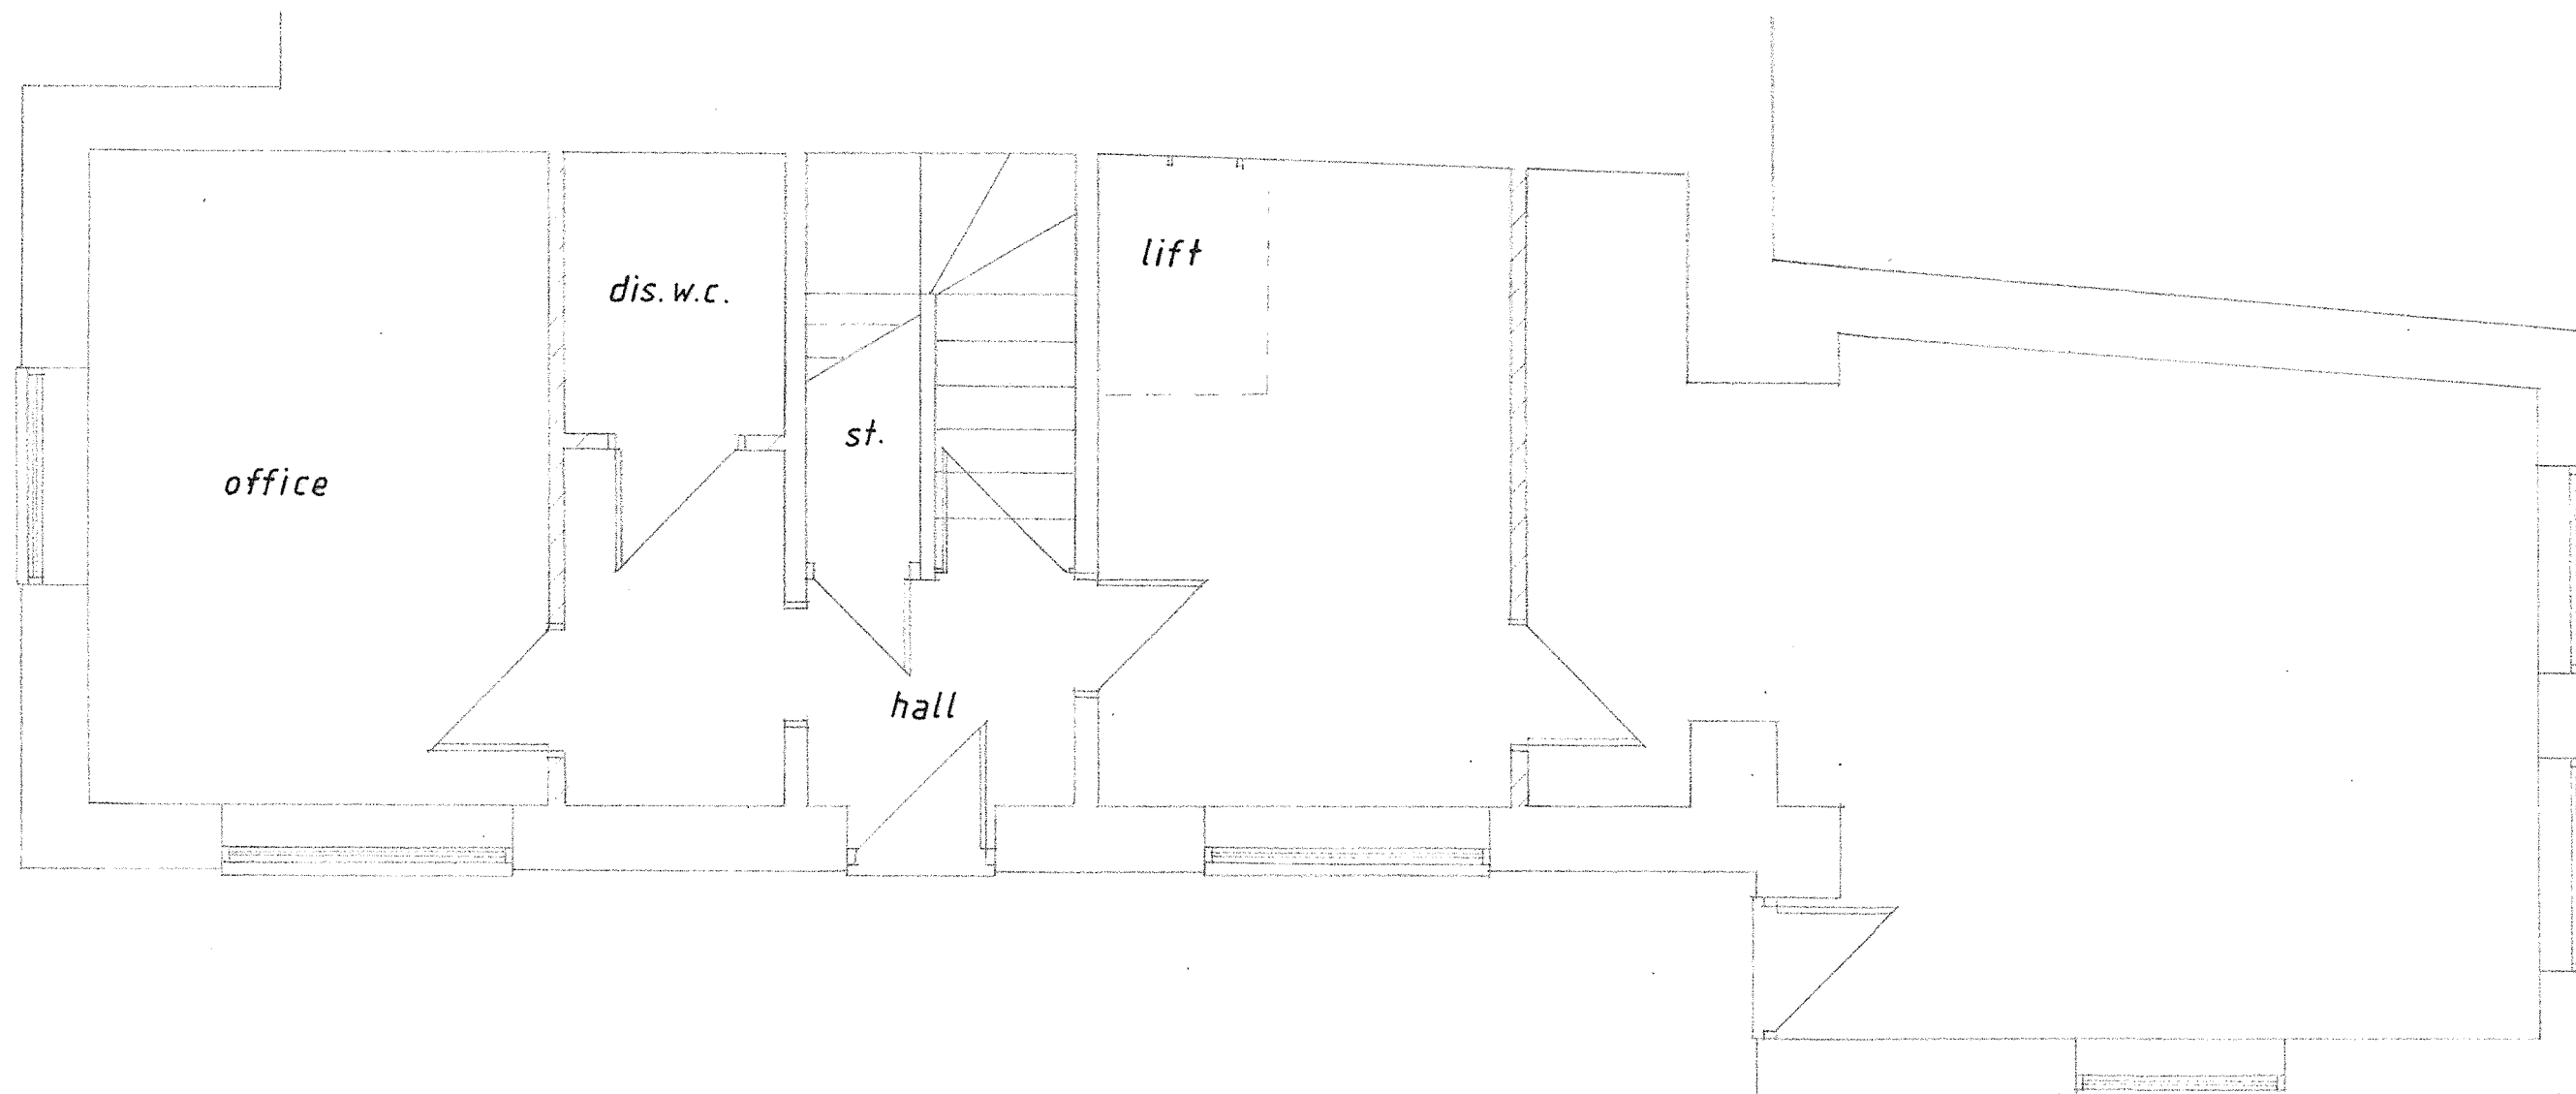

GROUND FLOOR PLAN

Remove stud partitions hatched.
Remove lift.

CHANGE of USE, 1 BATH LANE, SPALDING

EXISTING

SCALE 1:50

SEPTEMBER 2020

20/1132/01