



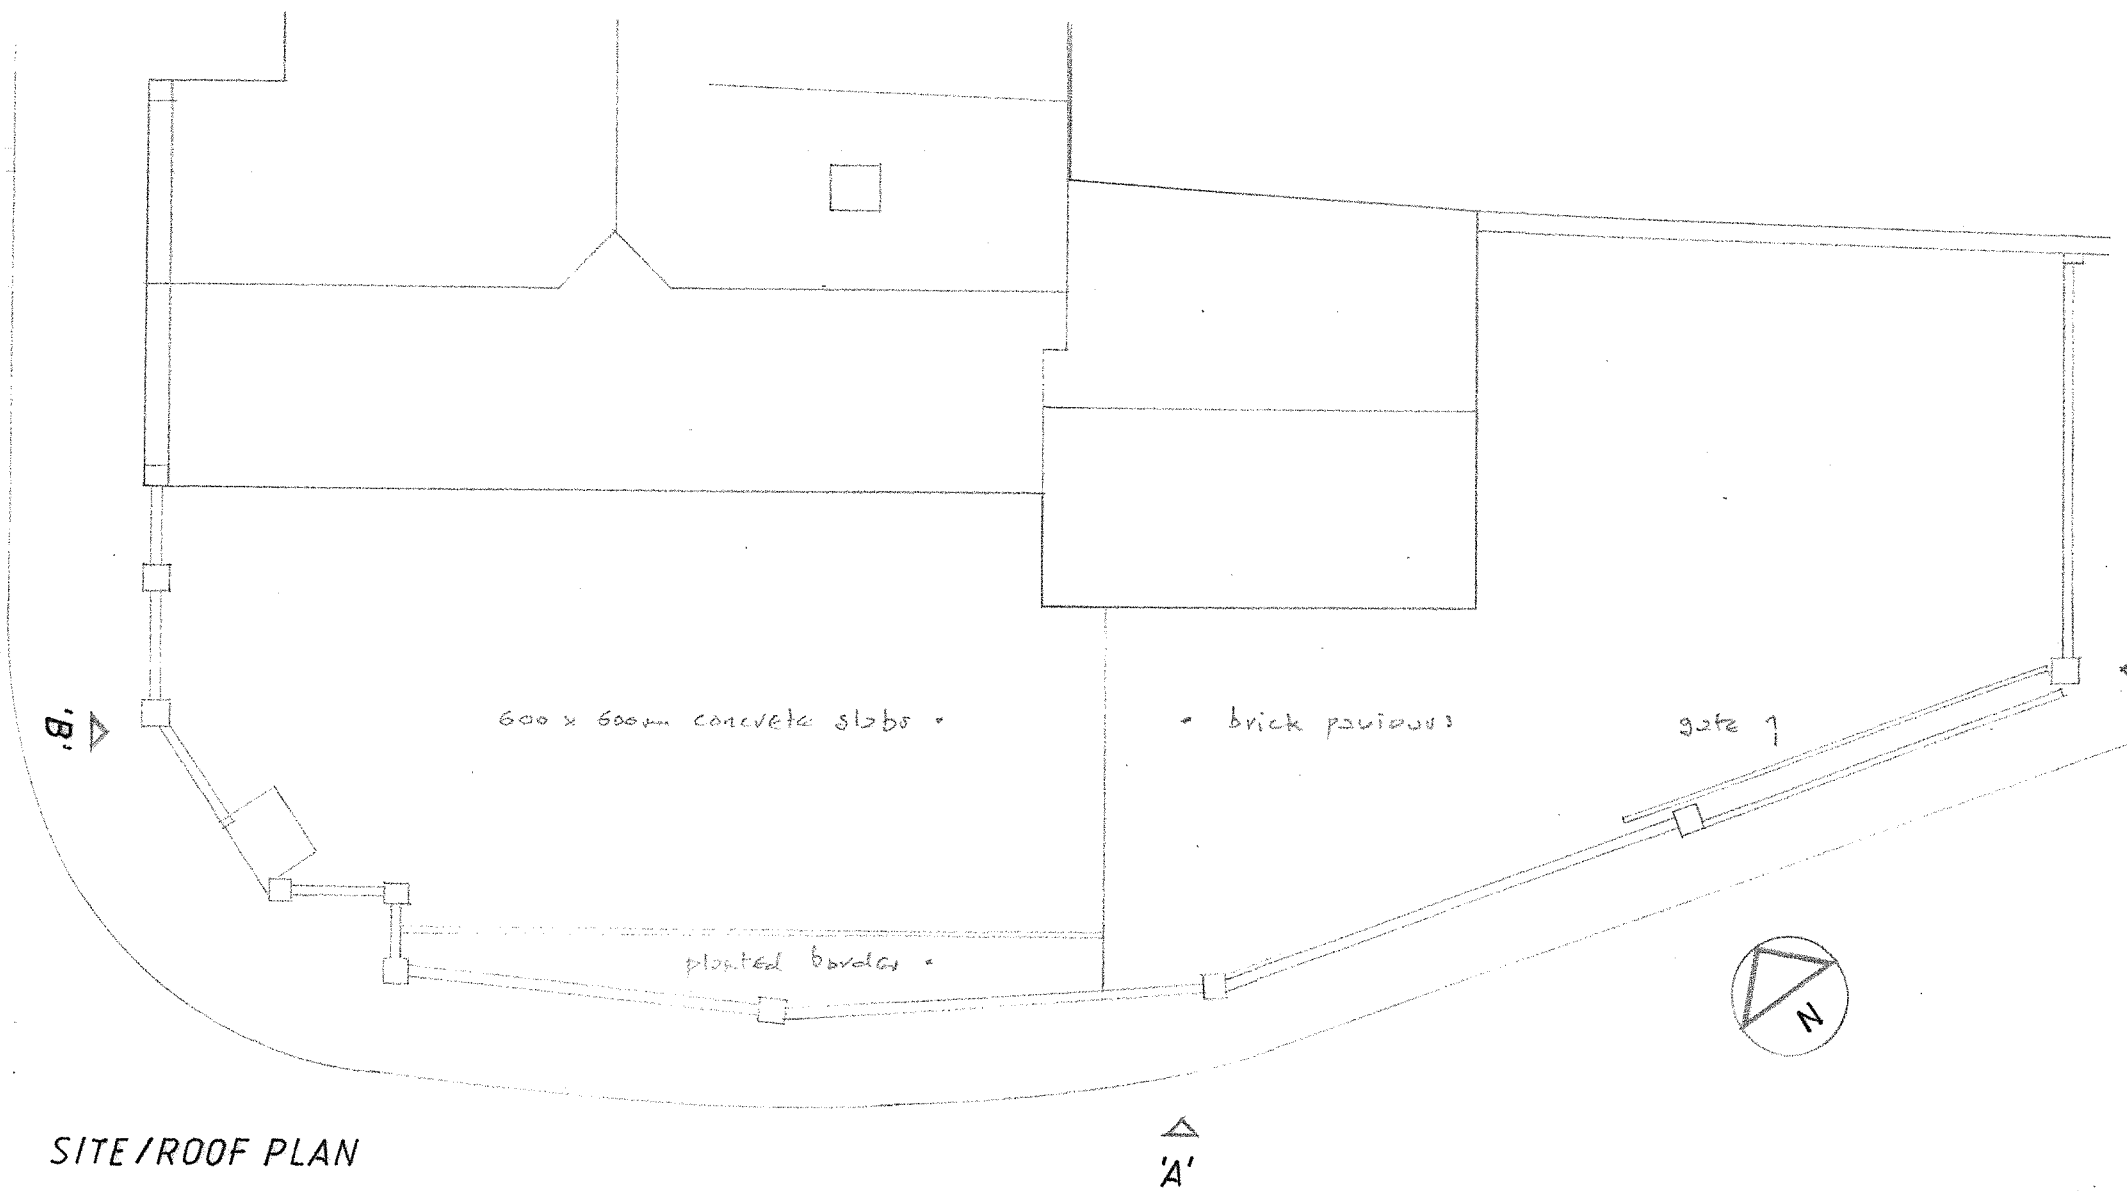




SITE/ROOF PLAN

DETAILS

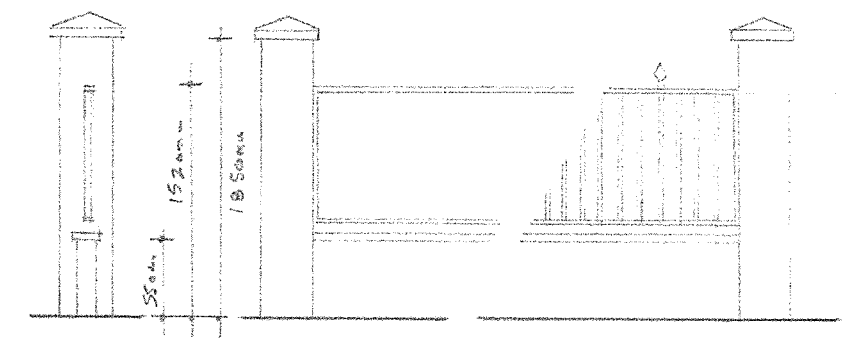

Dwarf brickwork wall with weathered concrete coping 330 x 330mm brickwork piers with concrete weathered coping

Railings comprising 50 x 6mm flat m.s. frame 10mm square poles with finials every 12th pole - colour blue with silver finish

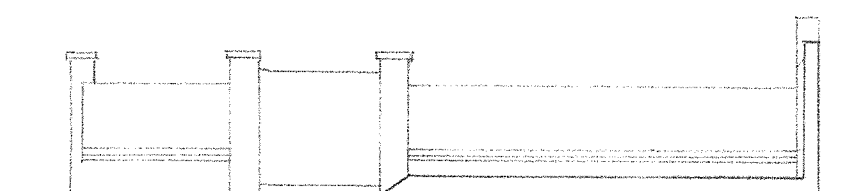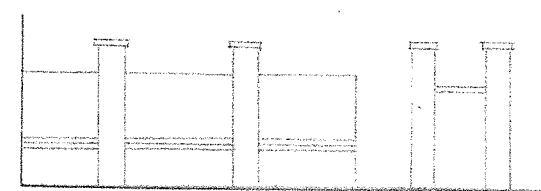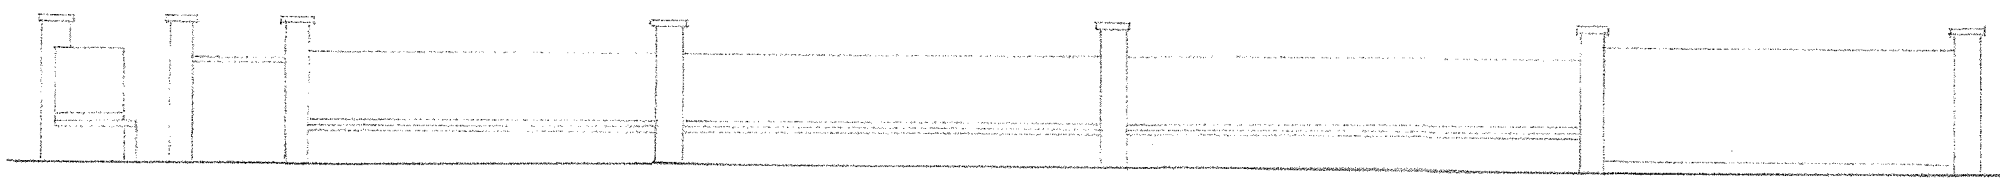

CHANGE of USE, 1 BATH LANE, SPALDING

EXISTING

SCALE 1:100, 1:50

SEPTEMBER 2020

20/1132/05