


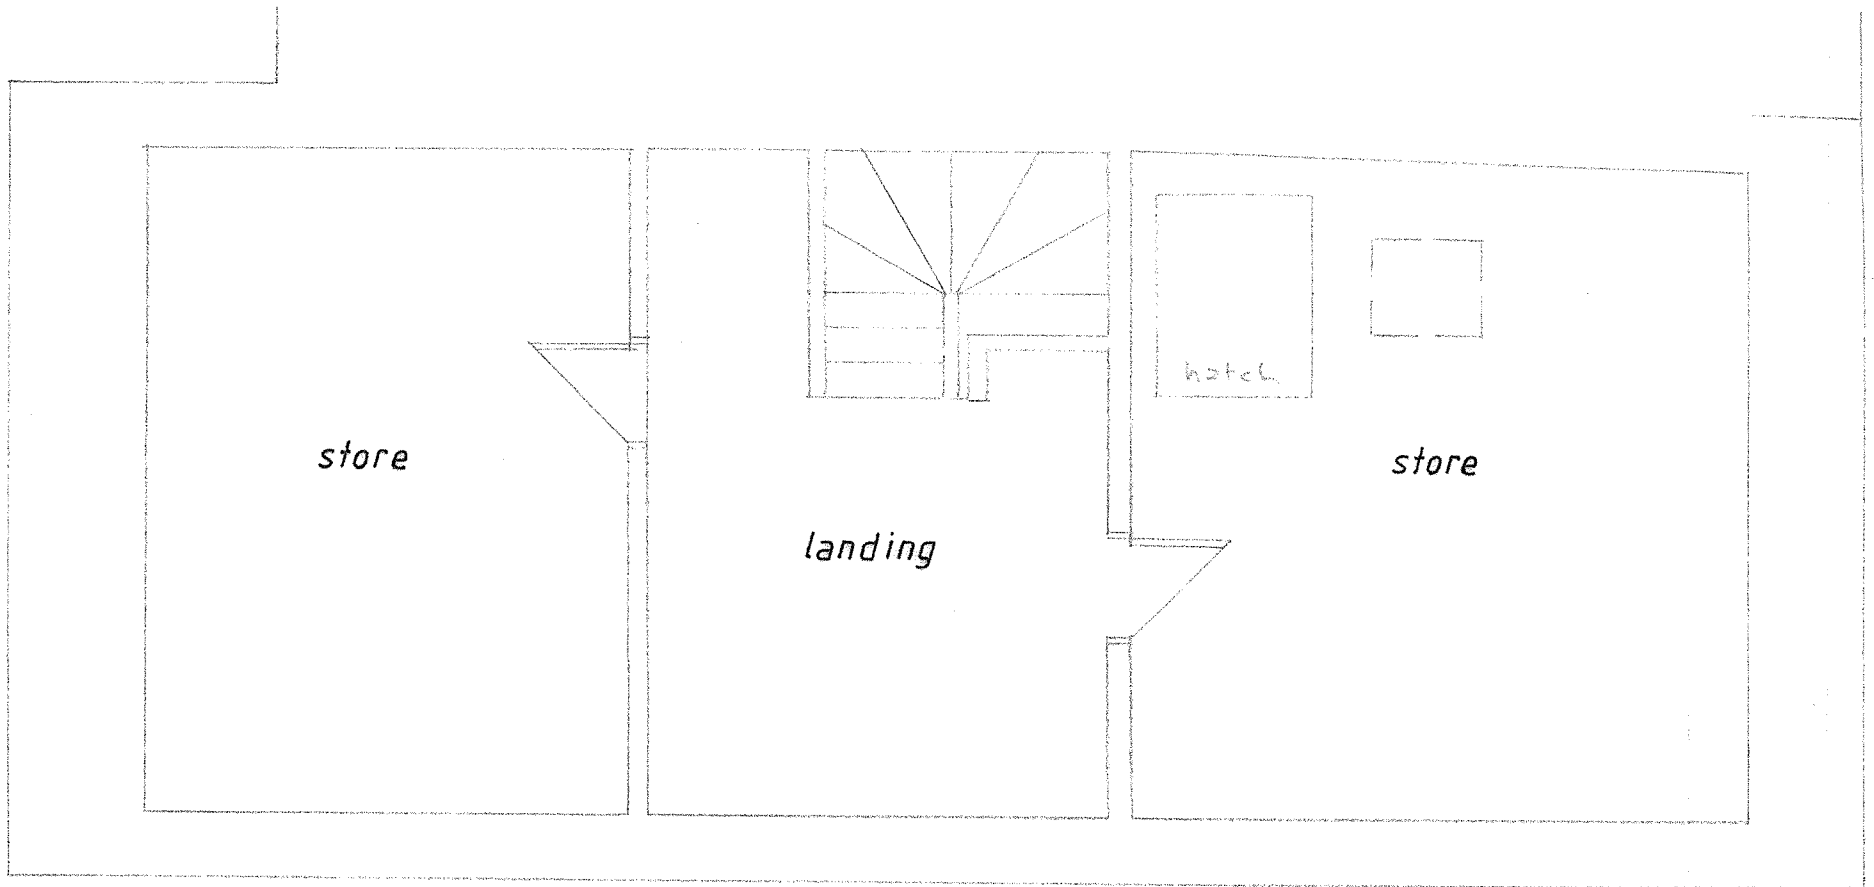

SECOND FLOOR PLAN

EXISTING

CHANGE of USE, 1 BATH LANE, SPALDING

SEPTEMBER 2020

SCALE 1:50

20/1132/03