



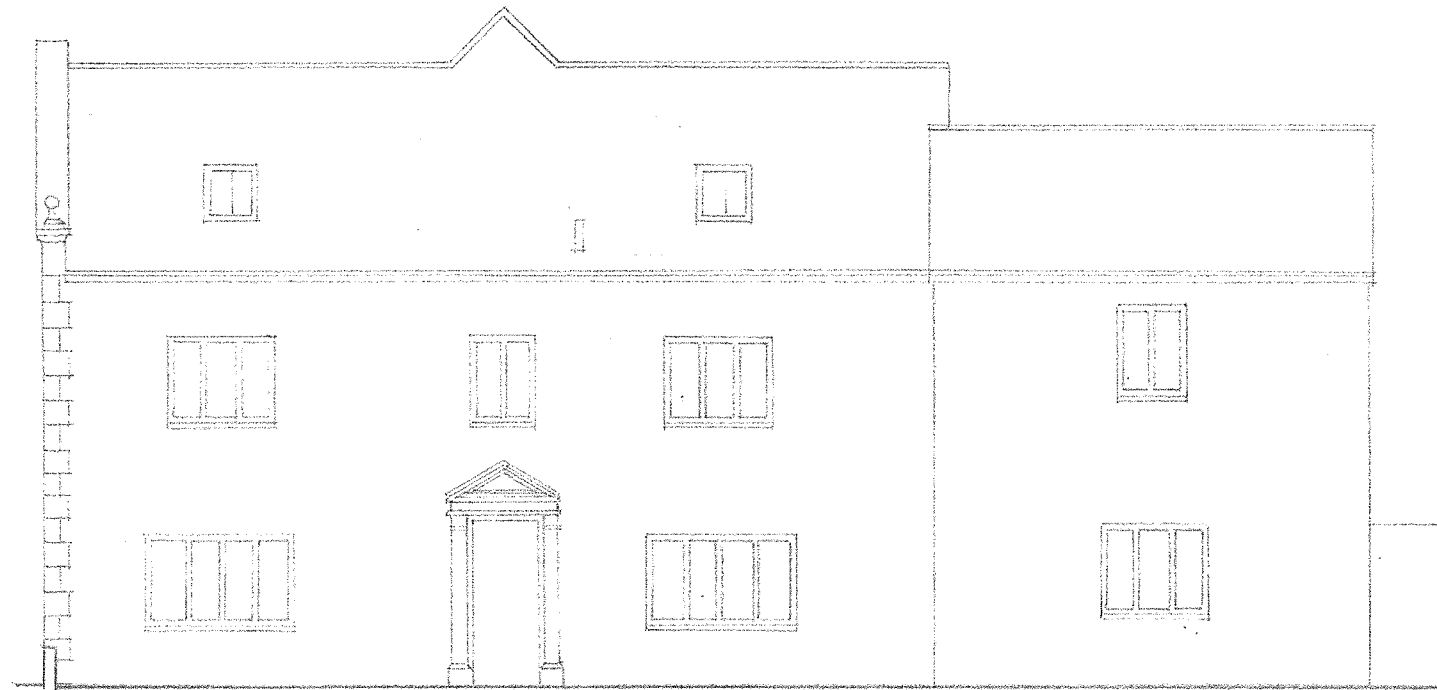


SOUTH WEST ELEVATION

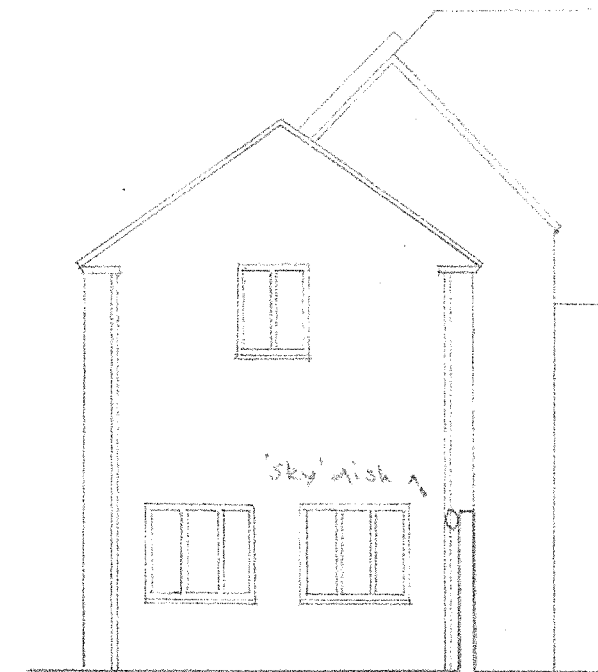


SOUTH EAST ELEVATION

New conservation velux roof windows, size 780x980mm, to existing slate roof, ✓
 New timber windows, painted white, to existing openings, as to detail on
 drawing number 11/1132/08, timber porch surround painted white, quoins
 repaired, finish sealed, 'sky' dish installed, soil and vent pipe relocated
 internally

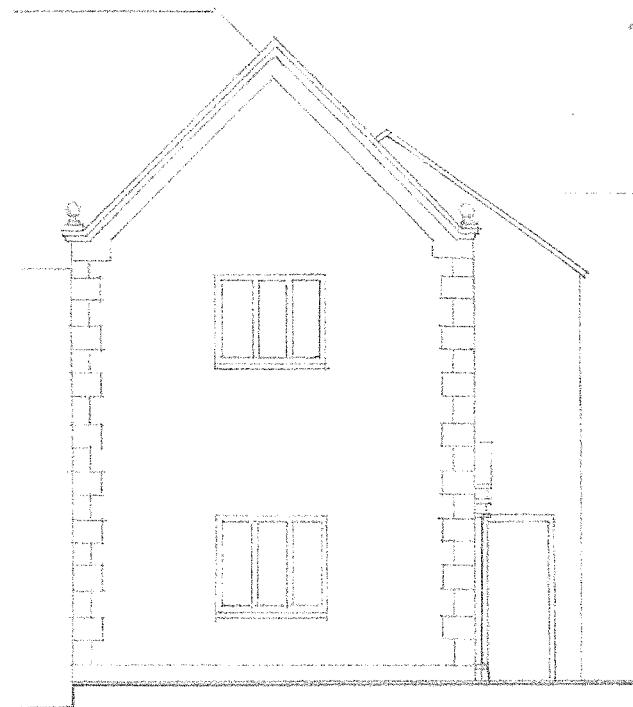

NORTH WEST ELEVATION

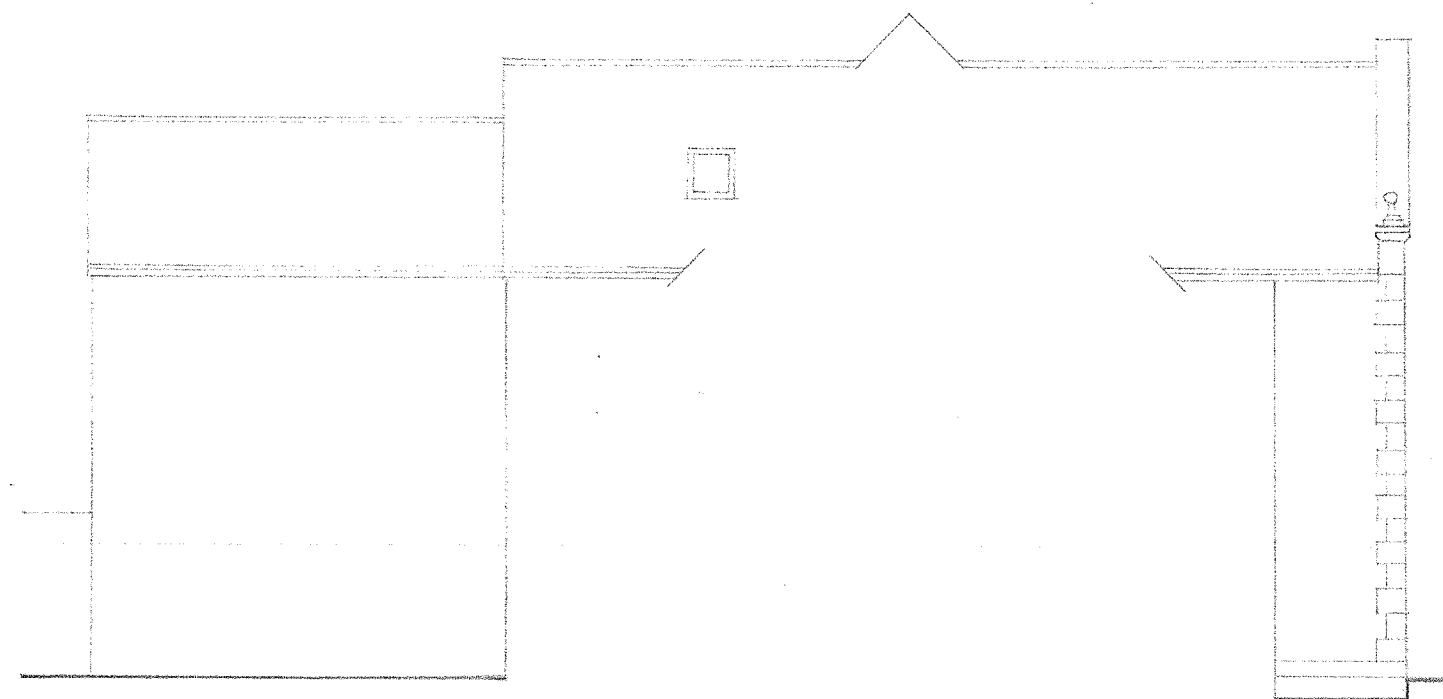

NORTH EAST ELEVATION

CHANGE of USE, 1 BATH LANE, SPALDING

PROPOSED

SCALE 1:100

SEPTEMBER 2020

20/1132/09