


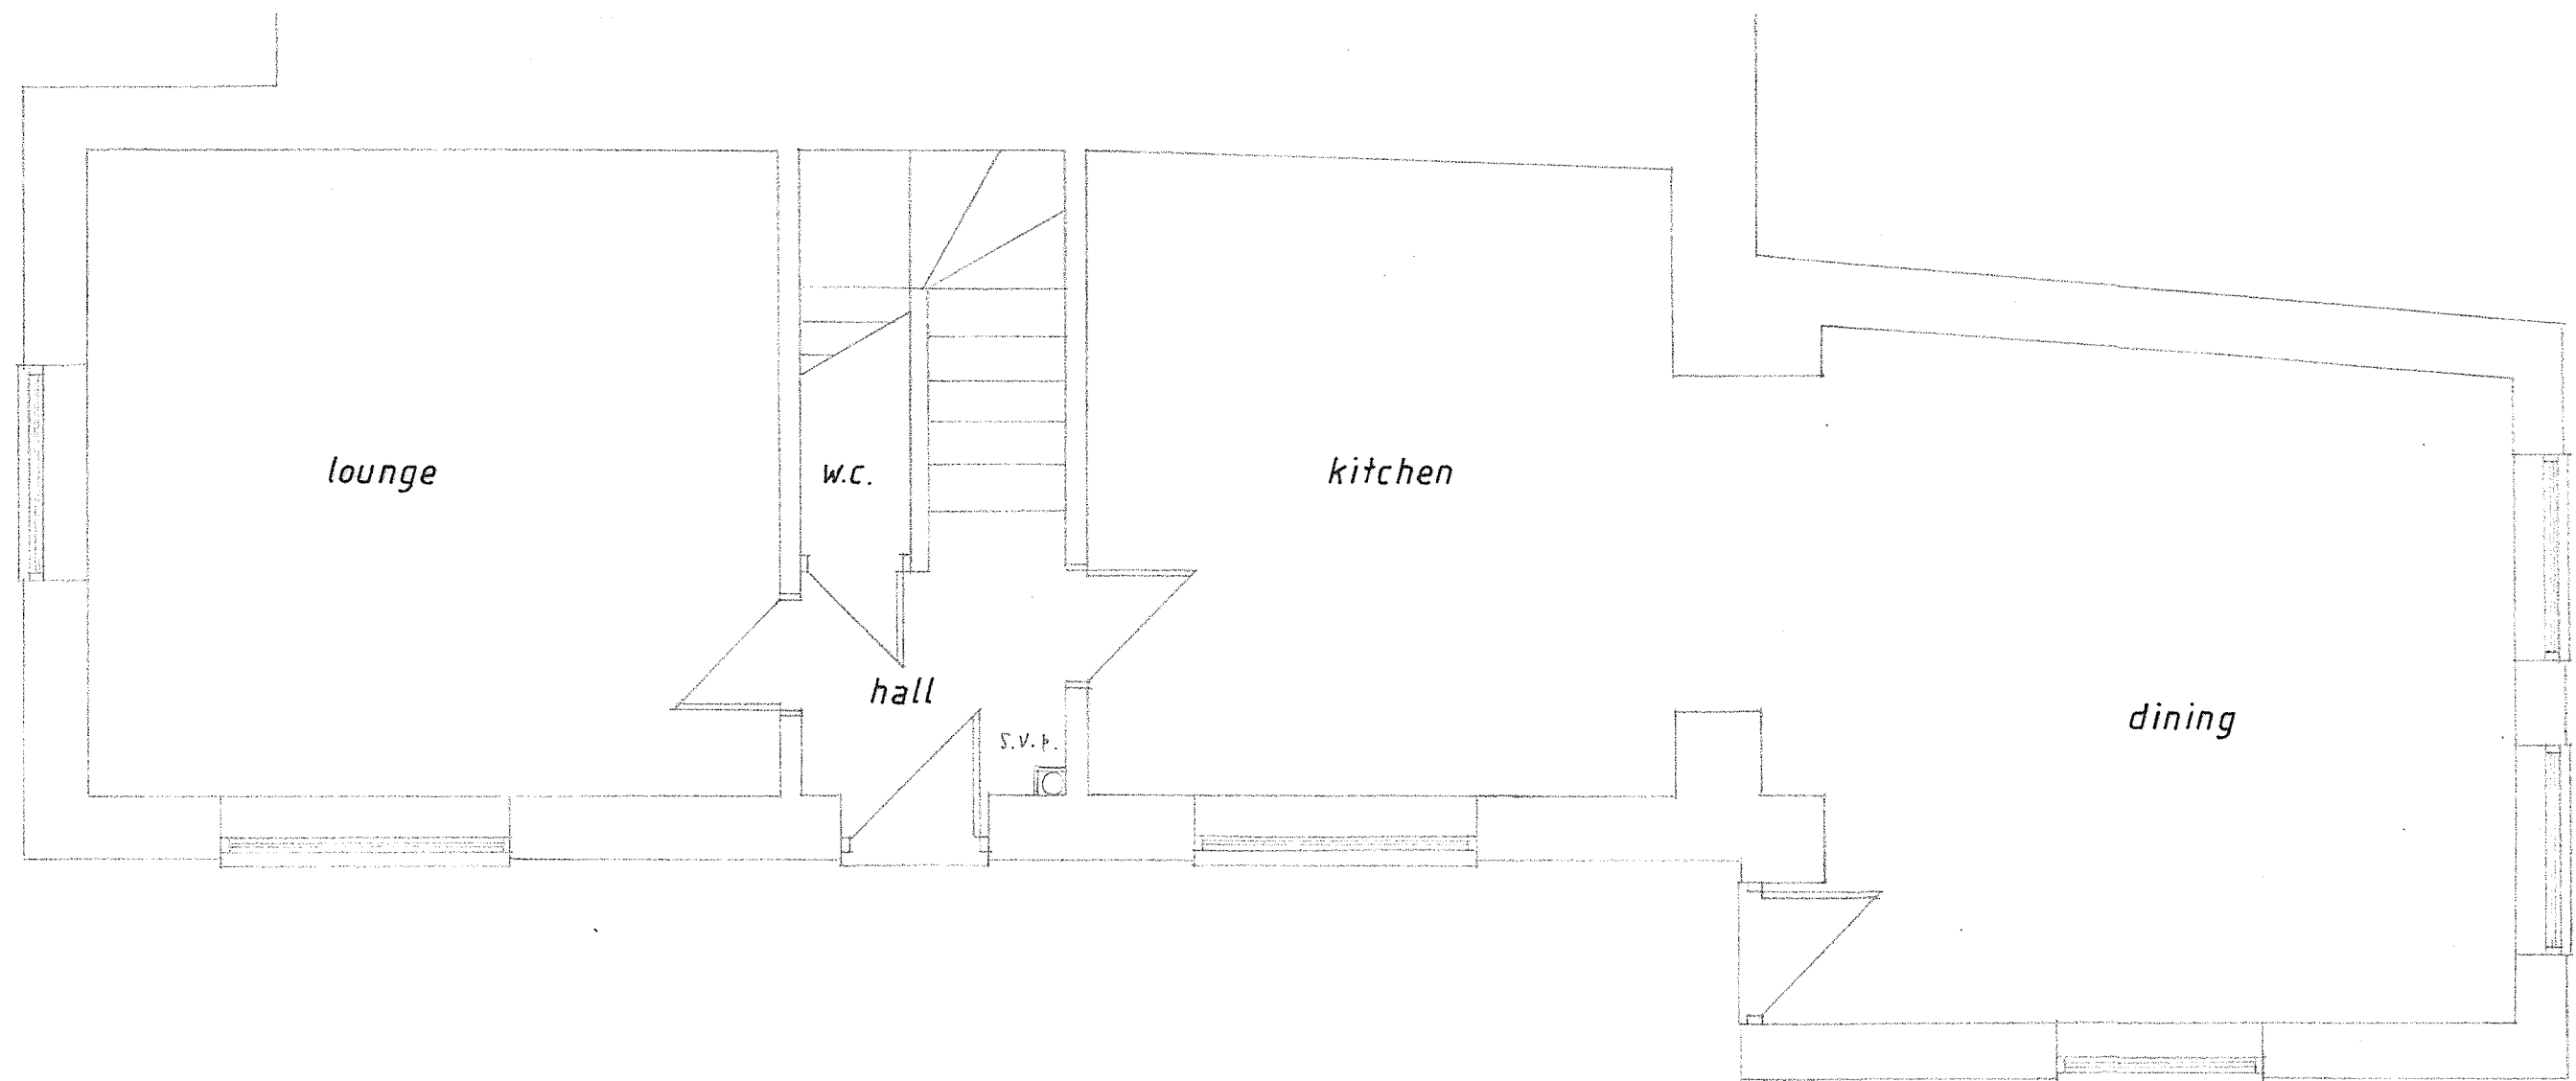

GROUND FLOOR PLAN

CHANGE of USE, 1 BATH LANE, SPALDING

PROPOSED

SCALE 1:50

SEPTEMBER 2020

20/1132/06