

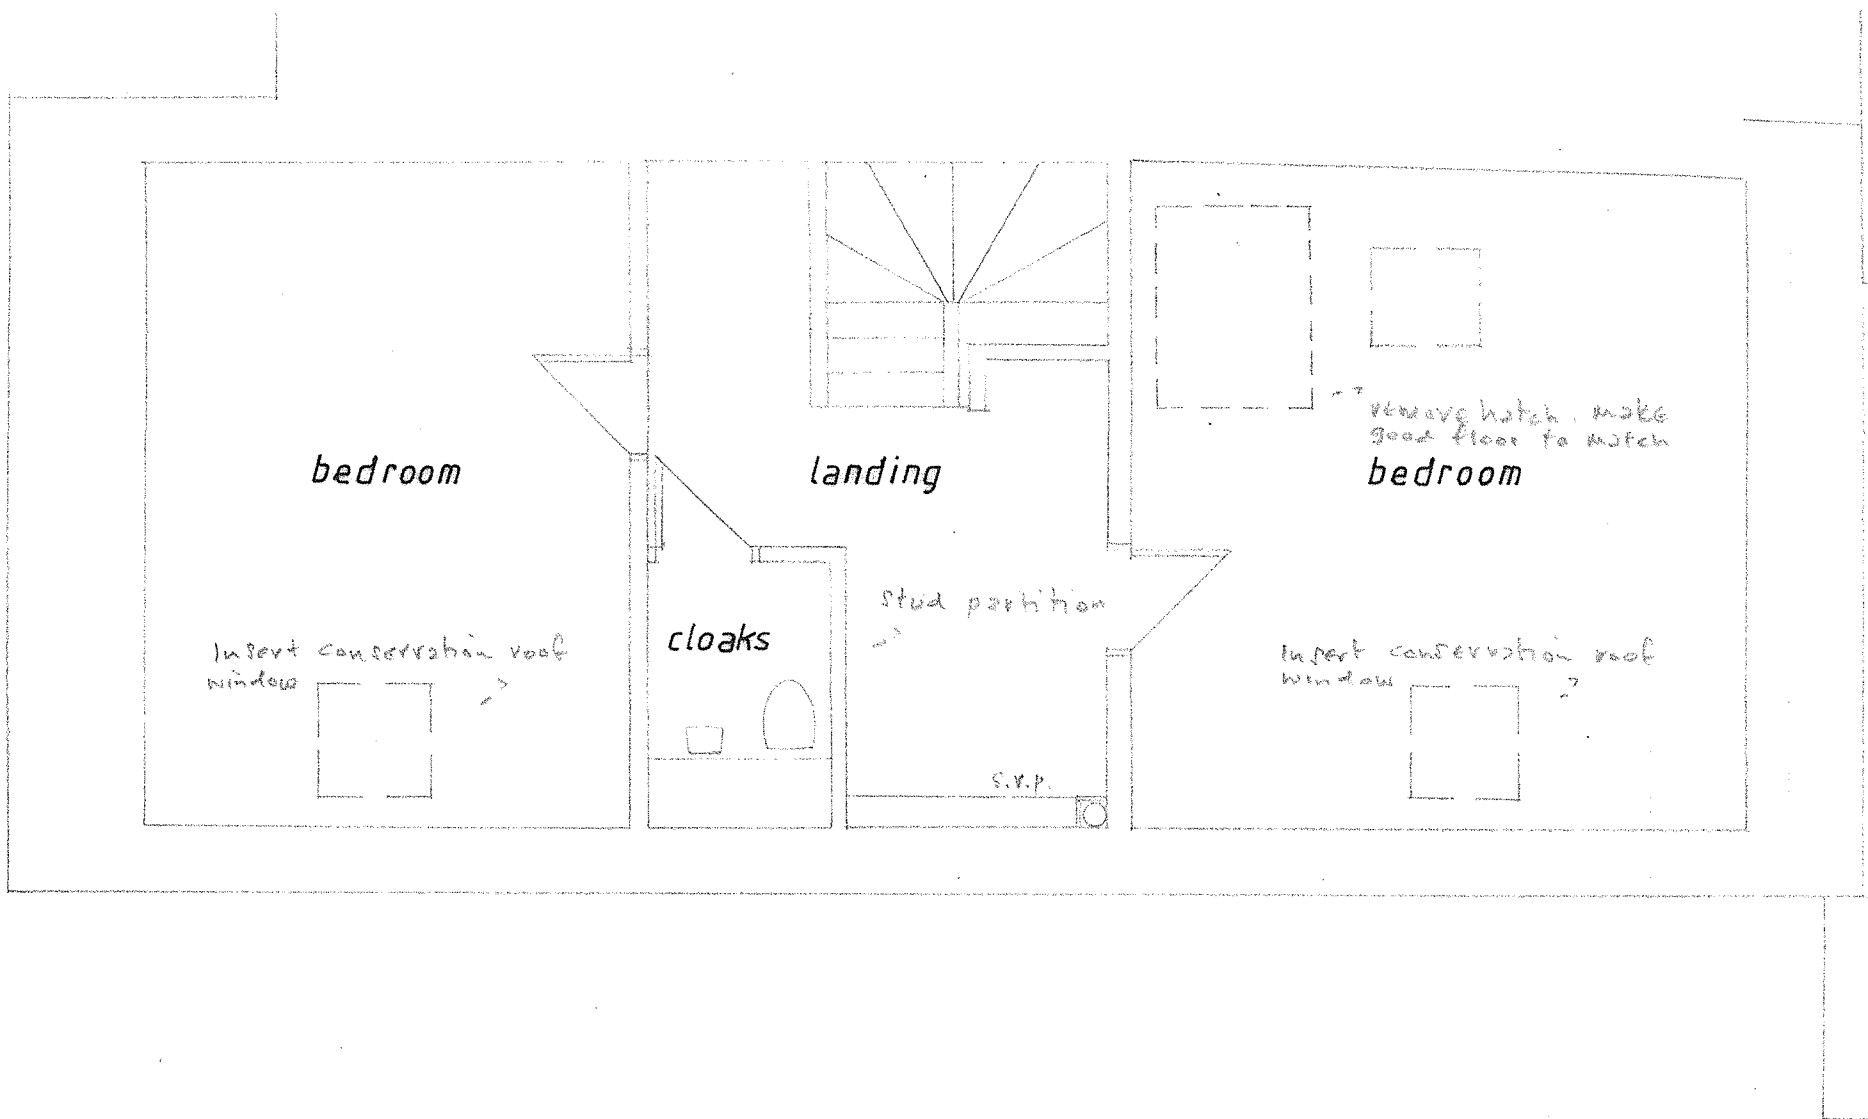
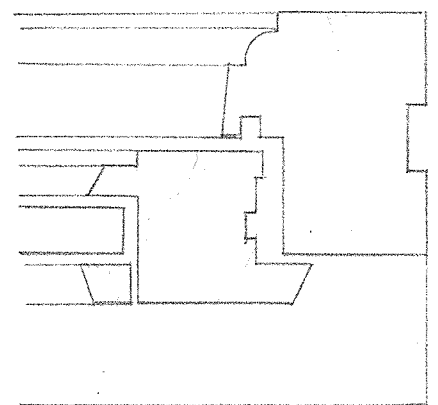
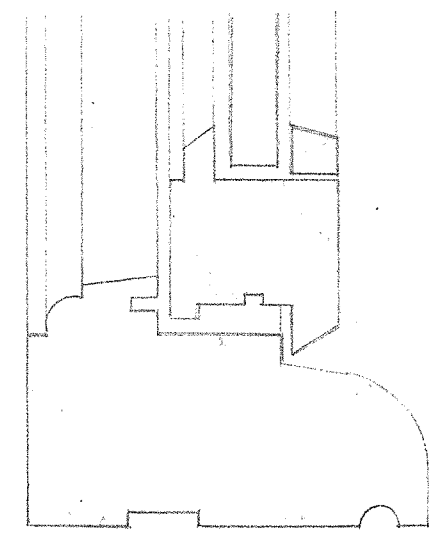
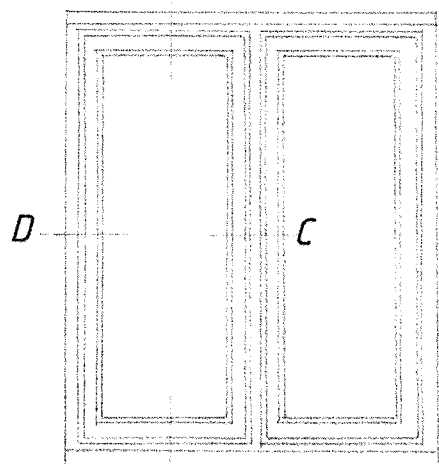
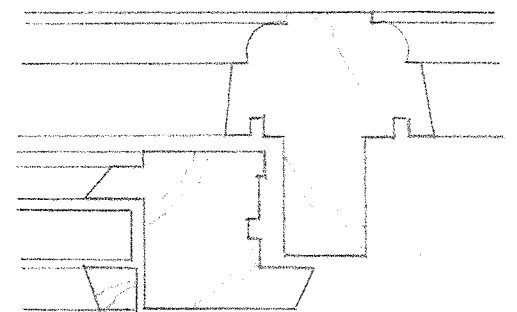


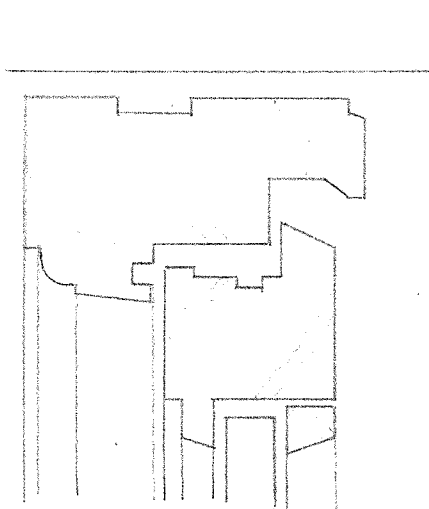

SECOND FLOOR PLAN

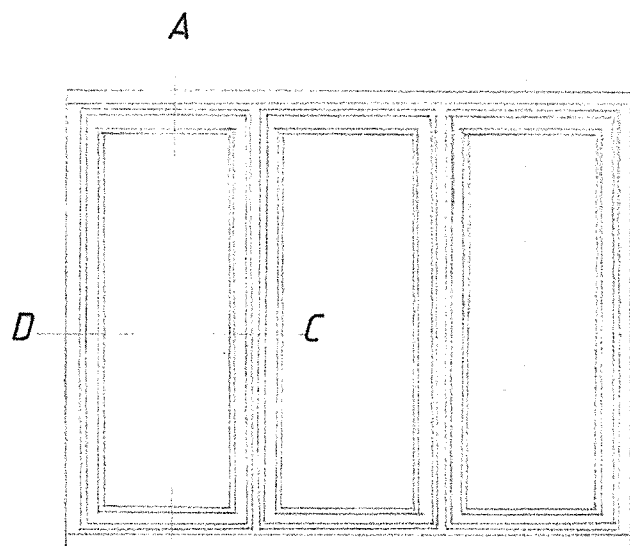

REPLACEMENT WINDOWS-ELEVATIONS 1-20

B
DETAILS 1-2

Windows to be painted Scandinavian redwood, double-glazed and weatherstripped.

PROPOSED

CHANGE of USE, 1 BATH LANE, SPALDING

SCALE 1:50

SEPTEMBER 2020

11/1132/08