



DETAILS

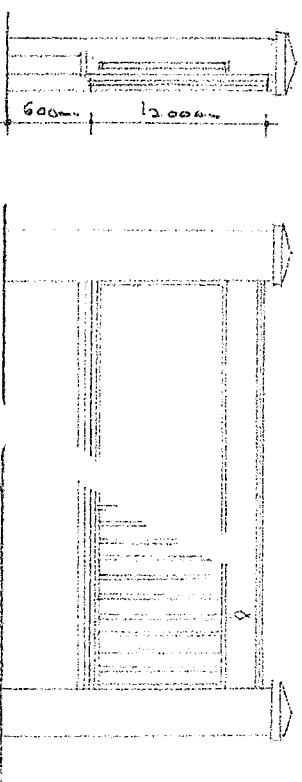


SECTION


ELEVATION

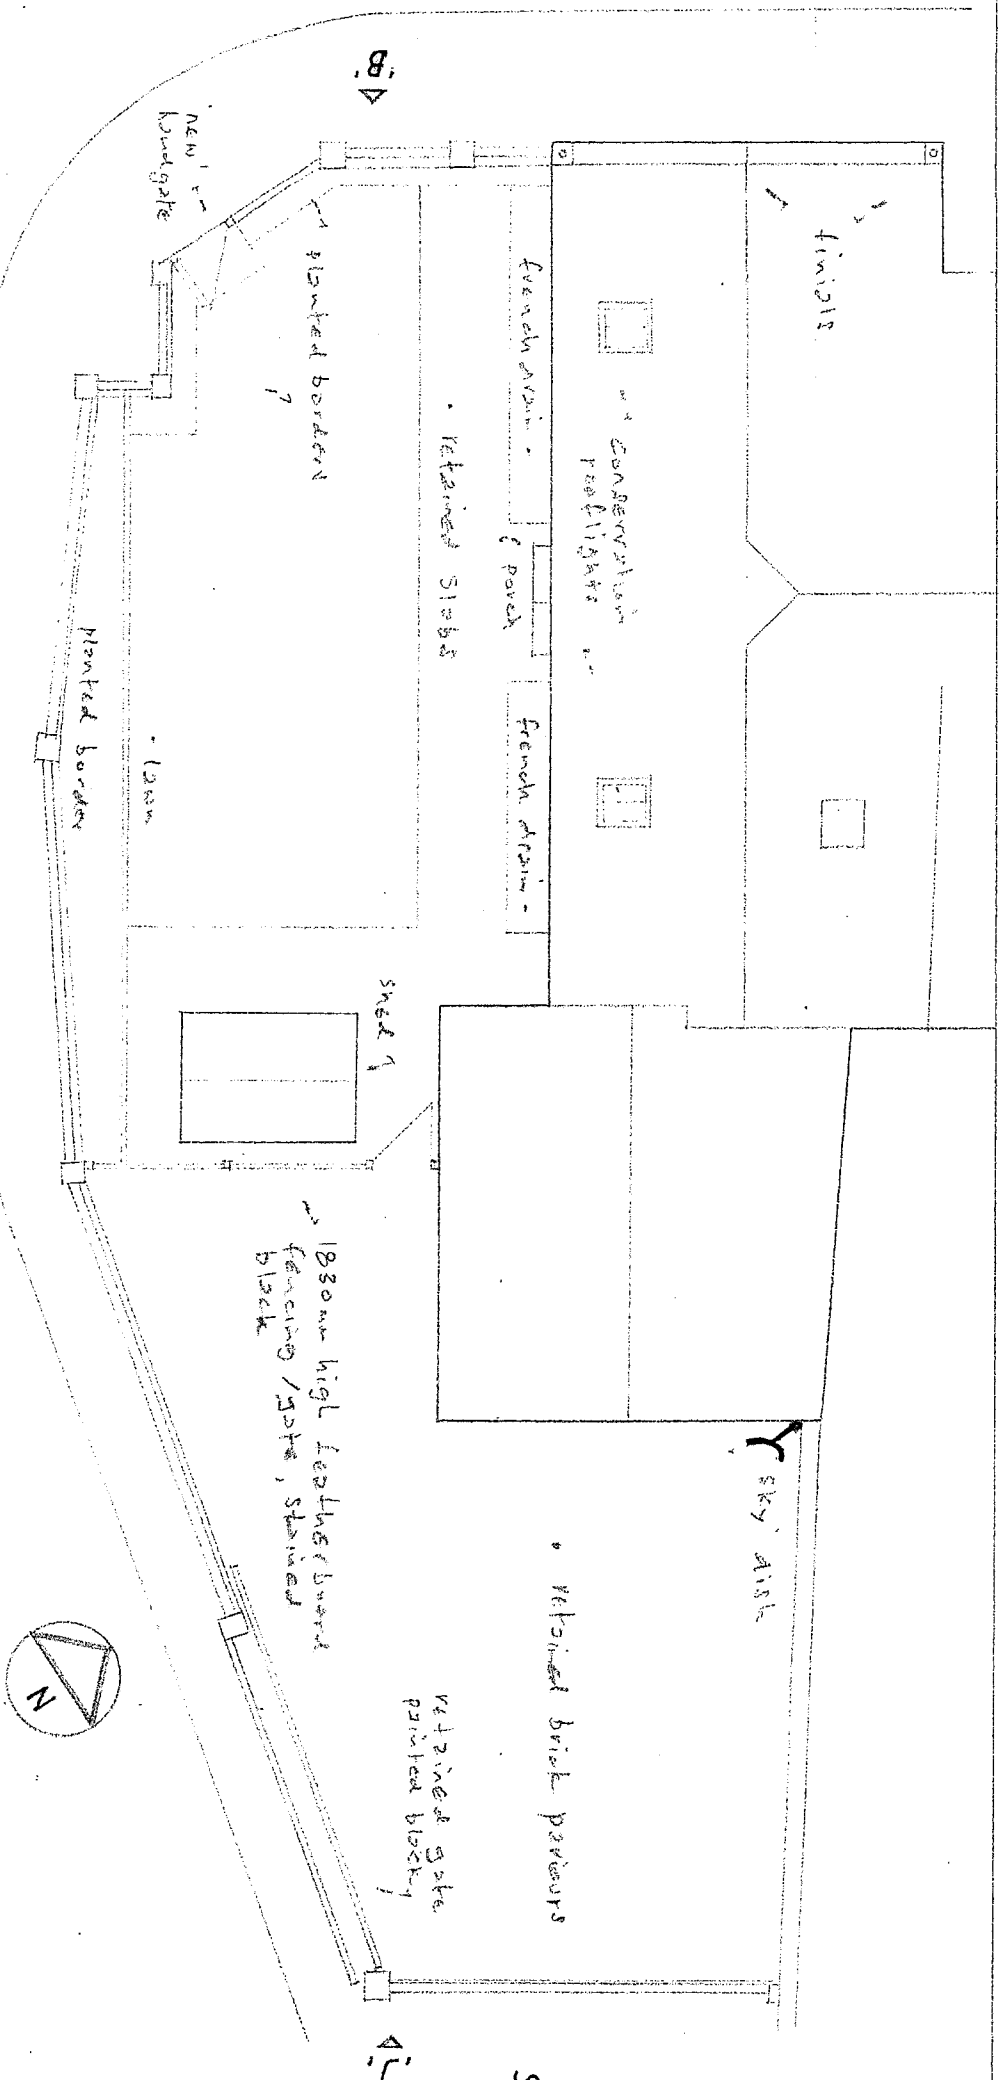


PLAN

 


ROOF / SITE PLAN

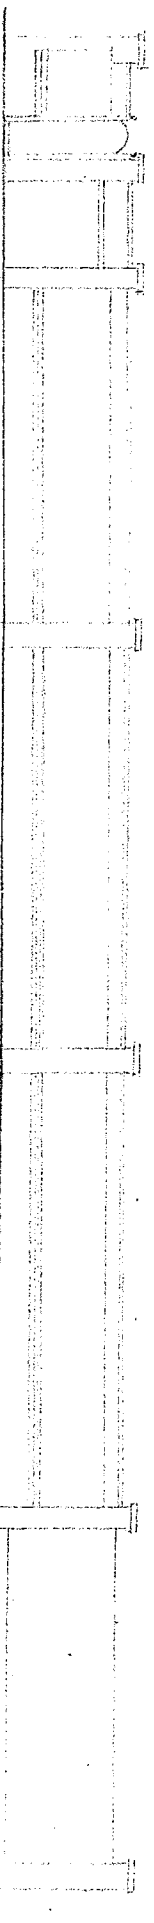

ELEVATION 'A'

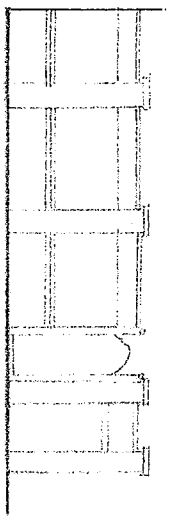

ELEVATION 'B'

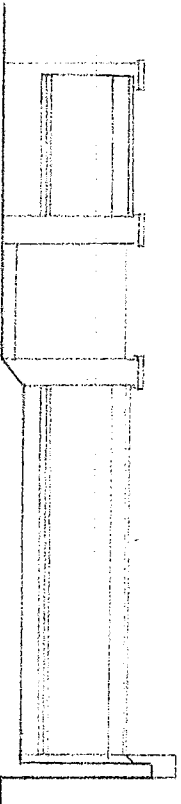

ELEVATION 'C'

Shed with tiled effect felt roof, sign 1830mm x 2400mm, copper/alum stain colour willow
New bridge re-located from bottom of drive to position shown
1200mm high featherboard fence, stained black to match face of villas, with weathered cap.
Pales painted black, finish's gold
Barricade wall, pier cobble, villas retained

CHANGE of USE, 1 BATH LANE, SPALDING

PROPOSED

SCALE 1:100, 1:50

SEPTEMBER 2020

20/1132/10