



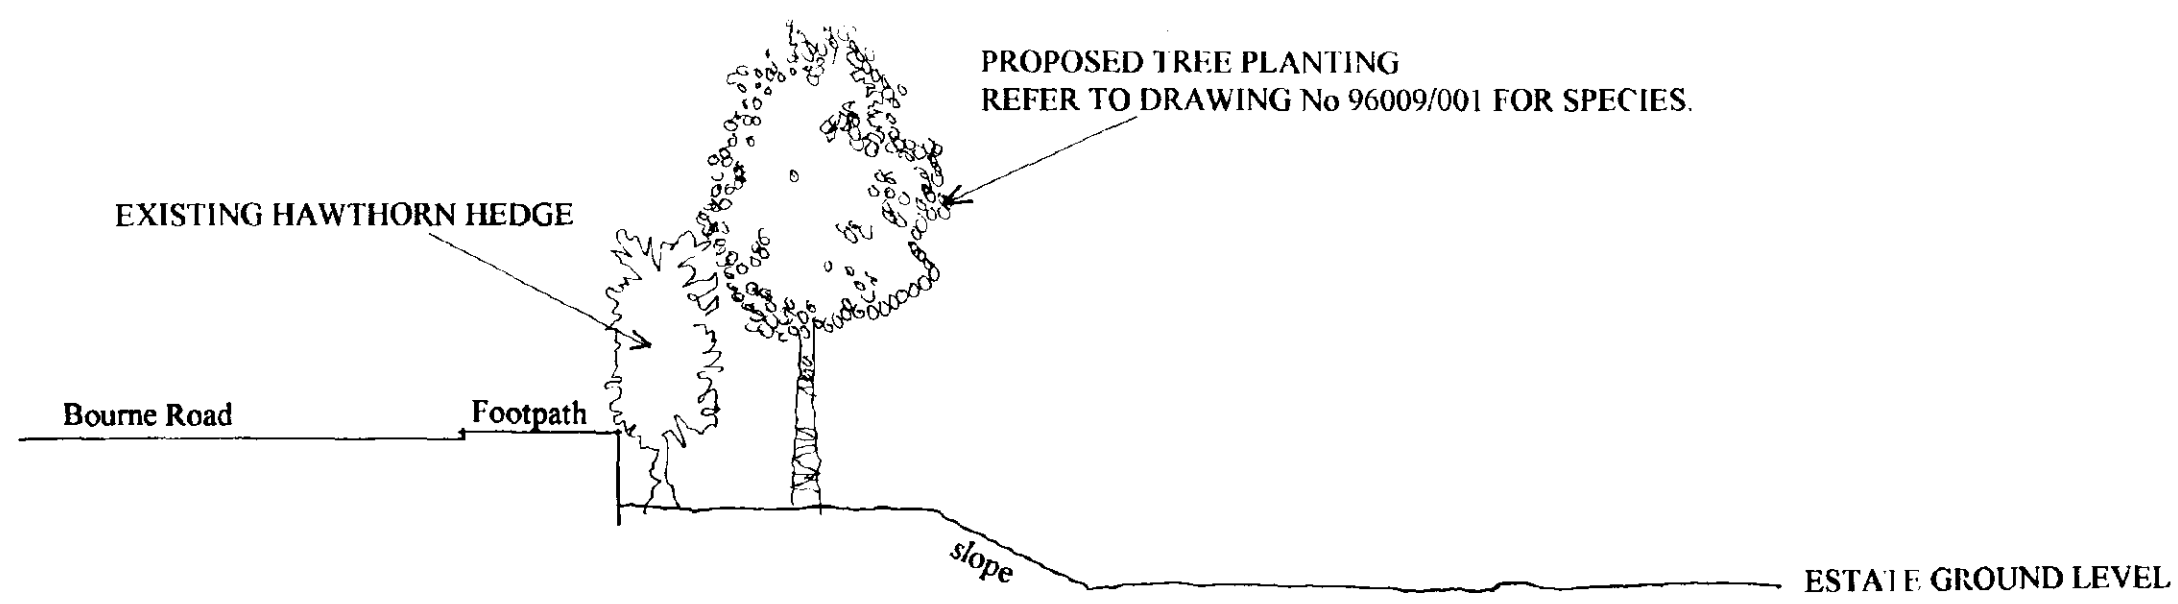

RECEIVED
LANDSCAPING
001 1596
09/15/96

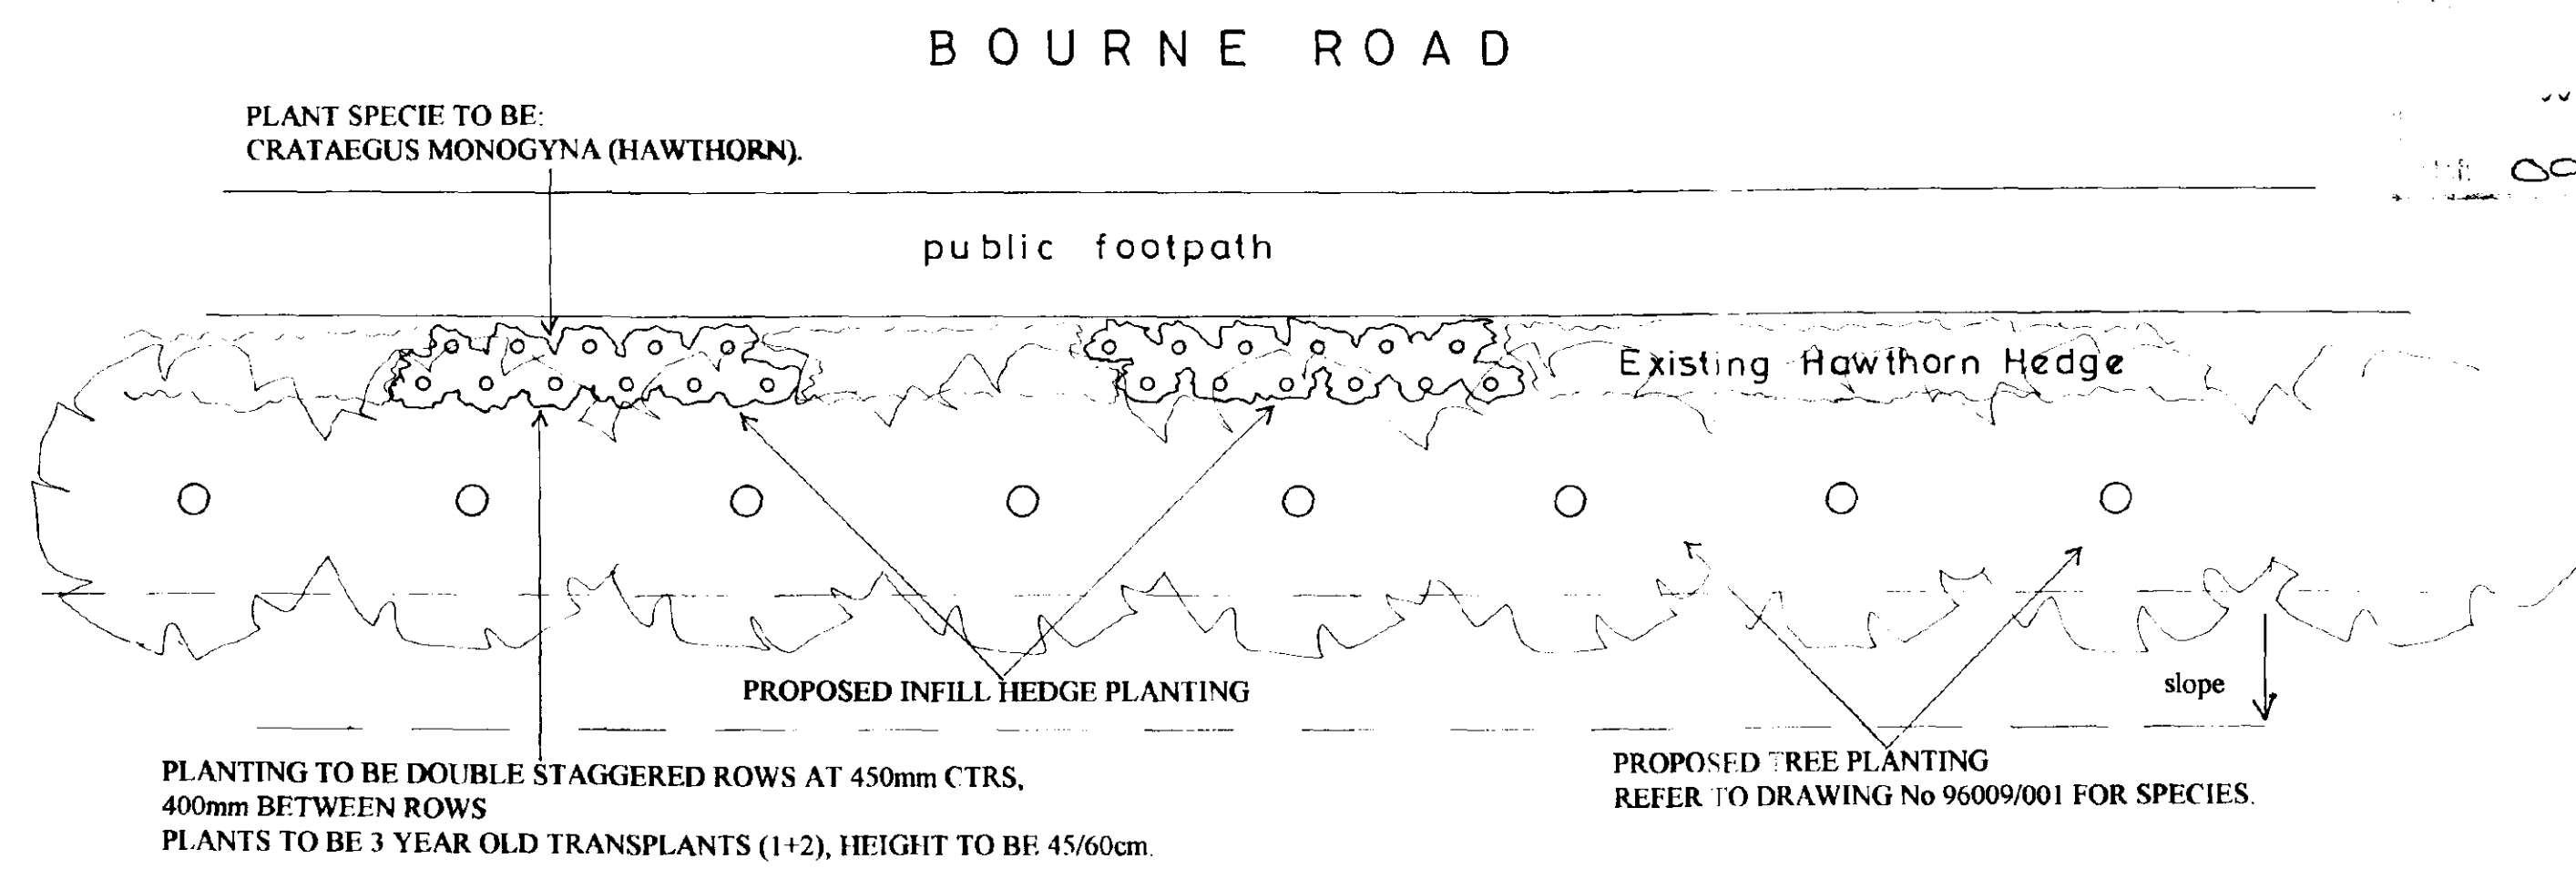

Broadgate Builders (Spalding) Ltd
Broadgate House, Weston Hills,
Spalding, Lincolnshire, PE12 6DB.
Telephone: (01406) 380532 Fax: (01406) 380014

PROJECT TITLE
**Residential Development
Holland Park
Spalding
Phase 8 , Plots 1-46**
**Landscaping proposals to
northern boundary.**

REV	DESCRIPTION	DATE	BY

**DETERMINED
PLAN**


SCALE 1: 100	DRAWN MD
DATE OCT 1996	DRAWING No. 96009/ 007

Landscaping proposals

Cm- crataegus monogyna (hawthorn)
Planting to be double staggered rows at 450mm ctrs,
400mm between rows.
Plants to be 3 year old transplants (1+2),
Height to be 45/60cm.

Proposed tree planting to be standards
1.5-1.8m suitably staked & tied.


Public open space area to be seeded/turfed.

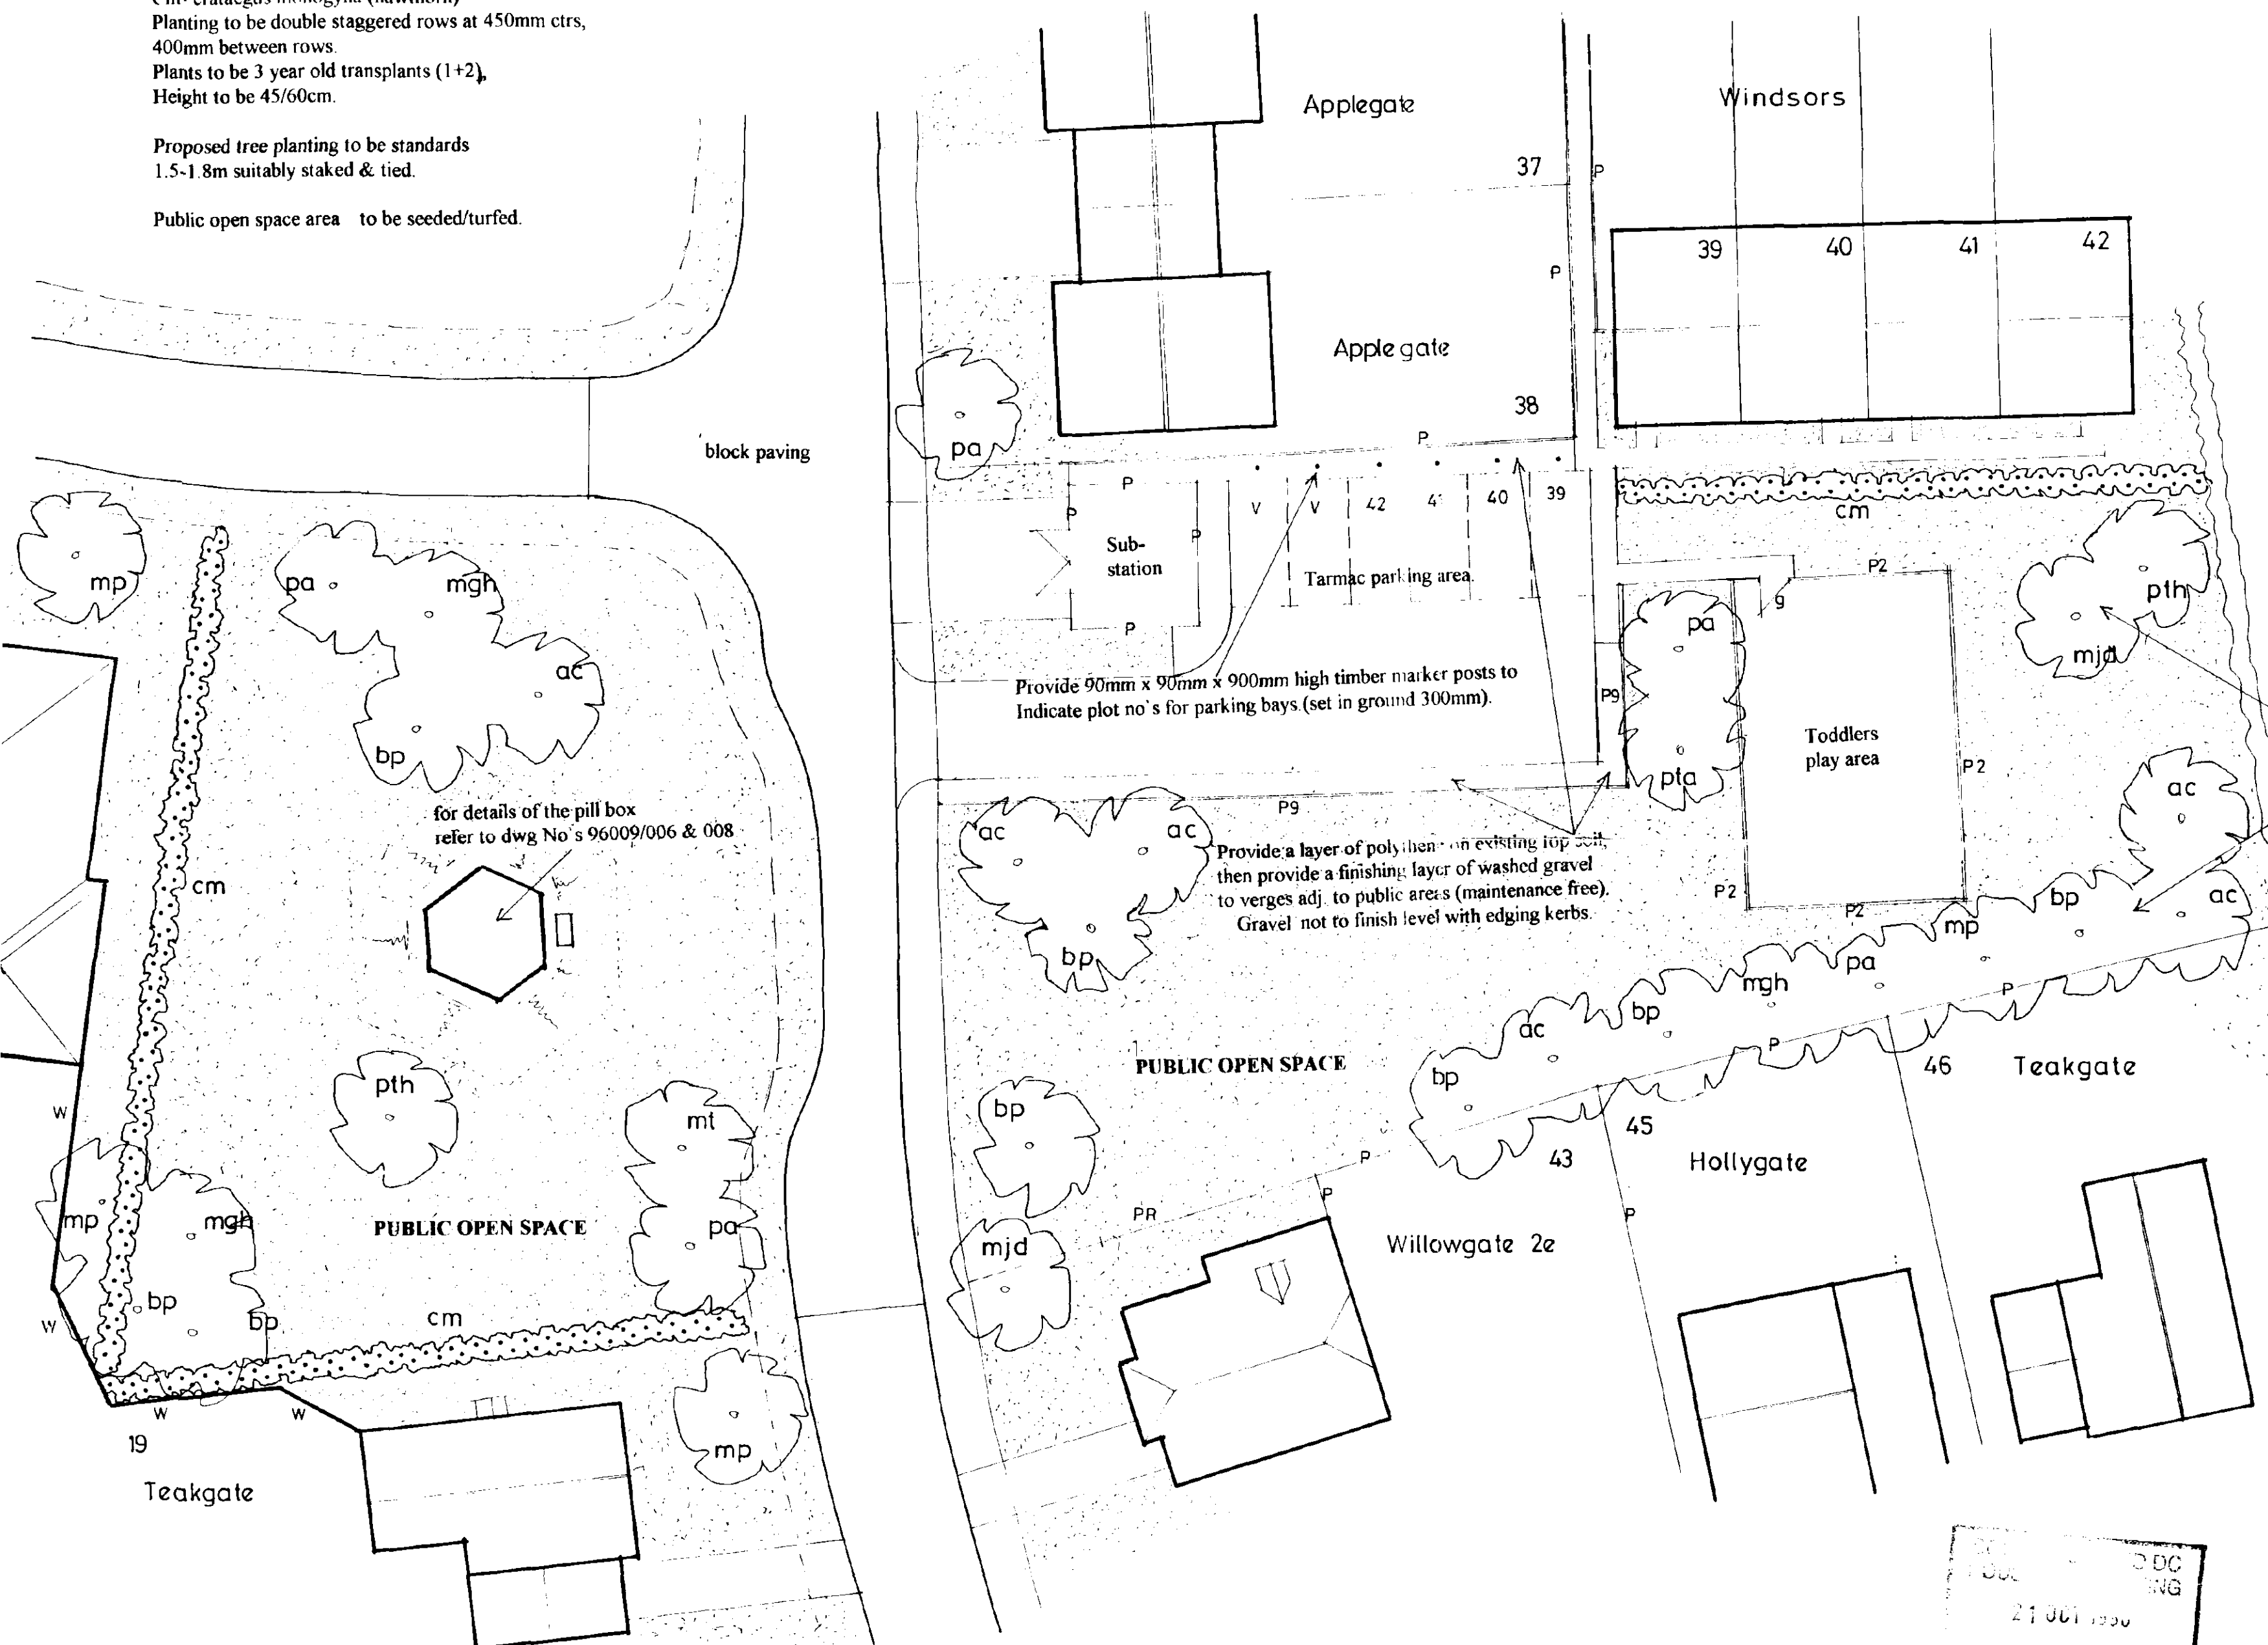

Fence & walls

- p9 - 0.9m timber palisade fence.
- p2 - 1.2m timber palisade fence.
- pr - 1.2m timber post & rail fence.
- p - 1.8m timber panel fence.
- w - 1.8m facing brick wall.
- g - access gate.

proposed tree planting

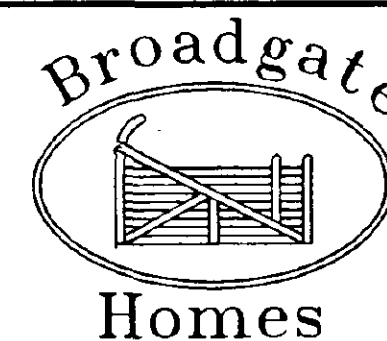

Broadgate Builders (Spalding) Ltd
Broadgate House, Weston Hills,
Spalding, Lincolnshire, PE12 6DB.
Telephone: (01406) 380532 Fax: (01406) 380014

PROJECT TITLE
**Residential Development,
Holland Park,
Spalding,
Lincolnshire.
Phase 8 , Plots 1-46.
Public Open Space Landscaping.**

REV	DESCRIPTION	DATE	BY

SUPERSEDED

But Return

SCALE 1:200	DRAWN MD
DATE OCT 1996	DRAWING No. 96009 / 009



Ref: 0975/96

Landscaping proposals

Cm- crataegus monogyna (hawthorn)
Planting to be double staggered rows at 450mm ctrs,
400mm between rows.
Plants to be 3 year old transplants (1+2),
Height to be 45/60cm.

Proposed tree planting to be standards
1.5-1.8m suitably staked & tied.


Public open space area to be seeded/turfed.

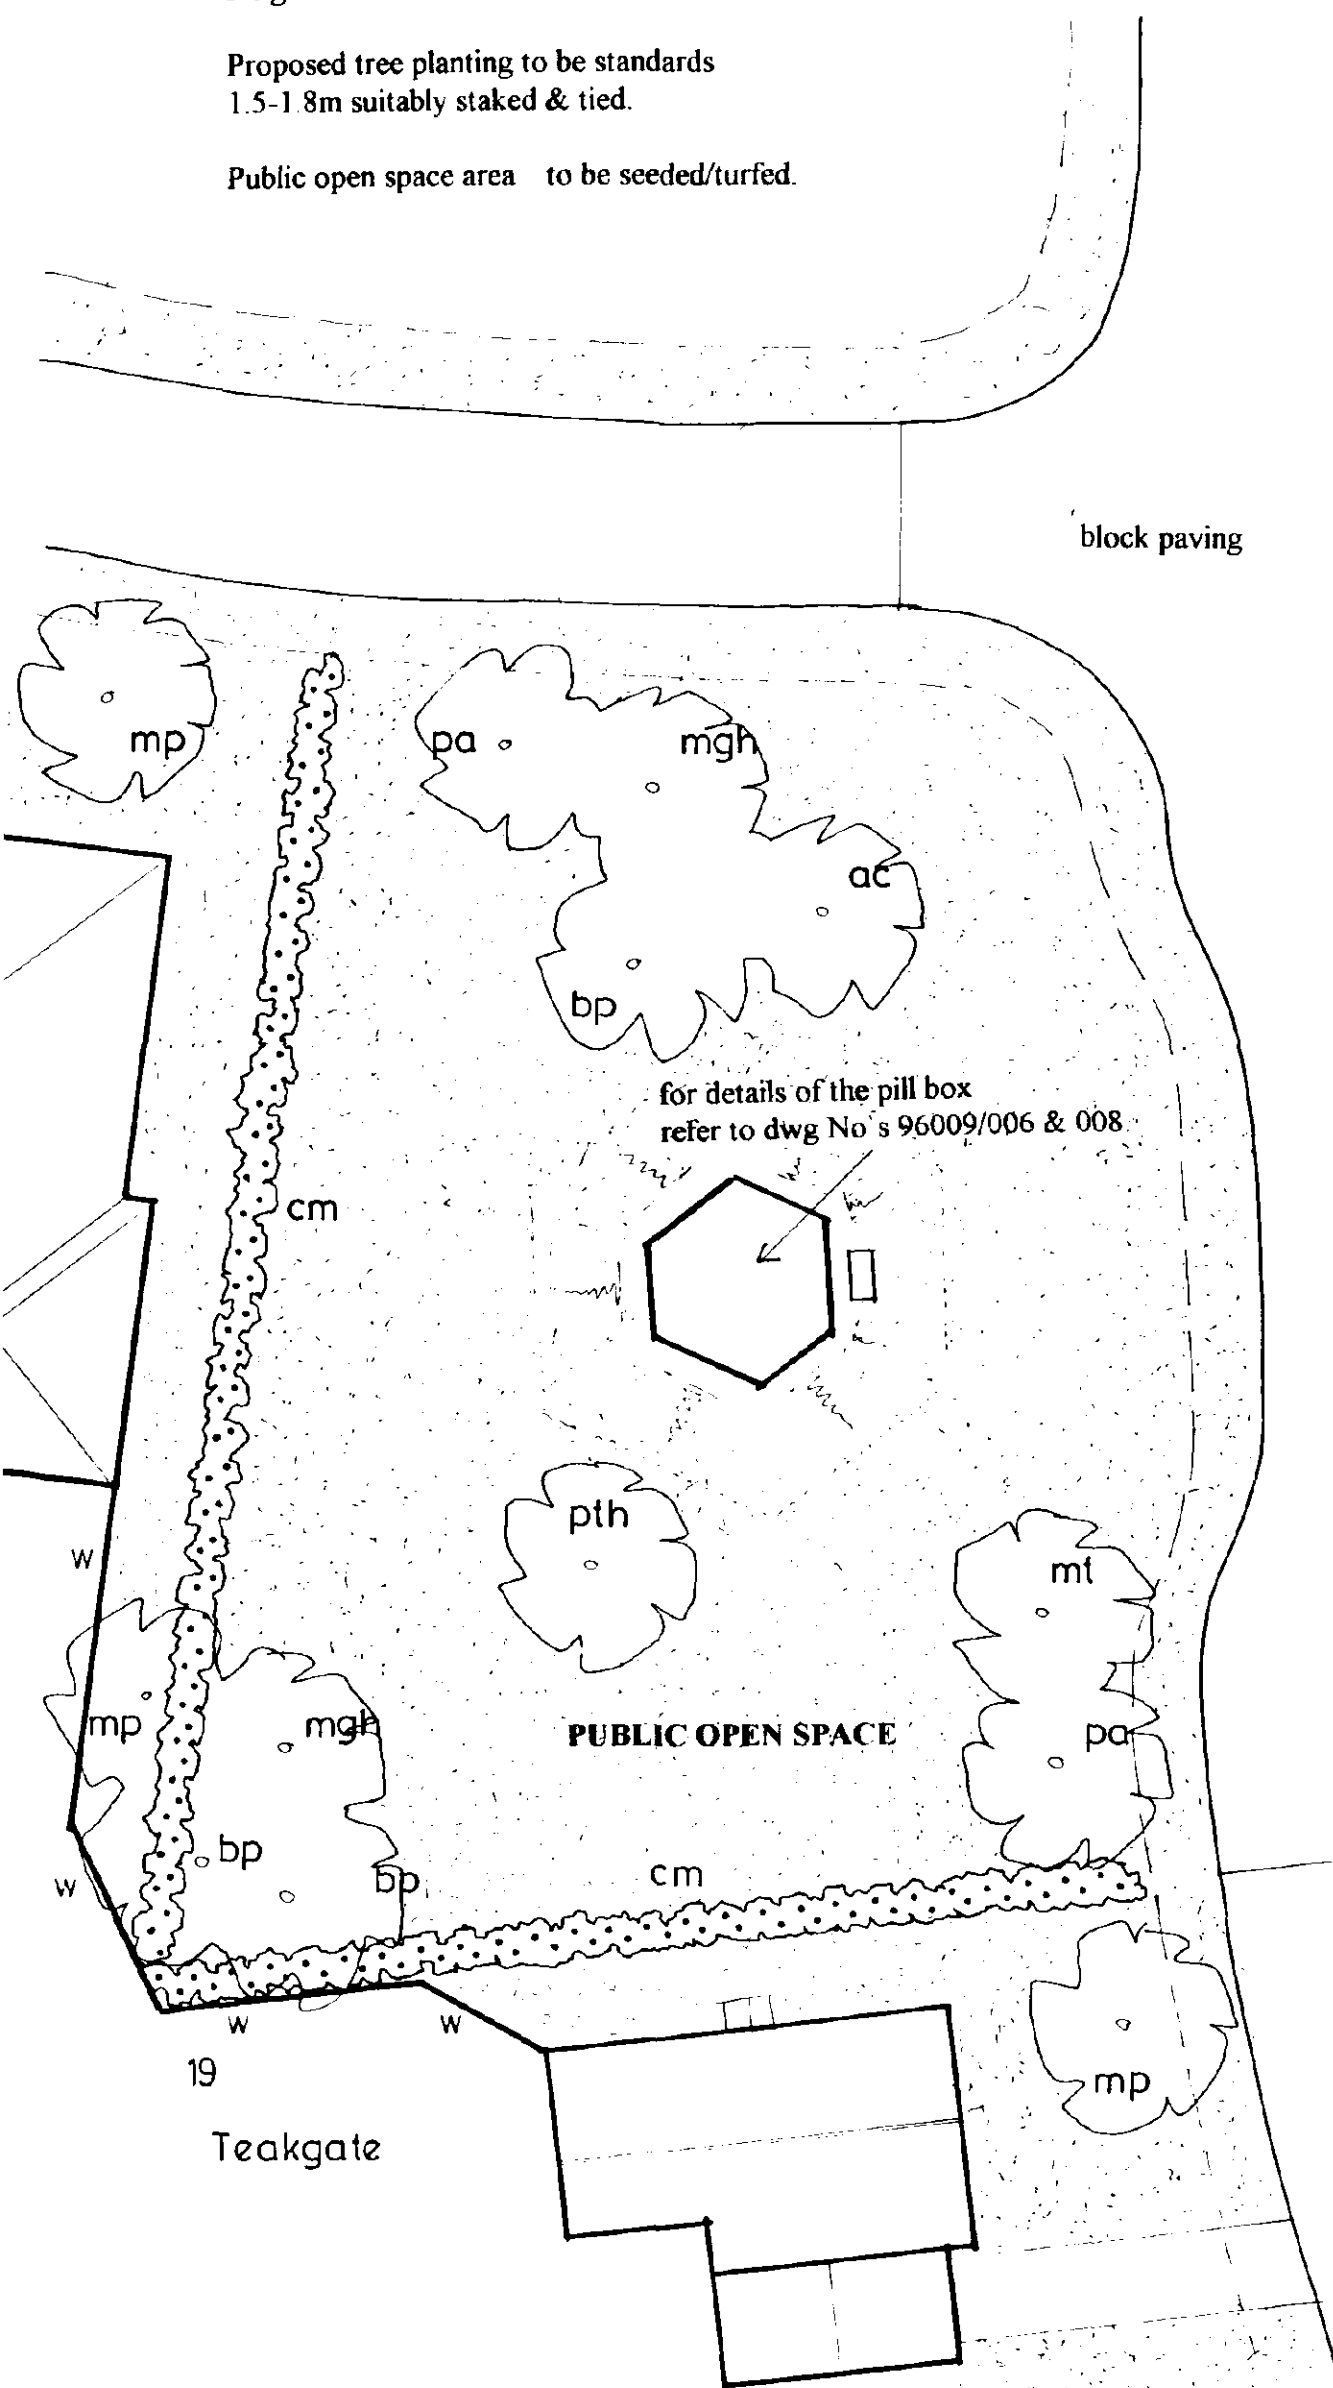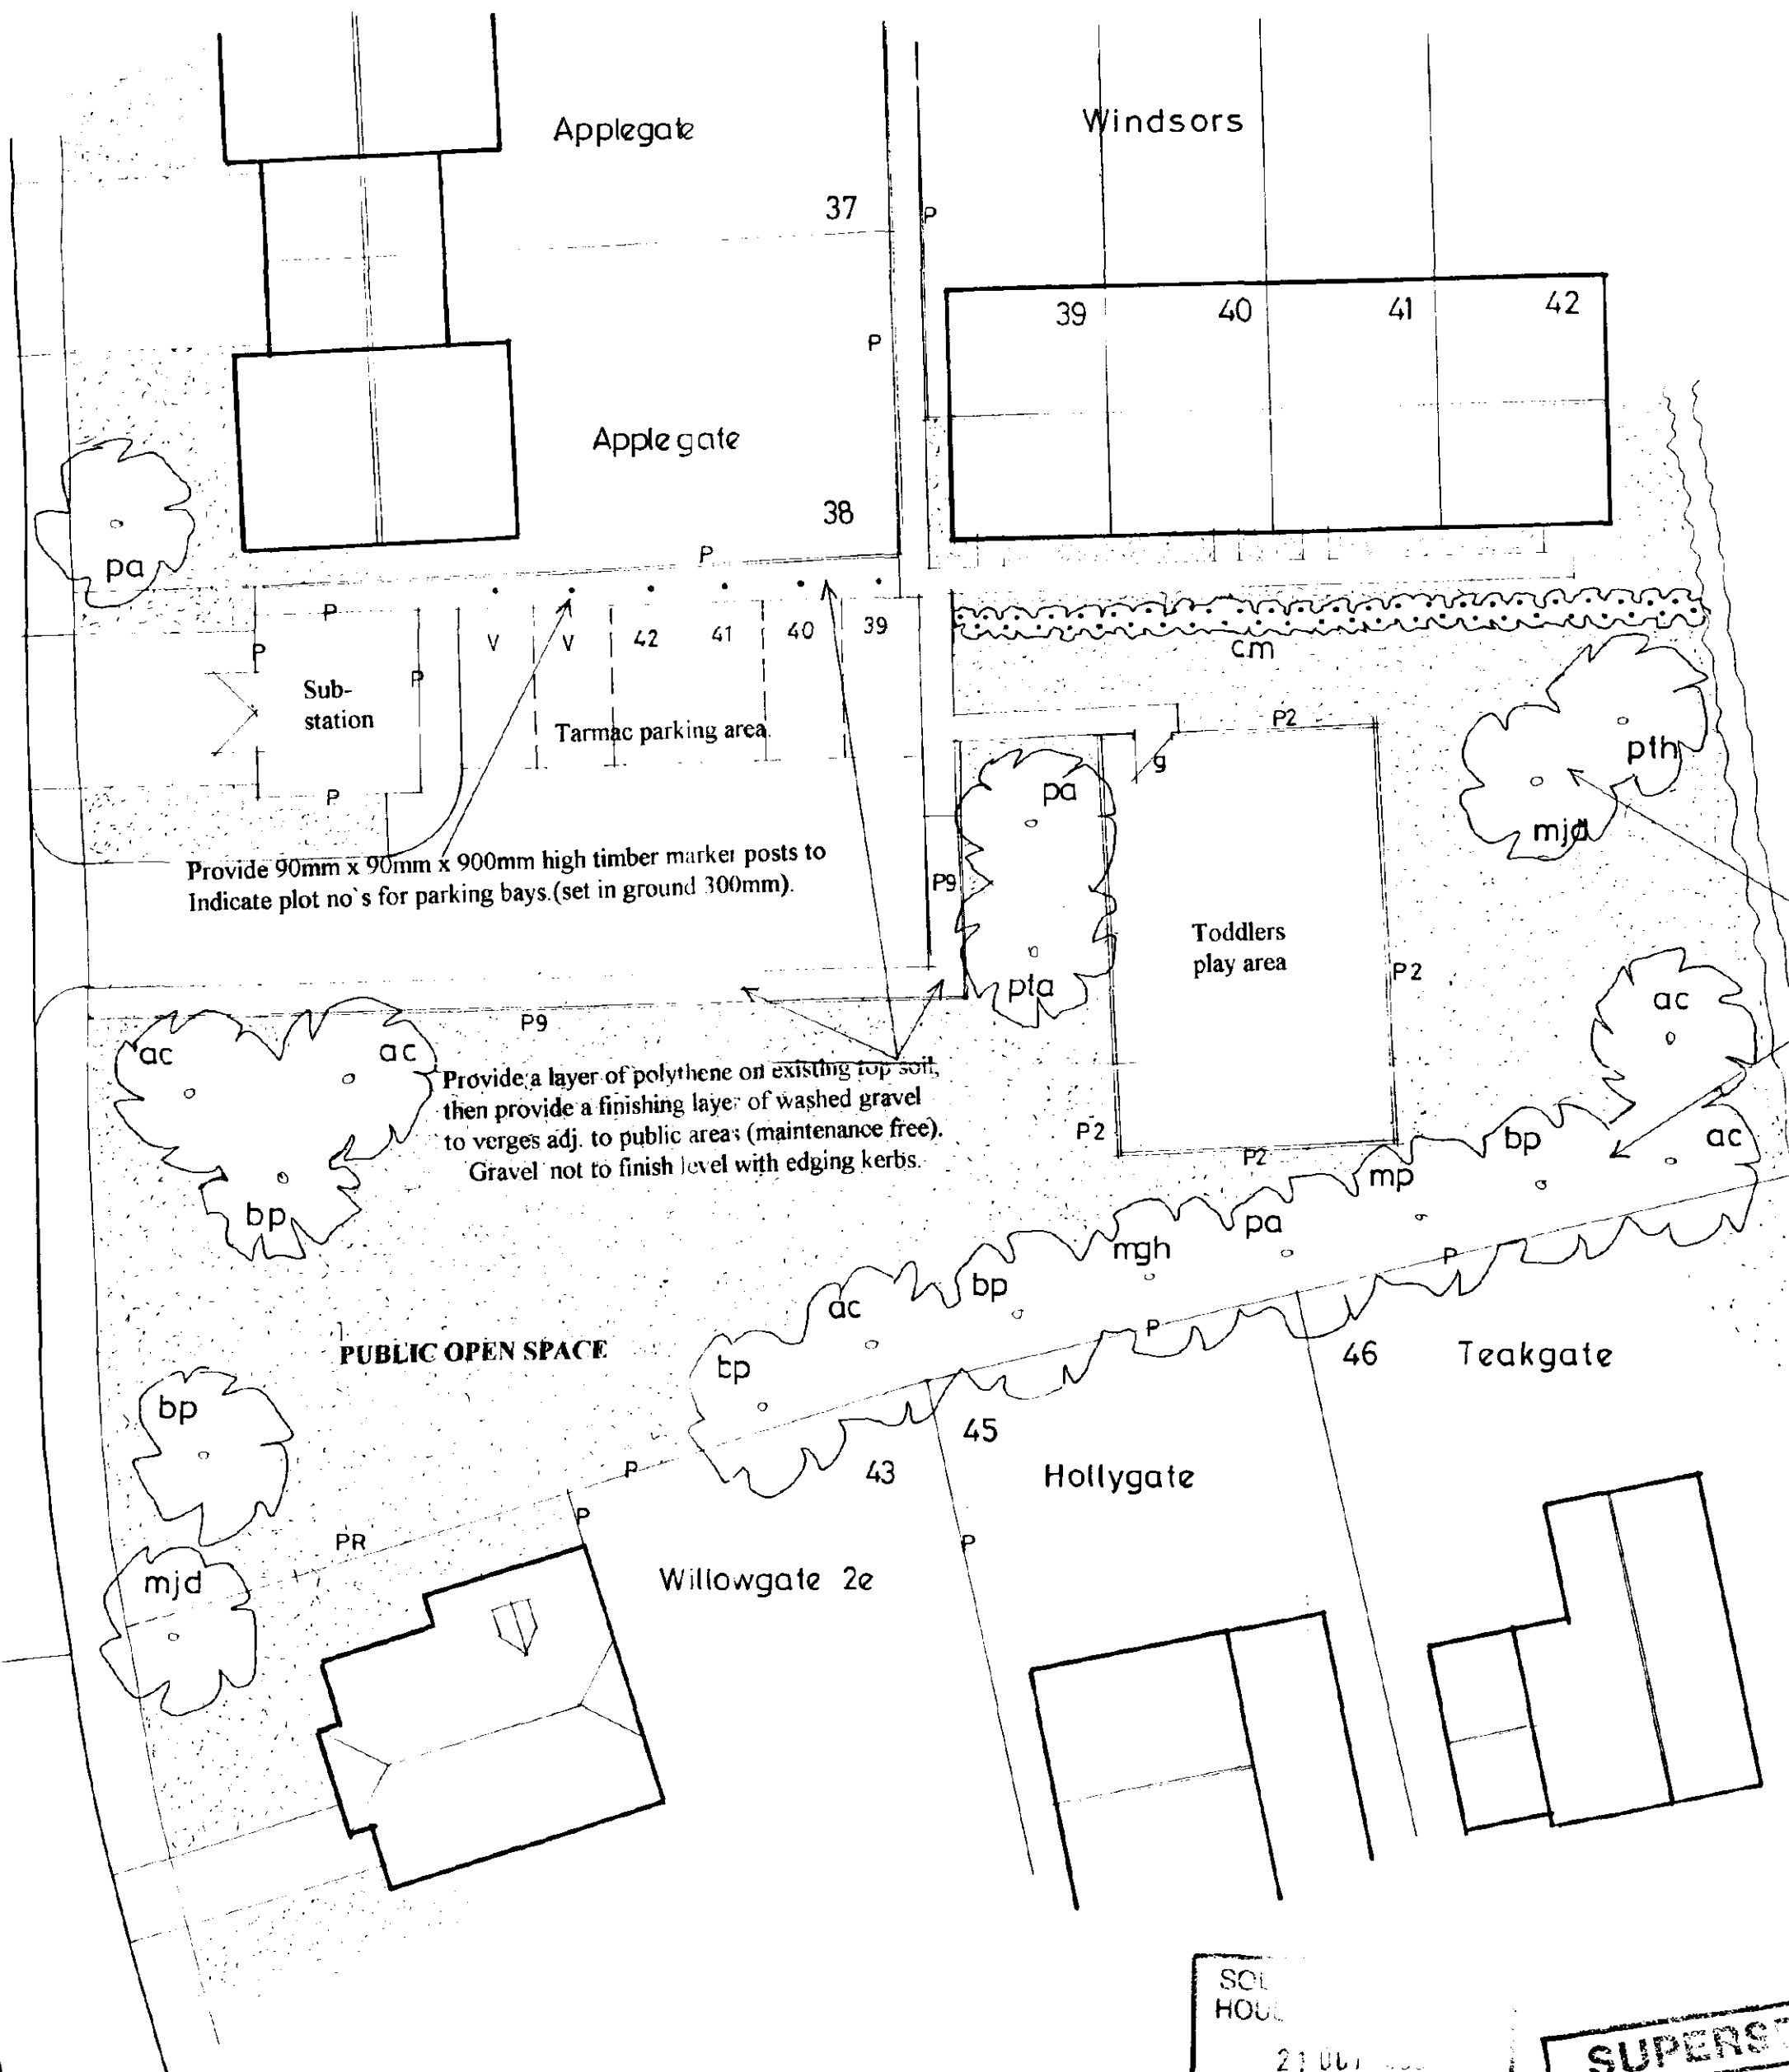

Fence & walls

- p9 - 0.9m timber palisade fence.
- p2 - 1.2m timber palisade fence.
- pr - 1.2m timber post & rail fence.
- p - 1.8m timber panel fence.
- w - 1.8m facing brick wall.
- g - access gate.

proposed tree planting

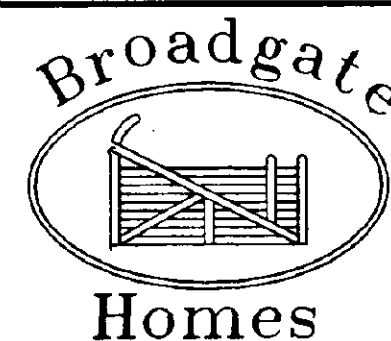

Broadgate Builders (Spalding) Ltd
Broadgate House, Weston Hills,
Spalding, Lincolnshire, PE12 6DB.
Telephone: (01406) 380532 Fax: (01406) 380014

PROJECT TITLE
**Residential Development,
Holland Park,
Spalding,
Lincolnshire.
Phase 8, Plots 1-46.
Public Open Space Landscaping.**

REV	DESCRIPTION	DATE	BY


SCALE 1: 200	DRAWN MD
DATE OCT 1996	DRAWING No. 96009 / 009

SOL
HOU
21.00
Ref: 0975/96

SUPERSEDDED
But Return

HOLLAND PARK

This drawing is copyright and may not be altered, traced, copied, photographed or used for any purpose other than that for which it is issued without consent of Broadgate Builders (Spalding) Ltd

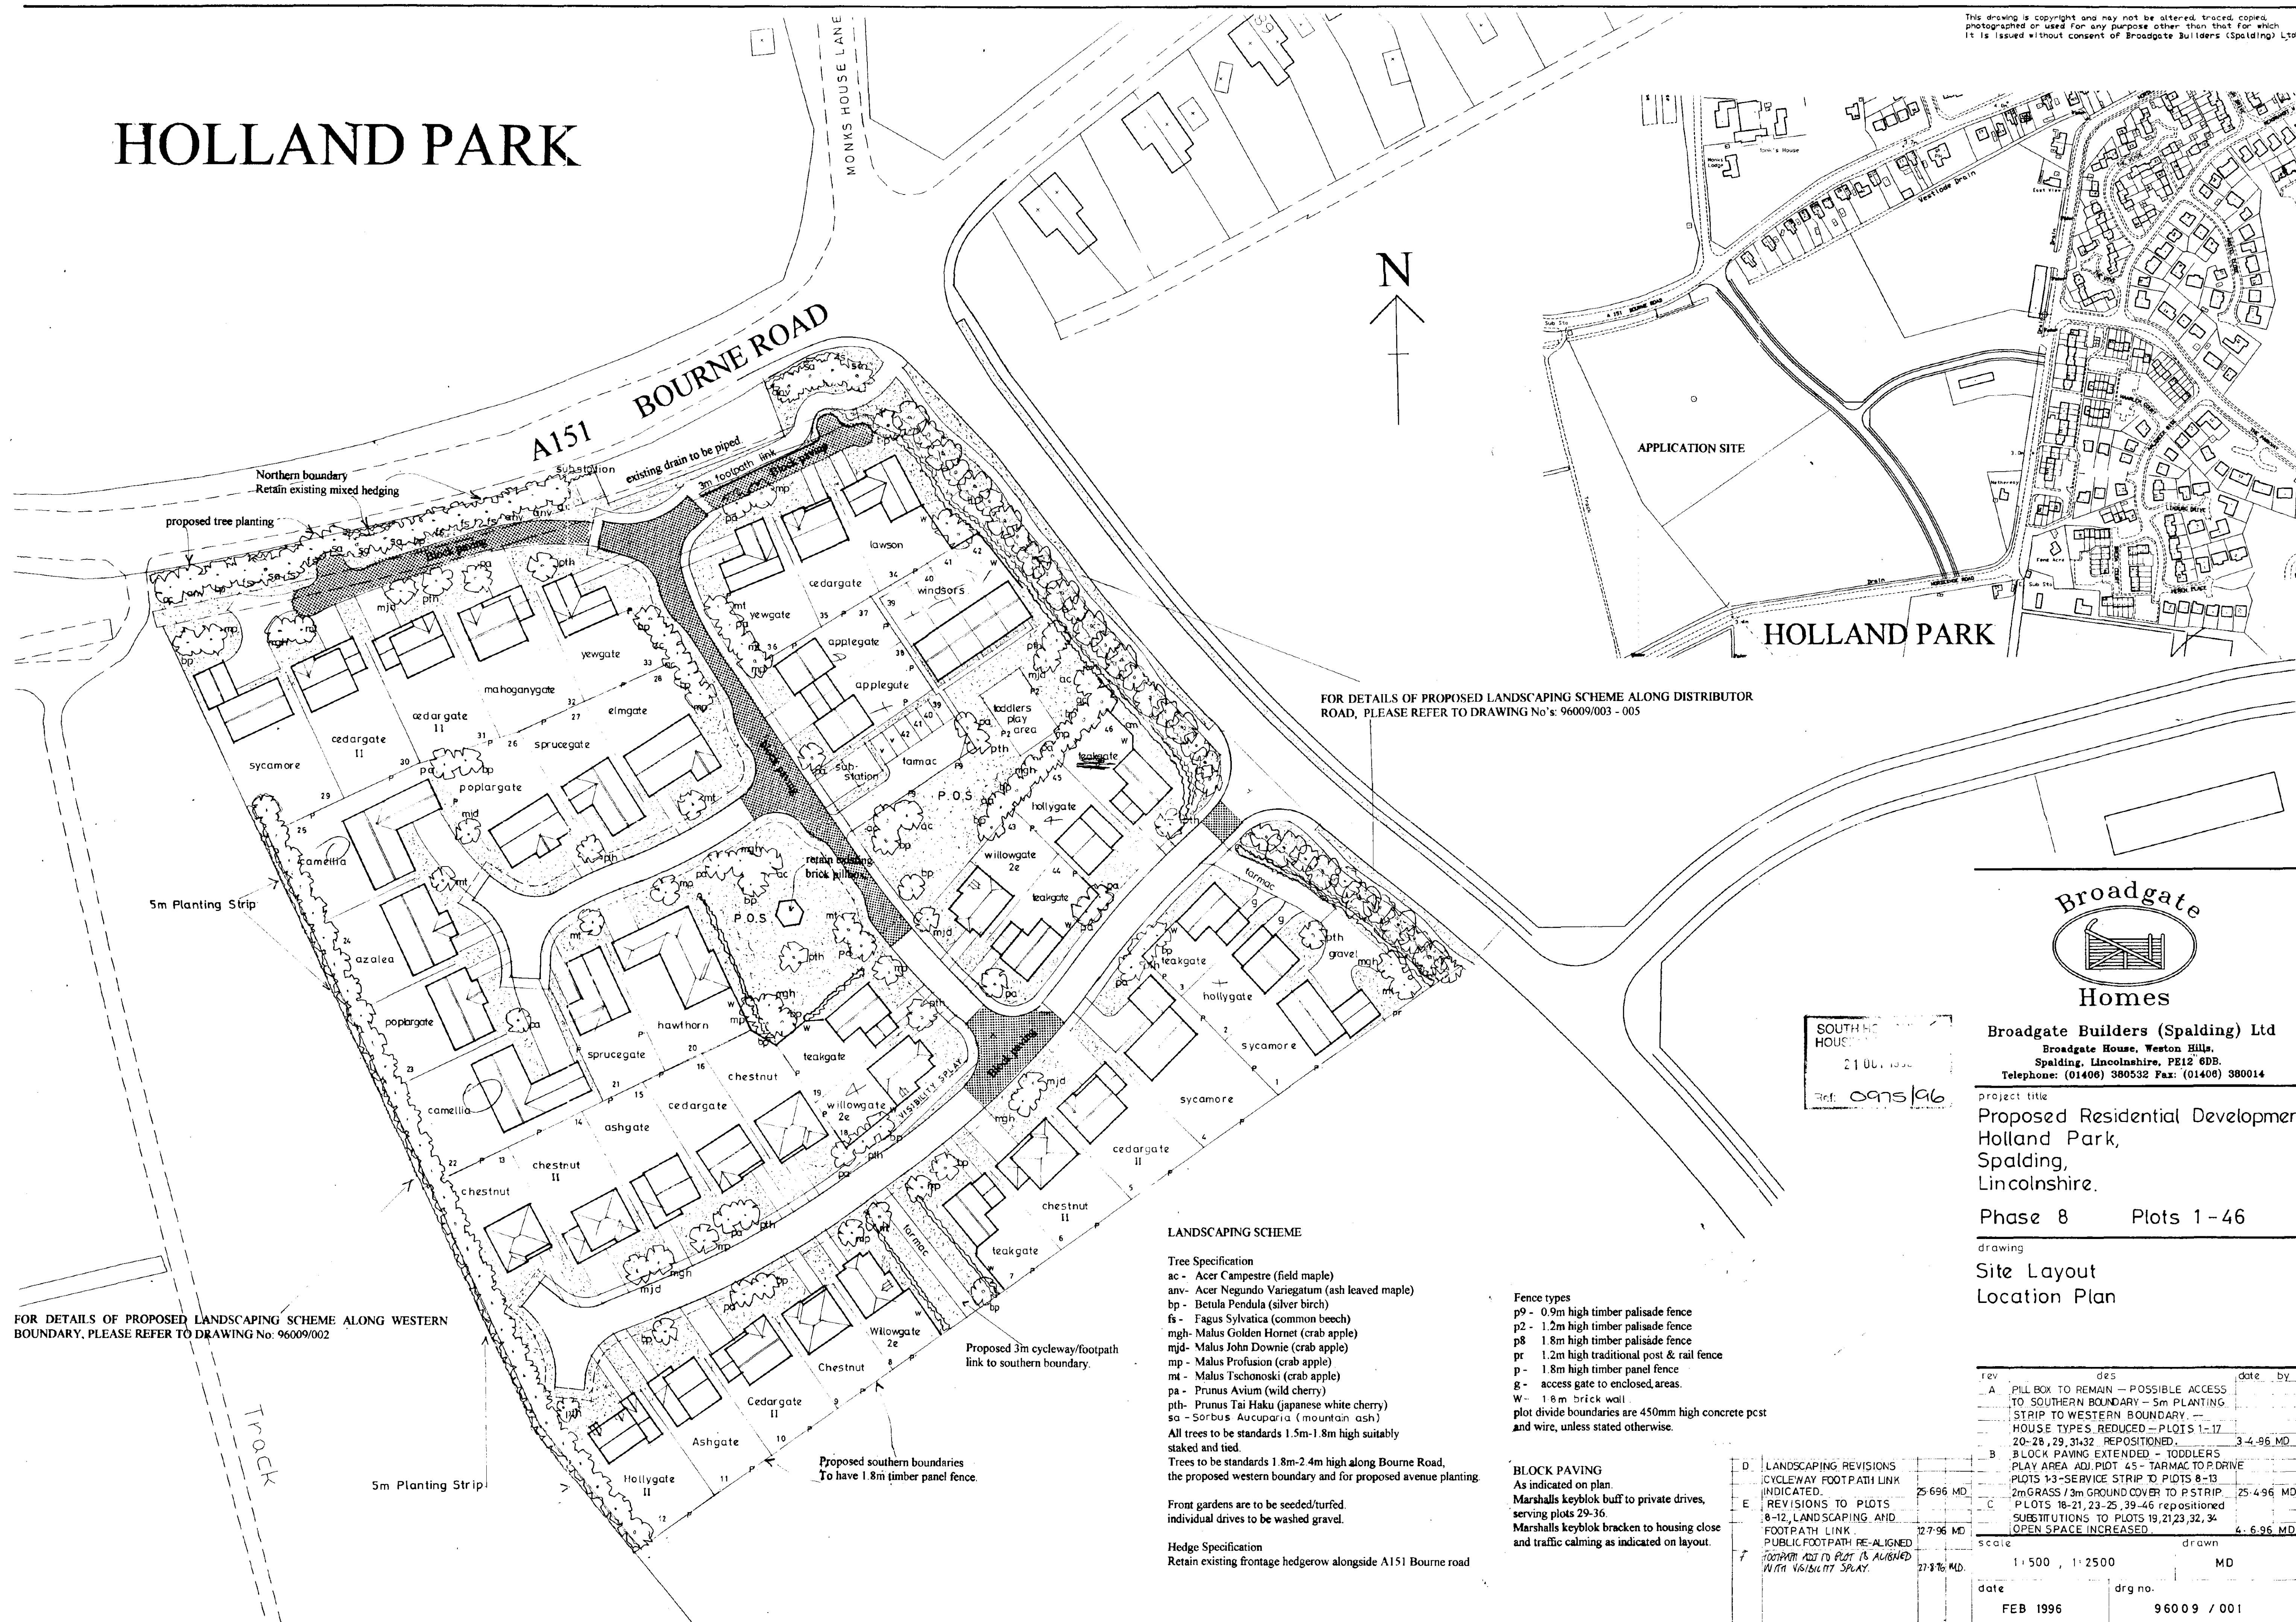

FOR DETAILS OF PROPOSED LANDSCAPING SCHEME ALONG DISTRIBUTOR ROAD, PLEASE REFER TO DRAWING No's: 96009/003 - 005

FOR DETAILS OF PROPOSED LANDSCAPING SCHEME ALONG WESTERN BOUNDARY, PLEASE REFER TO DRAWING No: 96009/002

LANDSCAPING SCHEME

Tree Specification
ac - Acer Campestre (field maple)
anv - Acer Negundo Variegatum (ash leaved maple)
bp - Betula Pendula (silver birch)
fs - Fagus Sylvania (common beech)
mgh - Malus Golden Hornet (crab apple)
mjd - Malus John Downie (crab apple)
mp - Malus Profusion (crab apple)
mt - Malus Tschanoski (crab apple)
pa - Prunus Avium (wild cherry)
pth - Prunus Tai Haku (japanese white cherry)
sa - Sorbus Aucuparia (mountain ash)
All trees to be standards 1.5m-1.8m high suitably staked and tied.
Trees to be standards 1.8m-2.4m high along Bourne Road, the proposed western boundary and for proposed avenue planting.

Front gardens are to be seeded/turfed, individual drives to be washed gravel.

Hedge Specification
Retain existing frontage hedgerow alongside A151 Bourne road

Fence types
p9 - 0.9m high timber palisade fence
p2 - 1.2m high timber palisade fence
p8 - 1.8m high timber palisade fence
pr - 1.2m high traditional post & rail fence
p - 1.8m high timber panel fence
g - access gate to enclosed areas.
W - 1.8m brick wall.
plot divide boundaries are 450mm high concrete pcst and wire, unless stated otherwise.

BLOCK PAVING
As indicated on plan.
Marshalls keyblok buff to private drives, serving plots 29-36.
Marshalls keyblok bracken to housing close and traffic calming as indicated on layout.

D	LANDSCAPING REVISIONS	
E	CYCLEWAY FOOTPATH LINK INDICATED.	25.6.96 MD
F	REVISIONS TO PLOTS 8-12, LANDSCAPING AND FOOTPATH LINK	12.7.96 MD
G	PUBLIC FOOTPATH RE-ALIGNED	27.8.96 MD
H	FOOTPATH ADJ TO PLOT 15 ADJUSTED WITH VIBRACUT SLAT.	

rev	des	date	by
A	PILL BOX TO REMAIN - POSSIBLE ACCESS TO SOUTHERN BOUNDARY - 5m PLANTING STRIP TO WESTERN BOUNDARY. - HOUSE TYPES REDUCED - PLOTS 1-17	3.4.96 MD	
B	20-28, 29, 31, 32 REPOSITIONED. BLOCK PAVING EXTENDED - TODDLERS PLAY AREA ADJ. PLOT 45 - TARMAC TO P.DRIVE PLOTS 13-SERVICE STRIP TO PLOTS 8-13	25.4.96 MD	
C	2m GRASS / 3m GROUND COVER TO P.STRIP. PLOTS 18-21, 23-25, 39-46 repositioned		
D	SUBSTITUTIONS TO PLOTS 19, 21, 23, 32, 34. OPEN SPACE INCREASED	4.6.96 MD	
scale	1:500, 1:2500	MD	
date	FEB 1996	drg no.	96009 / 001

DEVELOPMENT AND ESTATE BOUNDARY

1.5m Timber post & rail fence

CHESTNUT

13

LANDSCAPING SCHEDULE
WESTERN BOUNDARY

HEDGE MIX

% MIX

AC - ACER CAMPESTRE	5
CS - CORNUS SANGUINEA	2
CA - CORYLUS AVELLANA	5
CM - CRATAEGUS MONOGYNA	60
LV - LIGUSTRUM VULGARE	3
LP - LONICERA PERICLYMENUM	5
PS - PRUNUS SPINOSA	10
RC - ROSA CANINA	5
RHC - RHAMNUS CATHARICA	5

PROPOSED PLANTING TO BE DOUBLE STAGGERED ROWS AT 450mm CENTRES,
400mm BETWEEN ROWS. PLANTS TO BE 3 YEAR OLD TRANSPLANTS (1+2),
HEIGHT TO BE 45/60cm.

TREE PLANTING

PROPOSED TREES TO BE PLANTED AT 5.0m CENTRES

PROPOSED TREES TO BE STANDARDS 1.8m - 2.4m HIGH,
SUITABLY STAKED AND TIED.

POPLARGATE

23

AZALEA


24

CAMELLIA

25

CAMELLIA

22

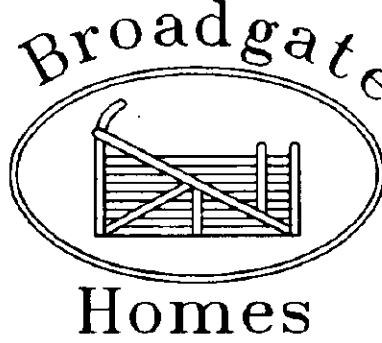

Broadgate Builders (Spalding) Ltd
Broadgate House, Weston Hills,
Spalding, Lincolnshire, PE12 6DB.
Telephone: (01406) 380532 Fax: (01406) 380014

PROJECT TITLE
Proposed Residential Development
Holland Park
Spalding
Lincolnshire
Phase 8 Plots 1-46

DRAWING
Landscaping Details to
Western Boundary.

HOLLAND PARK
LANDSCAPING
11 OCT 1996
0975/96
DETERMINED
PLAN

1/12/96
Agreed this specification
as part of scheme.
MD 24/6/97


SERRUA - 25%
PRUNUS
SARGENTII
(Prunus mix)

11/12/96
Agreed this spec
as part of scheme
OK


Agreed into
I.O. to include
for w. 2.8m
27/1/97

REV	DESCRIPTION	DATE	BY



SCALE 1: 100	DRAWN M D
DATE 20.6.96	DRAWING No. 96009/002

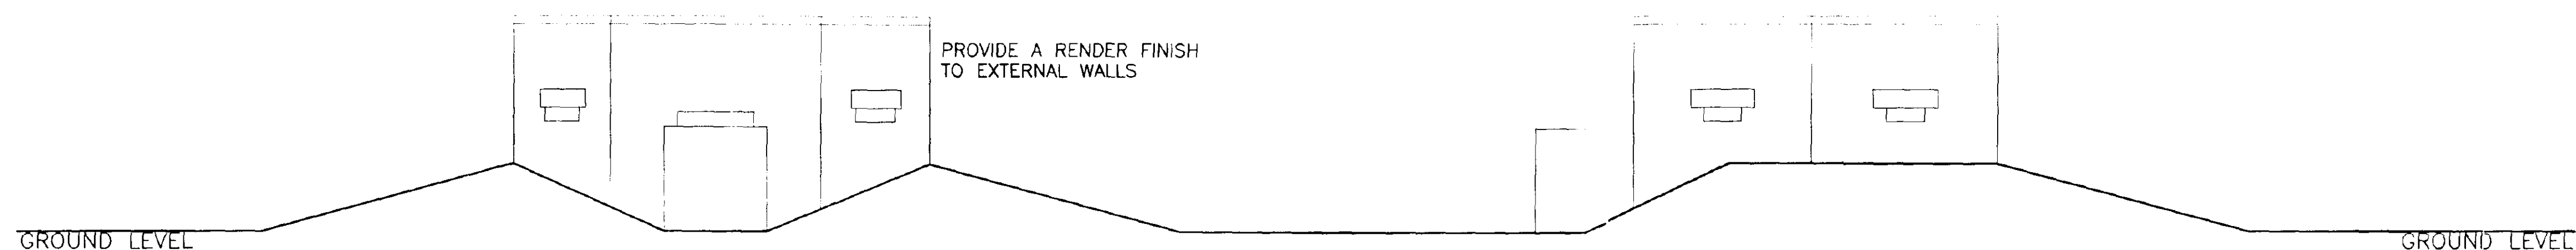

PROPOSED ELEVATIONS

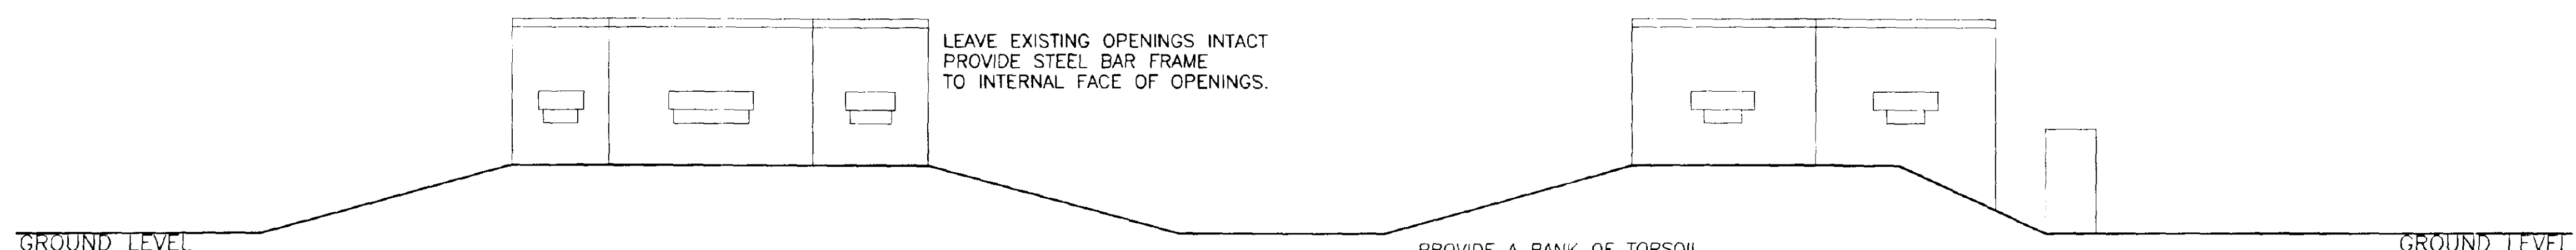


PROPOSED ELEVATIONS

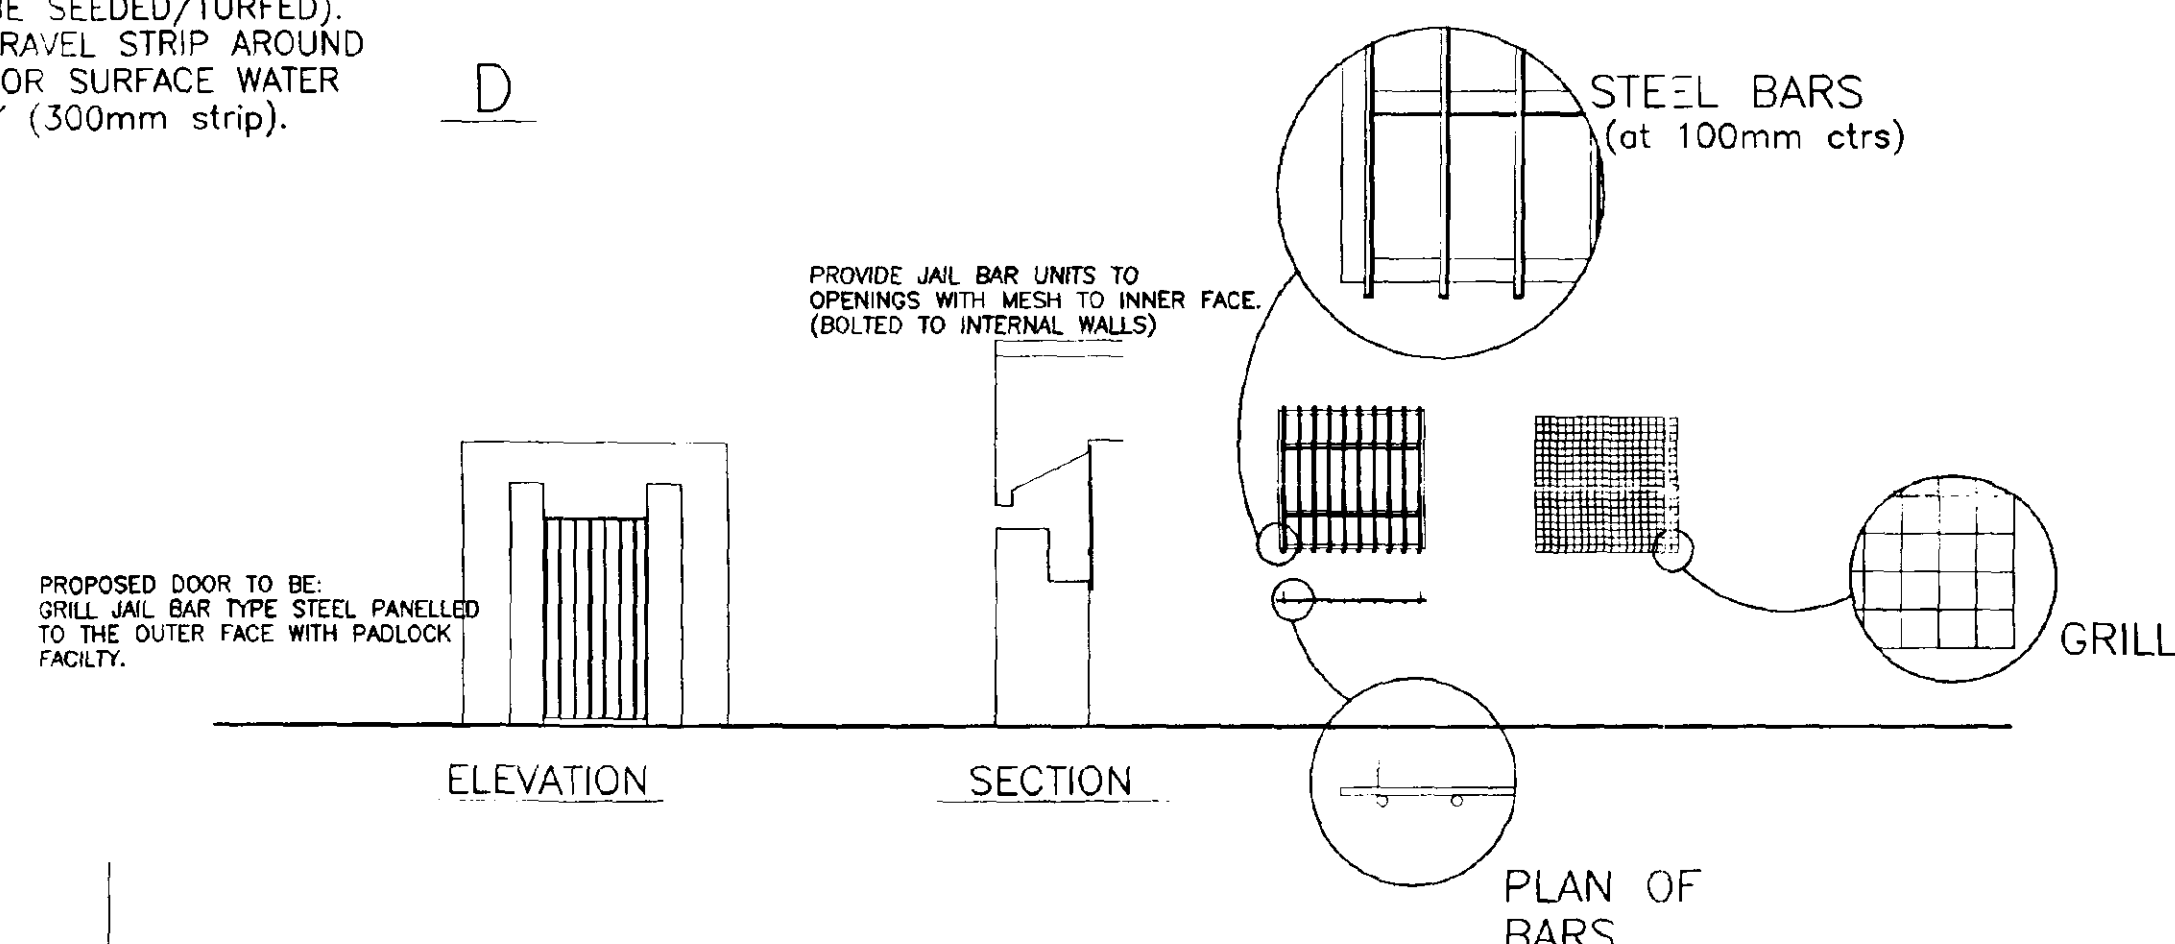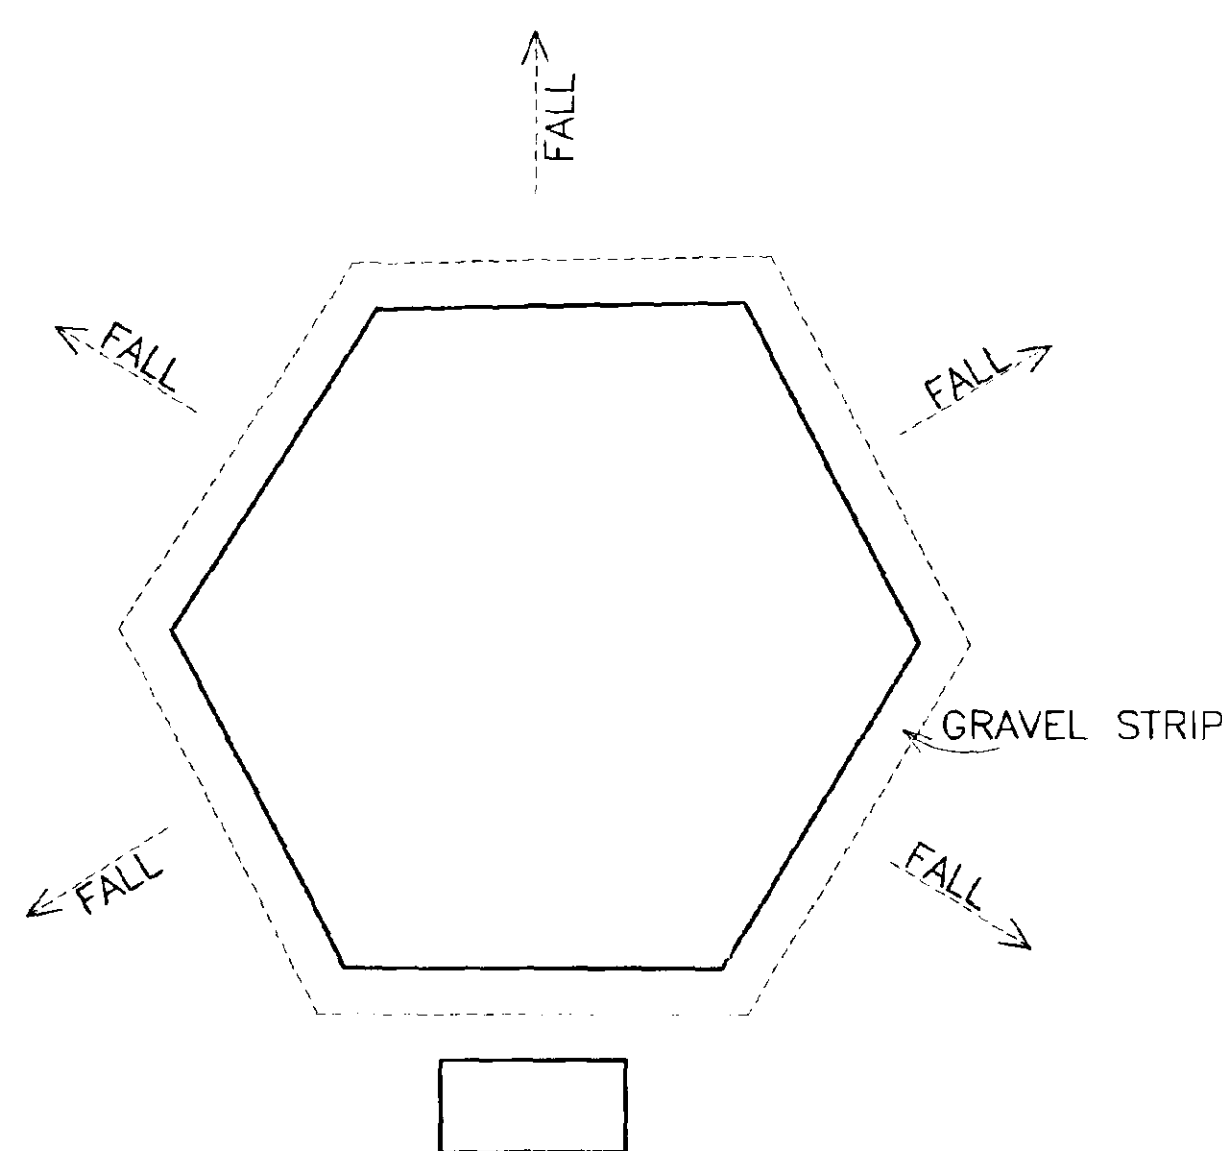


PLAN VIEW

FOR SITING OF PILL BOX REFER TO DRAWING No 96009/001&009

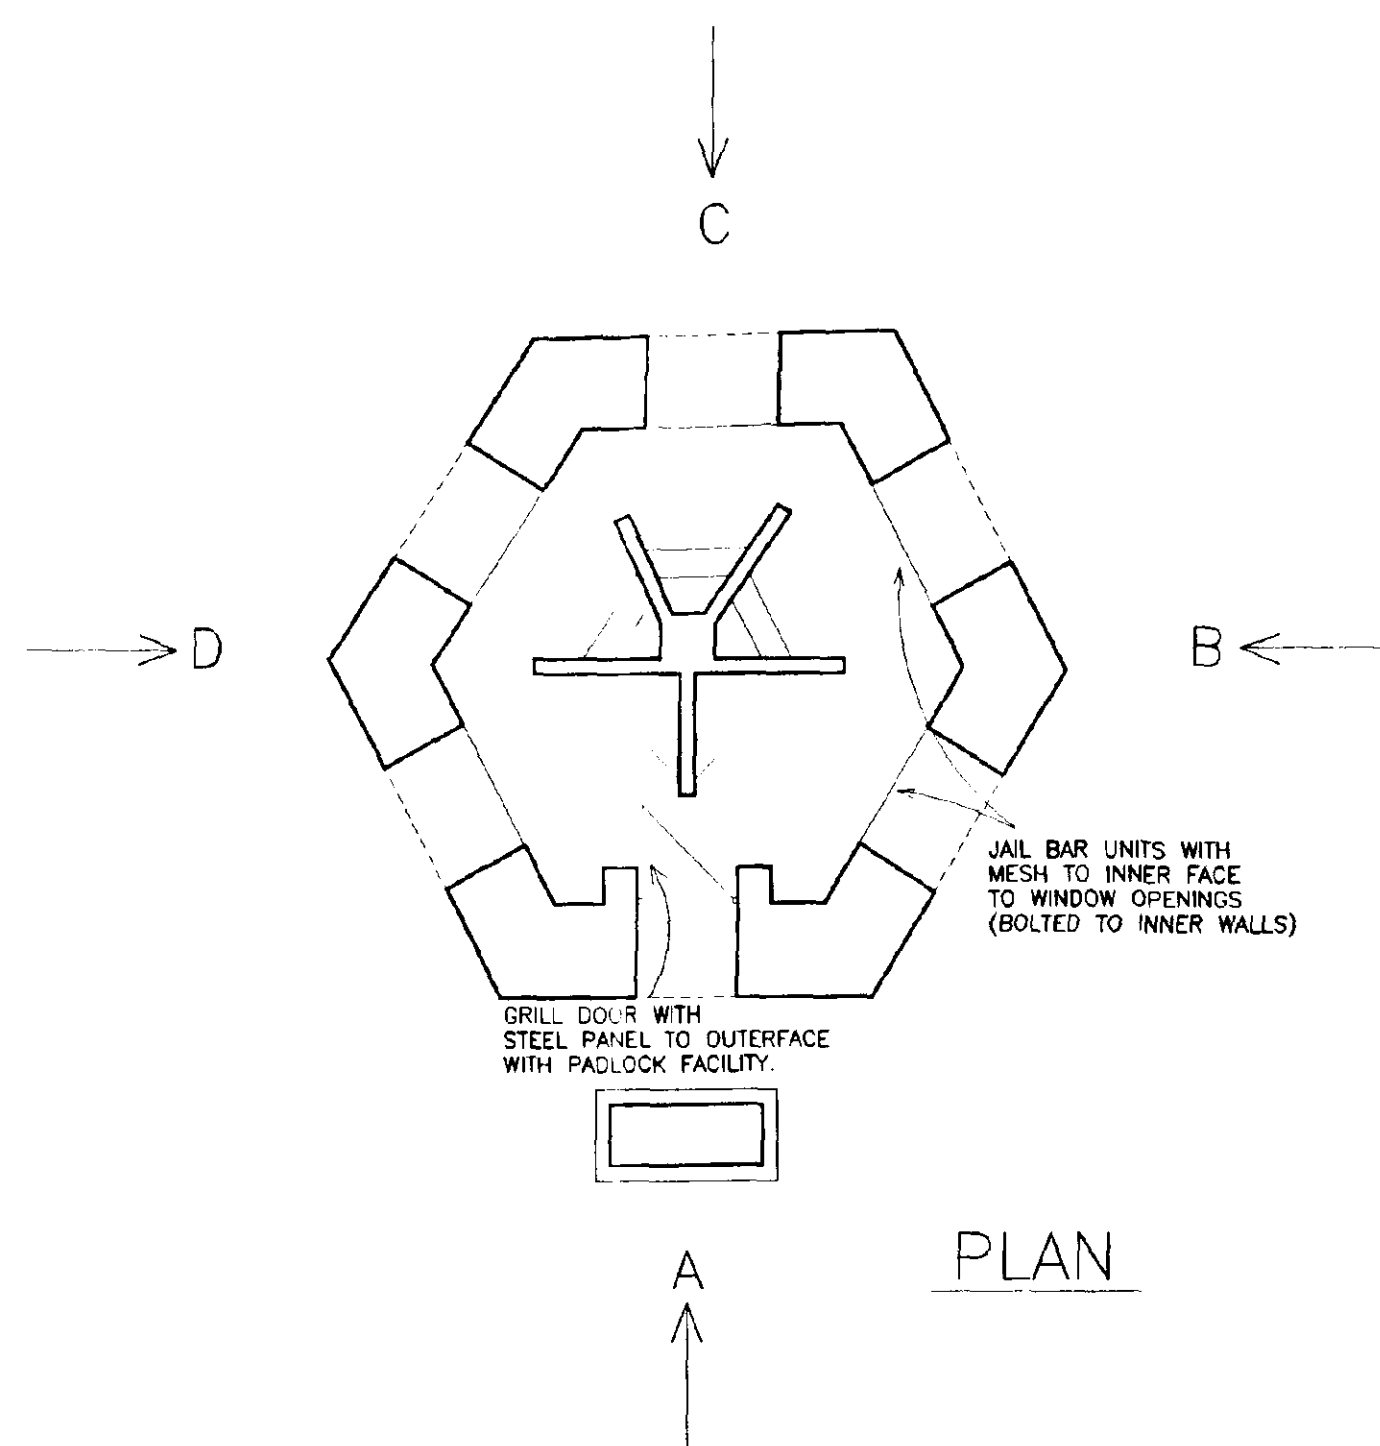

PLAN

DETERMINED PLAN

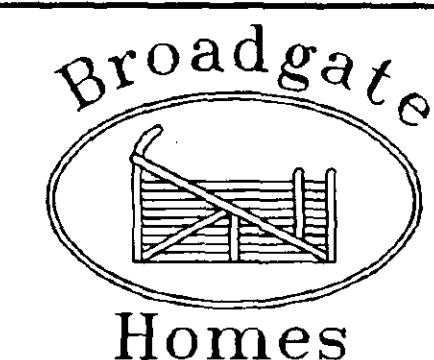

Broadgate Builders (Spalding) Ltd
Broadgate House, Weston Hills,
Spalding, Lincolnshire, PE12 6DB.
Telephone: (01406) 380532 Fax: (01406) 380014

PROJECT TITLE


EXISTING BRICK PILL BOX
AT: HOLLAND PARK,
BOURNE ROAD,
SPALDING, Lincs.

DRAWING



PROPOSALS

REV	DESCRIPTION	DATE	BY

SCALE	DRAWN
1:50	MD
DATE	DRAWING No.
OCT 1996	96009/008

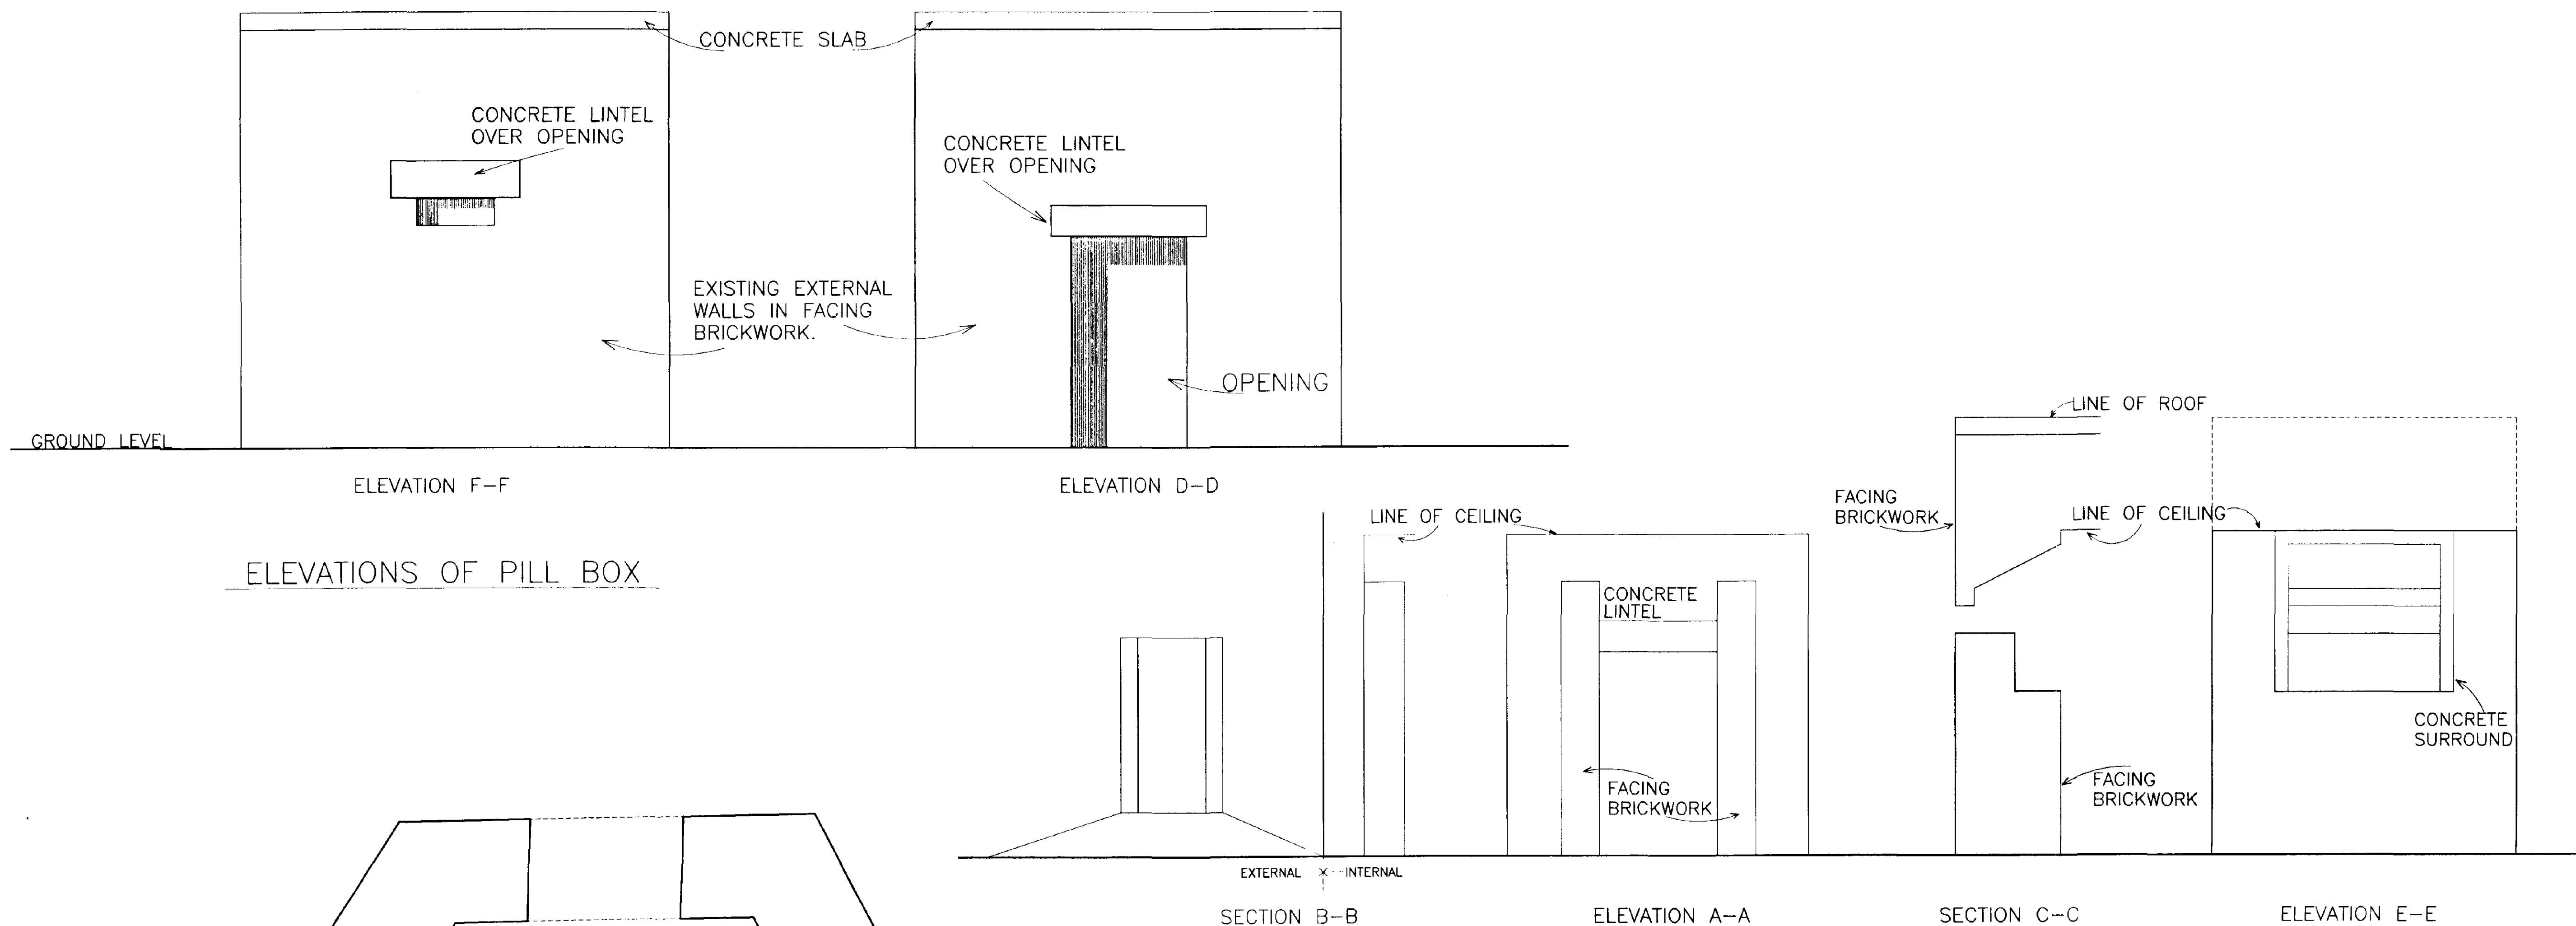

SECTIONS

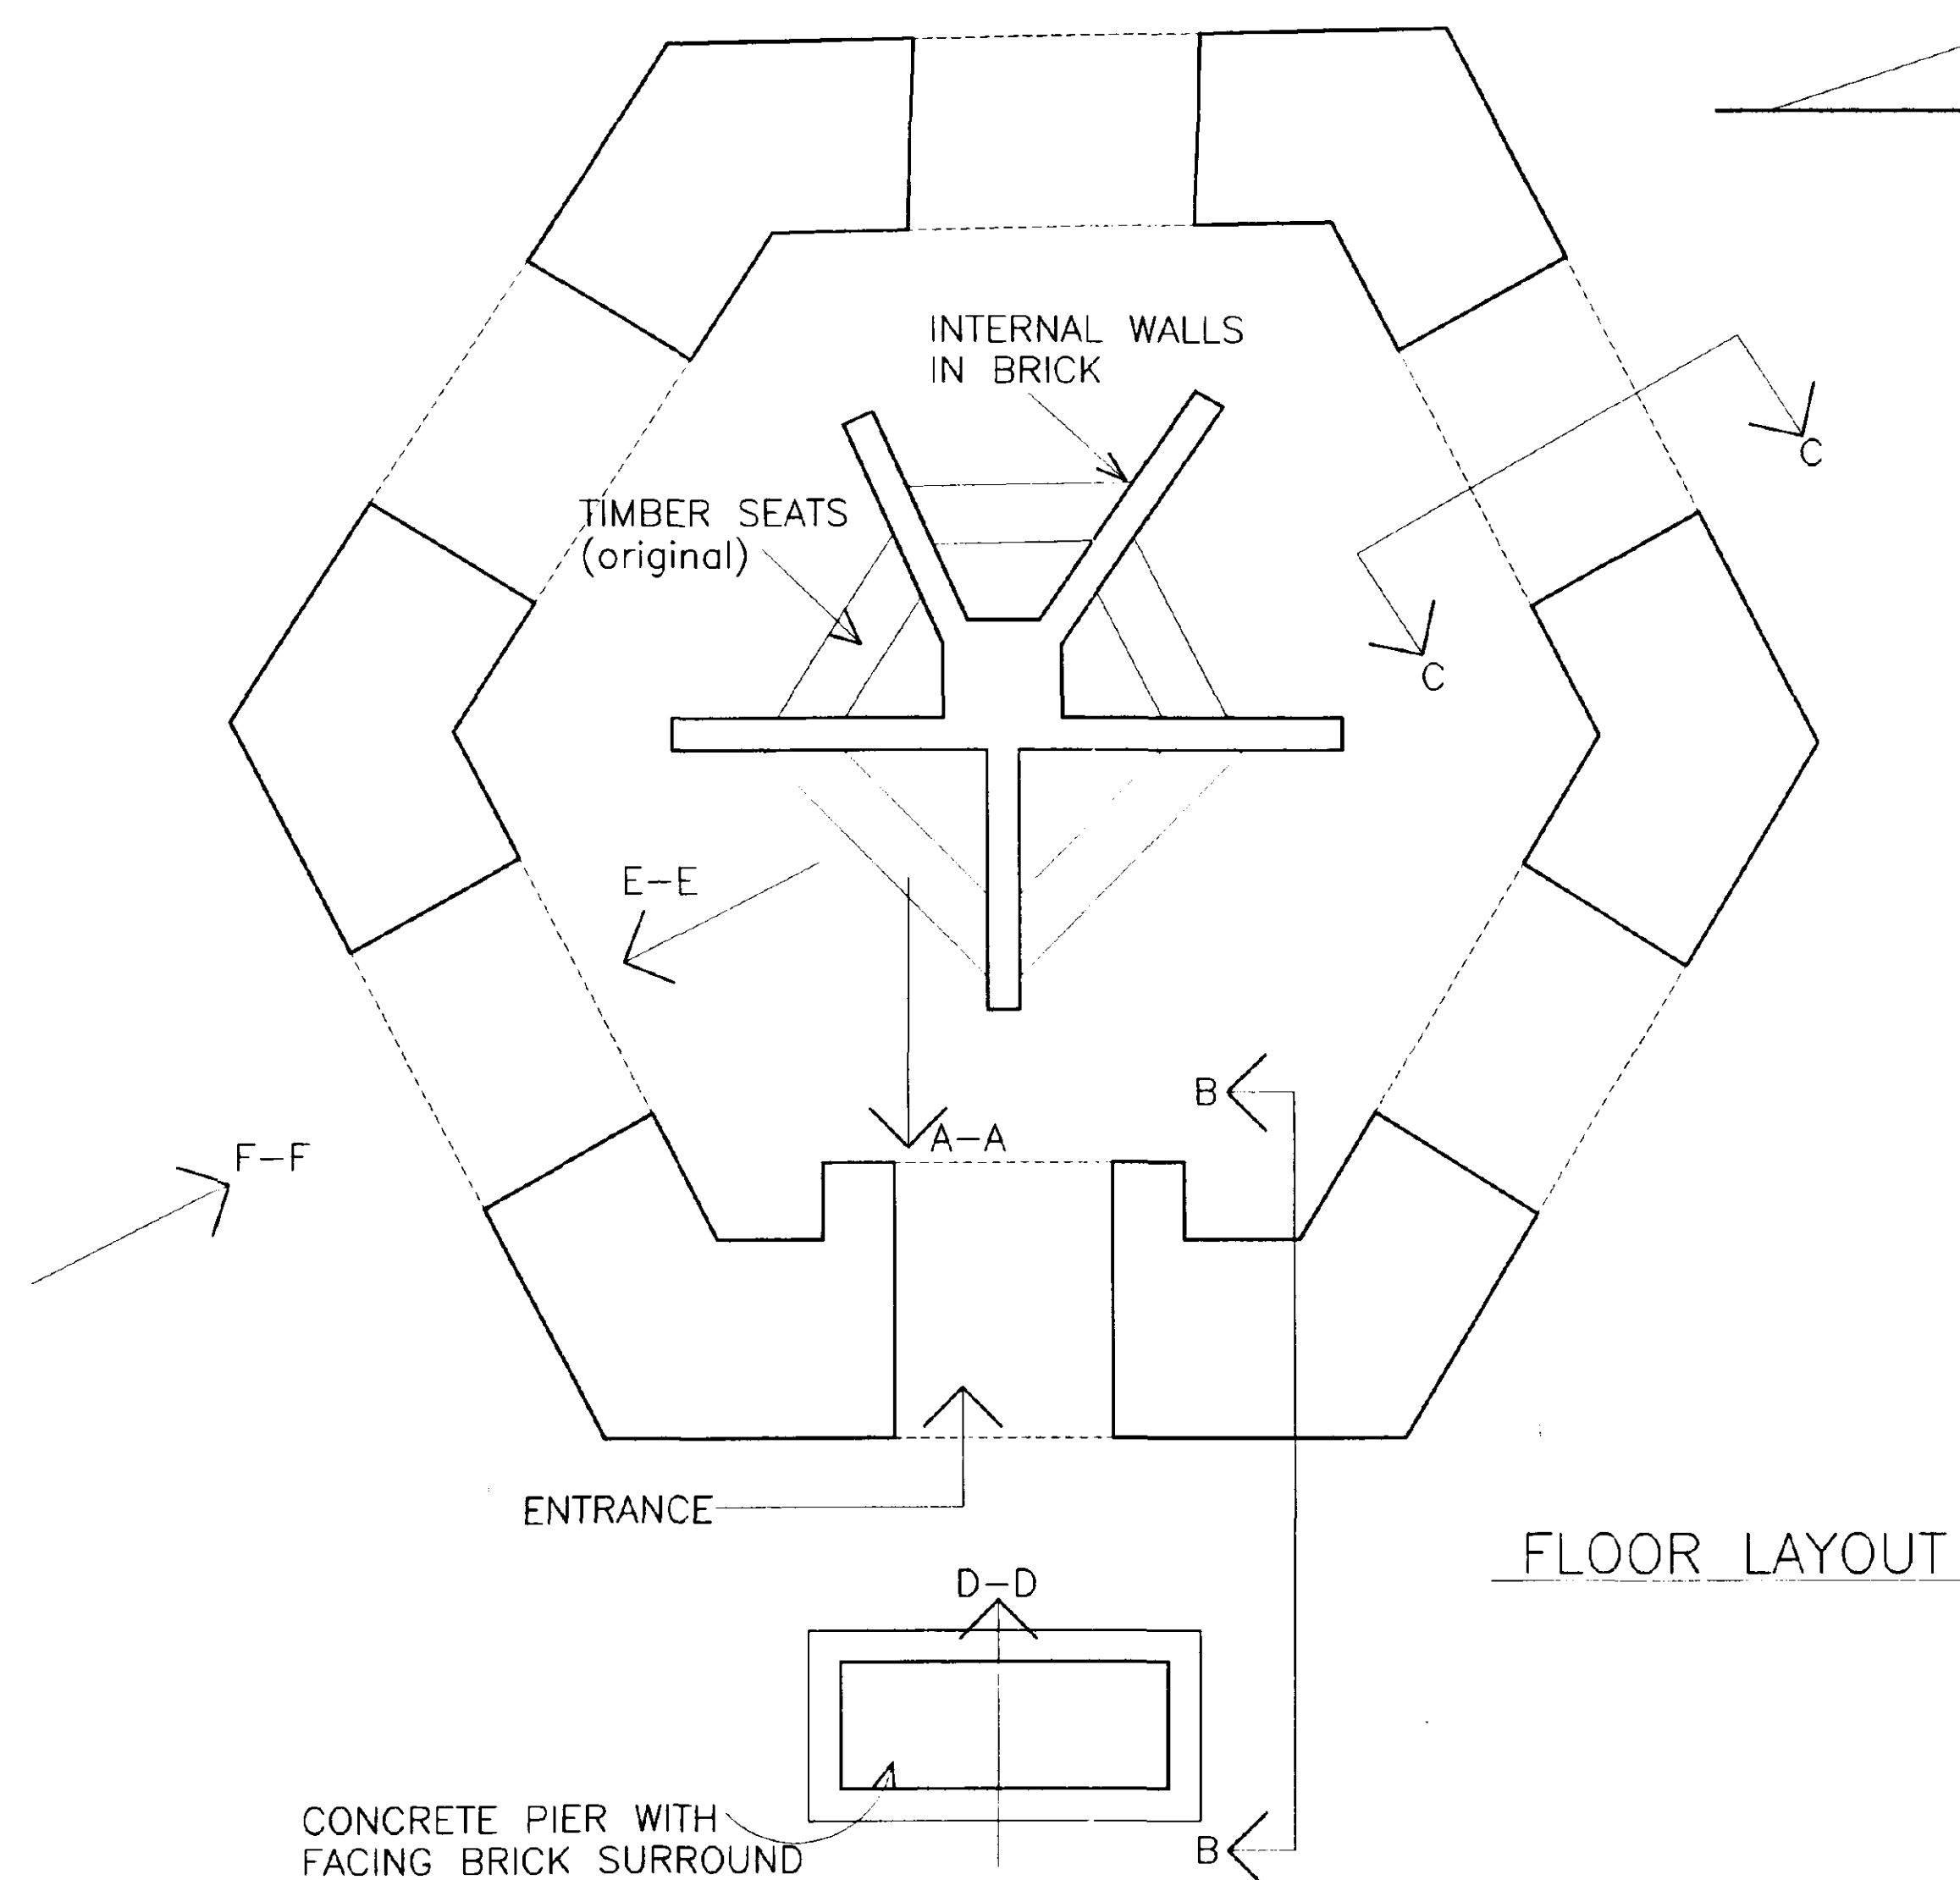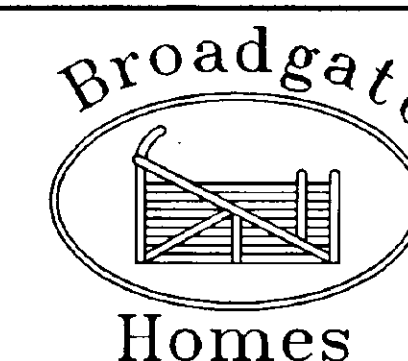

Broadgate Builders (Spalding) Ltd
Broadgate House, Weston Hills,
Spalding, Lincolnshire, PE12 6DB.
Telephone: (01406) 380532 Fax: (01406) 380014


PROJECT TITLE

EXISTING BRICK PILL BOX
AT: HOLLAND PARK,
BOURNE ROAD,
SPALDING, Lincs.

DRAWING

EXISTING FLOOR PLAN
AND ELEVATIONS.

REV	DESCRIPTION	DATE
	DETERMINED DRAWING	
SOURCE	DRAWN	MD
DATE	DRAWING No.	
OCT 1996		96009/006

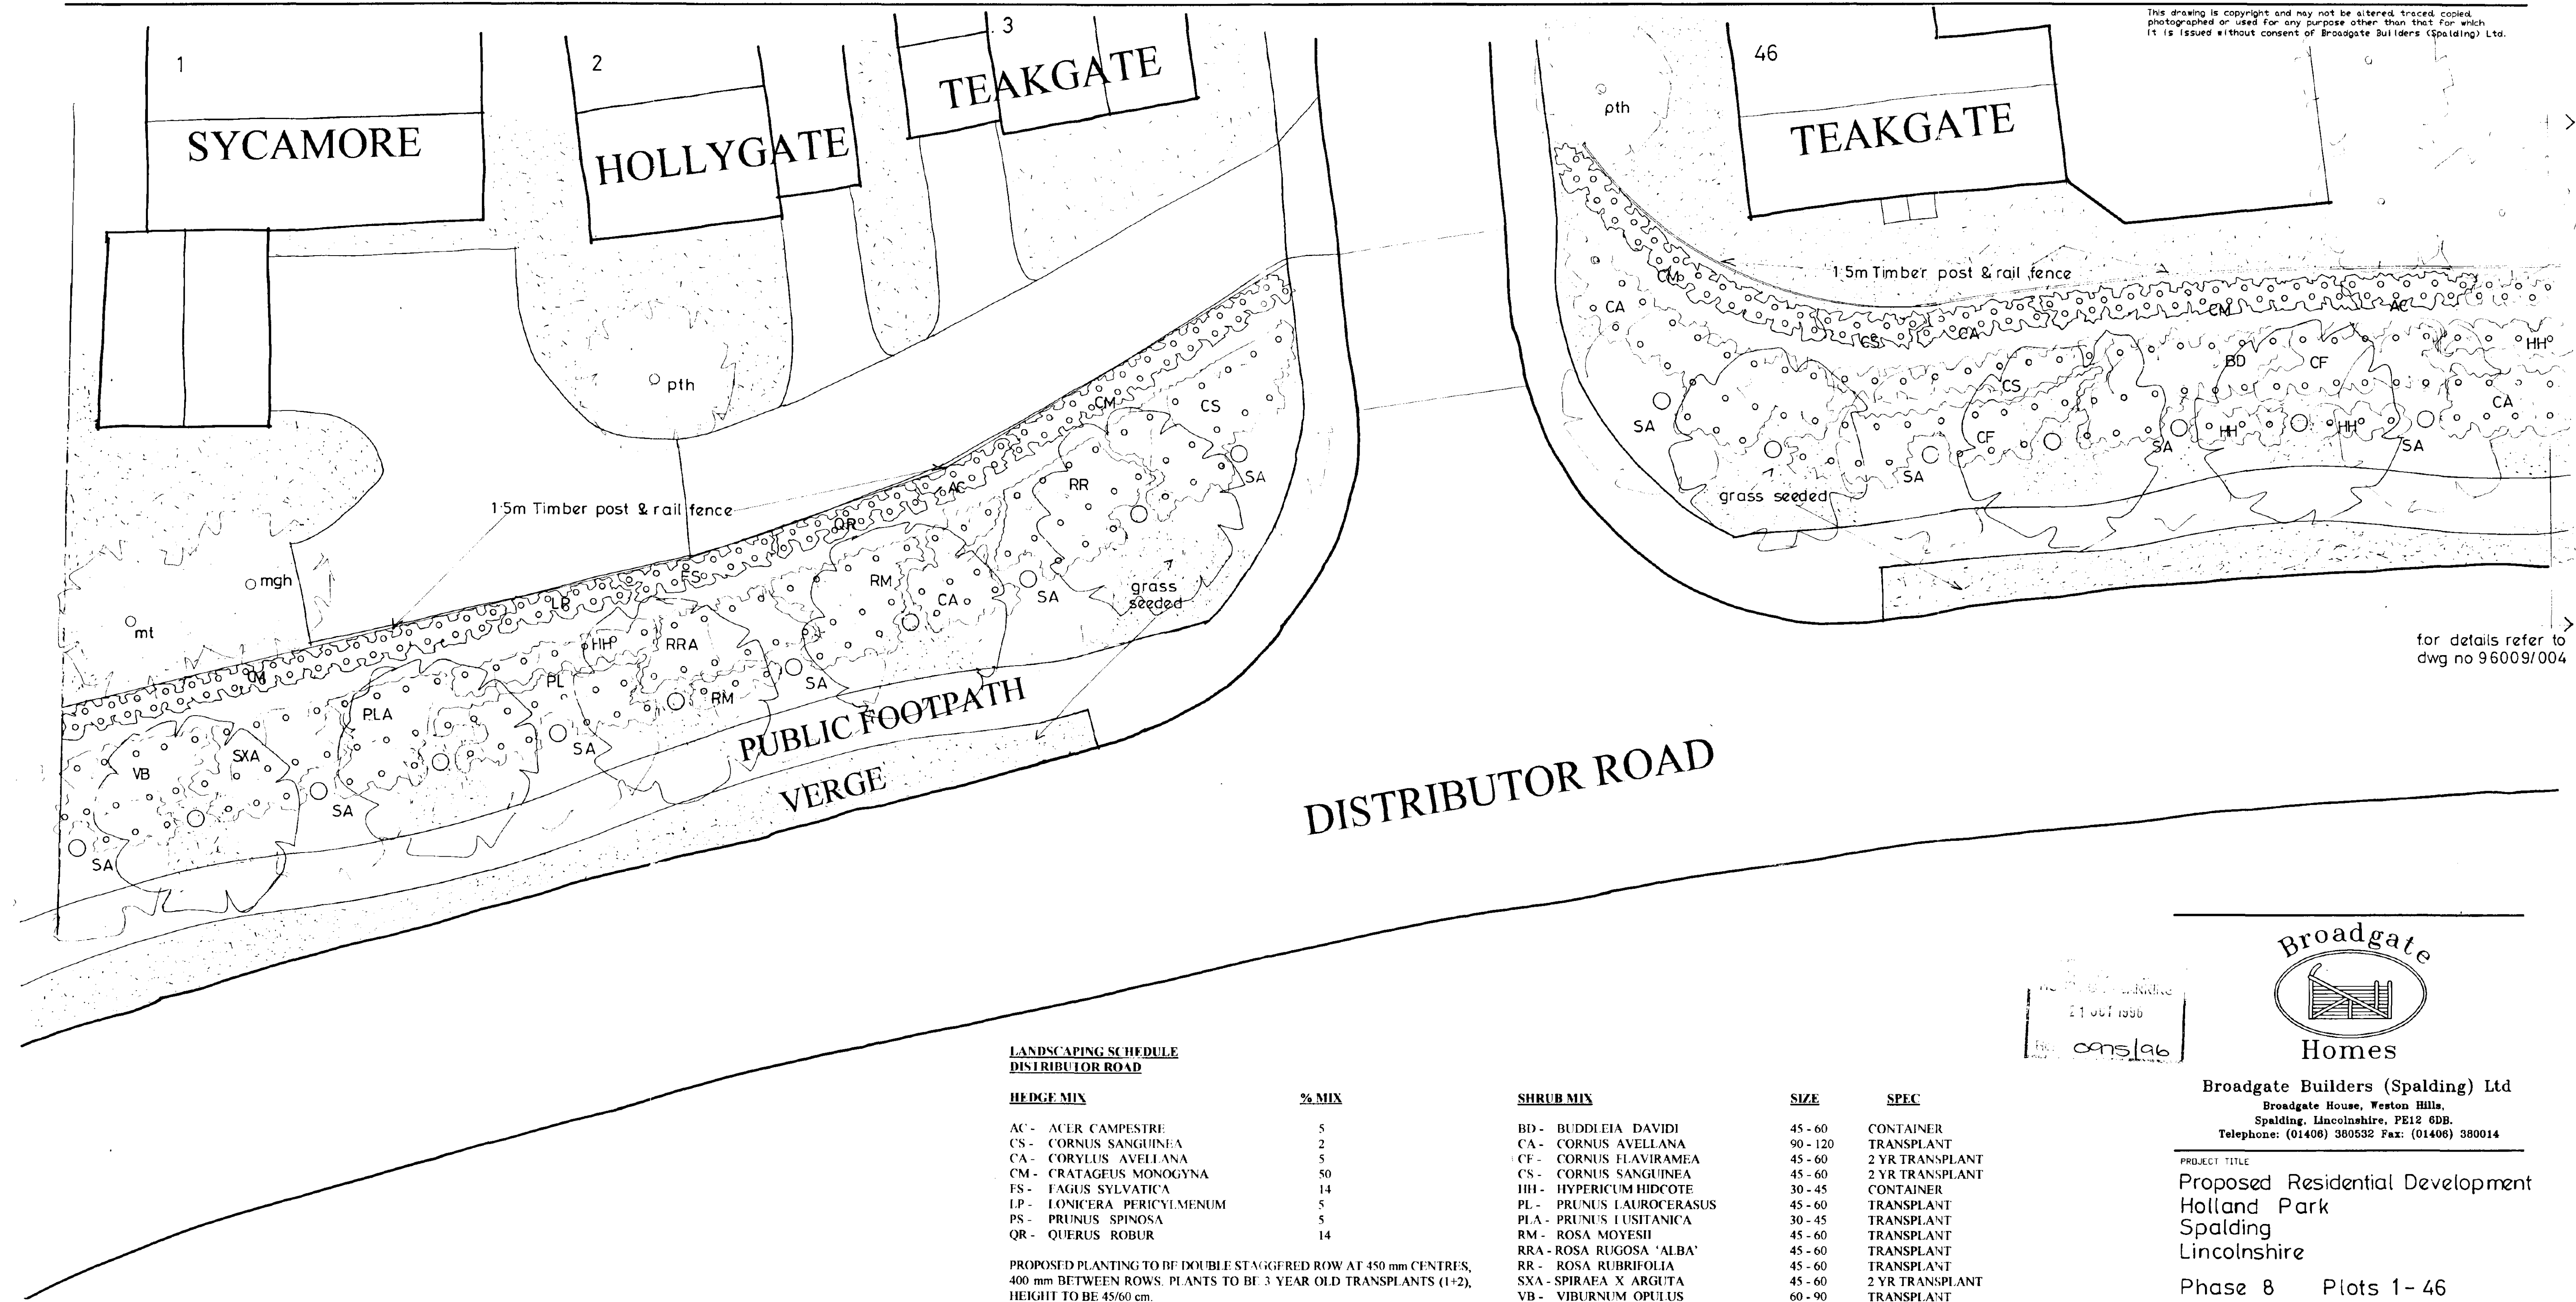

for details refer to
dwg no 96009/004

**LANDSCAPING SCHEDULE
DISTRIBUTOR ROAD**

HEDGE MIX

% MIX

AC - ACER CAMPESTRE	5
CS - CORNUS SANGUINEA	2
CA - CORYLUS AVELLANA	5
CM - CRATAGEUS MONOGYNA	50
FS - FAGUS SYLVATICA	14
LP - LONICERA PERICLYMENUM	5
PS - PRUNUS SPINOSA	5
QR - QUERUS ROBUR	14

PROPOSED PLANTING TO BE DOUBLE STAGGERED ROW AT 450 mm CENTRES,
400 mm BETWEEN ROWS. PLANTS TO BE 3 YEAR OLD TRANSPLANTS (1+2),
HEIGHT TO BE 45/60 cm.

TREE PLANTING

fe - Fraxinus exelsior 14-16cm BR EXTRA HEAVY STANDARD AT 8m CTRS.
sa - Sorbus aucuparia 8-10cm BR STANDARD (INTER PLANTING) AT 8m CTRS.

BR- Bare root

SHRUB MIX


SIZE

SPEC

BD - BUDDLEIA DAVIDI	45 - 60	CONTAINER
CA - CORNUS AVELLANA	90 - 120	TRANSPLANT
CF - CORNUS FLAVIRAMEA	45 - 60	2 YR TRANSPLANT
CS - CORNUS SANGUINEA	45 - 60	2 YR TRANSPLANT
HH - HYPERICUM HEDICOTE	30 - 45	CONTAINER
PL - PRUNUS LAUROCERASUS	45 - 60	TRANSPLANT
PLA - PRUNUS IUSITANICA	30 - 45	TRANSPLANT
RM - ROSA MOYESII	45 - 60	TRANSPLANT
RRA - ROSA RUGOSA 'ALBA'	45 - 60	TRANSPLANT
RR - ROSA RUBRIFOLIA	45 - 60	TRANSPLANT
SXA - SPIRAEA X ARGUTA	45 - 60	2 YR TRANSPLANT
VB - VIBURNUM OPULUS	60 - 90	TRANSPLANT

ALL SHRUBS TO BE PLANTED IN GROUPS AS INDICATED AND PLANTED AT
1m x 1.5m CENTRES.

NO. OF PLANTS
21 001 1996
Rev. cons/96

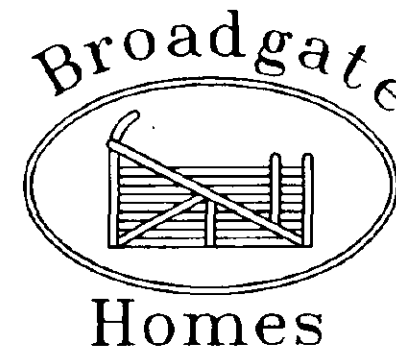

Broadgate Builders (Spalding) Ltd
Broadgate House, Weston Hills,
Spalding, Lincolnshire, PE12 6DB.
Telephone: (01406) 380532 Fax: (01406) 380014

PROJECT TITLE
Proposed Residential Development
Holland Park
Spalding
Lincolnshire
Phase 8 Plots 1-46

DRAWING
Landscaping Details to
Distributor Road

REV	DESCRIPTION	DATE	BY
A	SPECIES, REVISED, FOOTPATH RE-ALIGNED	16.7.96	MD


**DETERMINED
PLAN**

SCALE
1 : 100

DRAWN
MD

DATE
20.6.96

DRAWING No.
96009/003

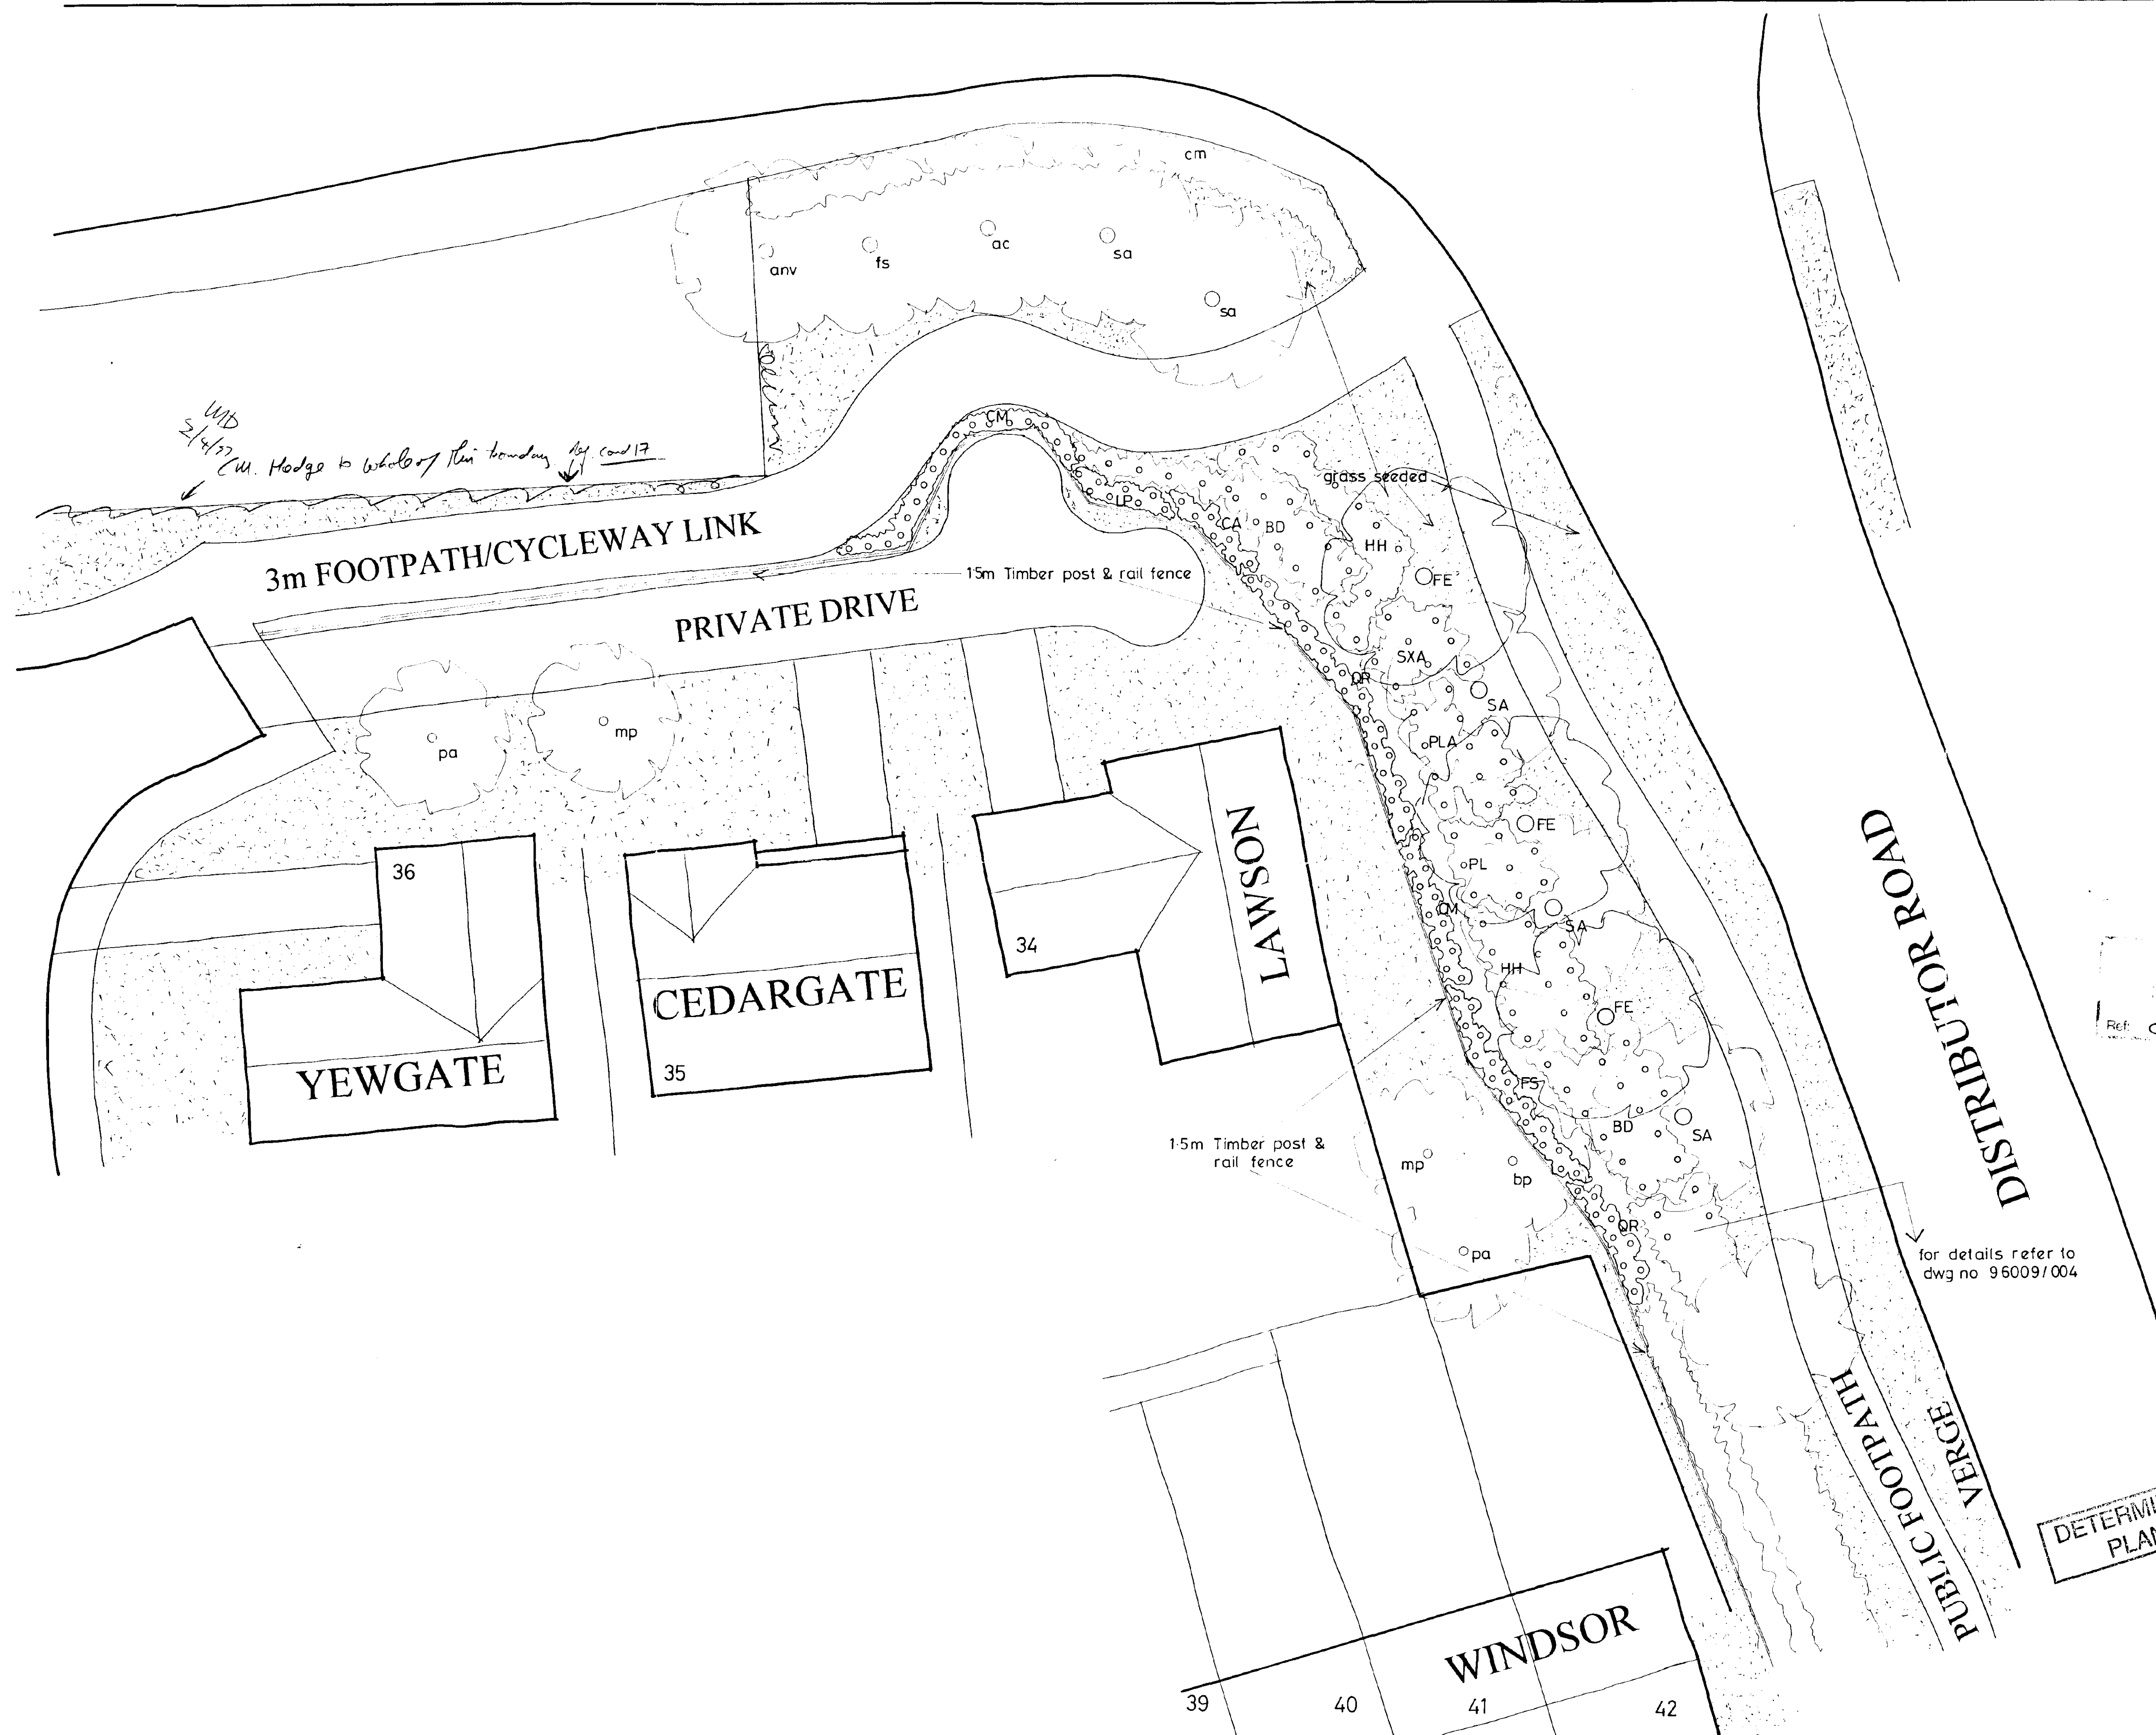

Broadgate
Homes

Broadgate Builders (Spalding) Ltd
Broadgate House, Weston Hills,
Spalding, Lincolnshire, PE12 6DB.
Telephone: (01406) 380532 Fax: (01406) 380014

PROJECT TITLE
Proposed Residential Development
Holland Park
Spalding
Lincolnshire

Phase 8 Plots 1 - 46


DRAWING

Landscaping Details to Distributor Road

**DETERMINED
PLAN**

[illegible]

SCALE		DRAWN	
1 : 100		M D	
DATE		DRAWING No.	
20.6.96		96009/005	

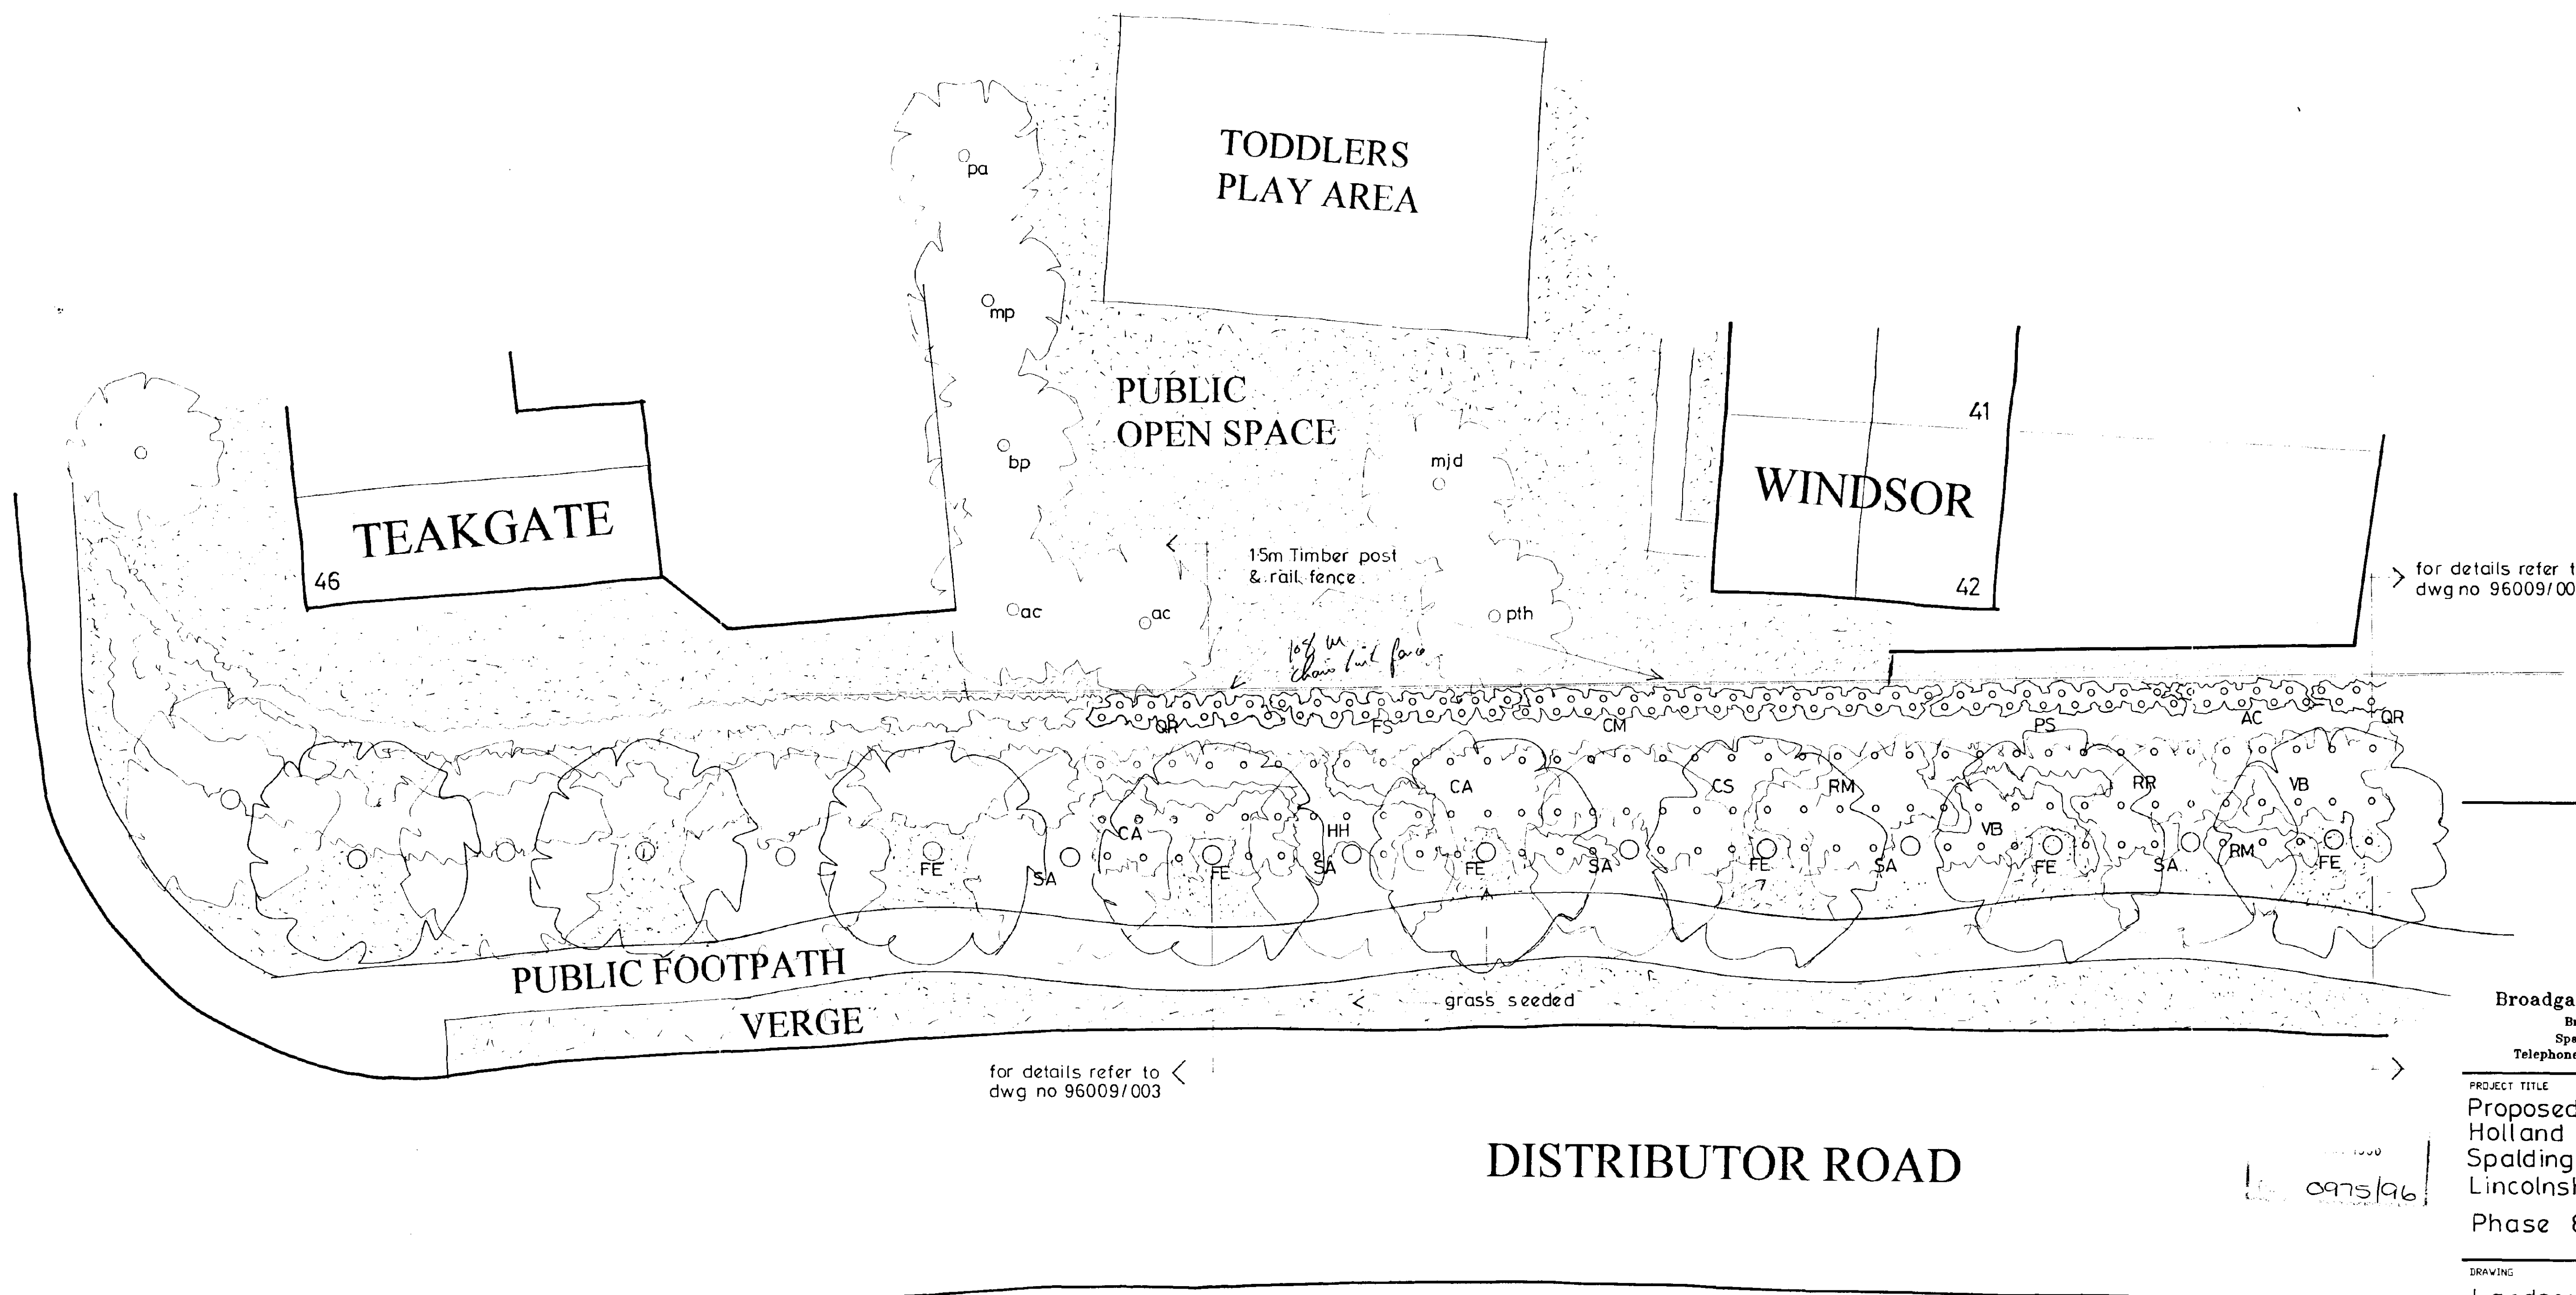

Broadgate Builders (Spalding) Ltd
Broadgate House, Weston Hills,
Spalding, Lincolnshire, PE12 6DB.
Telephone: (01408) 380532 Fax: (01408) 380014

PROJECT TITLE
Proposed Residential Development
Holland Park
Spalding
Lincolnshire
Phase 8 Plots 1-46

DRAWING
Landscaping Details to
Distributor Road.

DETERMINED
PLAN

REV	DESCRIPTION	DATE	BY
A	SPECIES, REVISED. FOOTPATH RE-ALIGNED	16.7.96	MD


SCALE 1:100	DRAWN MD
DATE 20.6.96	DRAWING No. 96009/004

Landscaping proposals

Cm- *crataegus monogyna* (hawthorn)
Planting to be double staggered rows at 450mm ctrs,
400mm between rows.
Plants to be 3 year old transplants (1+2),
Height to be 45/60cm.

Proposed tree planting to be standards
1.5-1.8m suitably staked & tied.

Public open space area to be seeded/turfed

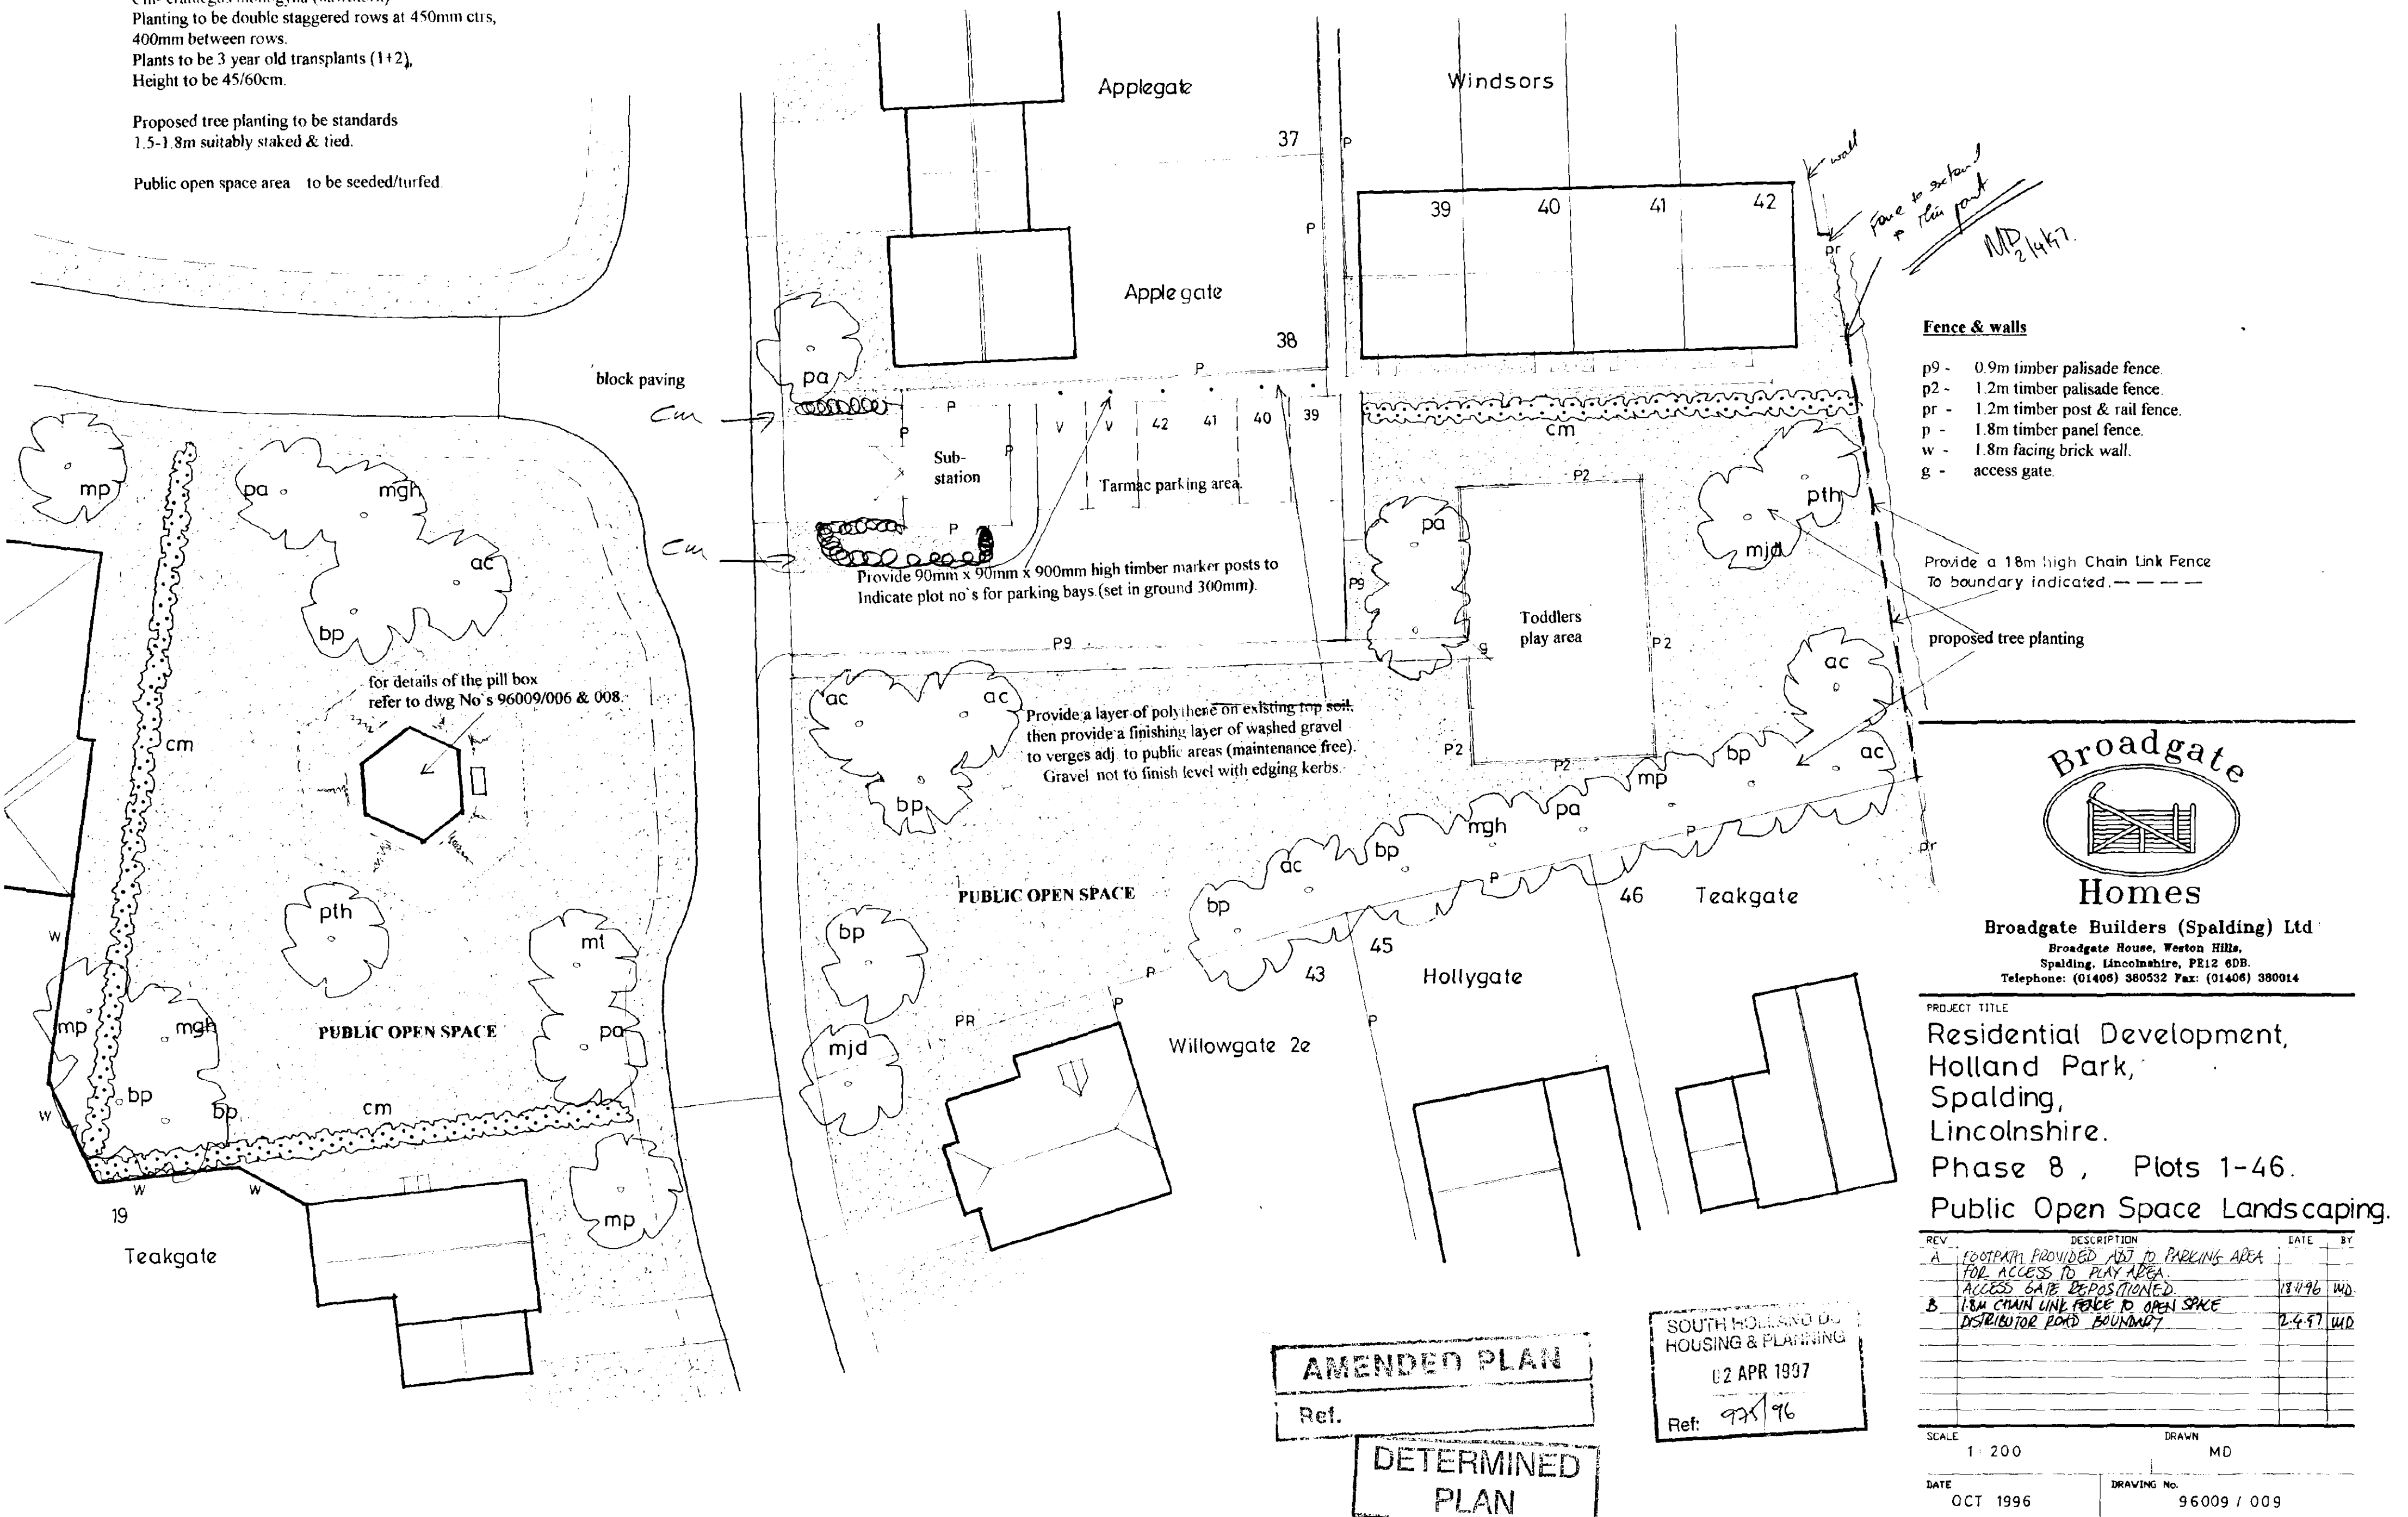

Landscaping proposals

Cm- crataegus monogyna (hawthorn)

Planting to be double staggered rows at 450mm ctrs, 400mm between rows.


Plants to be 3 year old transplants (1+2).

Height to be 45/60cm.

Proposed tree planting to be standards

1.5-1.8m suitably staked & tied.

Public open space area to be seeded/turfed.

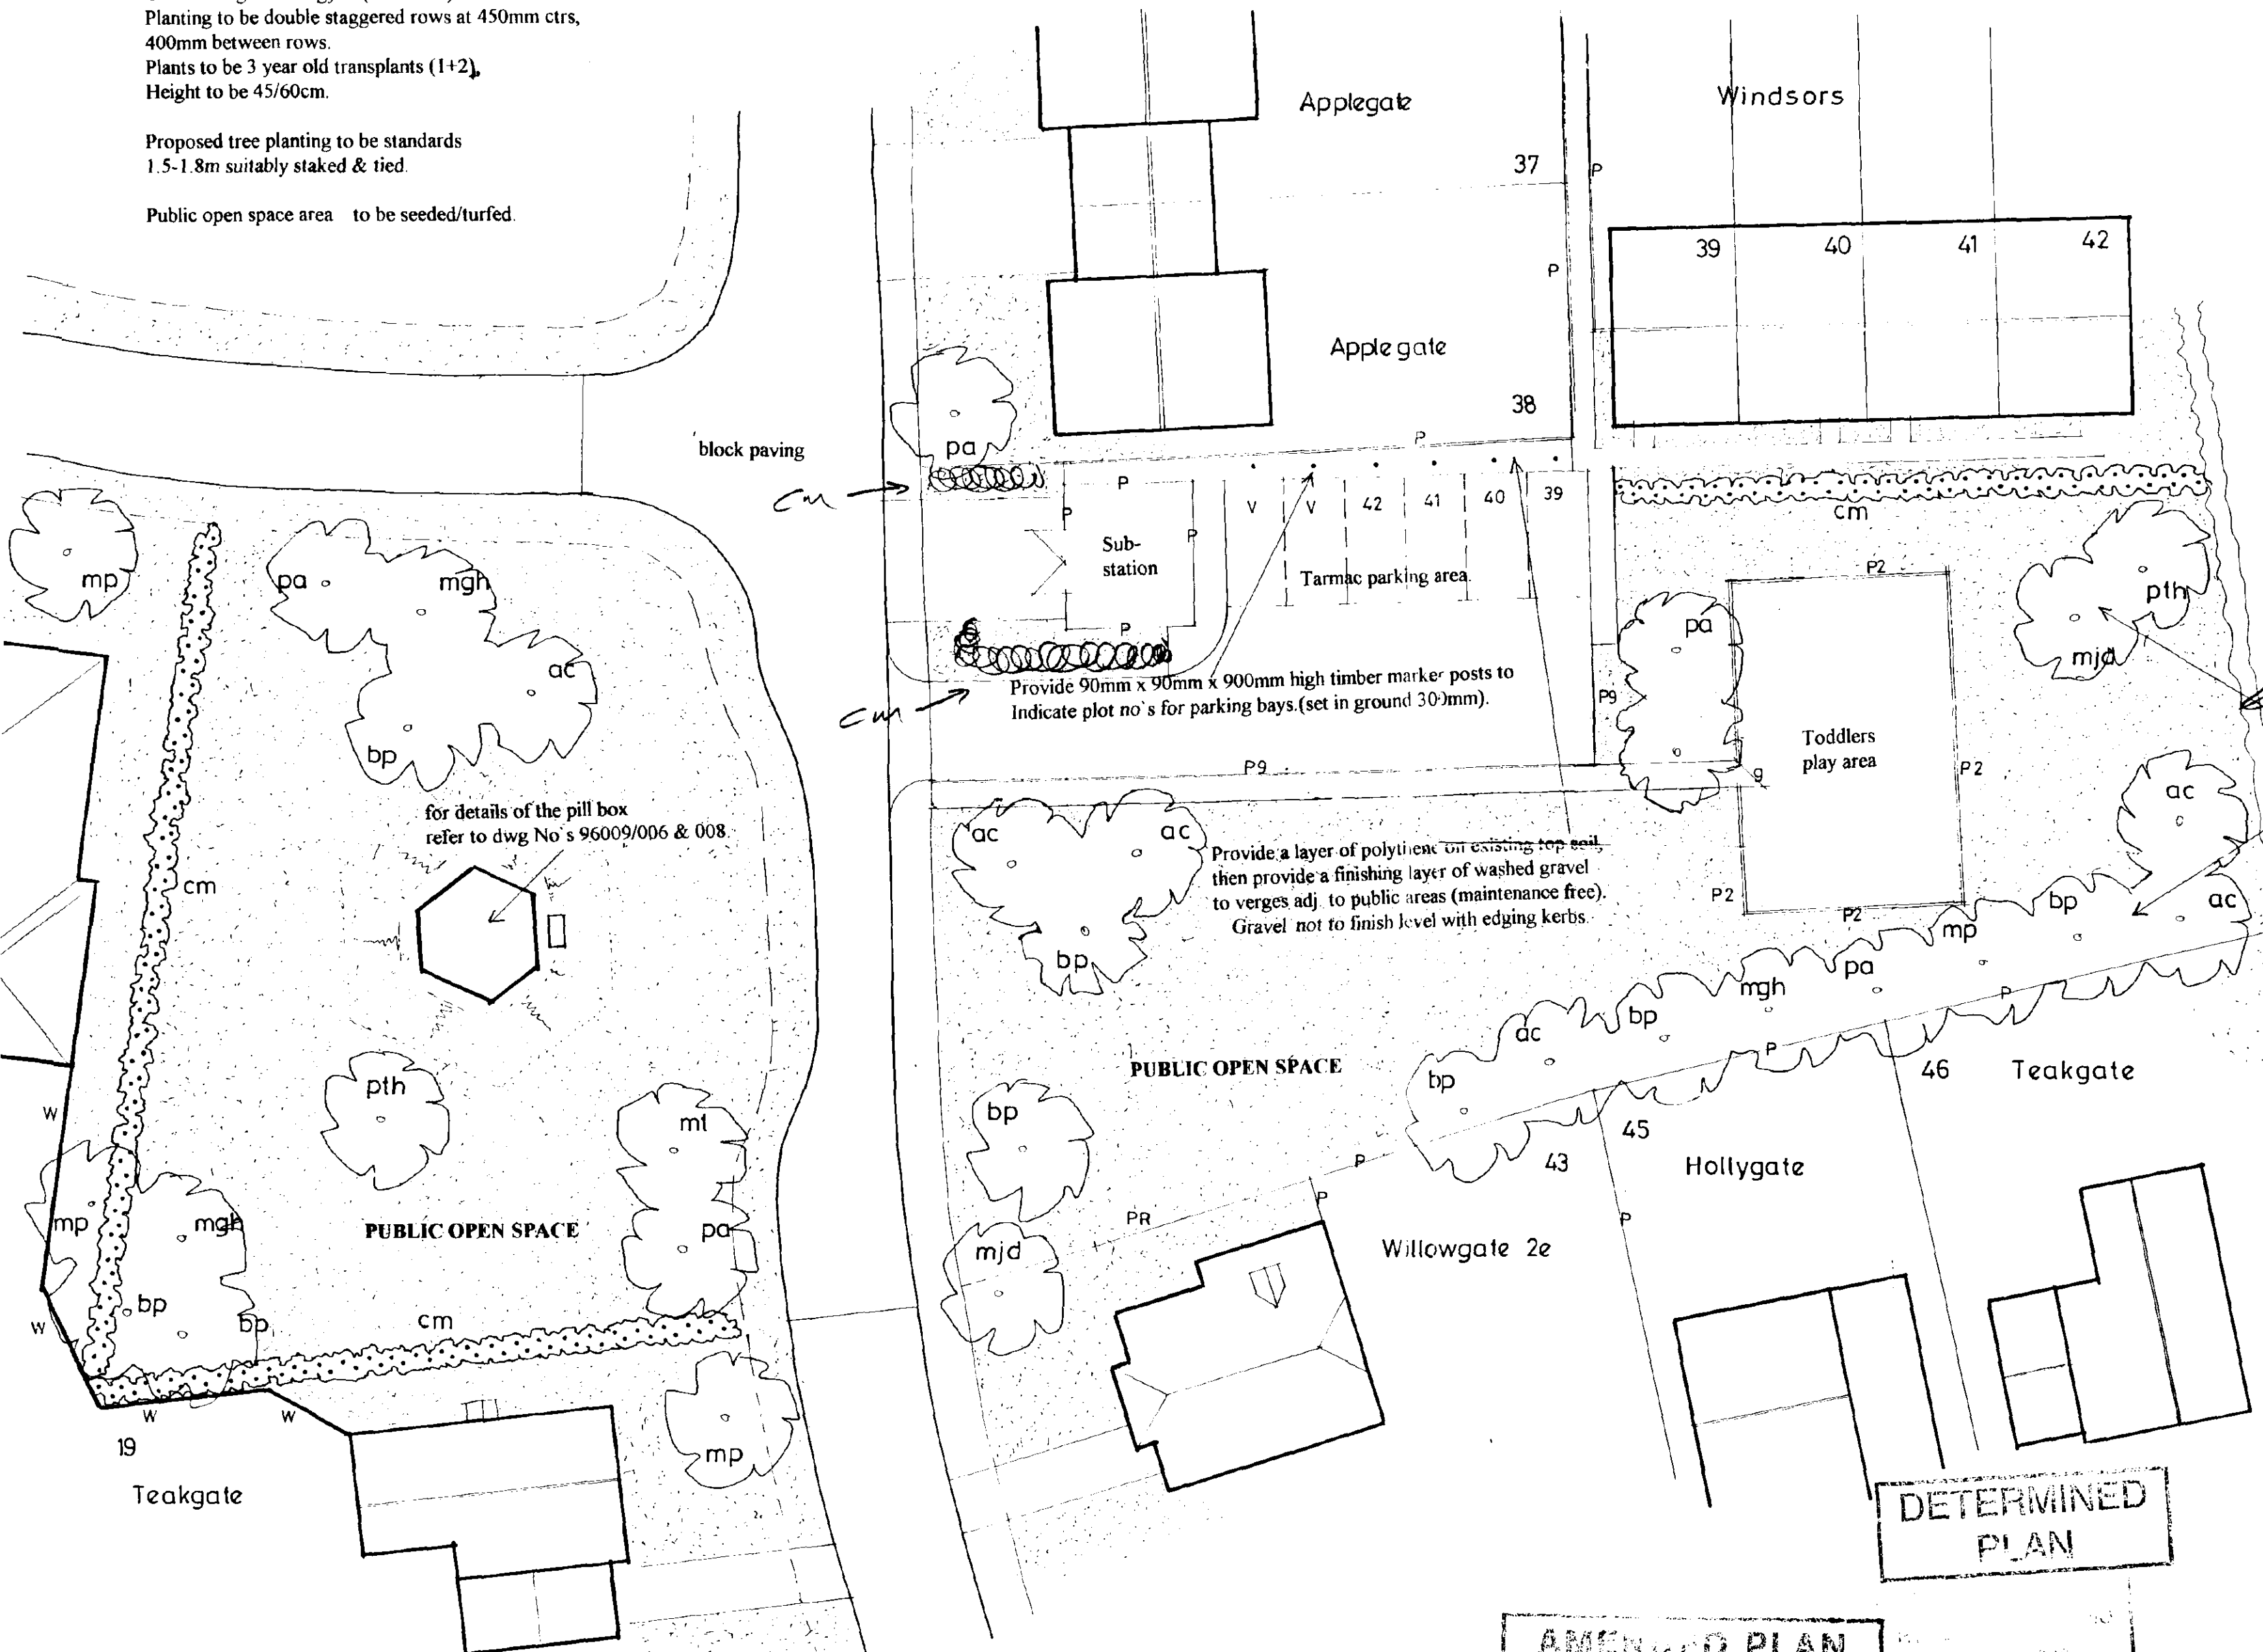

Fence & walls

- p9 - 0.9m timber palisade fence.
- p2 - 1.2m timber palisade fence.
- pr - 1.2m timber post & rail fence.
- p - 1.8m timber panel fence.
- w - 1.8m facing brick wall.
- g - access gate.

16m chain link fence?

proposed tree planting



Broadgate Builders (Spalding) Ltd
Broadgate House, Weston Hills,
Spalding, Lincolnshire, PE12 6DB.
Telephone: (01406) 380532 Fax: (01406) 380014

PROJECT TITLE
**Residential Development,
Holland Park,
Spalding,
Lincolnshire.
Phase 8, Plots 1-46.
Public Open Space Landscaping.**

REV	DESCRIPTION	DATE	BY
A	FOOTPATH PROVIDED ADJ TO PARKING AREA FOR ACCESS TO PLAY AREA. ACCESS GATE REPOSITIONED.	18/1/96	MD

SCALE 1:200 DRAWN MD

DATE OCT 1996 DRAWING No. 96009 / 009

DETERMINED PLAN

AMENDED PLAN
Ref.

10 NOV 2005
Ref: 0975/96