



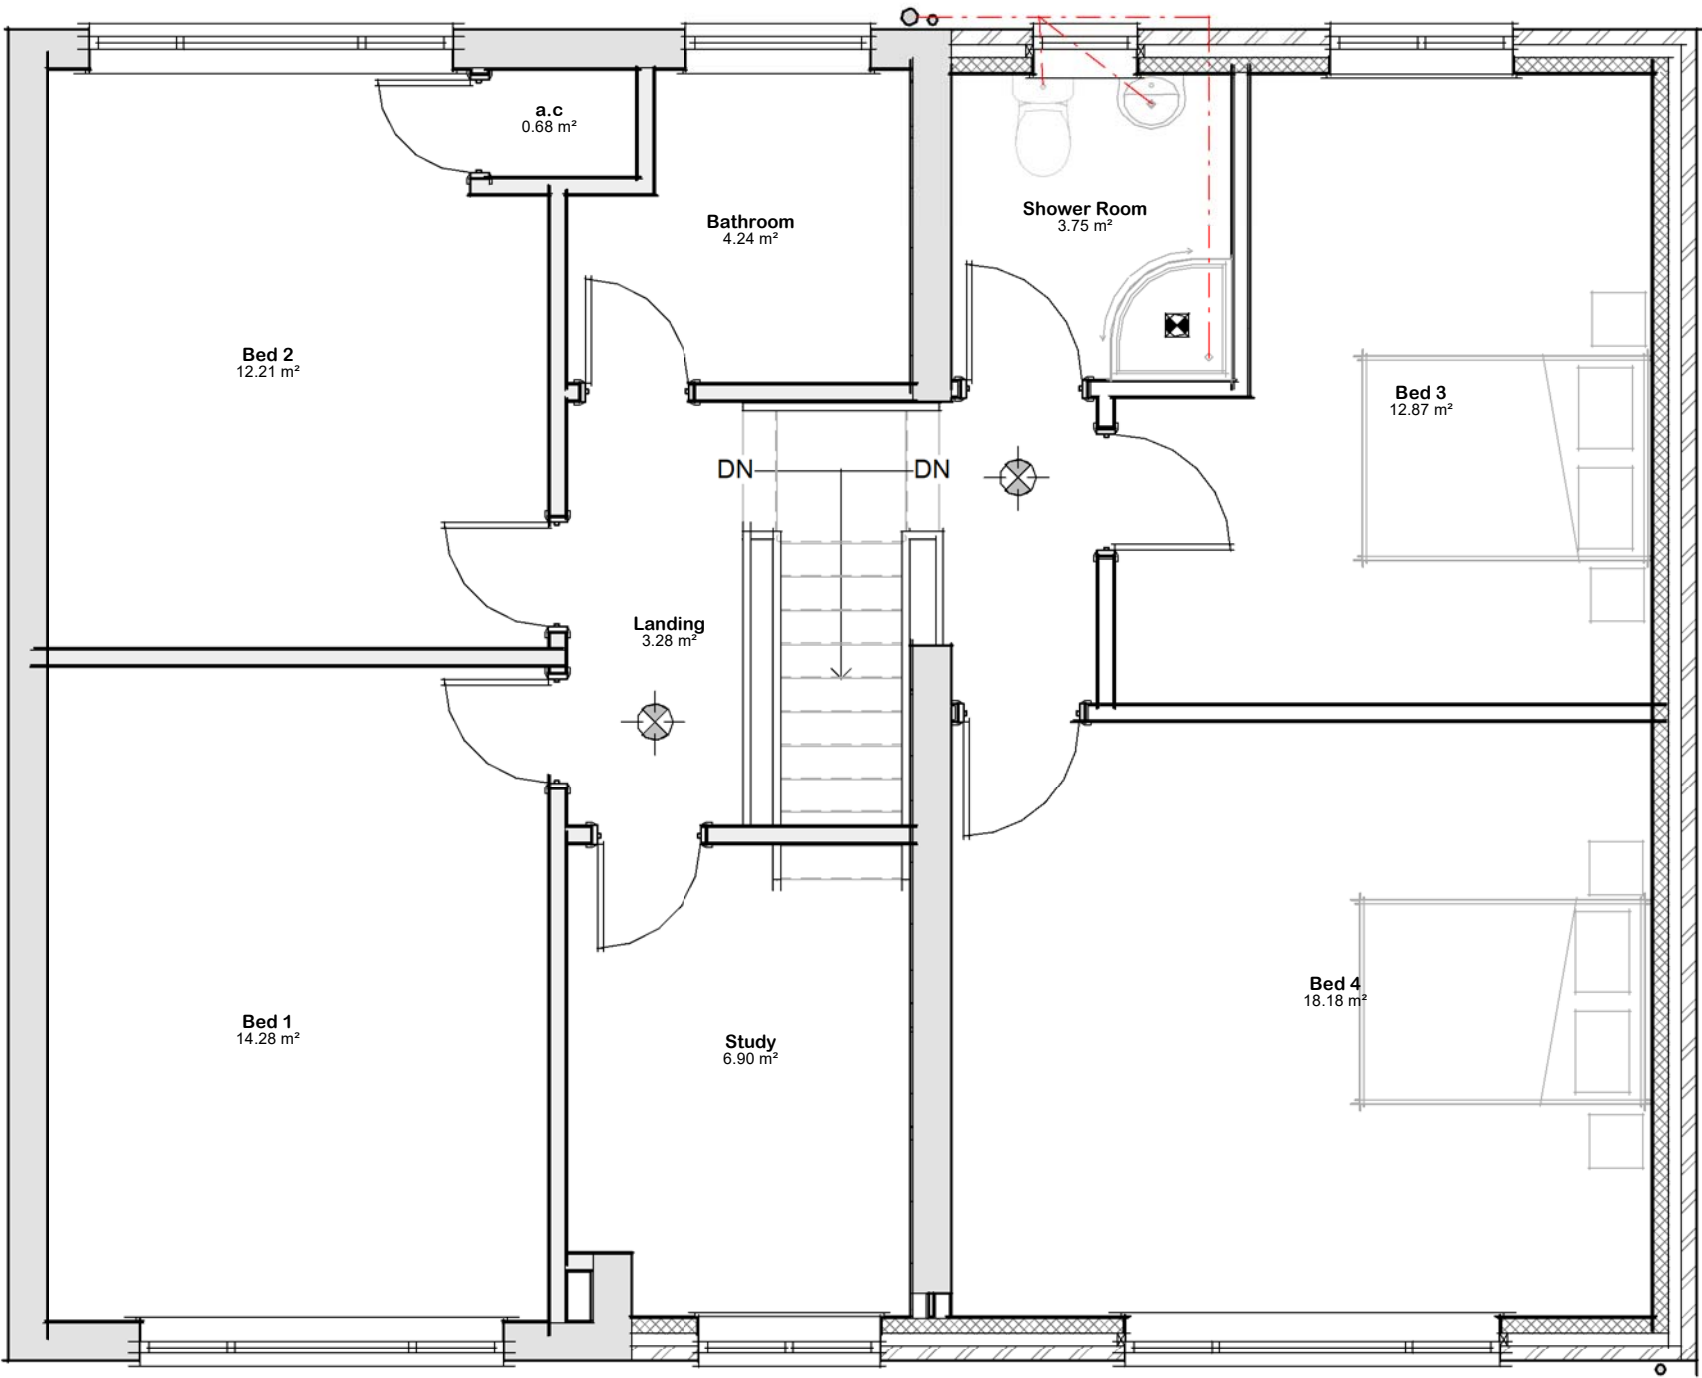

Schedule 09 - First Floor Rooms		
Name	Area	Perimeter
a.c	0.70 m²	3.4 m
Bathroom	4.25 m²	8.7 m
Bed 1	14.30 m²	15.3 m
Bed 2	12.20 m²	14.3 m
Bed 3	12.85 m²	15.4 m
Bed 4	18.20 m²	17.1 m
Landing	3.30 m²	8.0 m
Shower Room	3.75 m²	7.8 m
Study	6.90 m²	10.8 m
Grand total: 9	76.40 m²	100.6 m

 

VISUAL SCALE 1:50 @ A3

Proposed 1st Floor Plan

Drg No 2763 / 07C

