


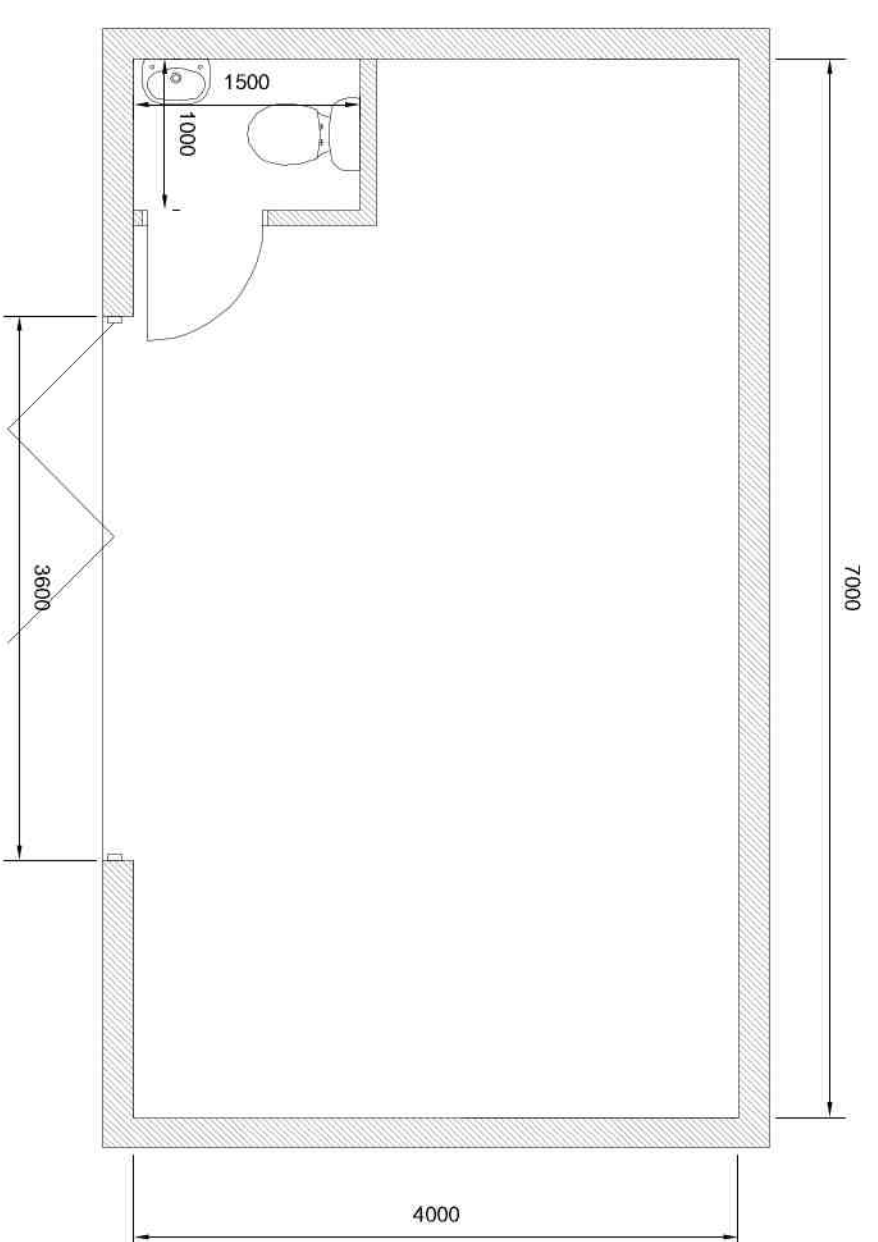
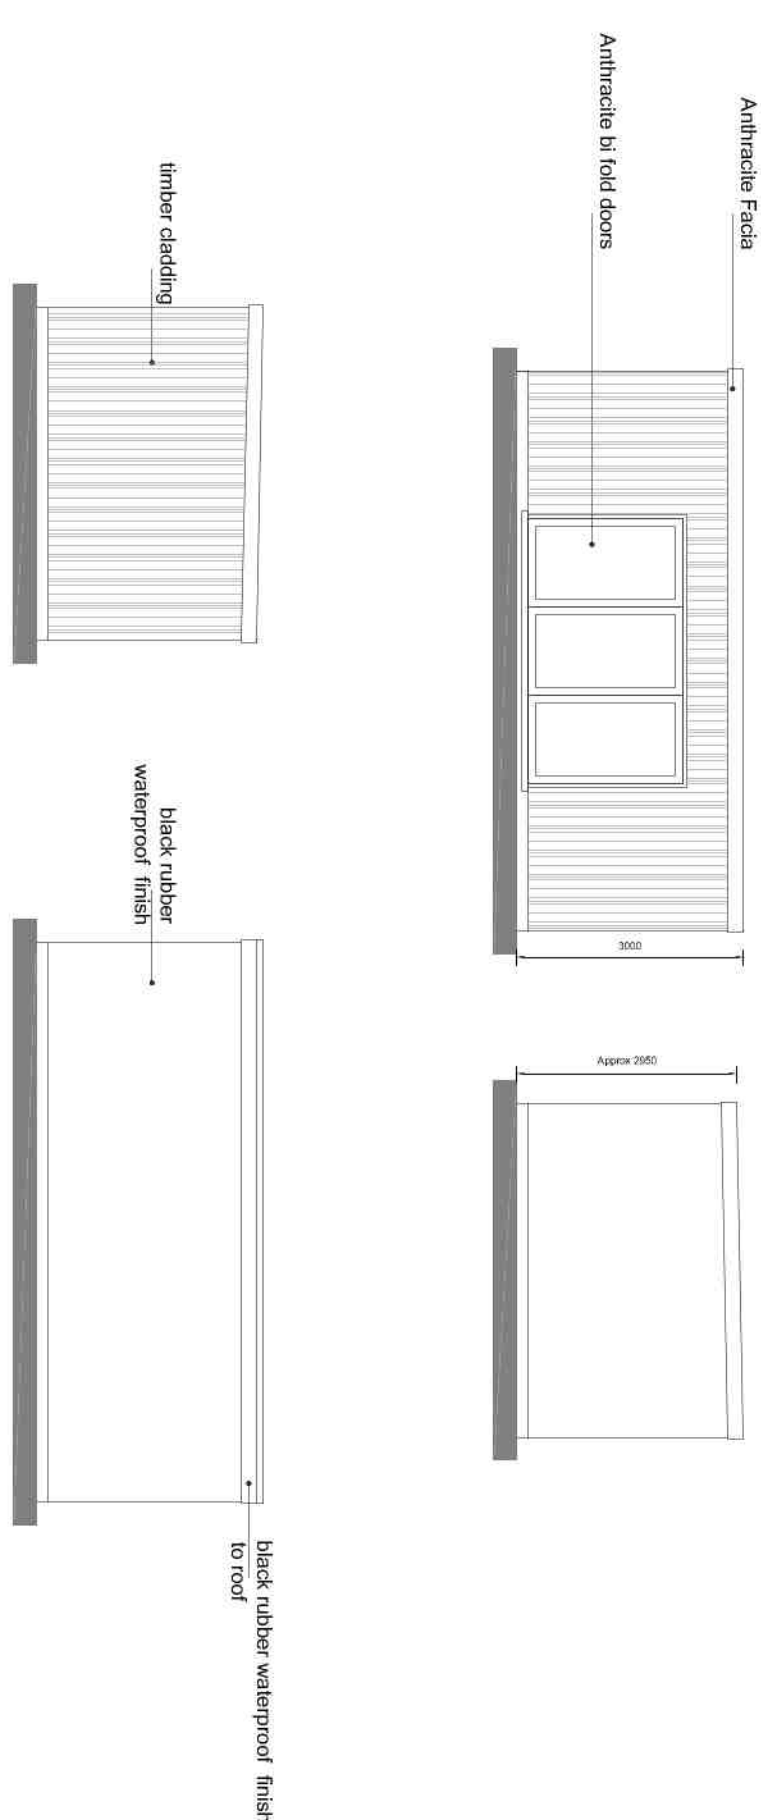
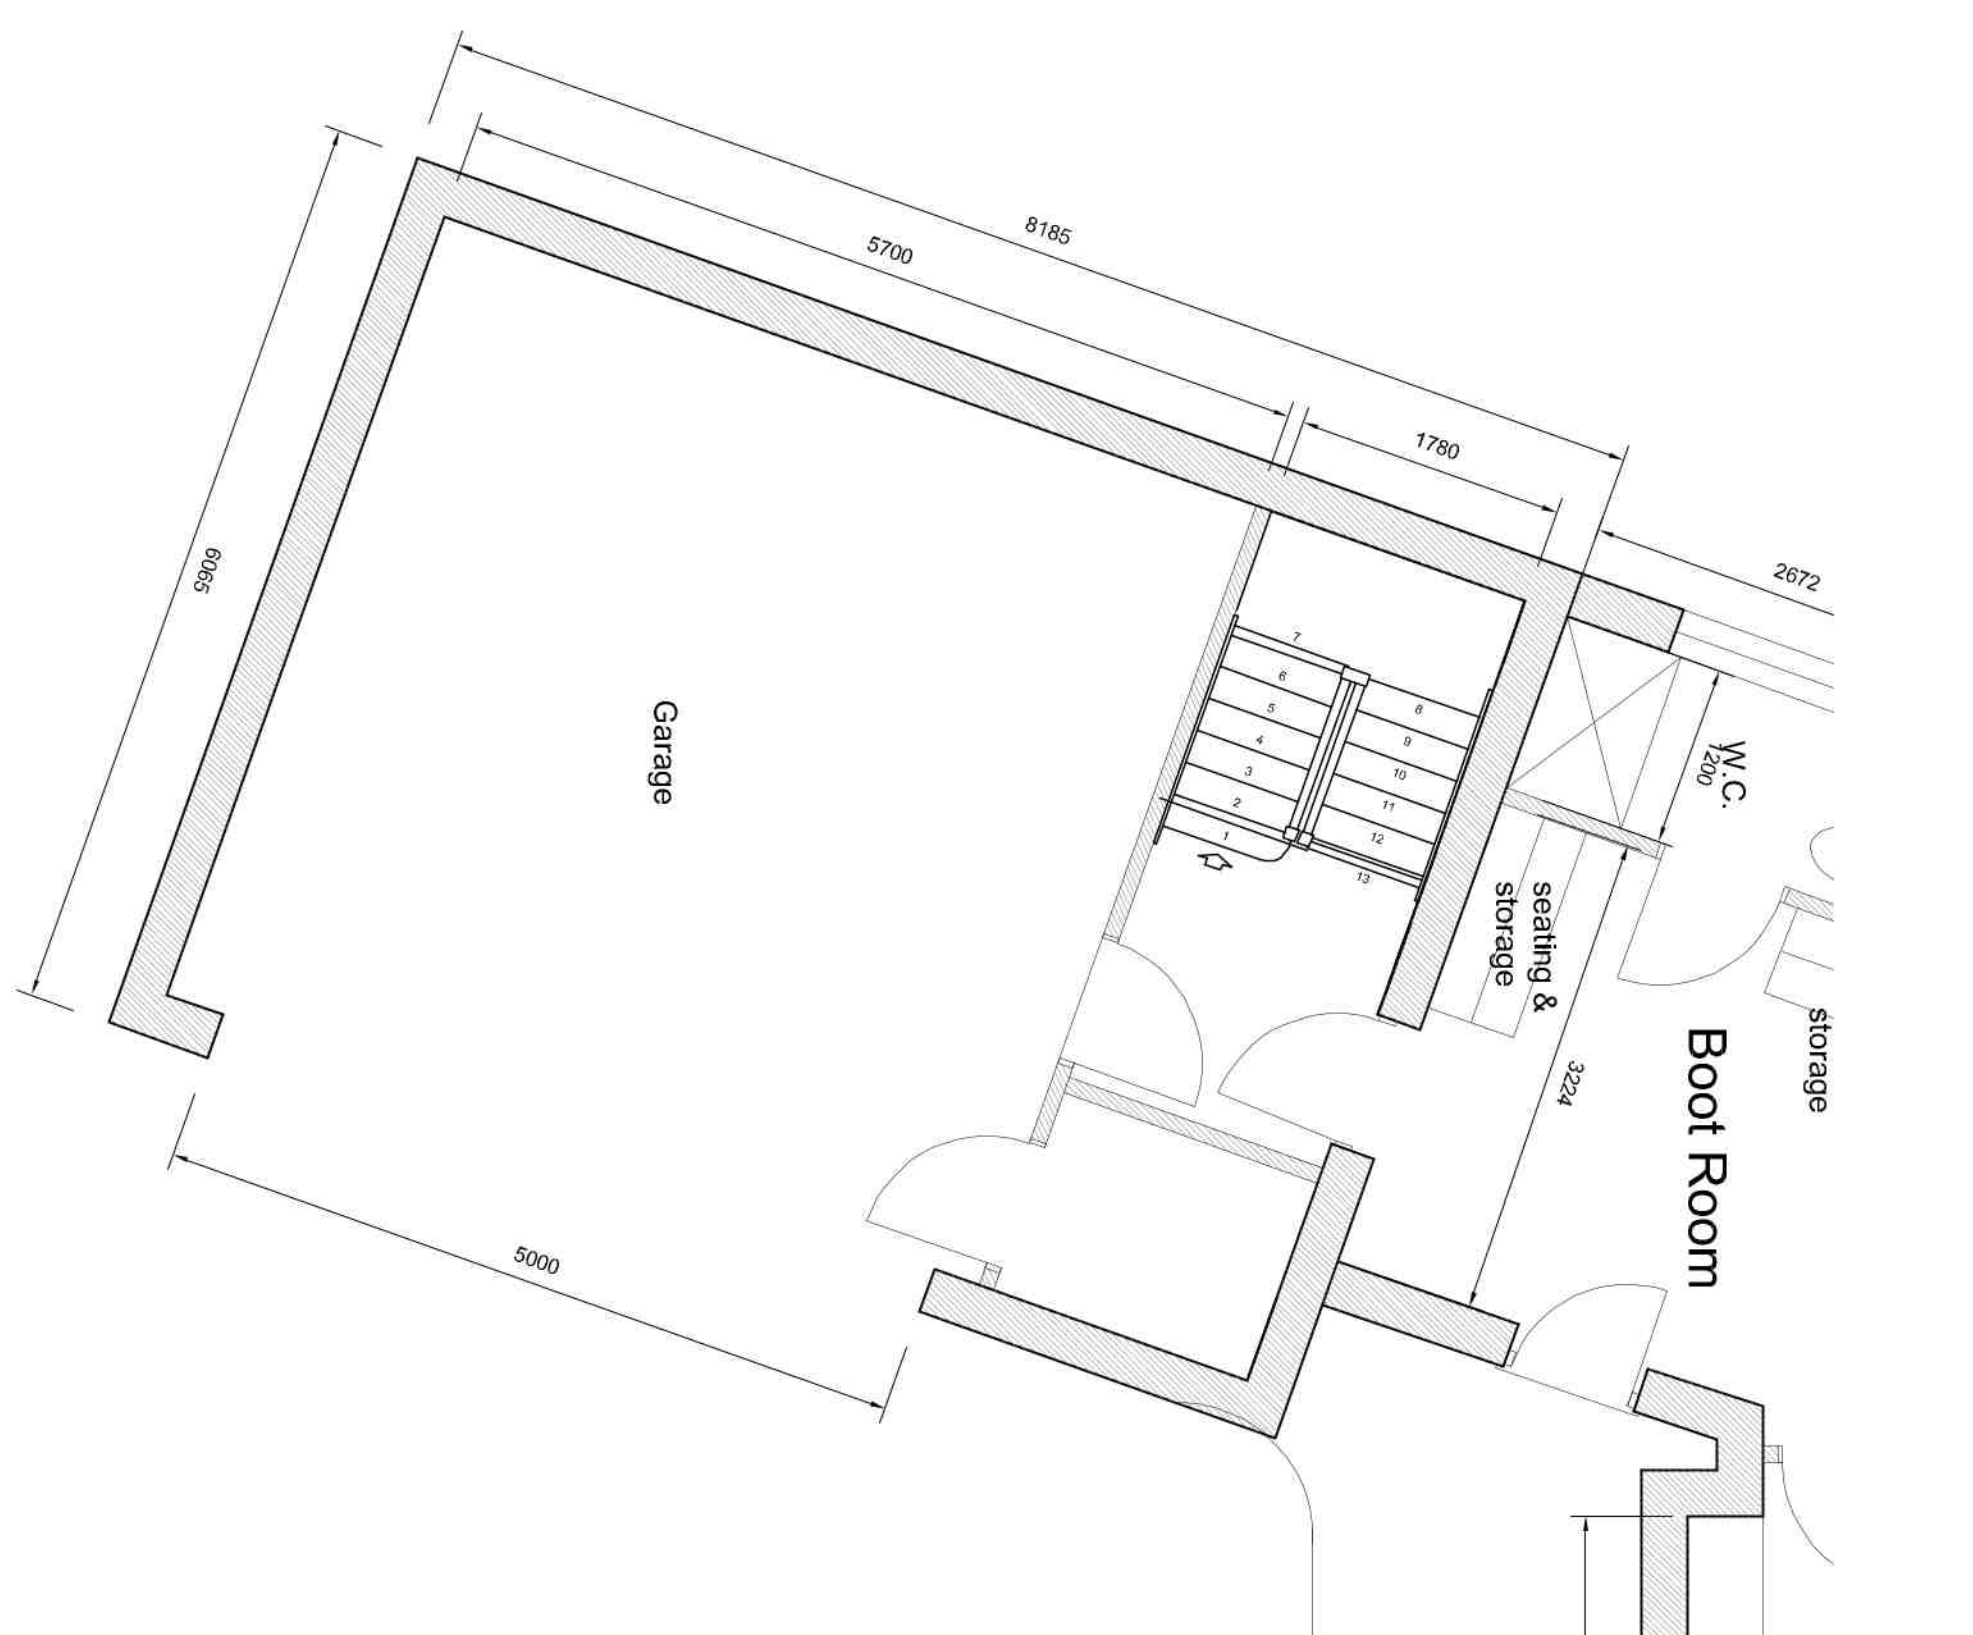


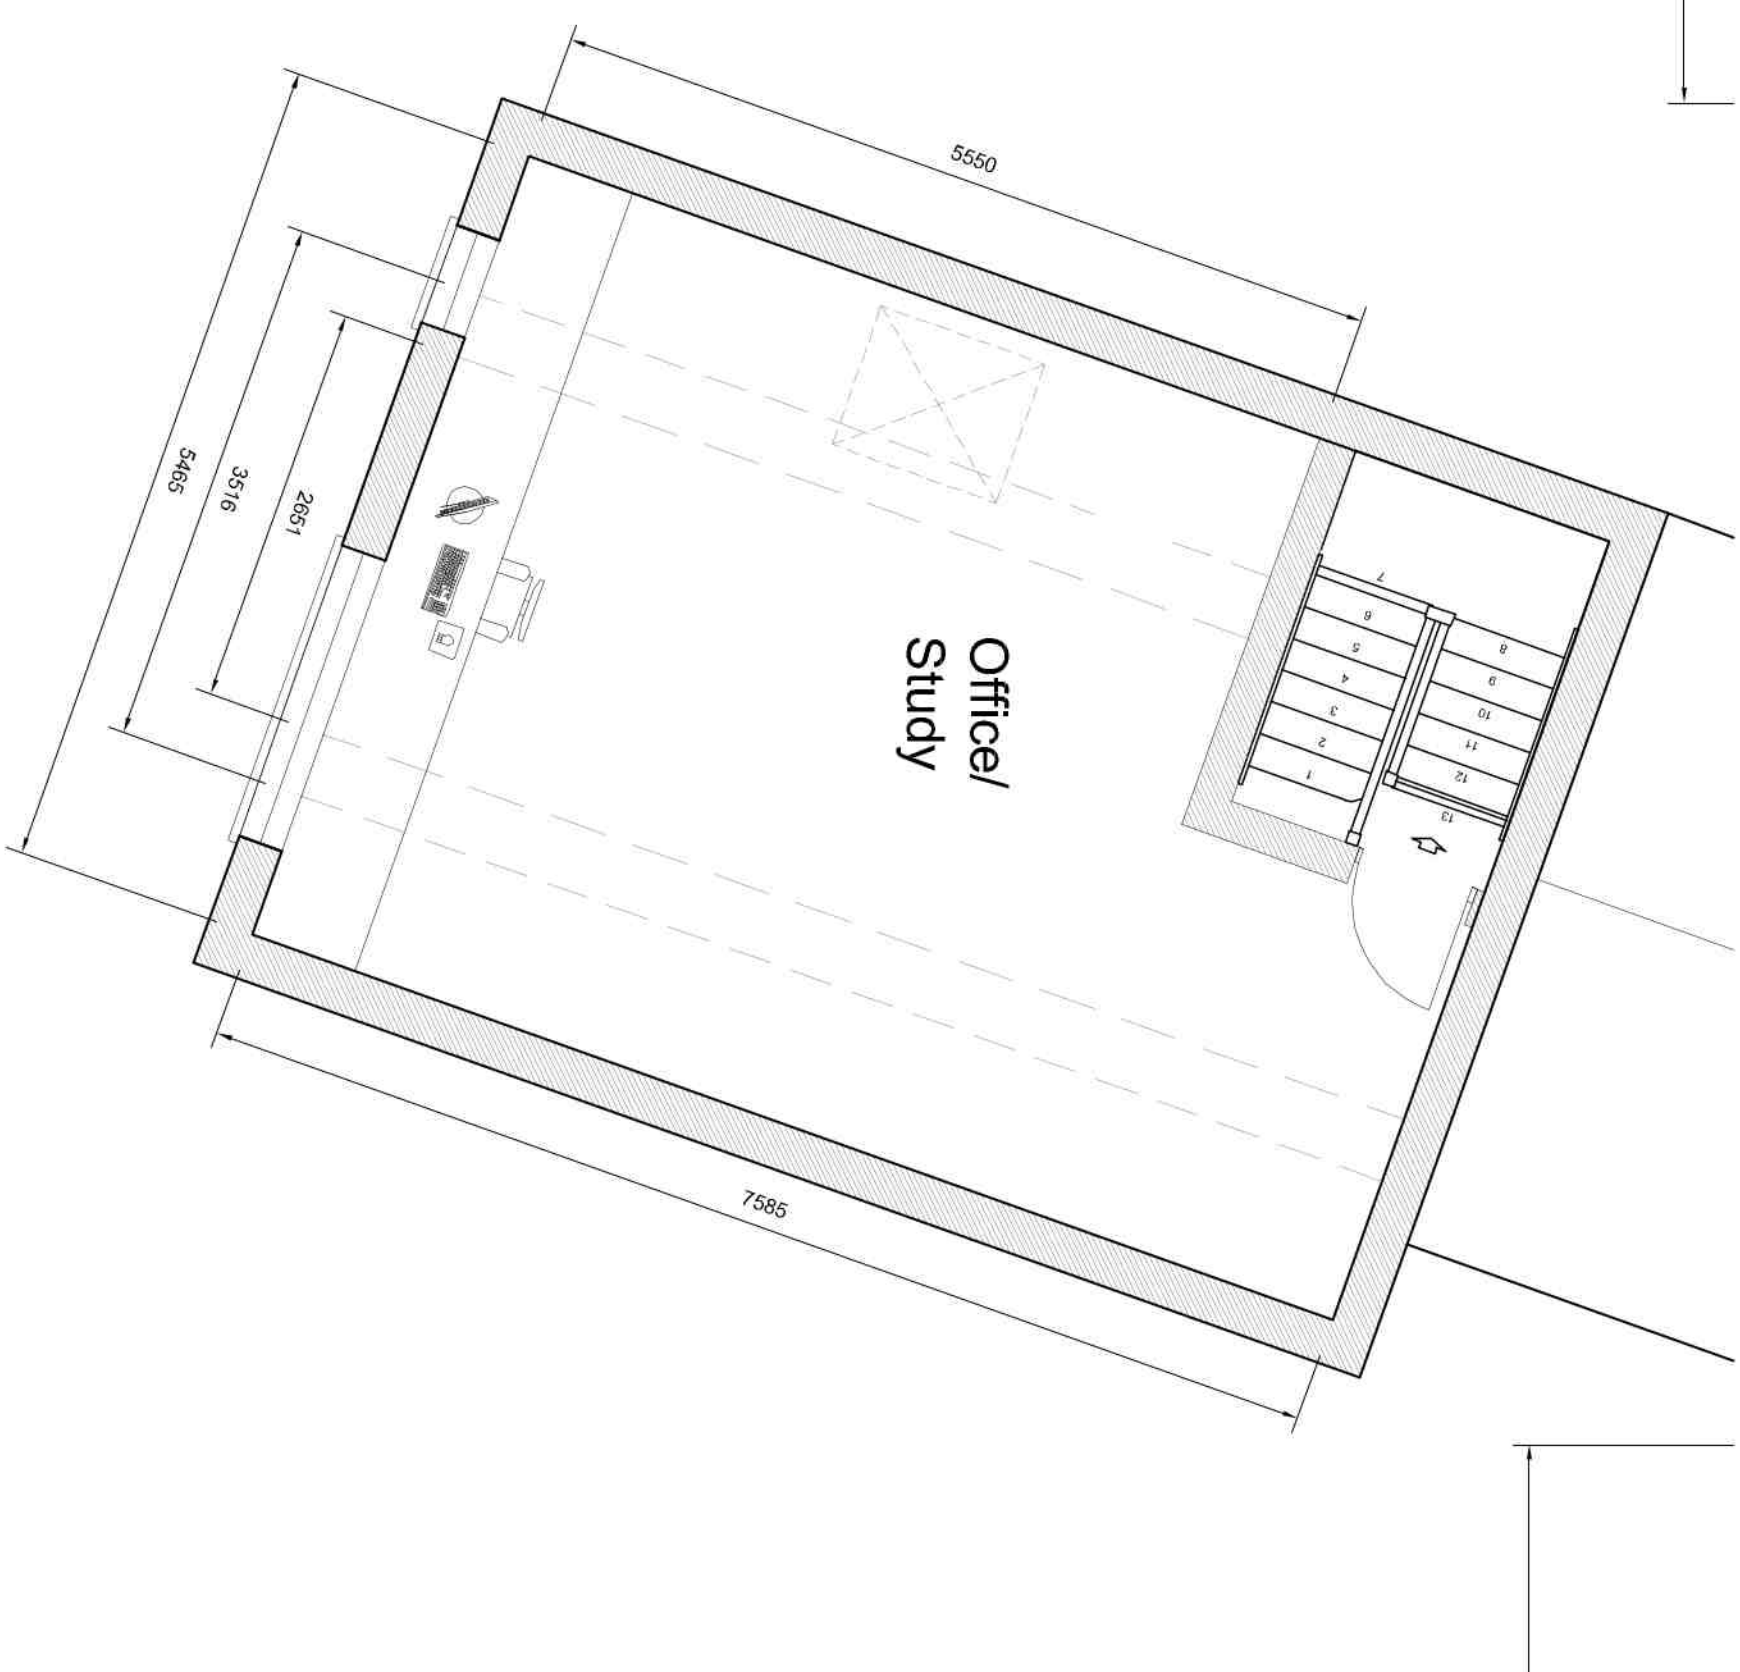


PROPOSED GARDEN ROOM PLOT 1

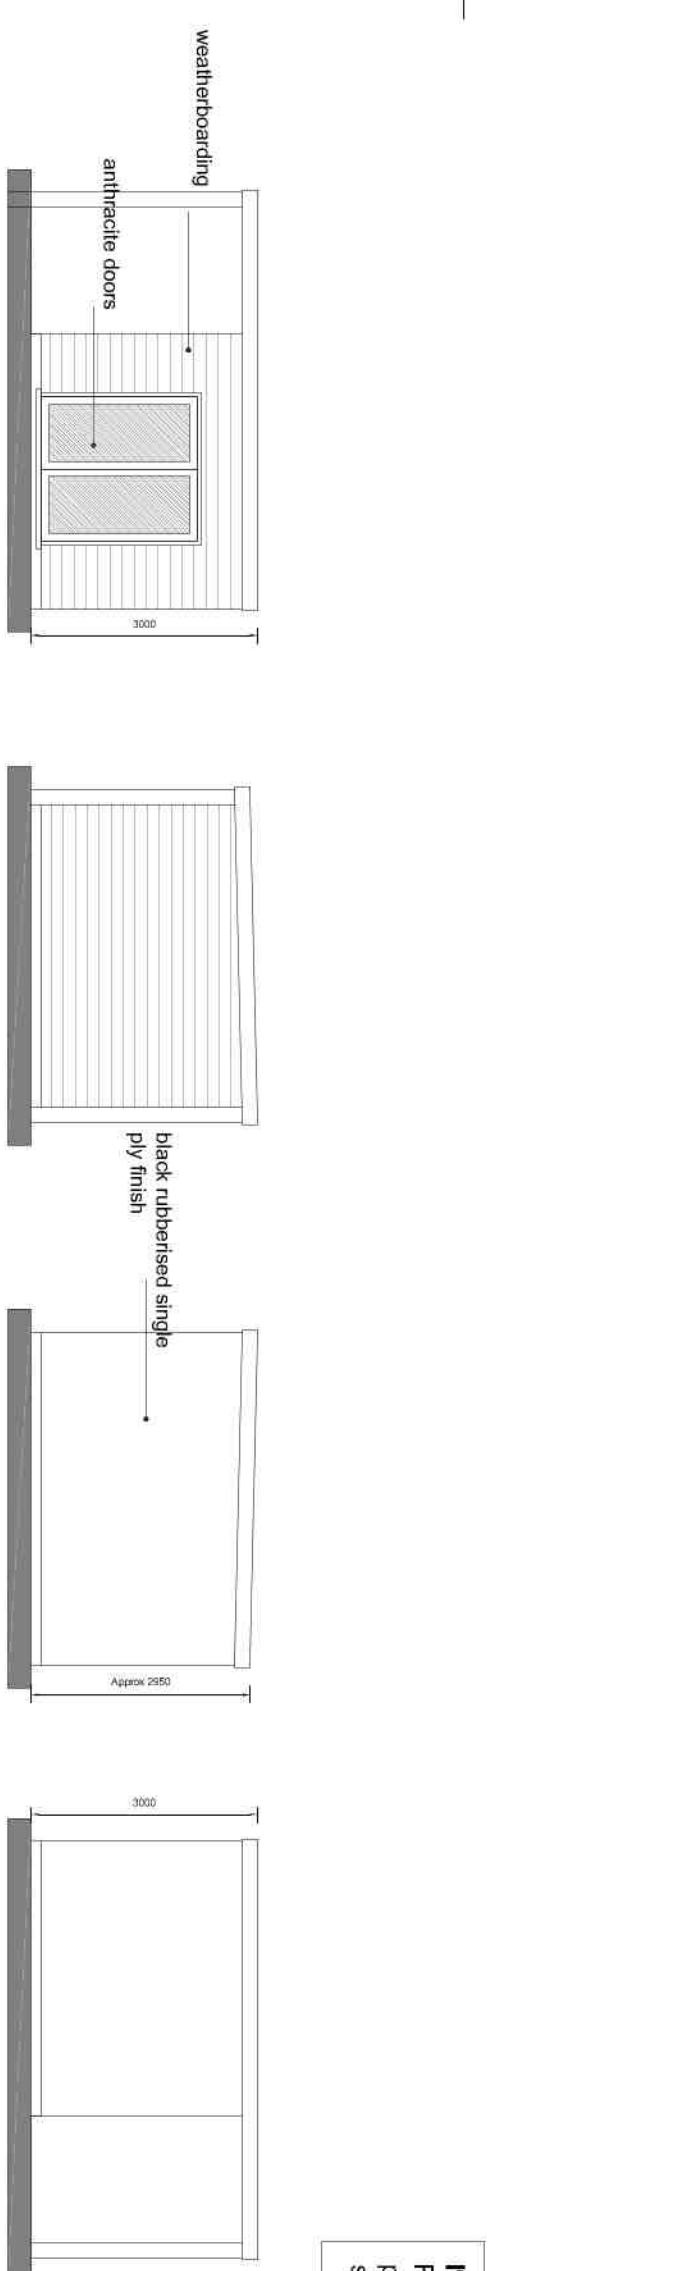


PROPOSED GARAGE (Floor Plans)

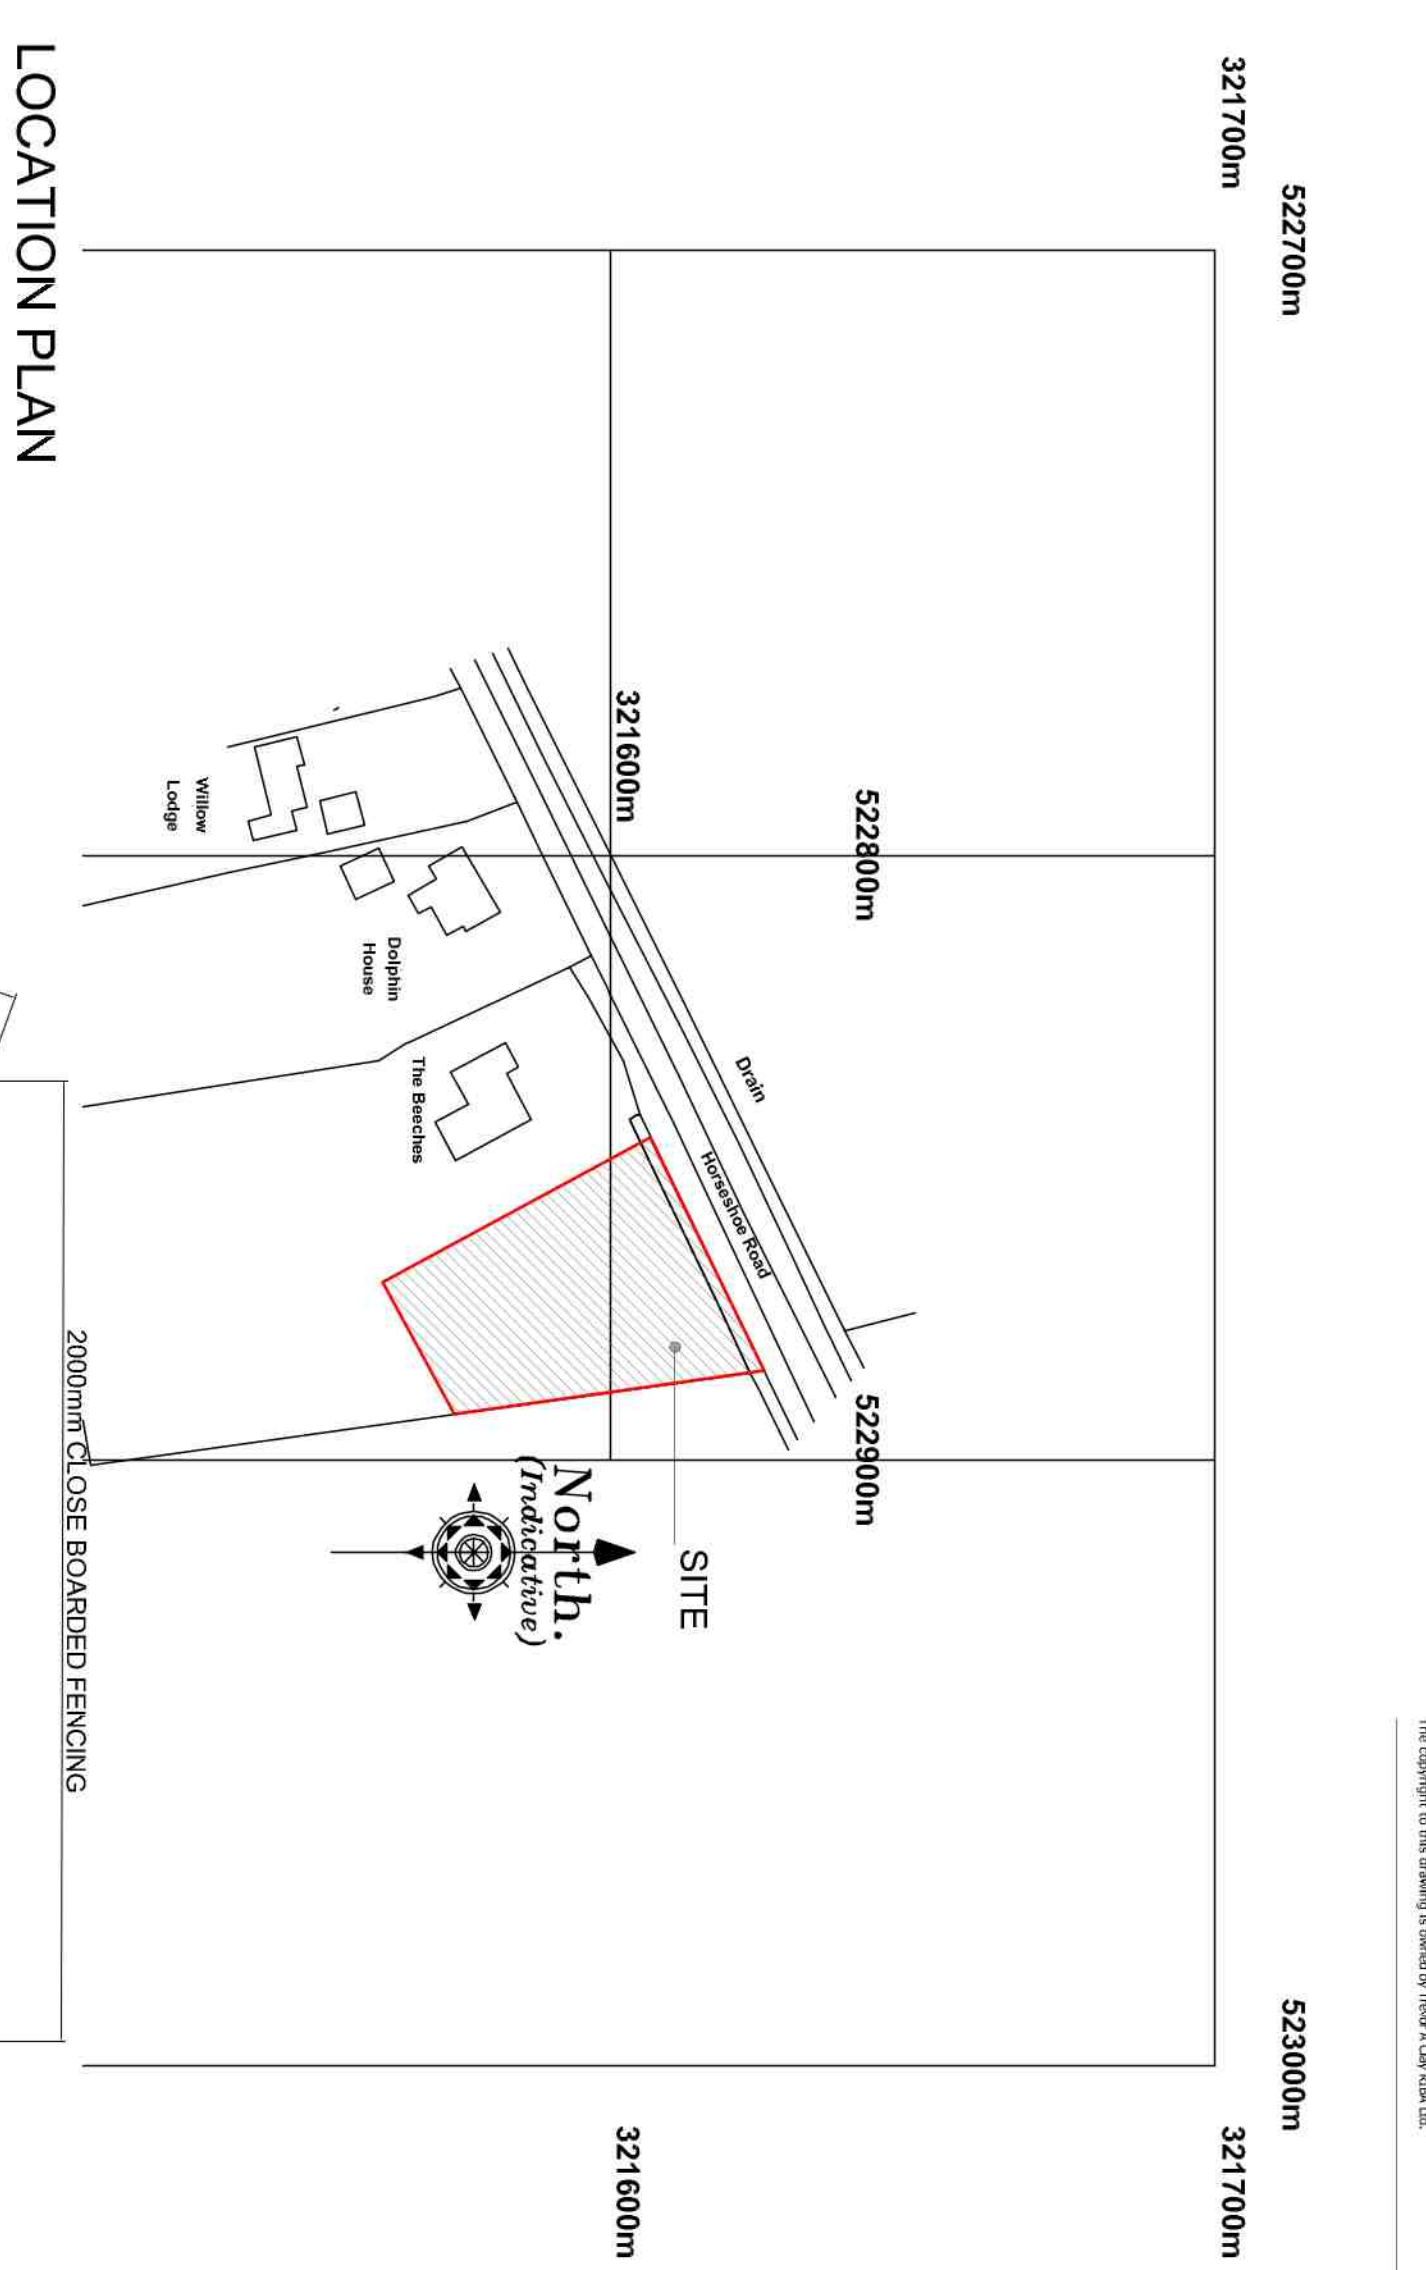

LOCATION PLAN

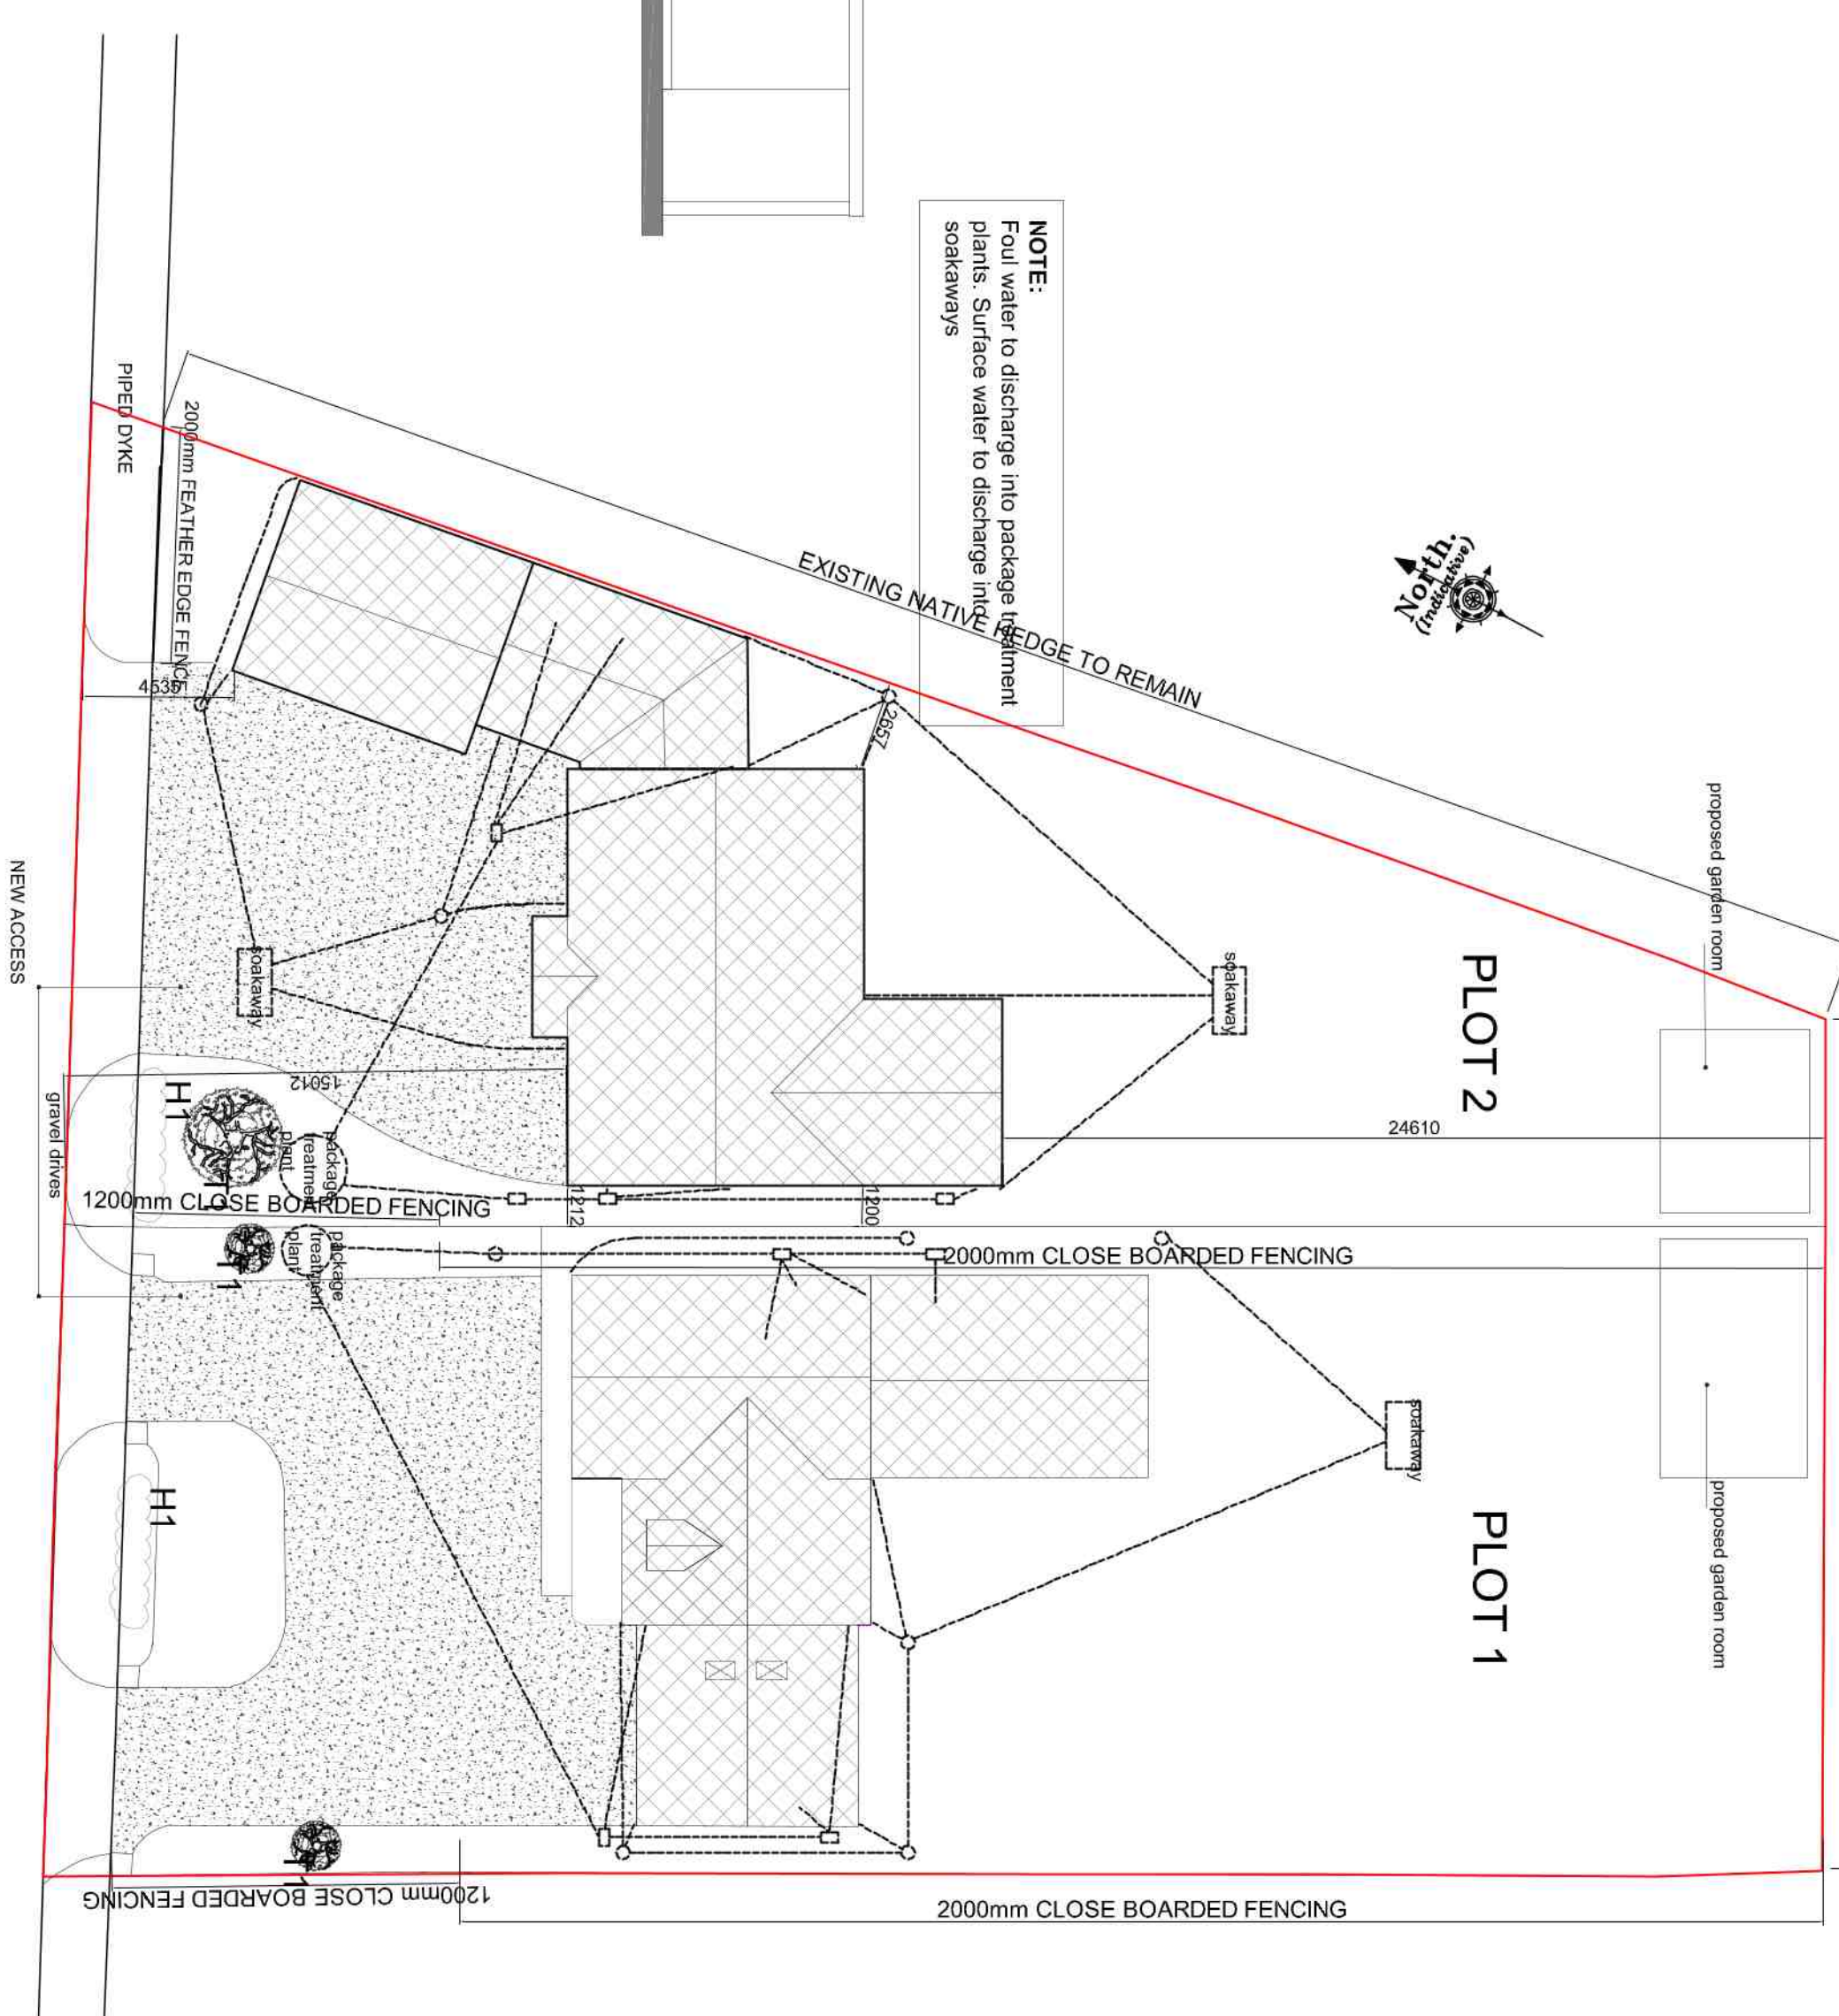

PROPOSED BLOCK PLAN

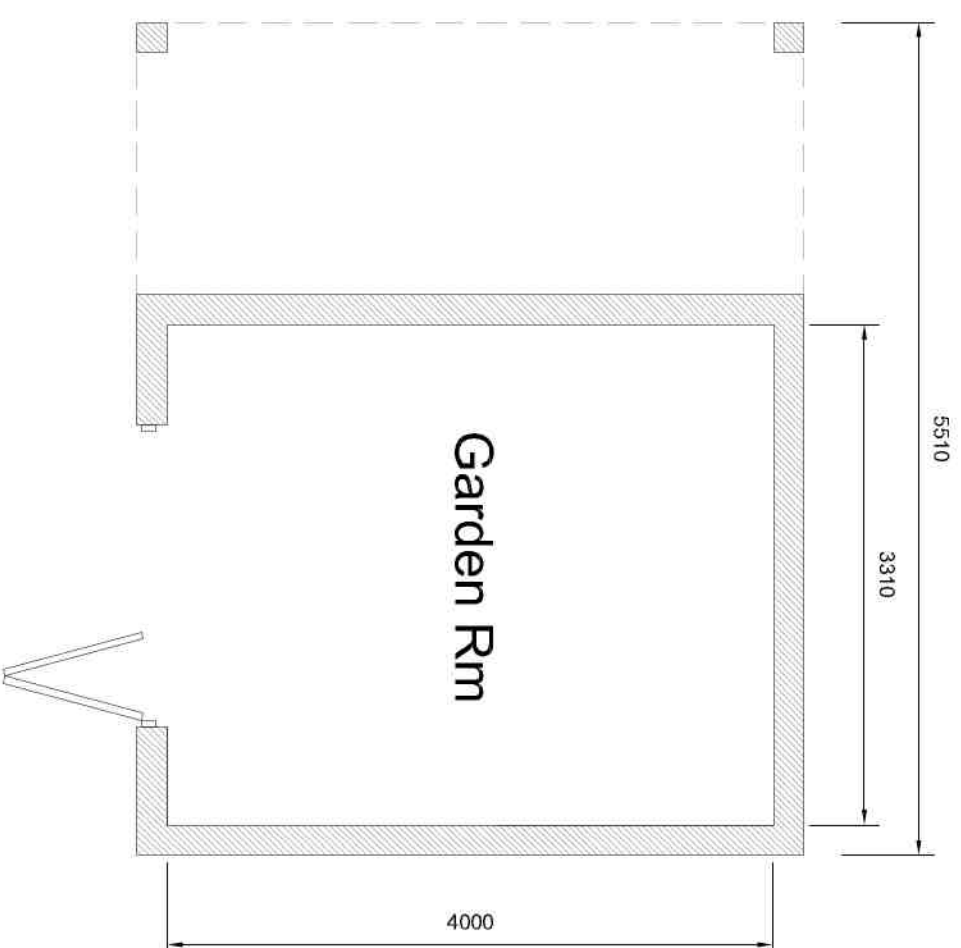

PROPOSED GARDEN ROOM PLOT 2

Revision	Date	By	Description
A	14/02/2025	AWM	Amendment to drawing to show plot details
B	26/09/24	AWM	Amendment to garage window, front boundary treatment and size of back room, addition of garden room
		DWM	Drawing

Project	Proposed Development, Horseshoe Road, Spalding
Drawing	Planning (Garage plot 2, block and Location Plans)



Drawing

Planning (Garage plot 2, block and Location Plans)

19c
ARCHITECTS

Scale 1:50, 1:100, Drawn AWM Checked TAC Date 20/05/2024 Drawing No. 17/495/PA/0016B

Trevor A Clay RIBA Ltd, 14 Old Fenlake Road, Weston Hills, Spalding, Lincs. PE12 6DD
01406 380027 07778 597975 trevor@taccarchitects.co.uk www.taccarchitects.co.uk