
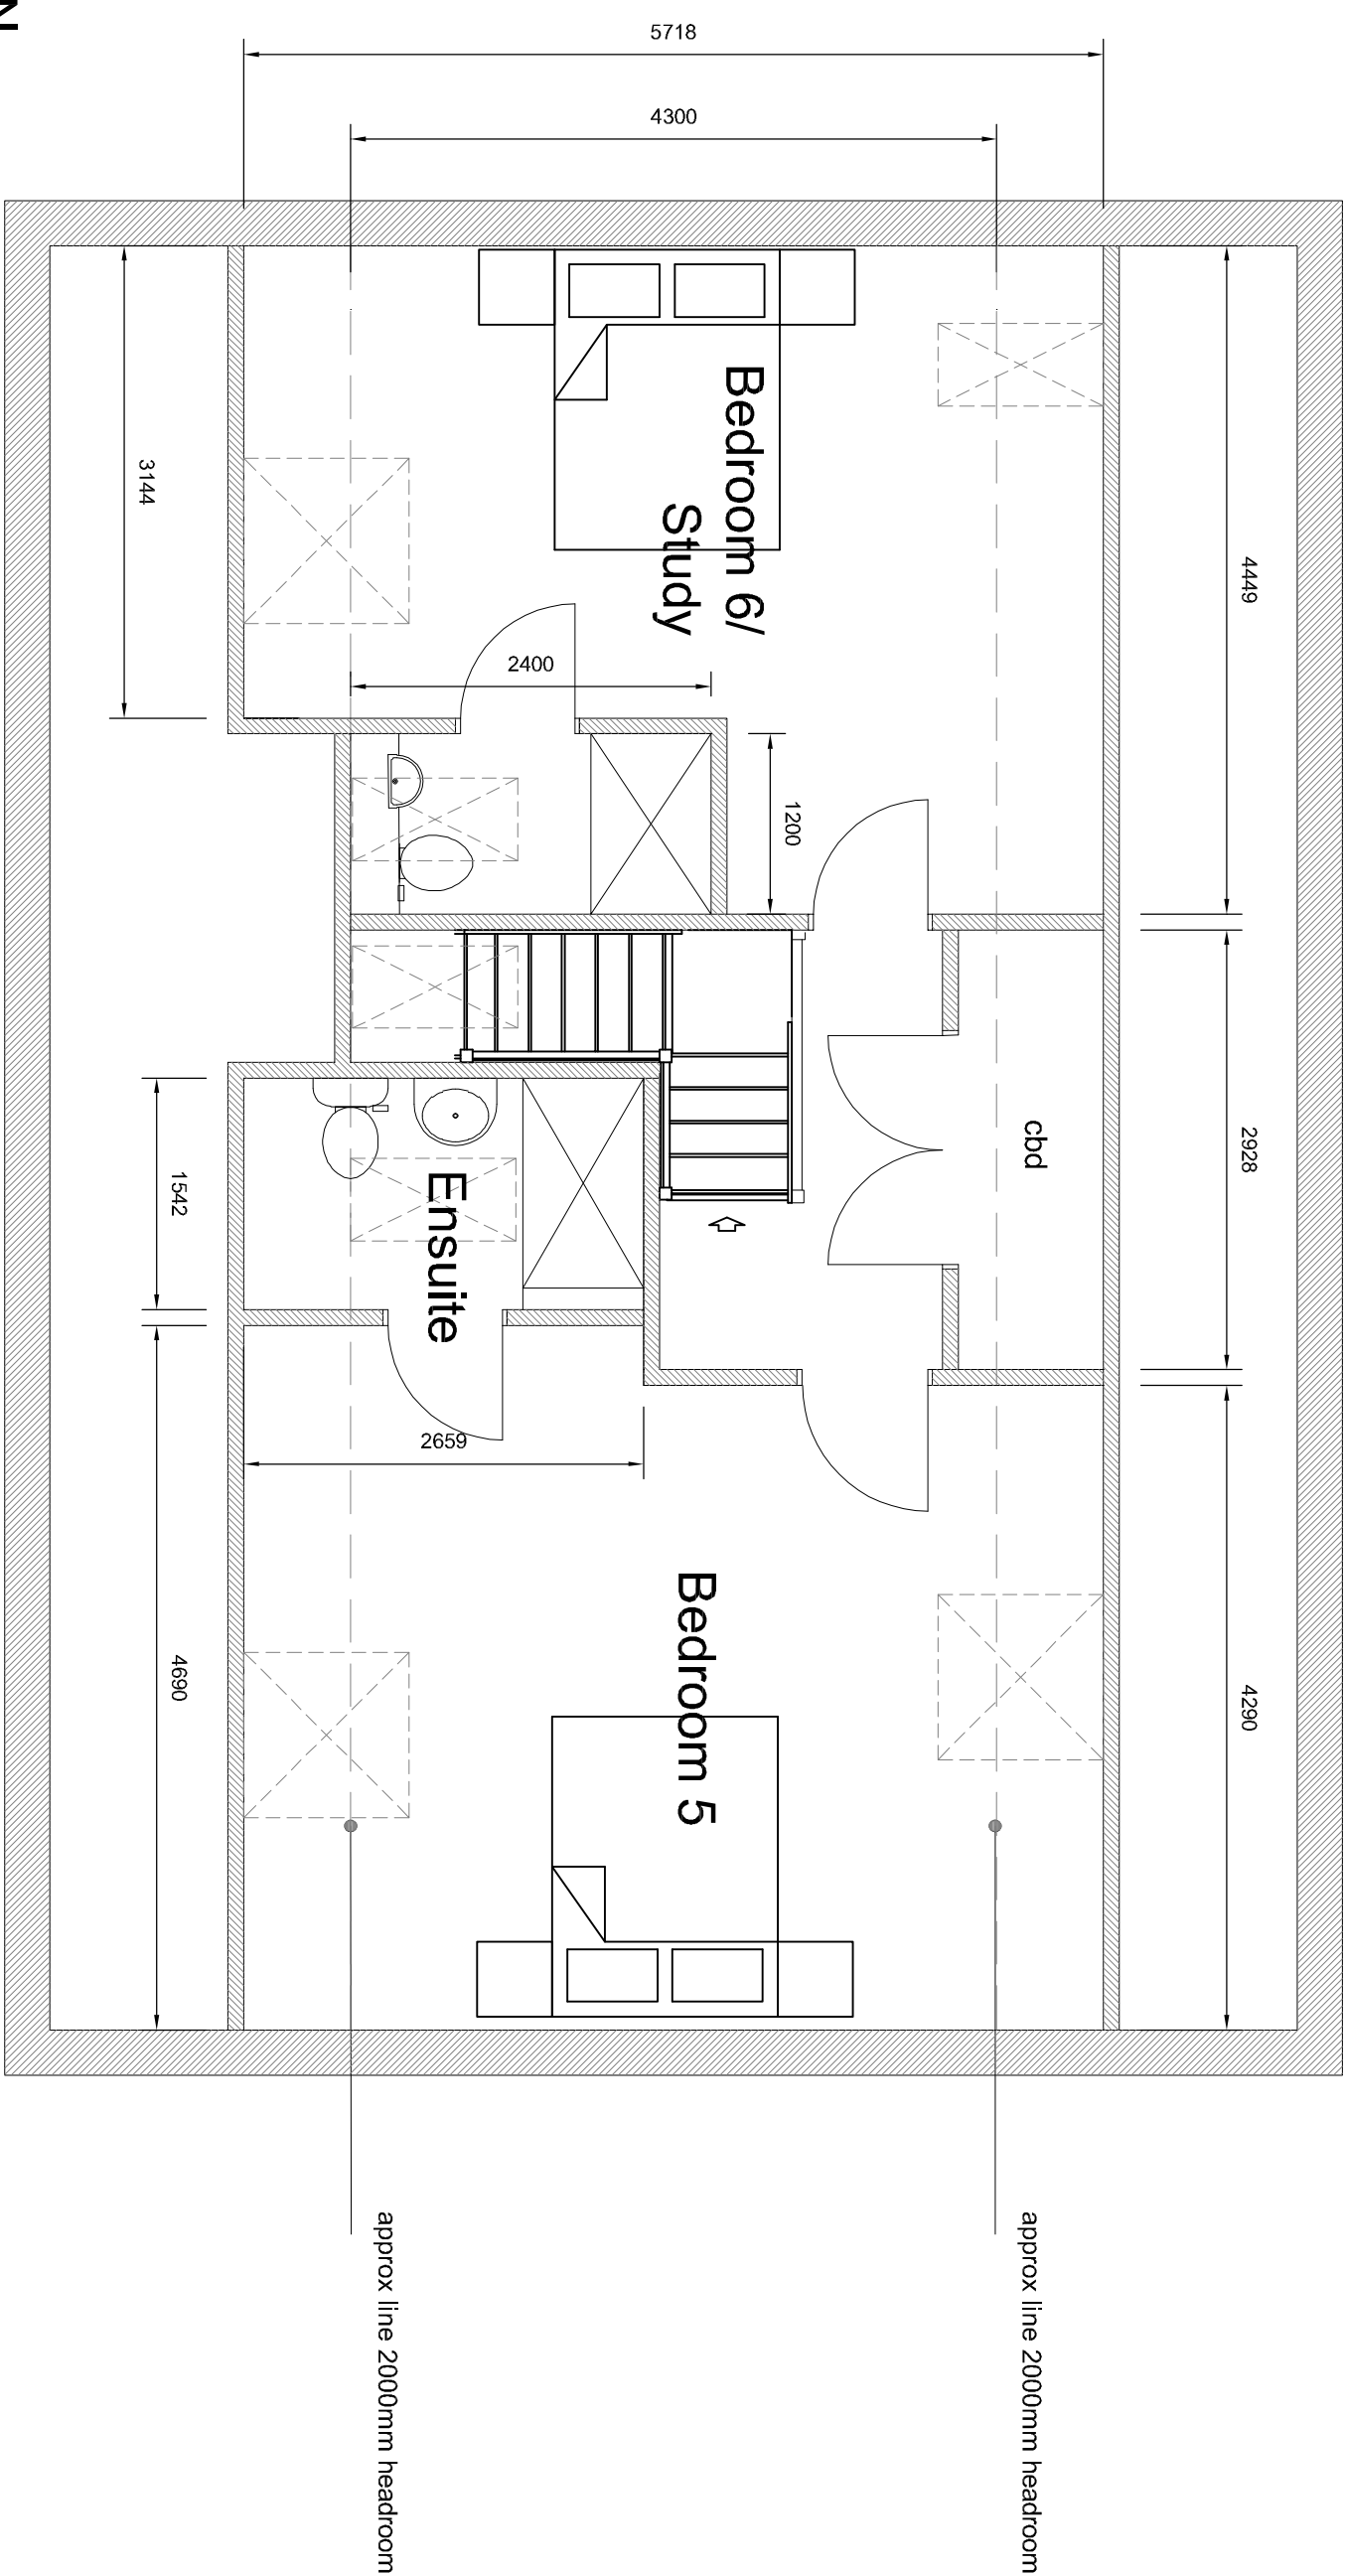
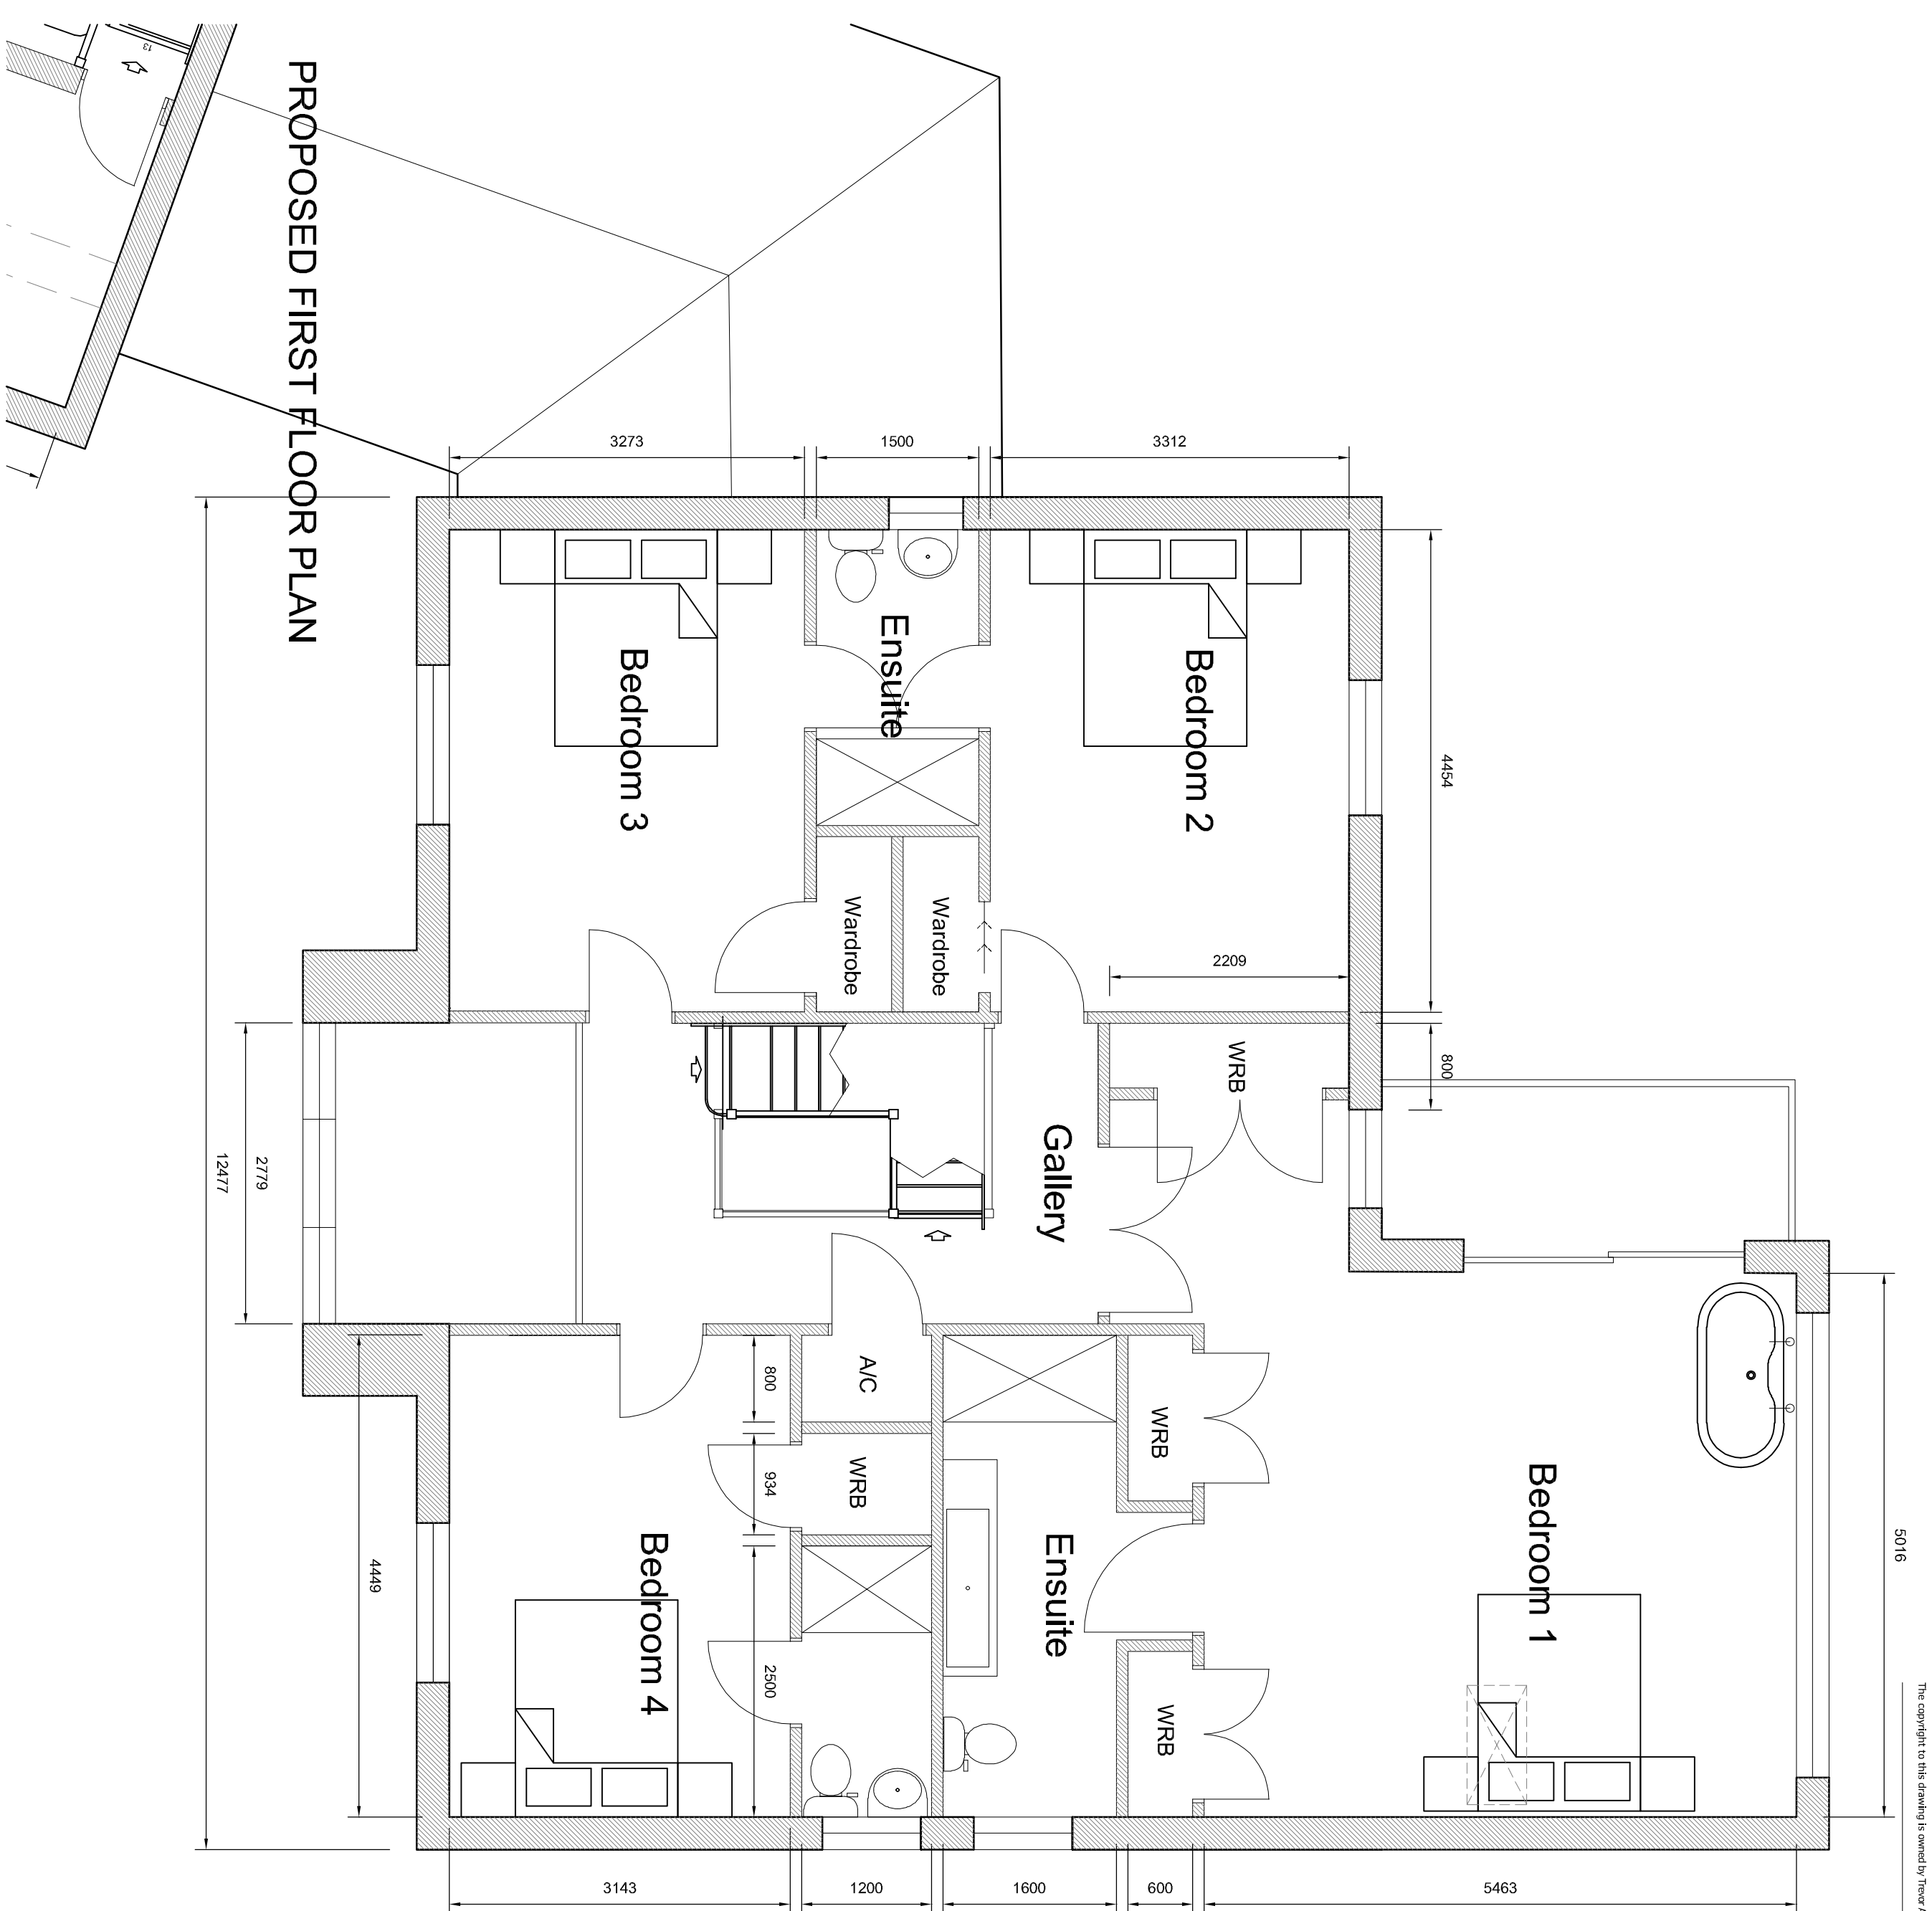


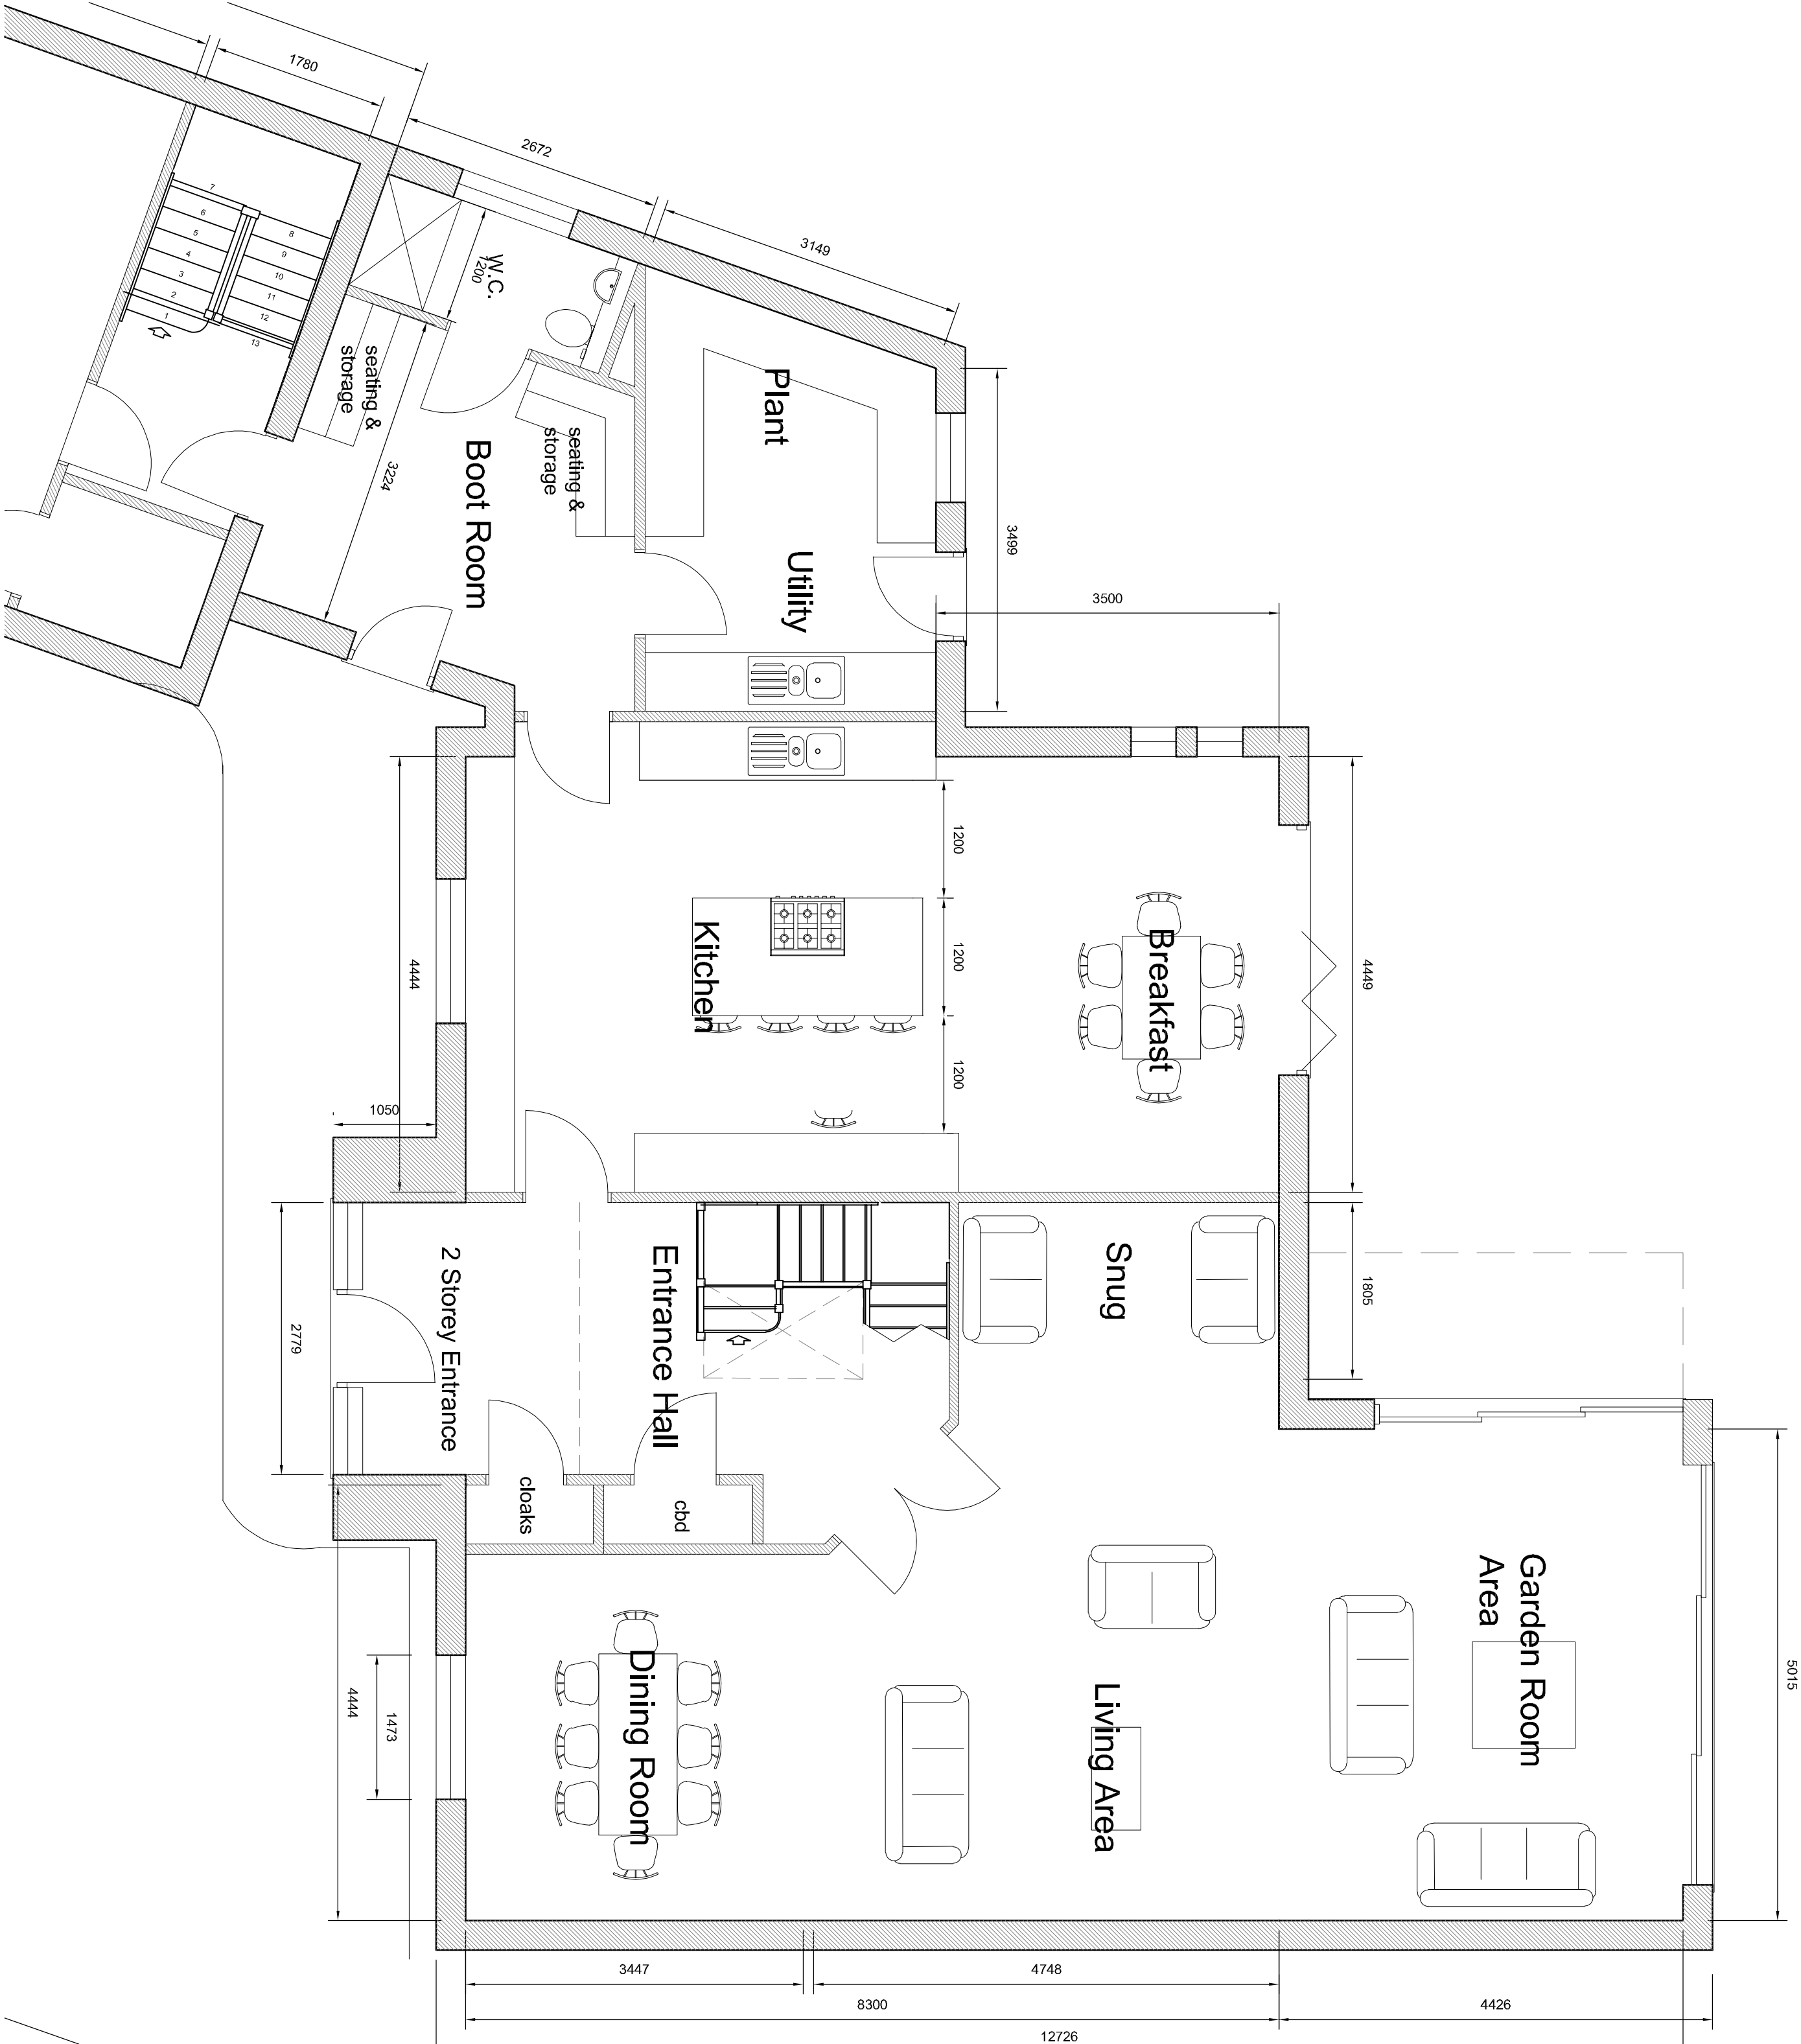

PROPOSED SECOND FLOOR PLAN

PROPOSED GROUND FLOOR PLAN

PROPOSED FIRST FLOOR PLAN

Author: 30/05/24  
Client: ENCHANTMENT HOMES  
Project: Proposed Development, Horseshoe Road, Spalding

Drawing: Planning (Floor Plans Plot 2)

Scale: 1:50, 1:200 @ A1  
Date: 20/05/2024

Trevor A Clay RIBA Ltd, 14 Old Fertile Road, Weston Hills, Spalding, Lincs PE32 8DD  
01460 350027  
trevor@tclayarchitects.co.uk