


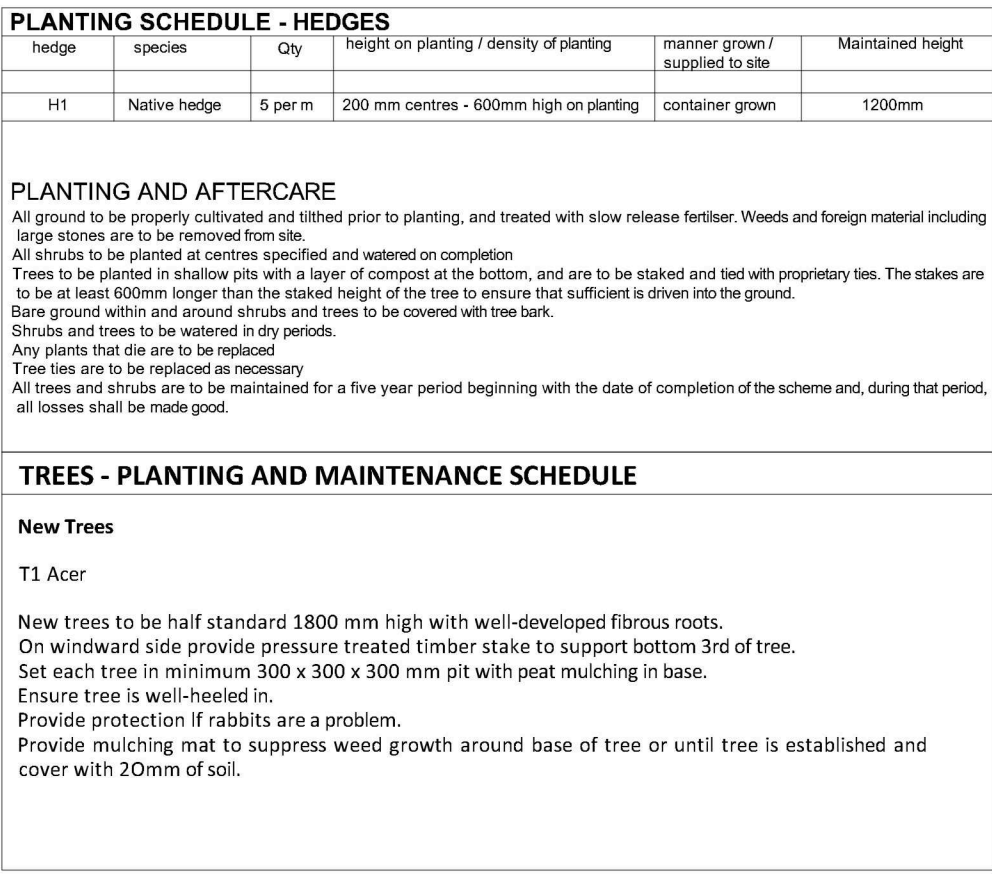


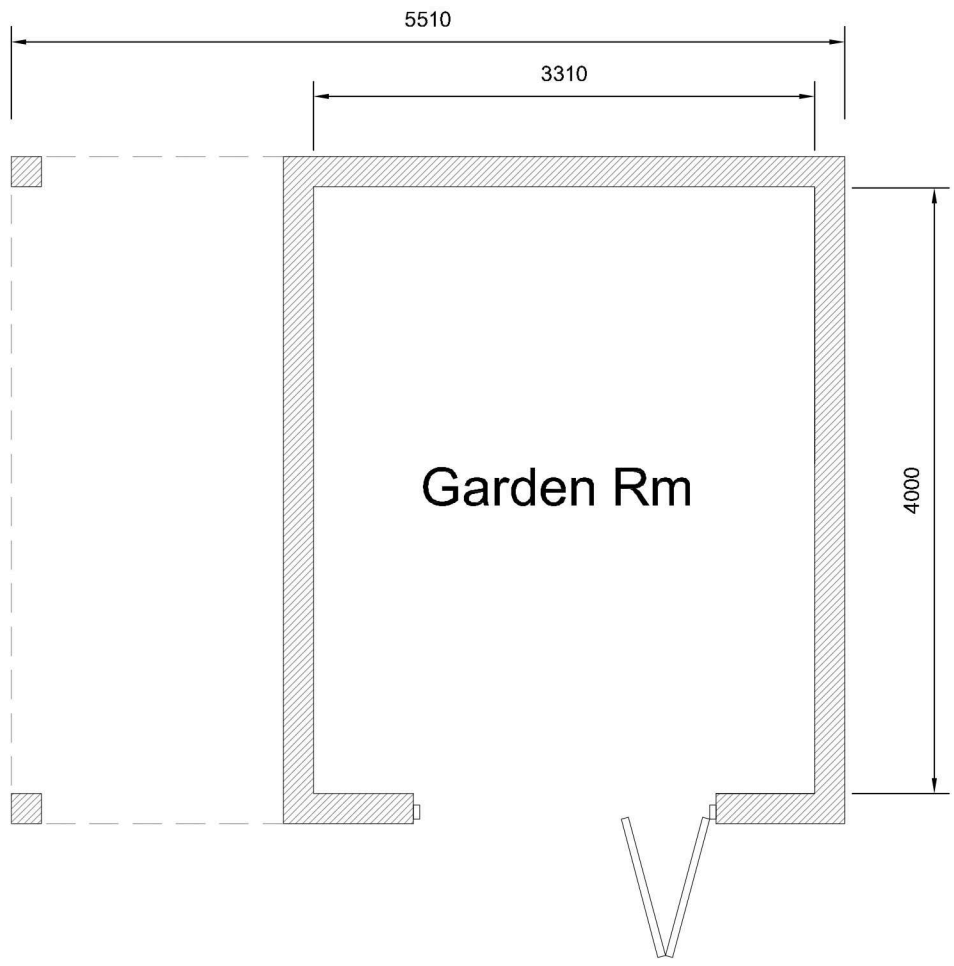

LOCATION PLAN

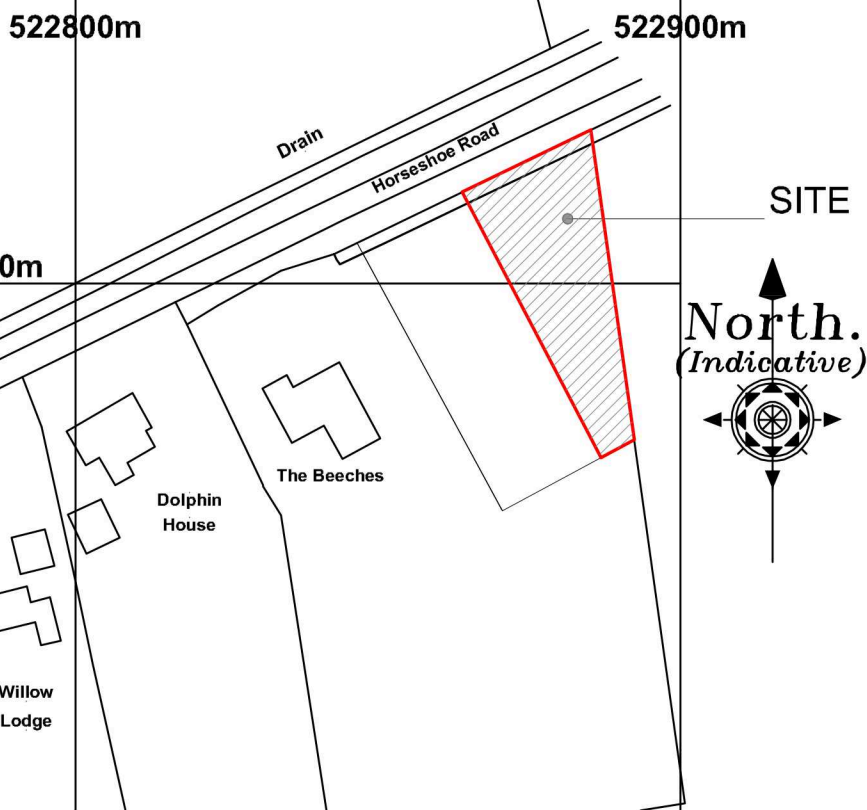

PROPOSED GARDEN ROOM

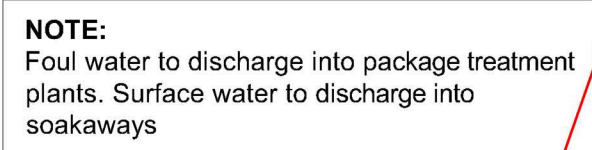

PROPOSED BLOCK PLAN

PROPOSED GARAGE (Floor Plans)

A	26/09/24	AWM	Amendment to garage window, front boundary treatment and size of boot room. Addition of garden room
Revision	Date	Drawn	Description

Client **Mr Nigel Hutton**

Project Proposed Development, Horseshoe Road, Spalding

Drawing **Building Regs** (Garage, block and Location Plans Plot 2)

Scale 1:50, 1:100, Drawn AWM Checked TAC Date 20/05/2024

Trevor A Clay RIBA Ltd, 14 Old Fendike Road, Weston Hills, Spalding, Lincs. PE126DD
01406 380027 07778 597975 trevor@tacarchitects.co.uk

Drawing No. 17/405/PA/0016A



17/493/PA/0016A

www.tacarchitects.co.uk