


REPRODUCED FROM THE 1:1250 SCALE ORDNANCE SURVEY MAP
WITH THE PERMISSION OF THE CONTROLLER OF HER MAJESTY'S STATIONERY OFFICE.
CROWN COPYRIGHT RESERVED

THIS PLAN IS FOR IDENTIFICATION PURPOSES ONLY

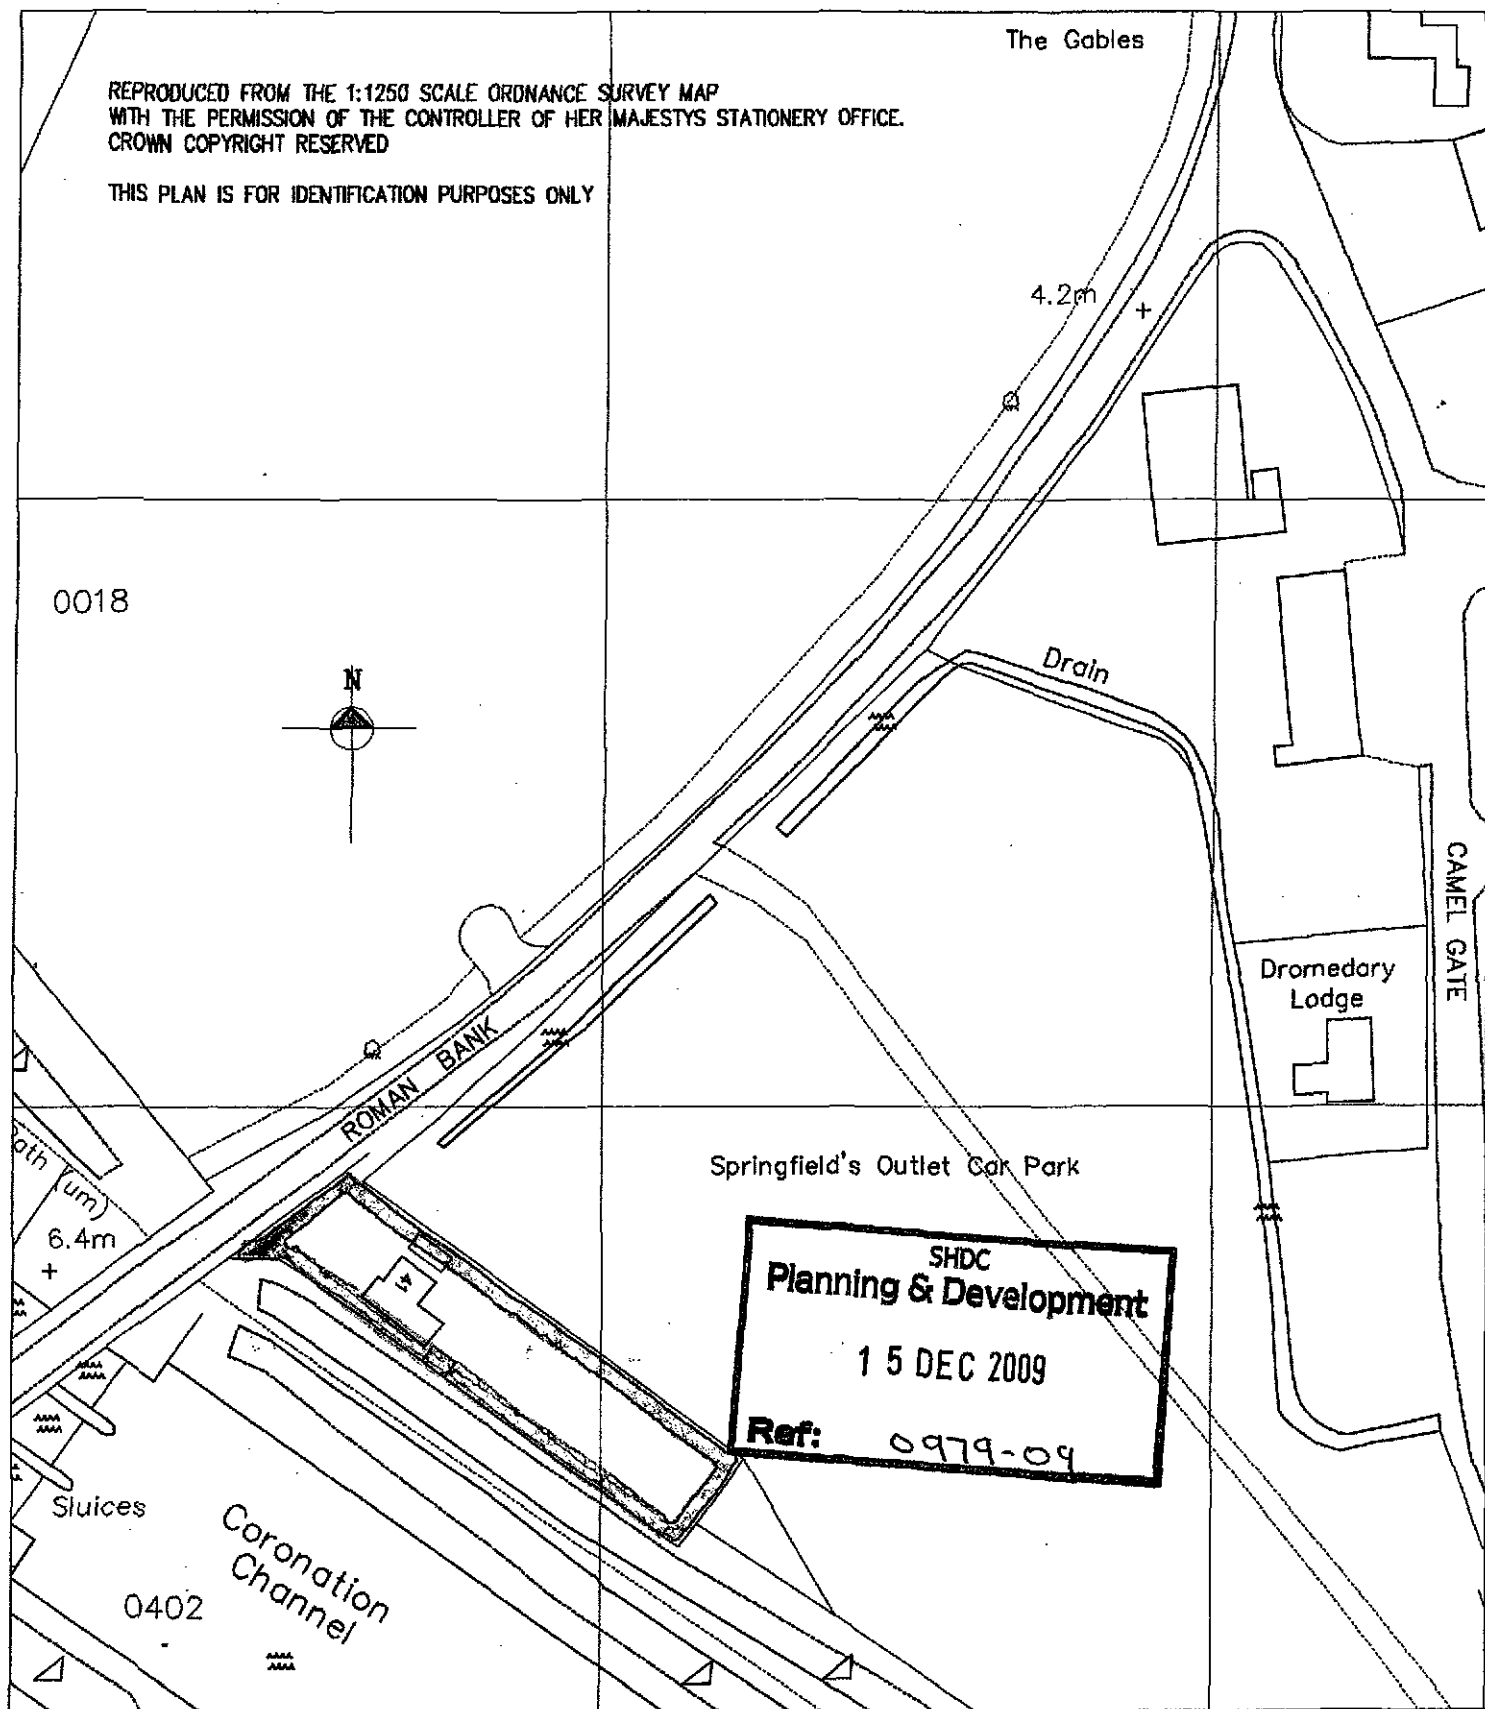

LOCATION PLAN


Scale 1:1250

SLUICE COTTAGE
41 ROMAN BANK
SPALDING
LINCOLNSHIRE PE12 6EX

L. A. Building Design


55 Hannam Boulevard
Spalding
Lincolnshire
PE11 1LB

ELEVATIONS

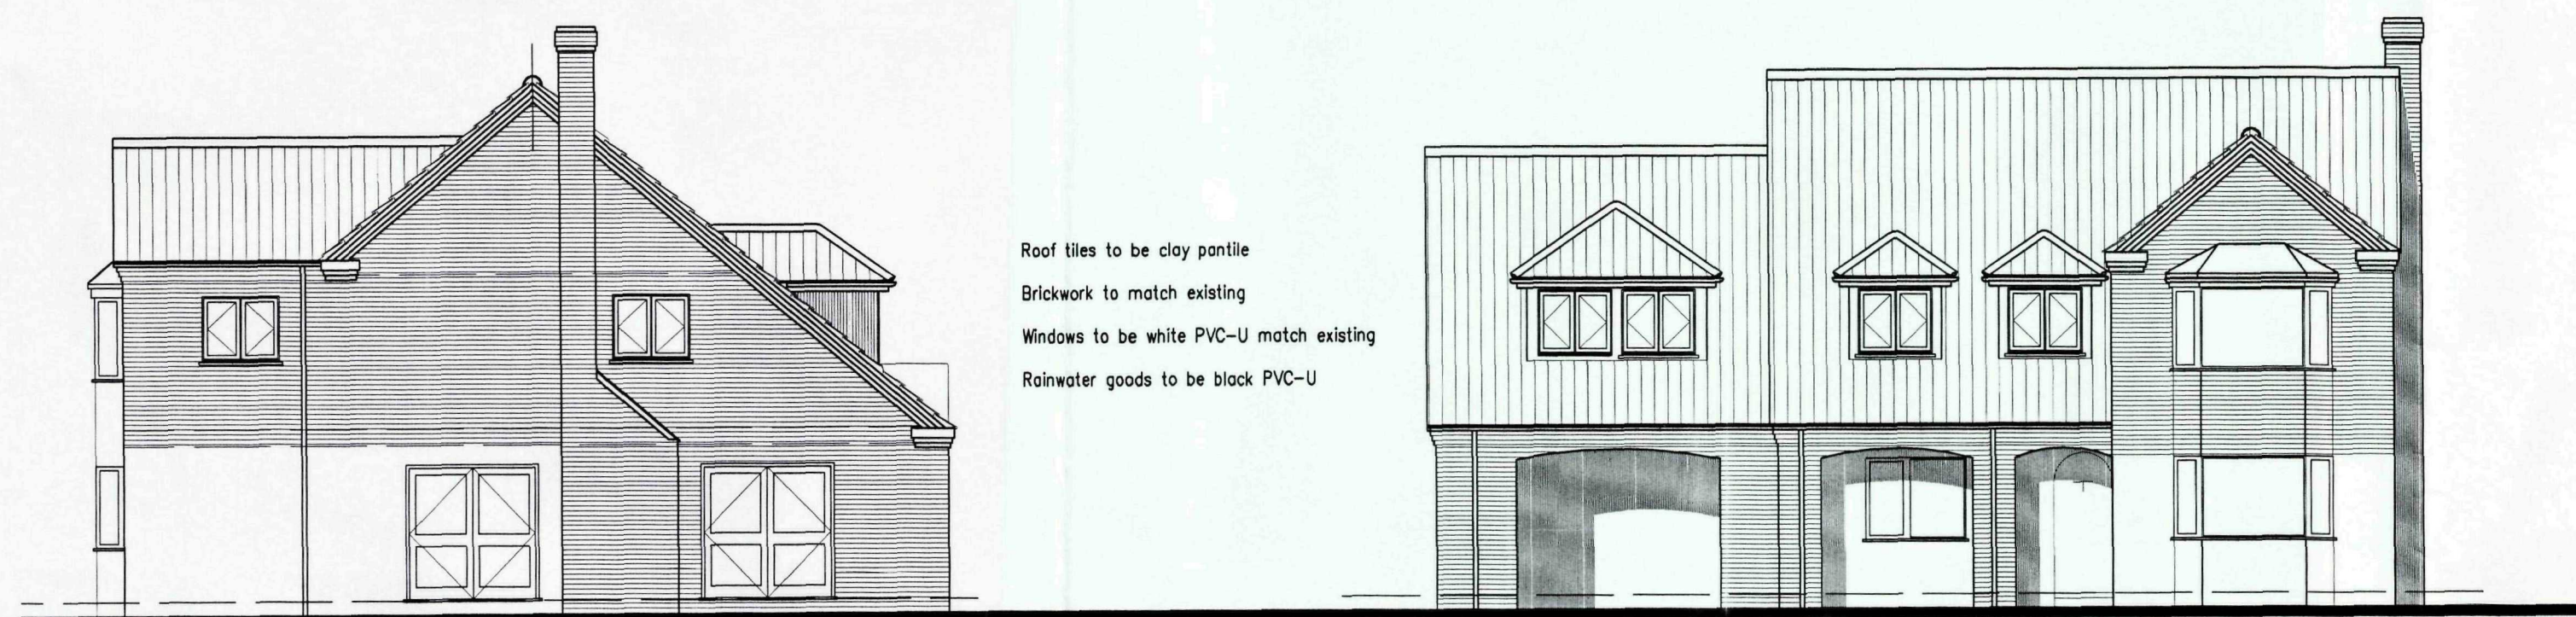


side

front

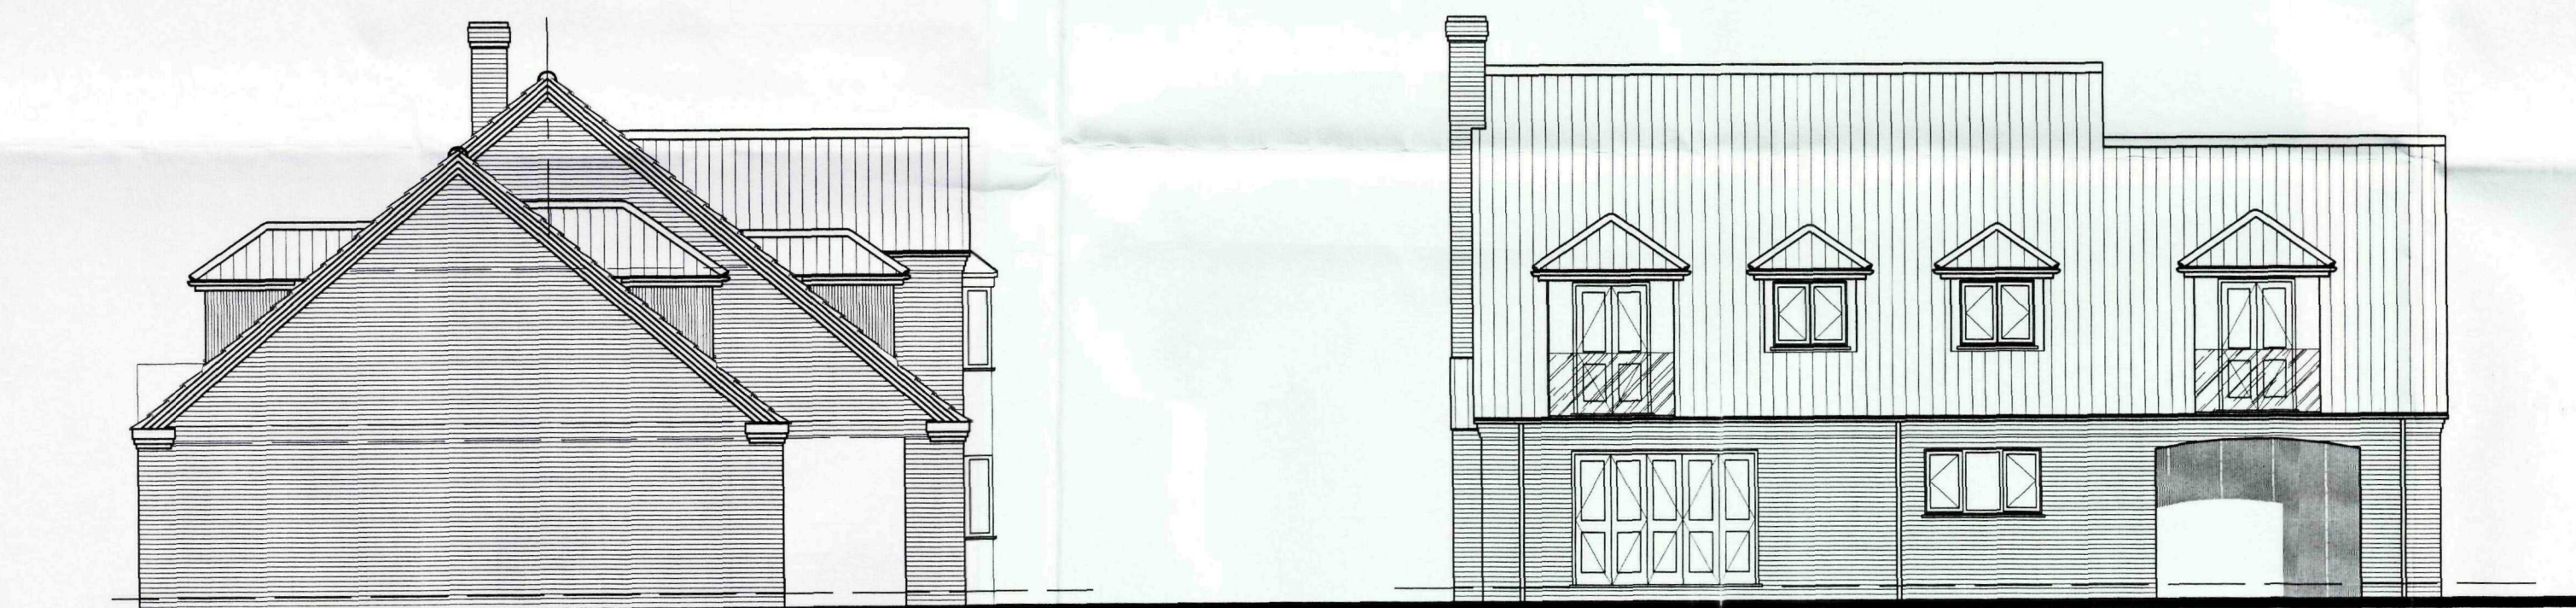

side

rear

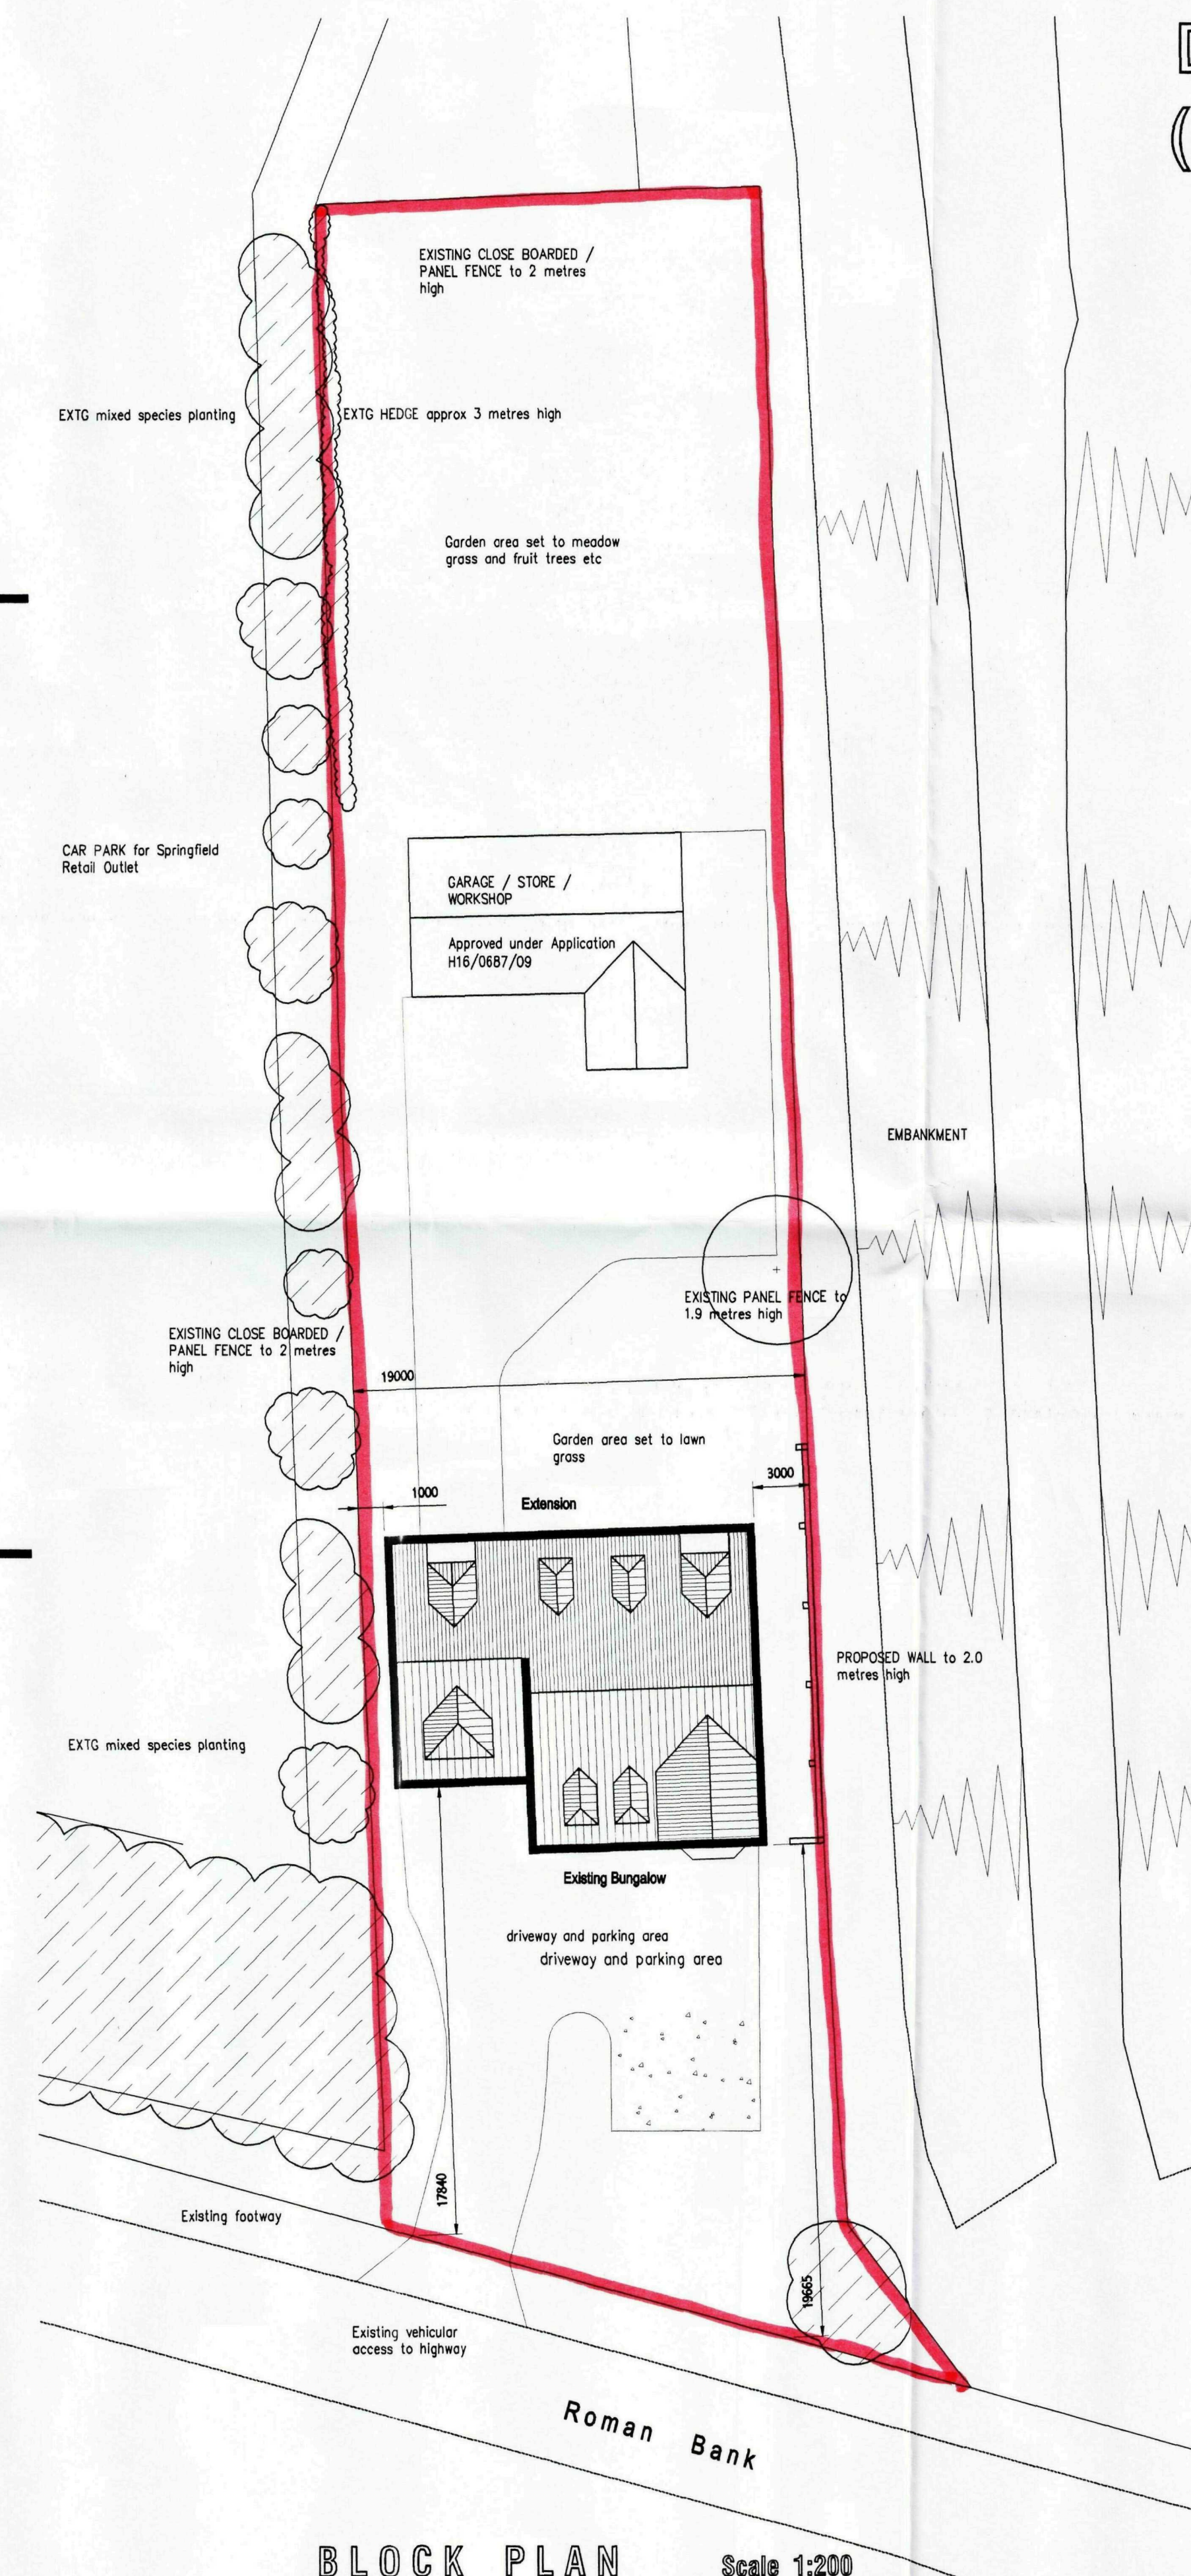


BLOCK PLAN Scale 1:200

DESIGN DRAWING (re-drawn)


ALL DIMENSIONS TO BE CHECKED AND
VERIFIED ON SITE BEFORE COMMENCING
WITH THE WORKS
ANY DISCREPANCIES ARE TO BE
REPORTED TO THE ARCHITECTURAL
TECHNOLOGIST IMMEDIATELY

AMENDMENTS

A 09.12.09 Client amendments

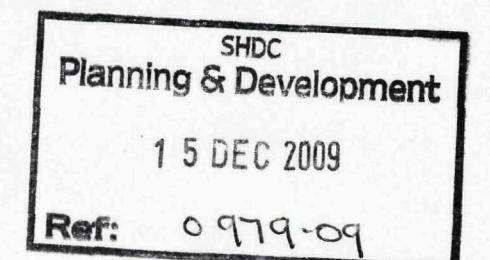

COPYRIGHT PETER S LITHGOW 24.10.09

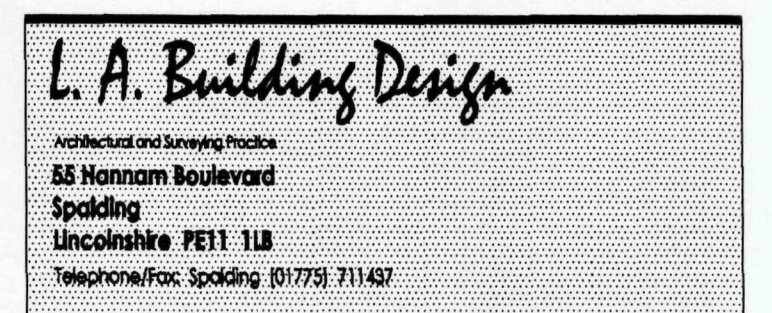

Peter S Lithgow MC08 MCAT

Member of the Chartered Institute of Building and
Member of the Chartered Institute of Architectural Technologists


Project
Proposed Extension to Existing DWELLING at
41 Roman Bank, SPALDING,
Lincolnshire, PE12 6EX

Client
MR J TATUM & MISS J ALBANS


Drawing
DESIGN DRAWING

Date	Scale(s)
JULY 2009	1:100 1:200
Drawn by	Checked
Peter Lithgow	PSL
Job no	Drawing no
09/13	05A

DESIGN DRAWING
(re-drawn)

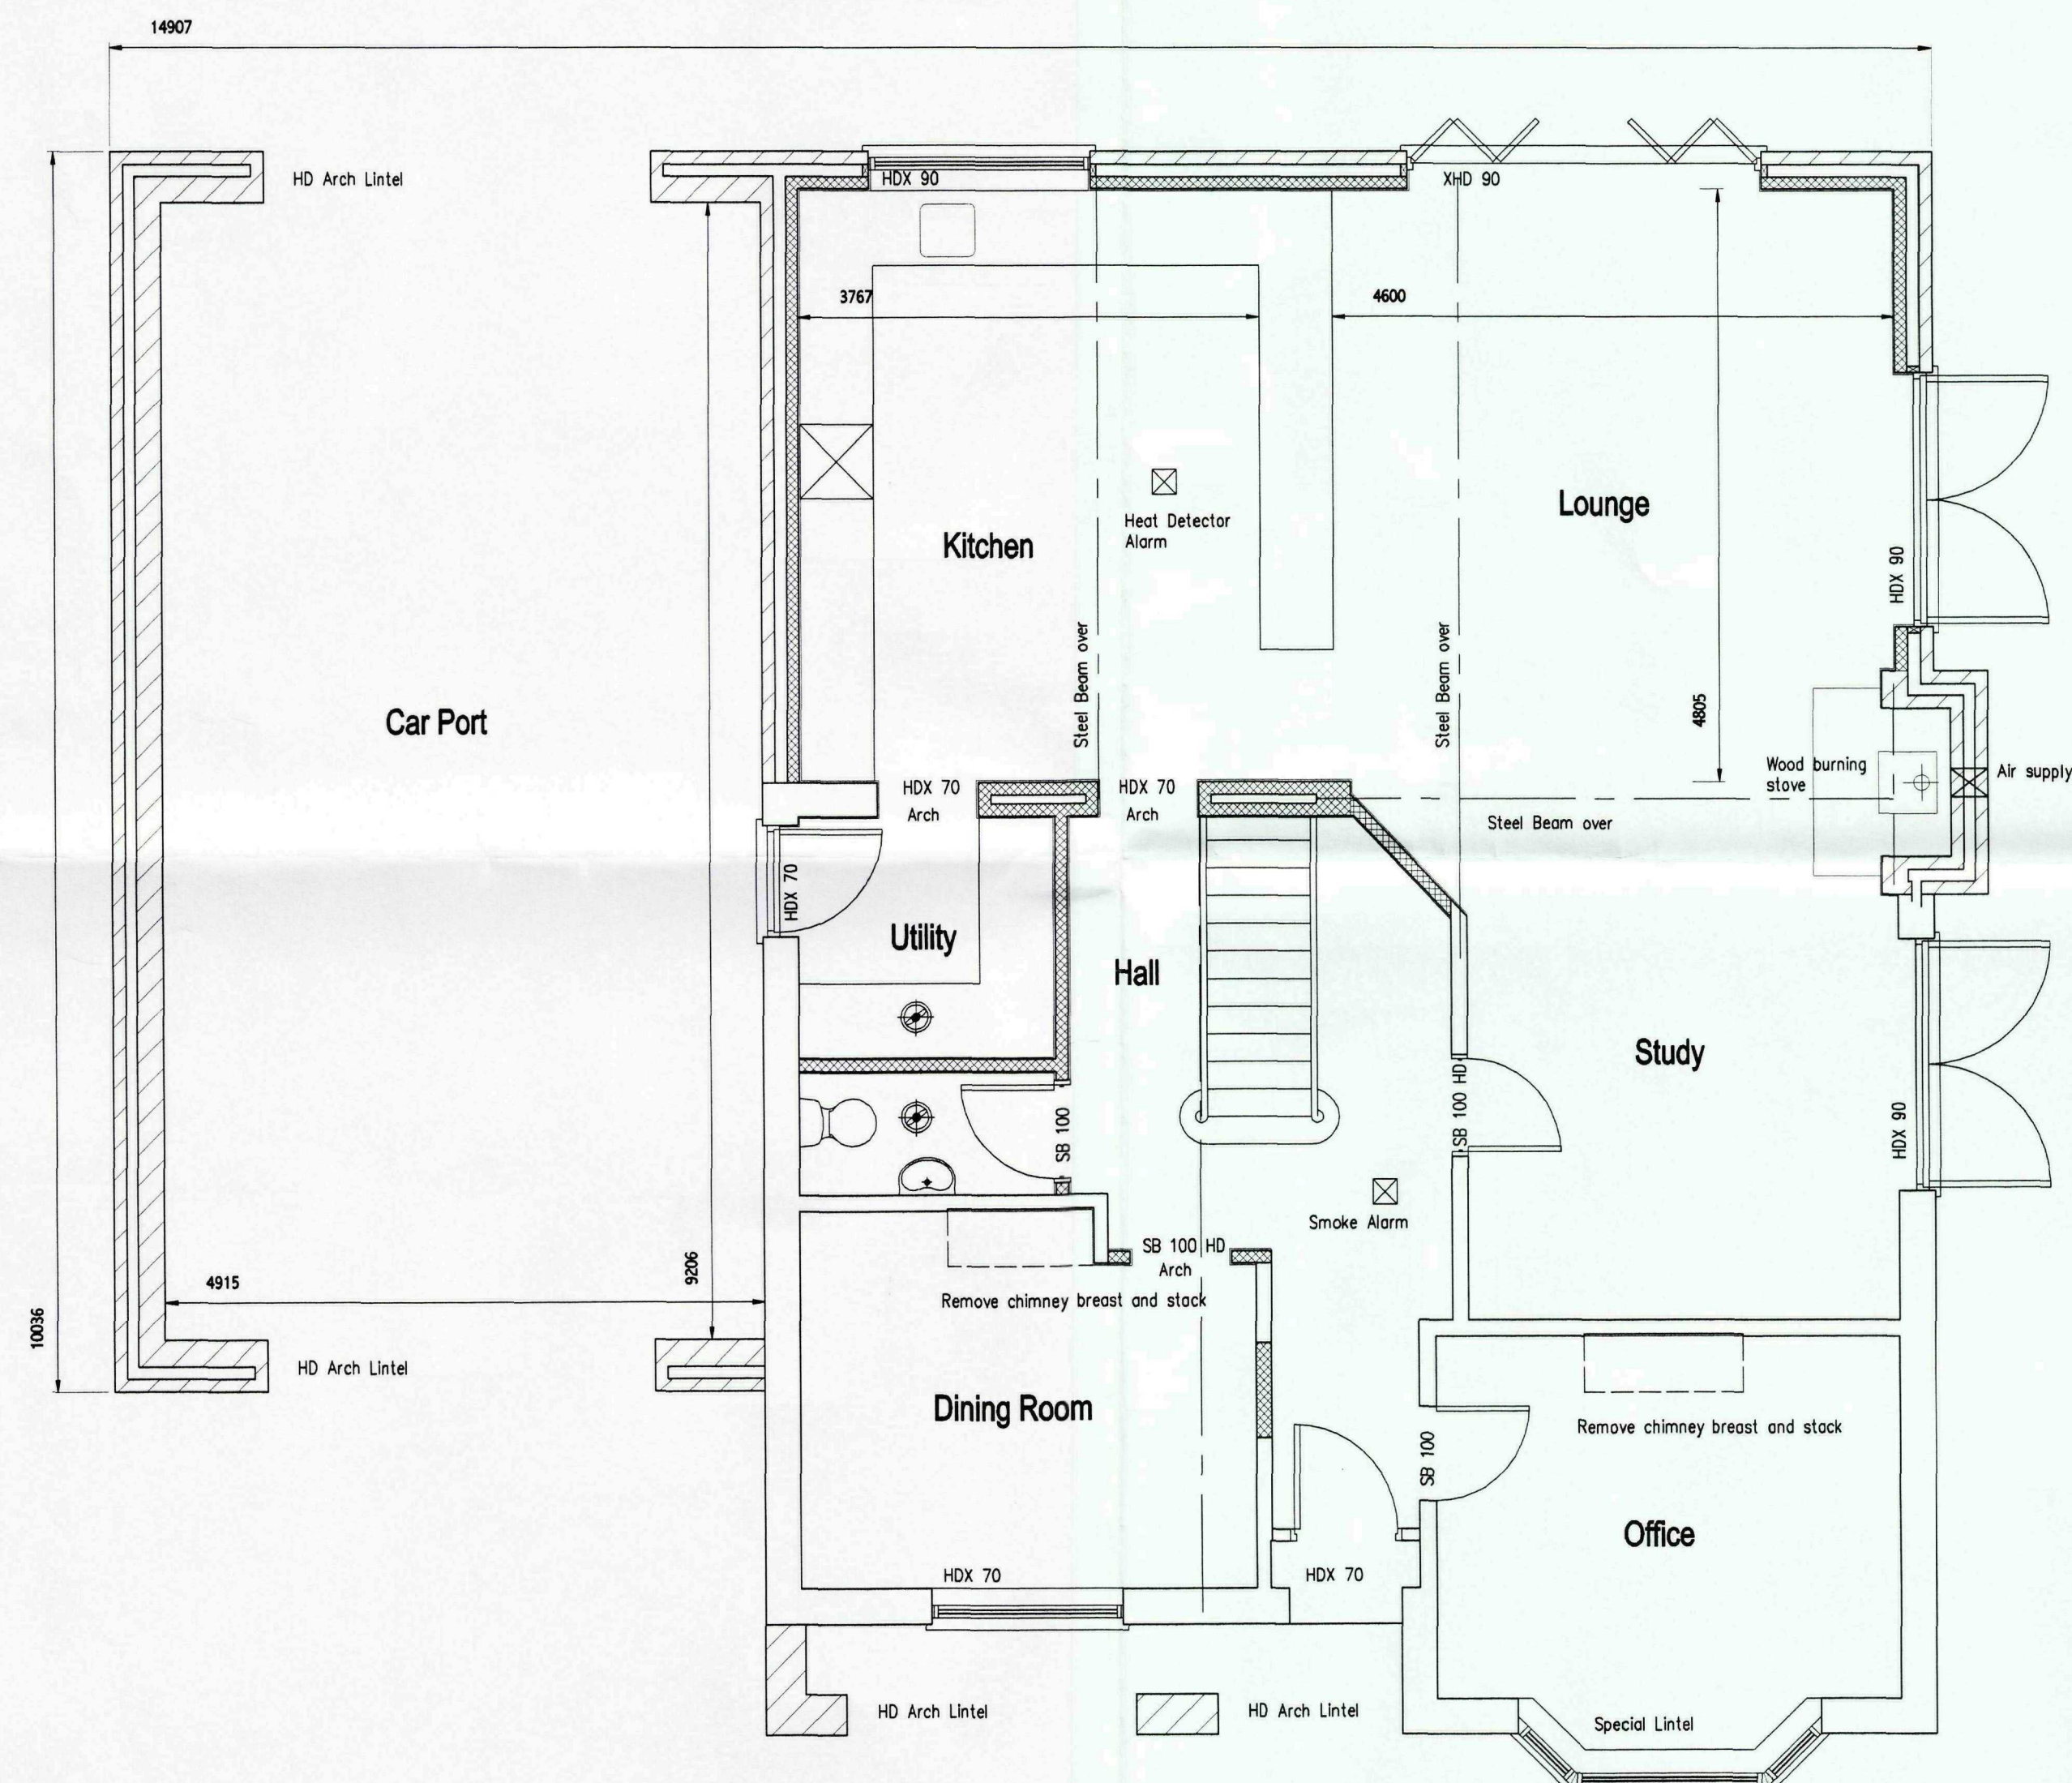

GROUND FLOOR PLAN

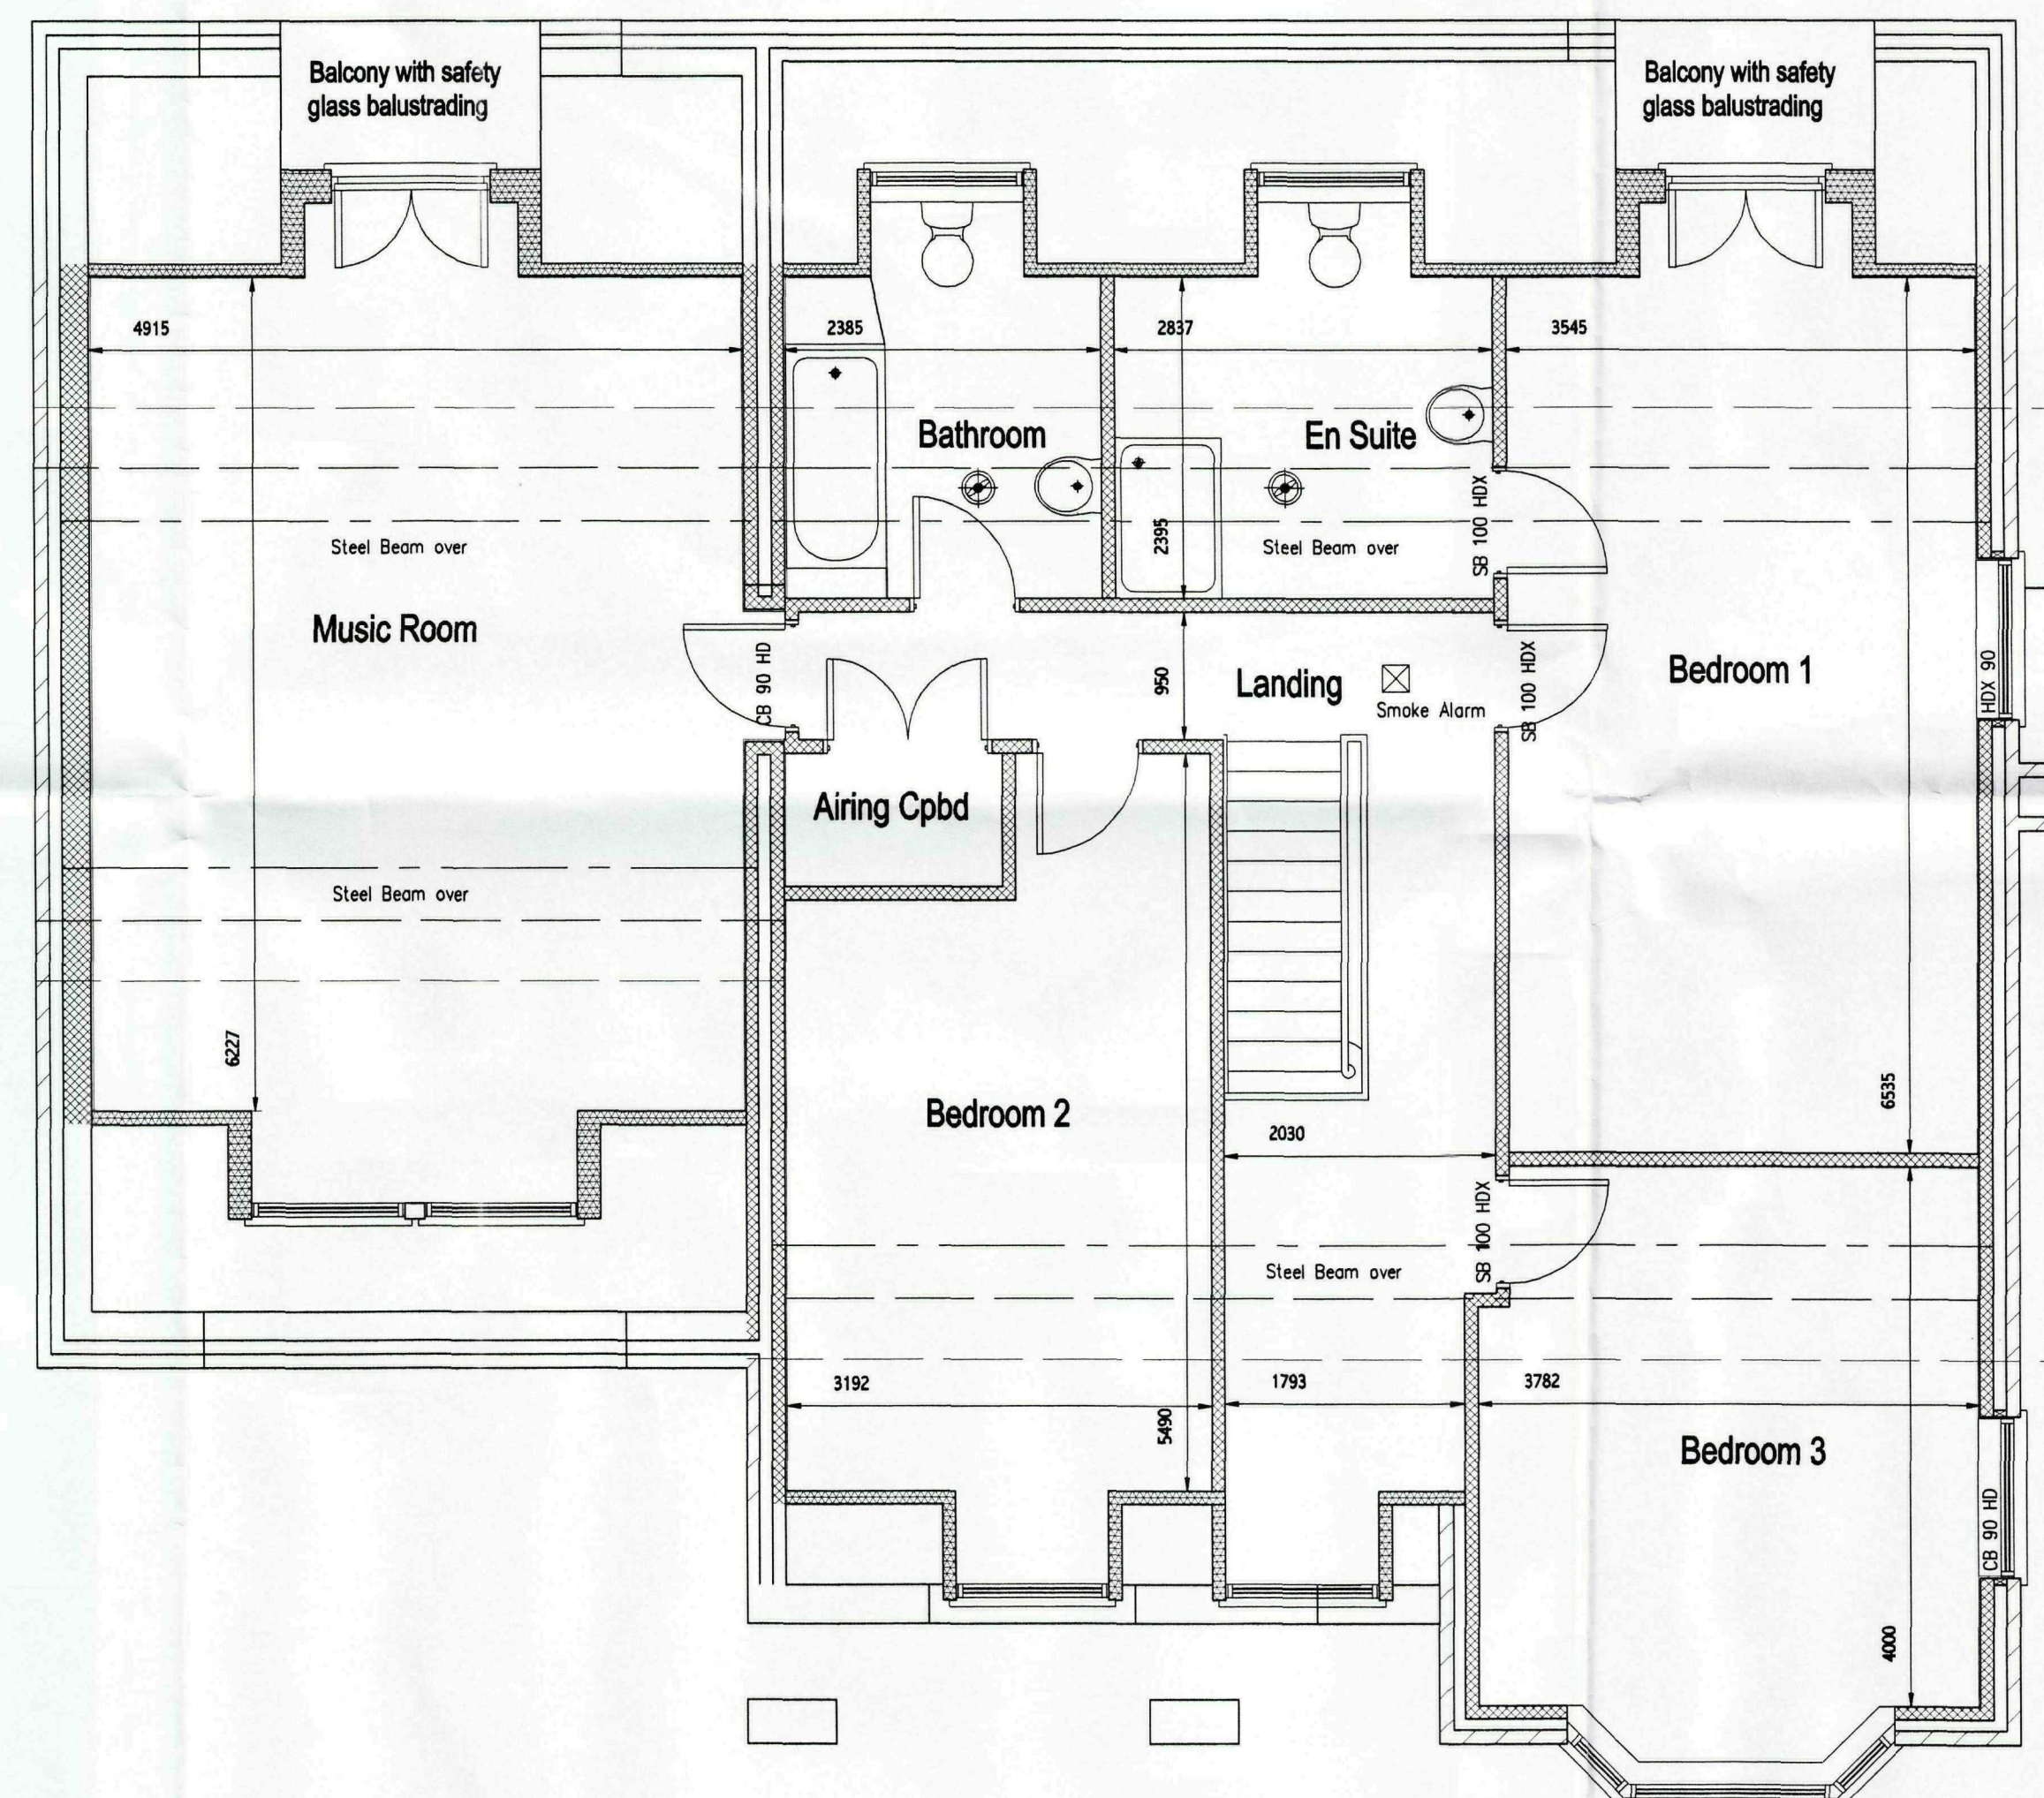

FIRST FLOOR PLAN

ALL DIMENSIONS TO BE CHECKED AND
VERIFIED ON SITE BEFORE COMMENCING
WITH THE WORKS
ANY DISCREPANCIES ARE TO BE
REPORTED TO THE ARCHITECTURAL
TECHNOLOGIST IMMEDIATELY

AMENDMENTS

A 09.12.09 Client amendments

COPYRIGHT PETER S LITHGOW 24.10.09

L. A. Building Design

Architectural and Surveying Practice
55 Hannam Boulevard
Spalding
Lincolnshire PE11 1LB
Telephone/Fax: Spalding: (01775) 711497

Peter S Lithgow MCIQB MCIAT

Member of the Chartered Institute of Building and
Member of the Chartered Institute of Architectural Technologists

Proposed Extension to Existing DWELLING at
41 Roman Bank, SPALDING,
Lincolnshire, PE12 6EX

MR J TATUM & MISS J ALBANS

drawing

DESIGN DRAWING

date	scale(s)
JULY 2009	1:50
drawn by	checked
Peter Lithgow	PSL
job no	drawing no
09/13	04A



SURVEY DRAWING




FLOOR PLAN

AMENDMENTS

A



COPYRIGHT PETER S LITHGOW 24.10.09

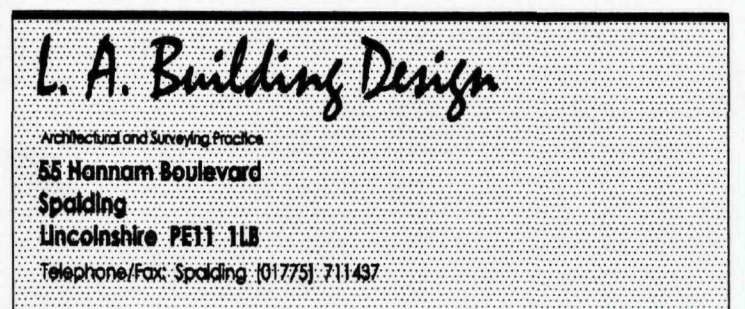

Peter S Lithgow MCOB MCAT

Member of the Chartered Institute of Building and
Member of the Chartered Institute of Architectural Technologists

Project
Proposed Extension to Existing DWELLING at
41 Roman Bank, SPALDING,
Lincolnshire, PE12 6EX

Client
MR J TATUM & MISS J ALBANS

Drawing
SURVEY DRAWING

date	scale(s)
JULY 2009	1:50
drawn by	checked
Peter Lithgow	PSL
job no	drawing no
09/13	00