
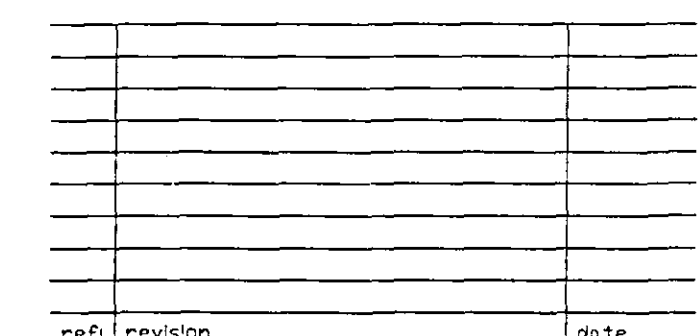


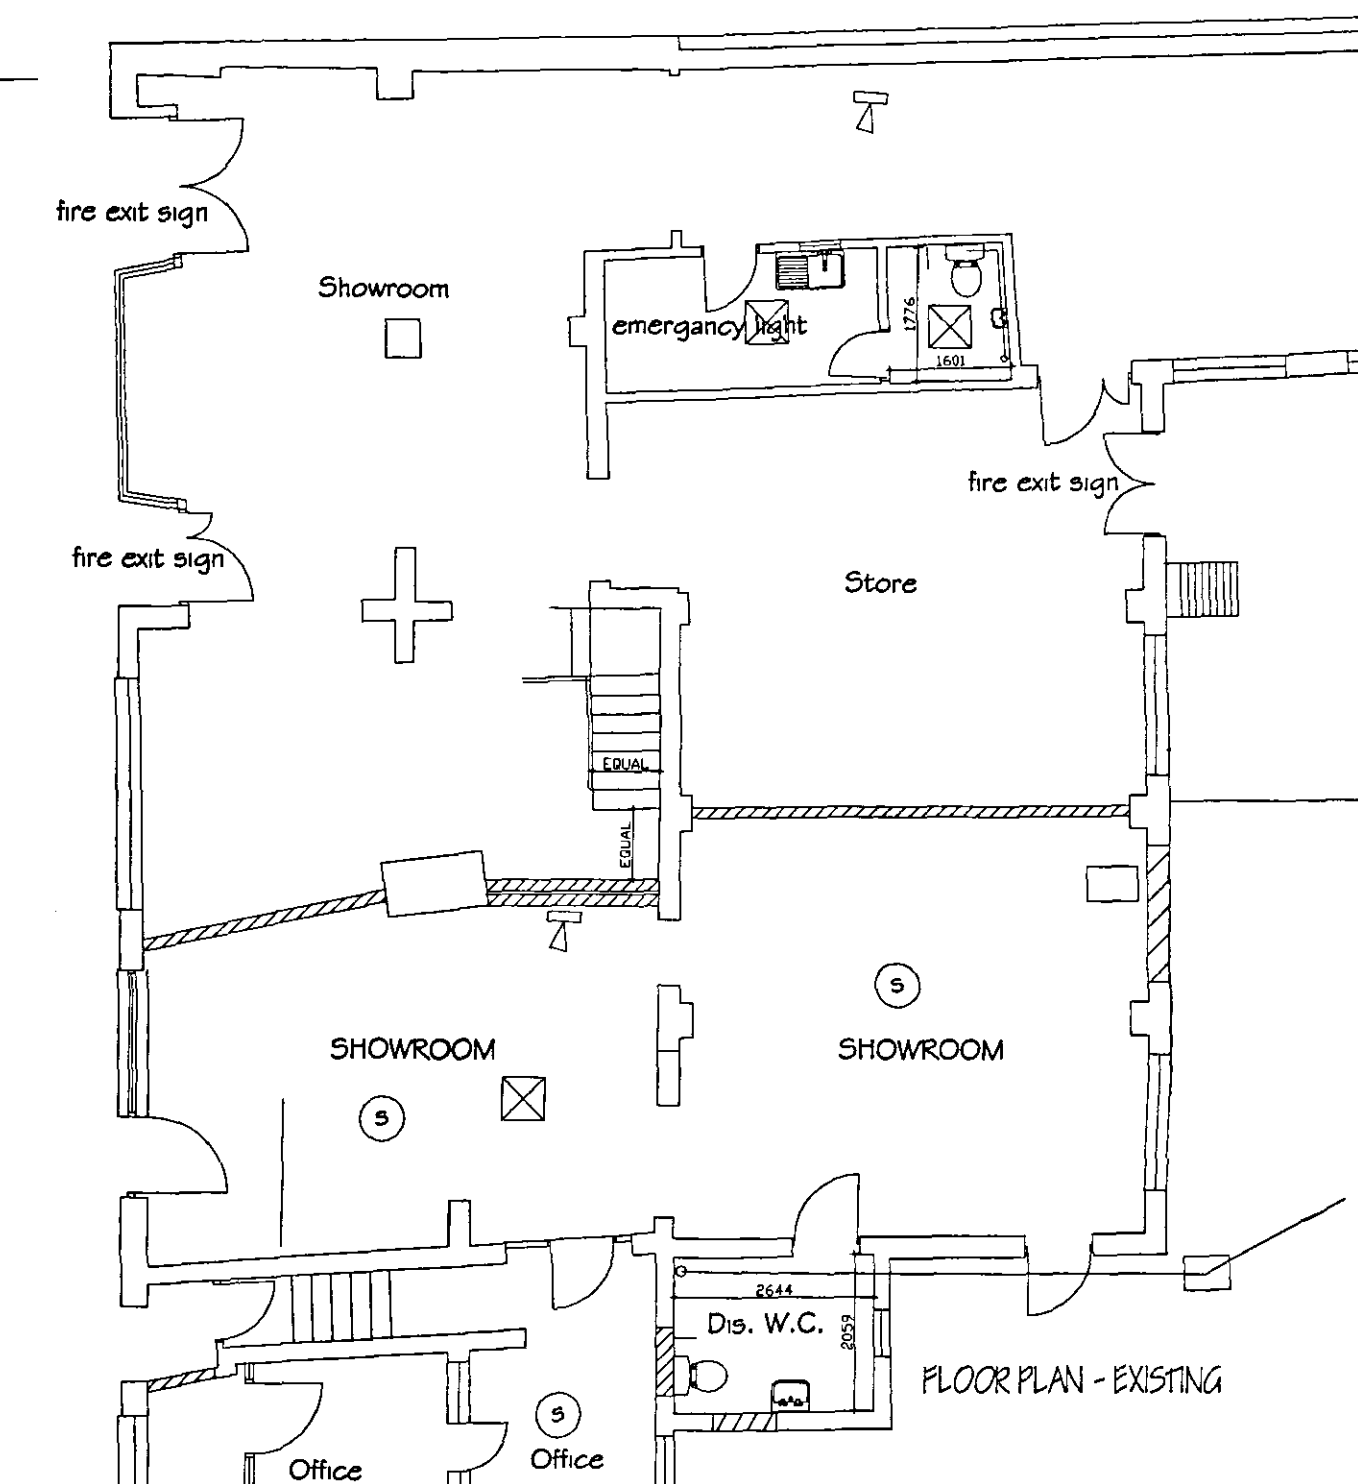

G. R. MERCHANT 

IENG AMICE FIWO

**ARCHITECTURAL, STRUCTURAL
AND LAND DRAINAGE
CONSULTANTS**

Unit 4, Wrights Mews
12A Park Road, Holbeach,
Spalding, Lincs. PE12 7EX
Tel: 01408 480000
Fax: 01408 422000

**E-Mail: G. R. Merchant @ Merchant. FS.
Co. UK**

Project
CHANGE OF USE OF WORKSHOP
& RETAIL AREA
24 & 25 WESTLODE STREET
SPALDING Lincs

Client
RCWLTD

Drawing

FLOOR PLANS
& ELEVATIONS

Job Ref.	Drawing No.
1324/06	01

Date	Drawn
MAR '06	SLH

Scales
1/50 1/100

[illegible]

FRONT ELEVATION - PROPOSED



FRONT ELEVATION - EXISTING

DETERMINED
PLAN

SHOC
Planning & Development
25 JUL 2006
Ref: