


THIS DRAWING IS FOR THE
PURPOSE OF OBTAINING
PLANNING PERMISSION ONLY

CDM NOTE:

The design has been undertaken as far as possible to avoid risks to health and safety or to reduce and control the effects of any unavoidable risks.

All relevant information identifying the unavoidable risks has been passed to the planning supervisor for inclusion in the Health & Safety plan.

The Health & Safety plan will be issued by the planning supervisor with these drawings.

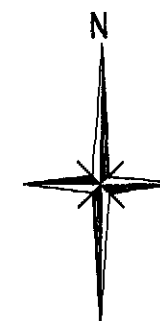

SHDC
Planning & Development
26 NOV 2010
Ref: 0980-10

1.8M HIGH CLOSE
BOARDED FENCE

PROPOSED SHRUBS

Rev.	By	Notes	Date
B	JB	Bay removed, dims & drainage added	23-11-10
A	JB	Driveway amended, bay added	22-11-10

rdc
Robert Doughty
Consultancy

32 High Street, Helpringham
Sleaford, Lincolnshire NG34 0RA
Tel: 01529 421846
Fax: 01529 421356
Email: admin@rdc-landplan.co.uk
Web: www.rdc-landplan.co.uk


Client:
Seagate Homes Ltd


Project:
Proposed Bungalow 16 Fen End Lane, Spalding

Drawing title:
Site Plan

Drawing No. 564-35-SP01	Rev. B	Drawn J.R.B.
Scale 1:200 @ A3	Date 18-11-10	Checked

All measurements should be checked against on site conditions and any discrepancies should be brought to the attention of the Robert Doughty Consultancy.

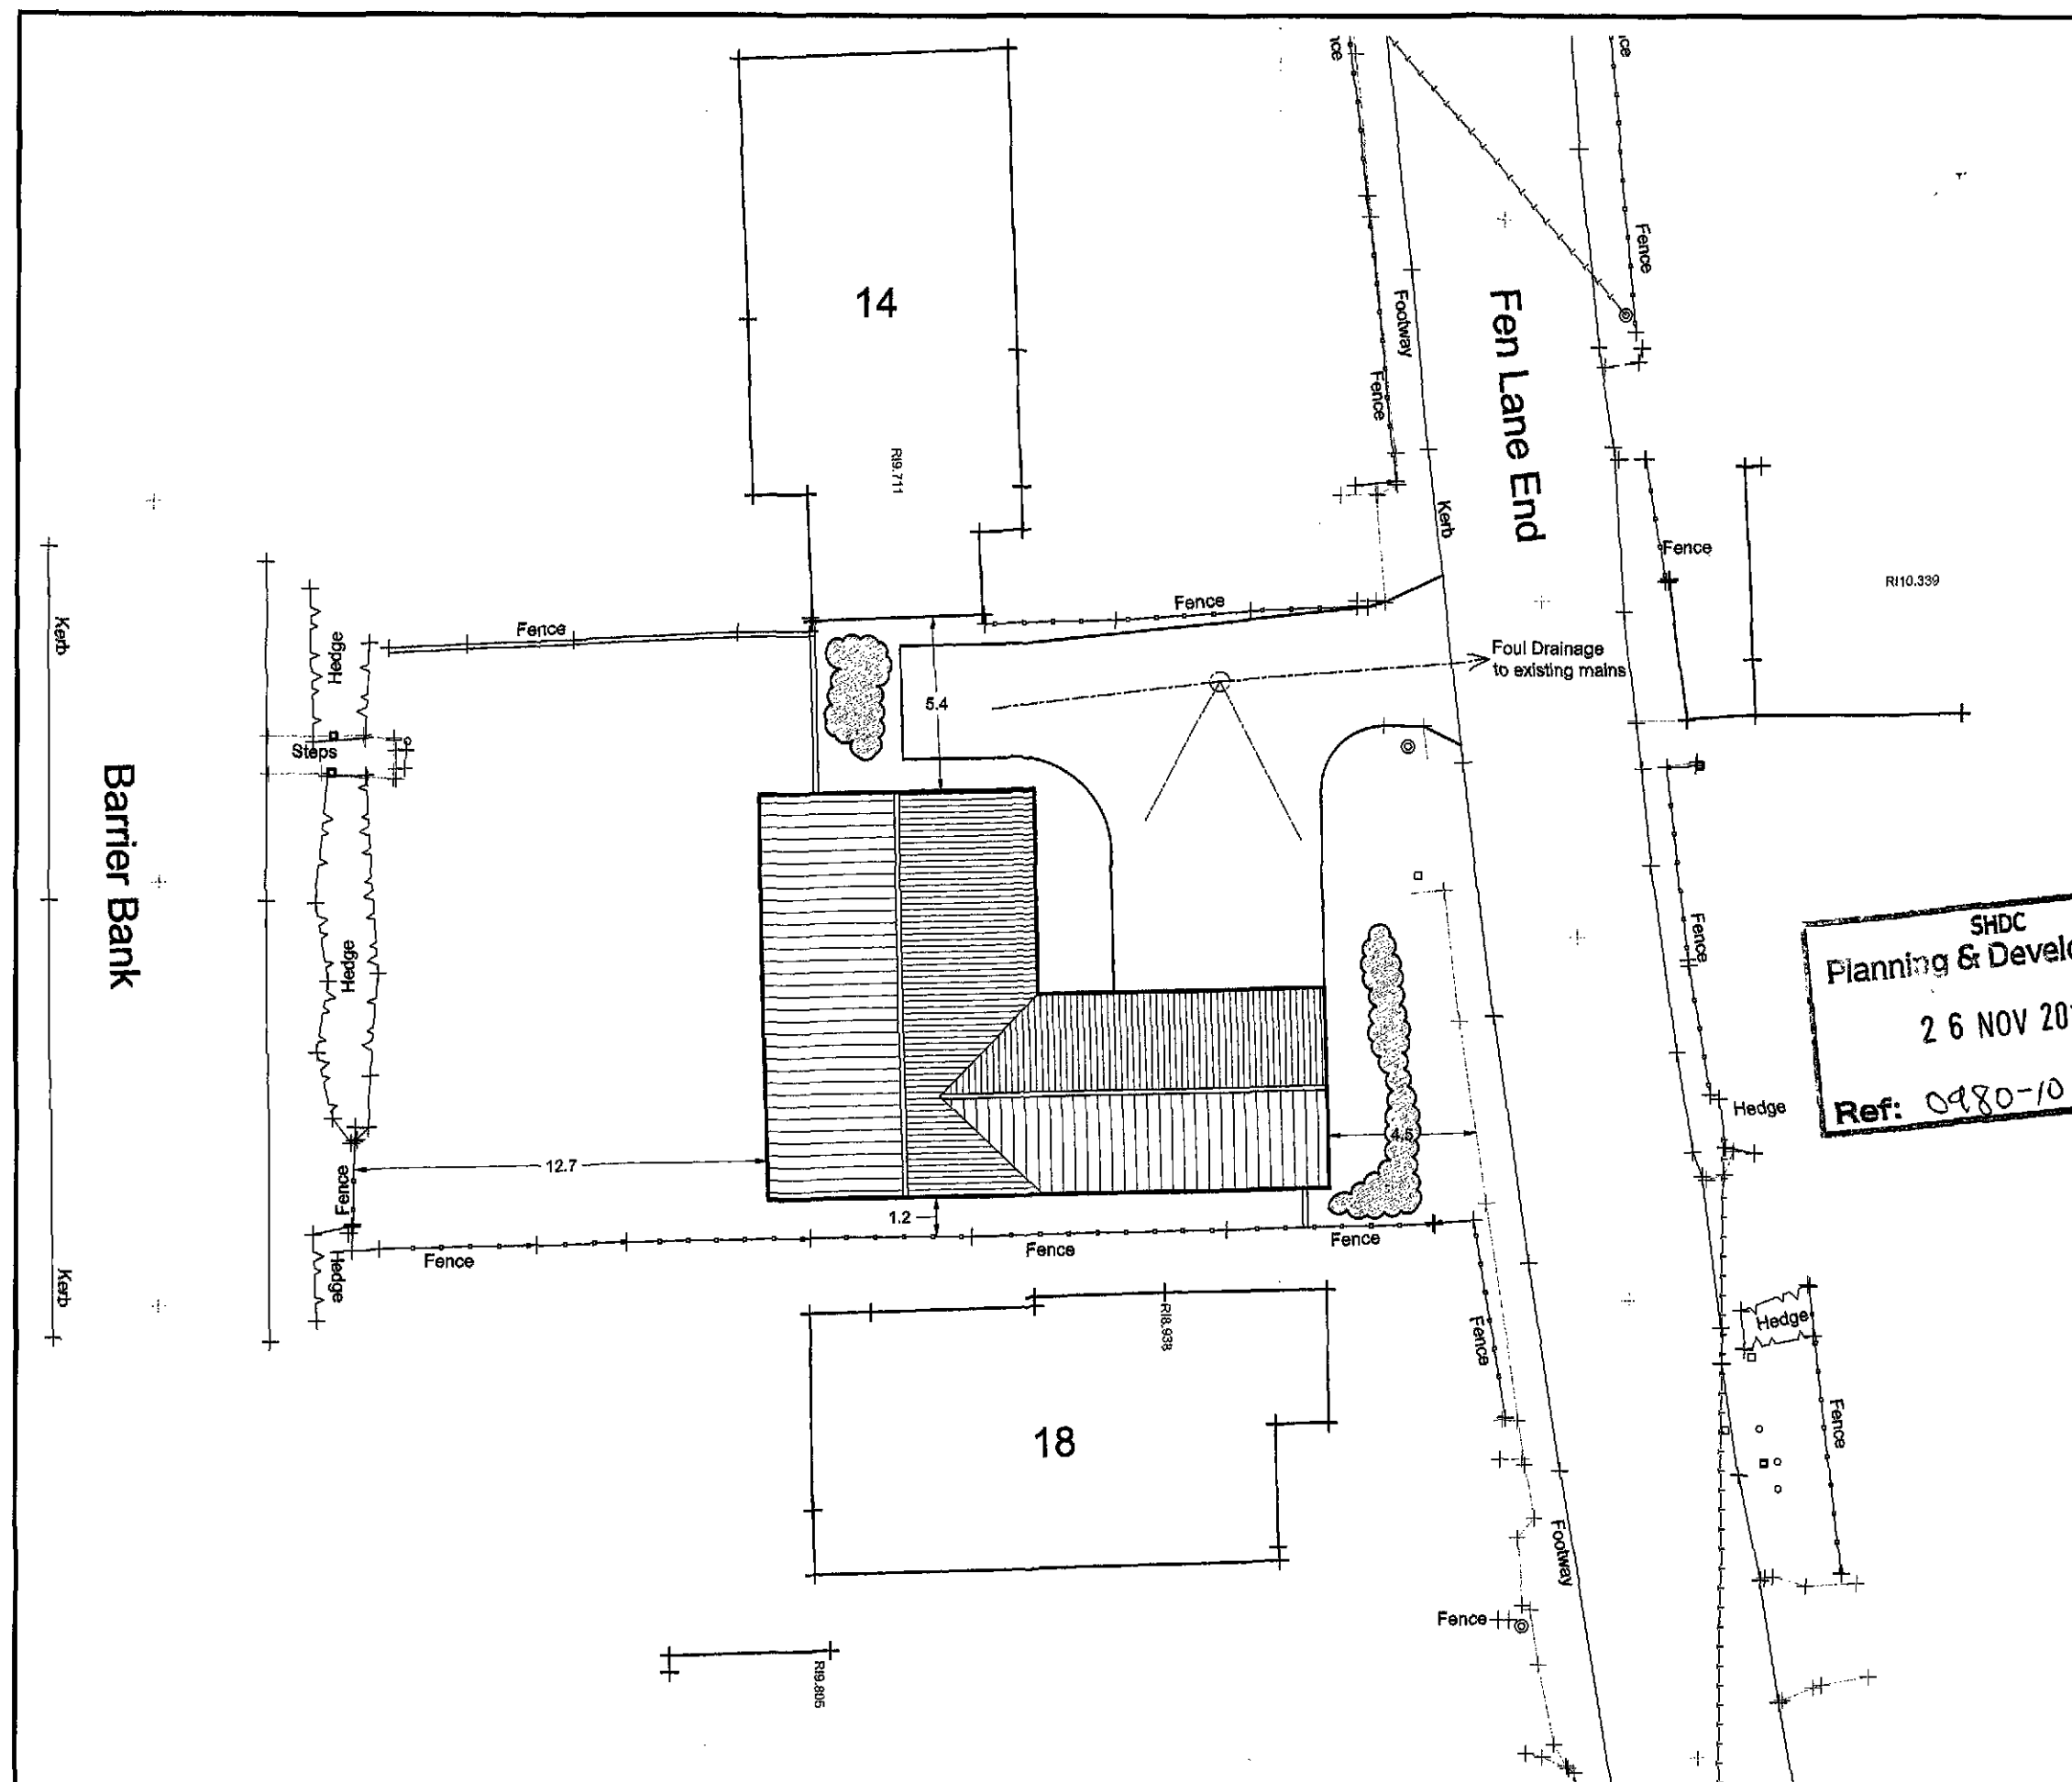


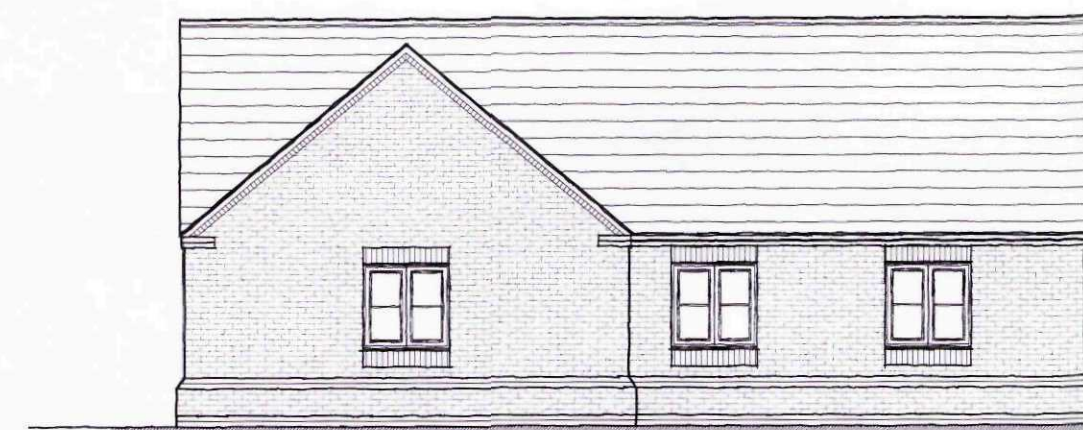


Front Elevation




Side Elevation

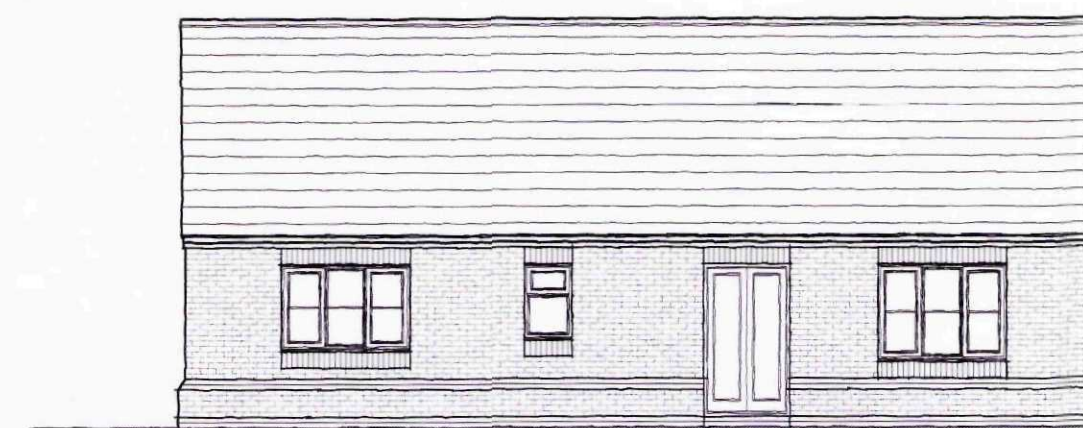

Rear Elevation

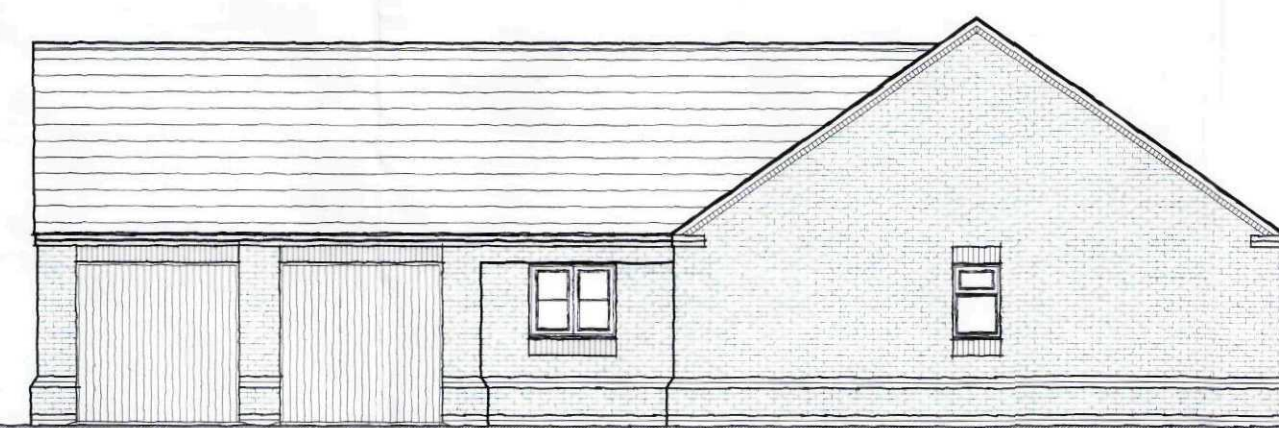

Side Elevation

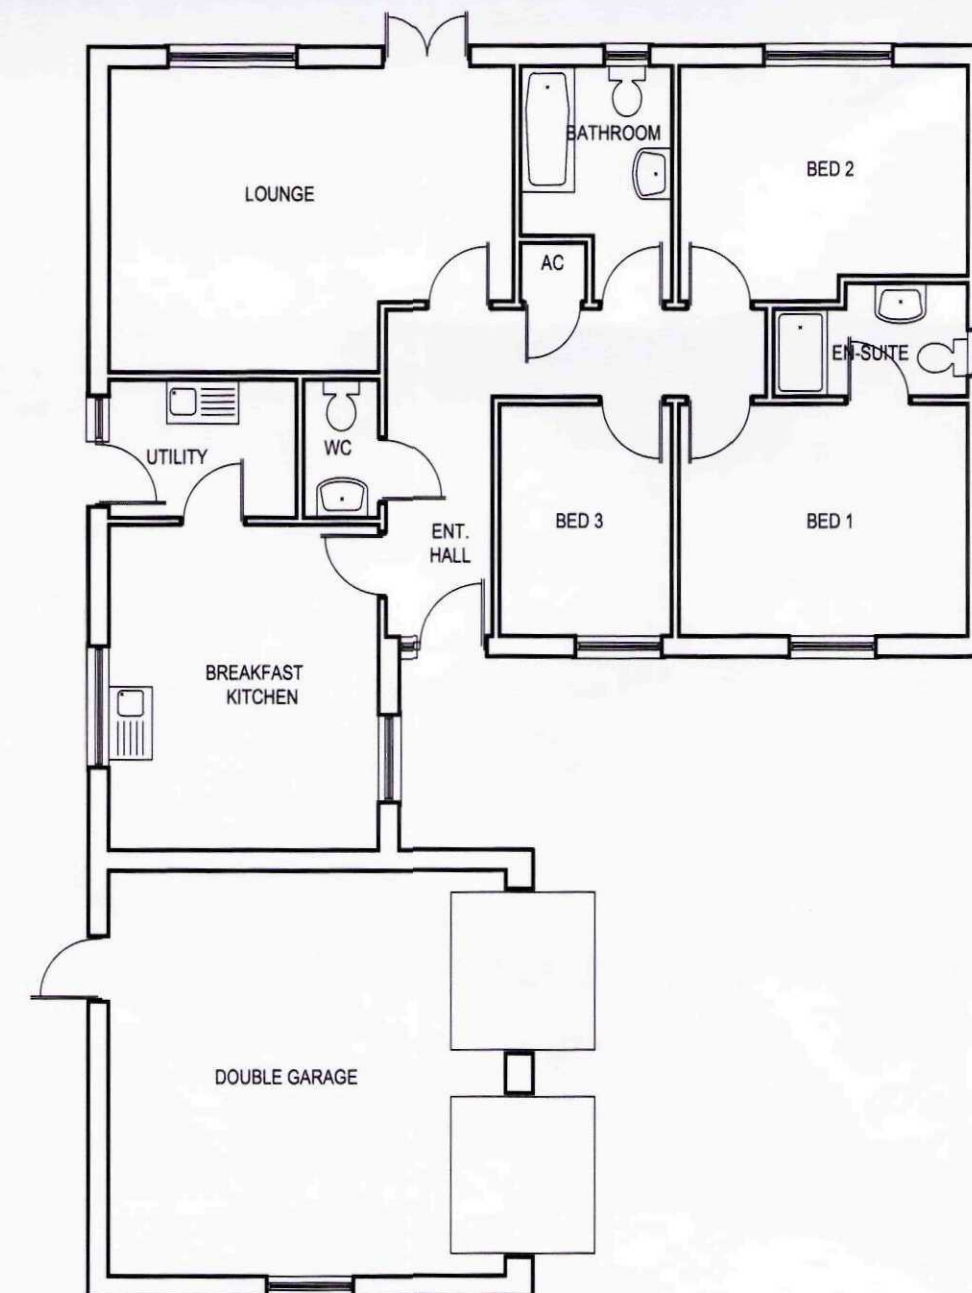

Ground Floor Plan

SHDC
Planning & Development
2 6 NOV 2010
Ref: 0980-10

THIS DRAWING IS FOR THE
PURPOSE OF OBTAINING
PLANNING PERMISSION ONLY

Rev.	By	Notes	Date
A	JB	Windows & elevations amended	23-11-10

rdc
Robert Doughty
Consultancy

32 High Street, Helpingsham
© Seaford, Lincolnshire NG34 0RA
Tel: 01529 421646
Fax: 01529 421358
Email: admin@rdc-landplan.co.uk
Web: www.rdc-landplan.co.uk

Client: Seagate Homes Ltd		
Project: Proposed Bungalow 16 Fen End Lane, Spalding		
Drawing title: Design Details		
Drawing No. 564-35-01-DD01	Rev. A	Drawn
Scale 1:100 @ A2	Date 22-11-10	Checked