


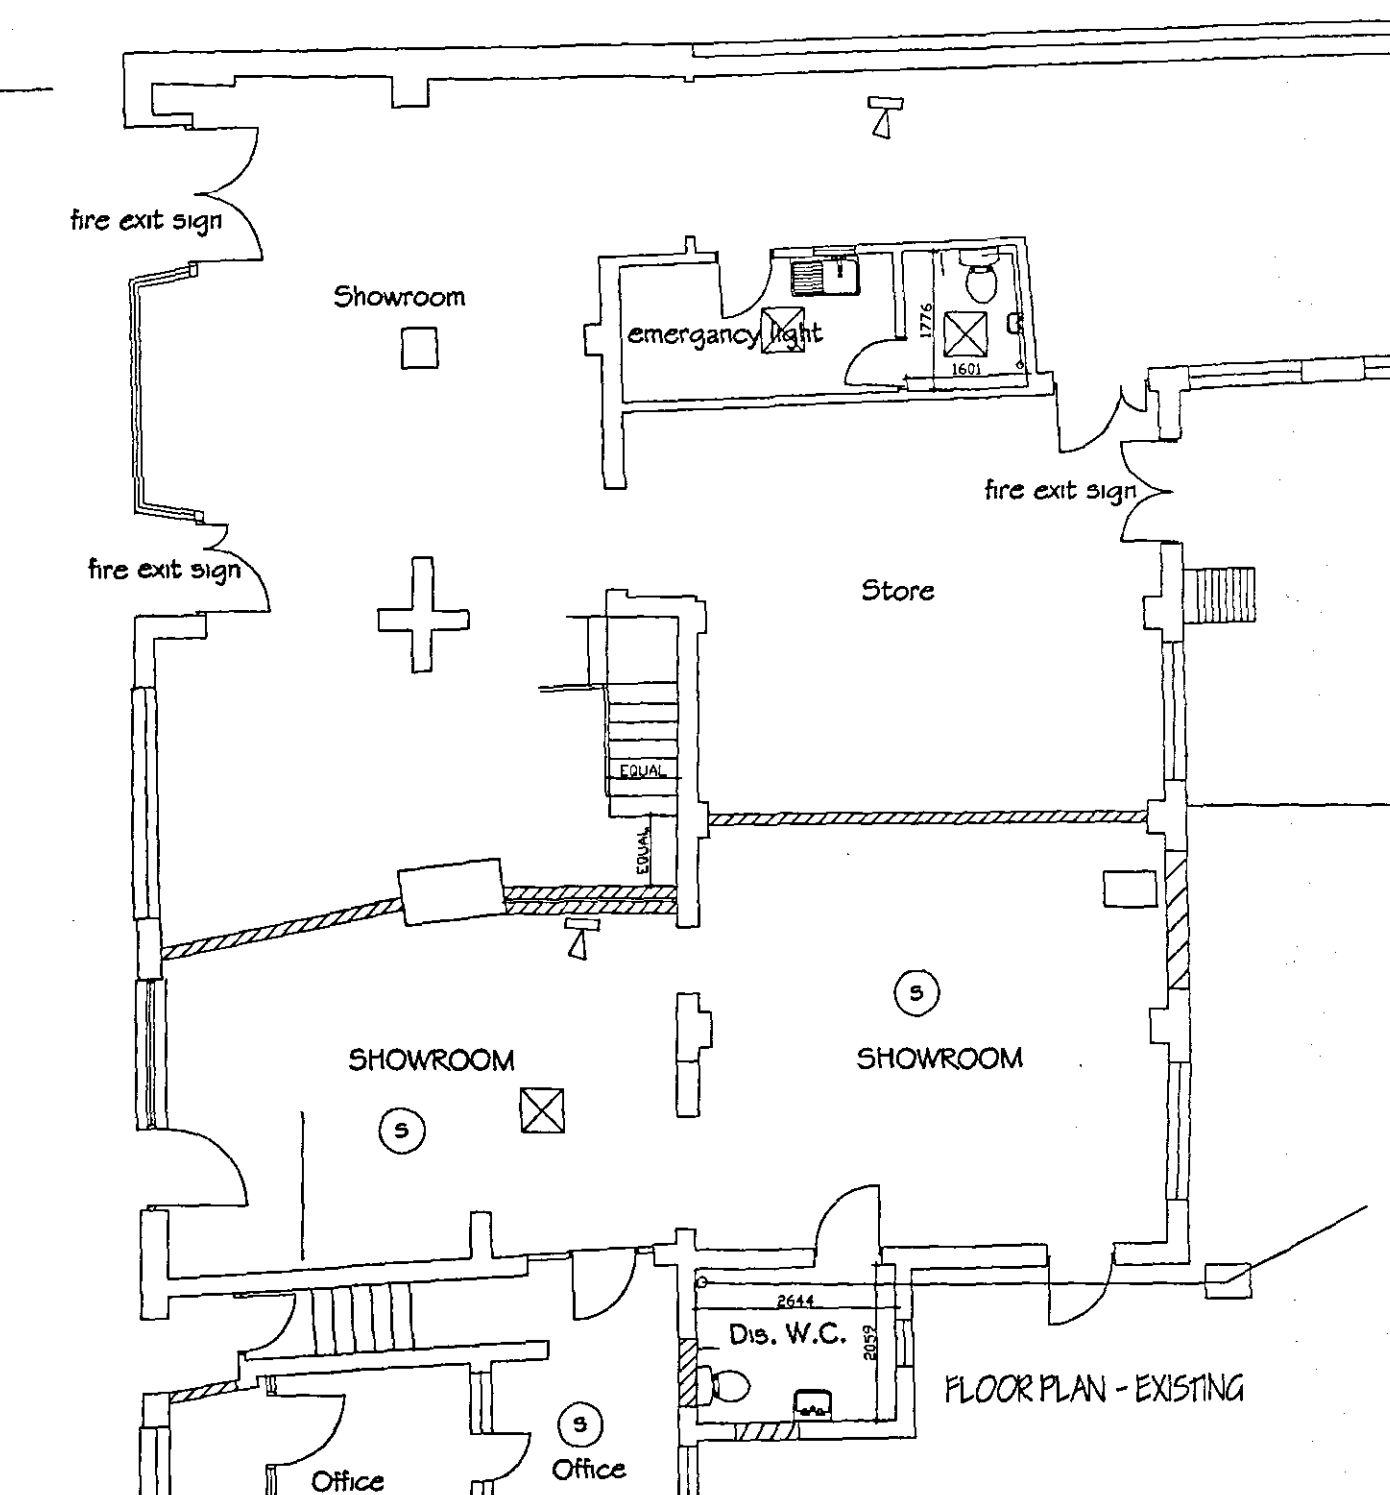

FAN FIRE ACTION NOTICE

SHAW
PLANNING & DESIGN, INC.
11 JUL 1983
P-1 0981106

SUPERSEDED

[illegible]

ref: legislation page

G. R. MERCHANT

I.ENG AMICE FIWO

**ARCHITECTURAL, STRUCTURAL
AND LAND DRAINAGE
CONSULTANTS**

Unit 4, Wrights Mews
12A Park Road, Holbeach,
Spalding, Lincs. PE12 7XX
Tel: 01406 490600
Fax: 01406 426744
E-Mail: G. R. Merchant @ Merchant. Ps.
Co. UK

SM

Project
CHANGE OF USE OF WORKSHOP
& RETAIL AREA
24 & 25 WESTLODE STREET
SPALDING Lincs

Client
RCW LTD

Drawing

FLOOR PLANS
& ELEVATIONS

Job Ref. 1324/06	Drawing No. 01
---------------------	-------------------

Date	Drawn
MAR '06	SLH

Scales	1/50 1/100
--------	------------

[illegible]

FRONT ELEVATION - PROPOSED



FRONT ELEVATION - EXISTING