

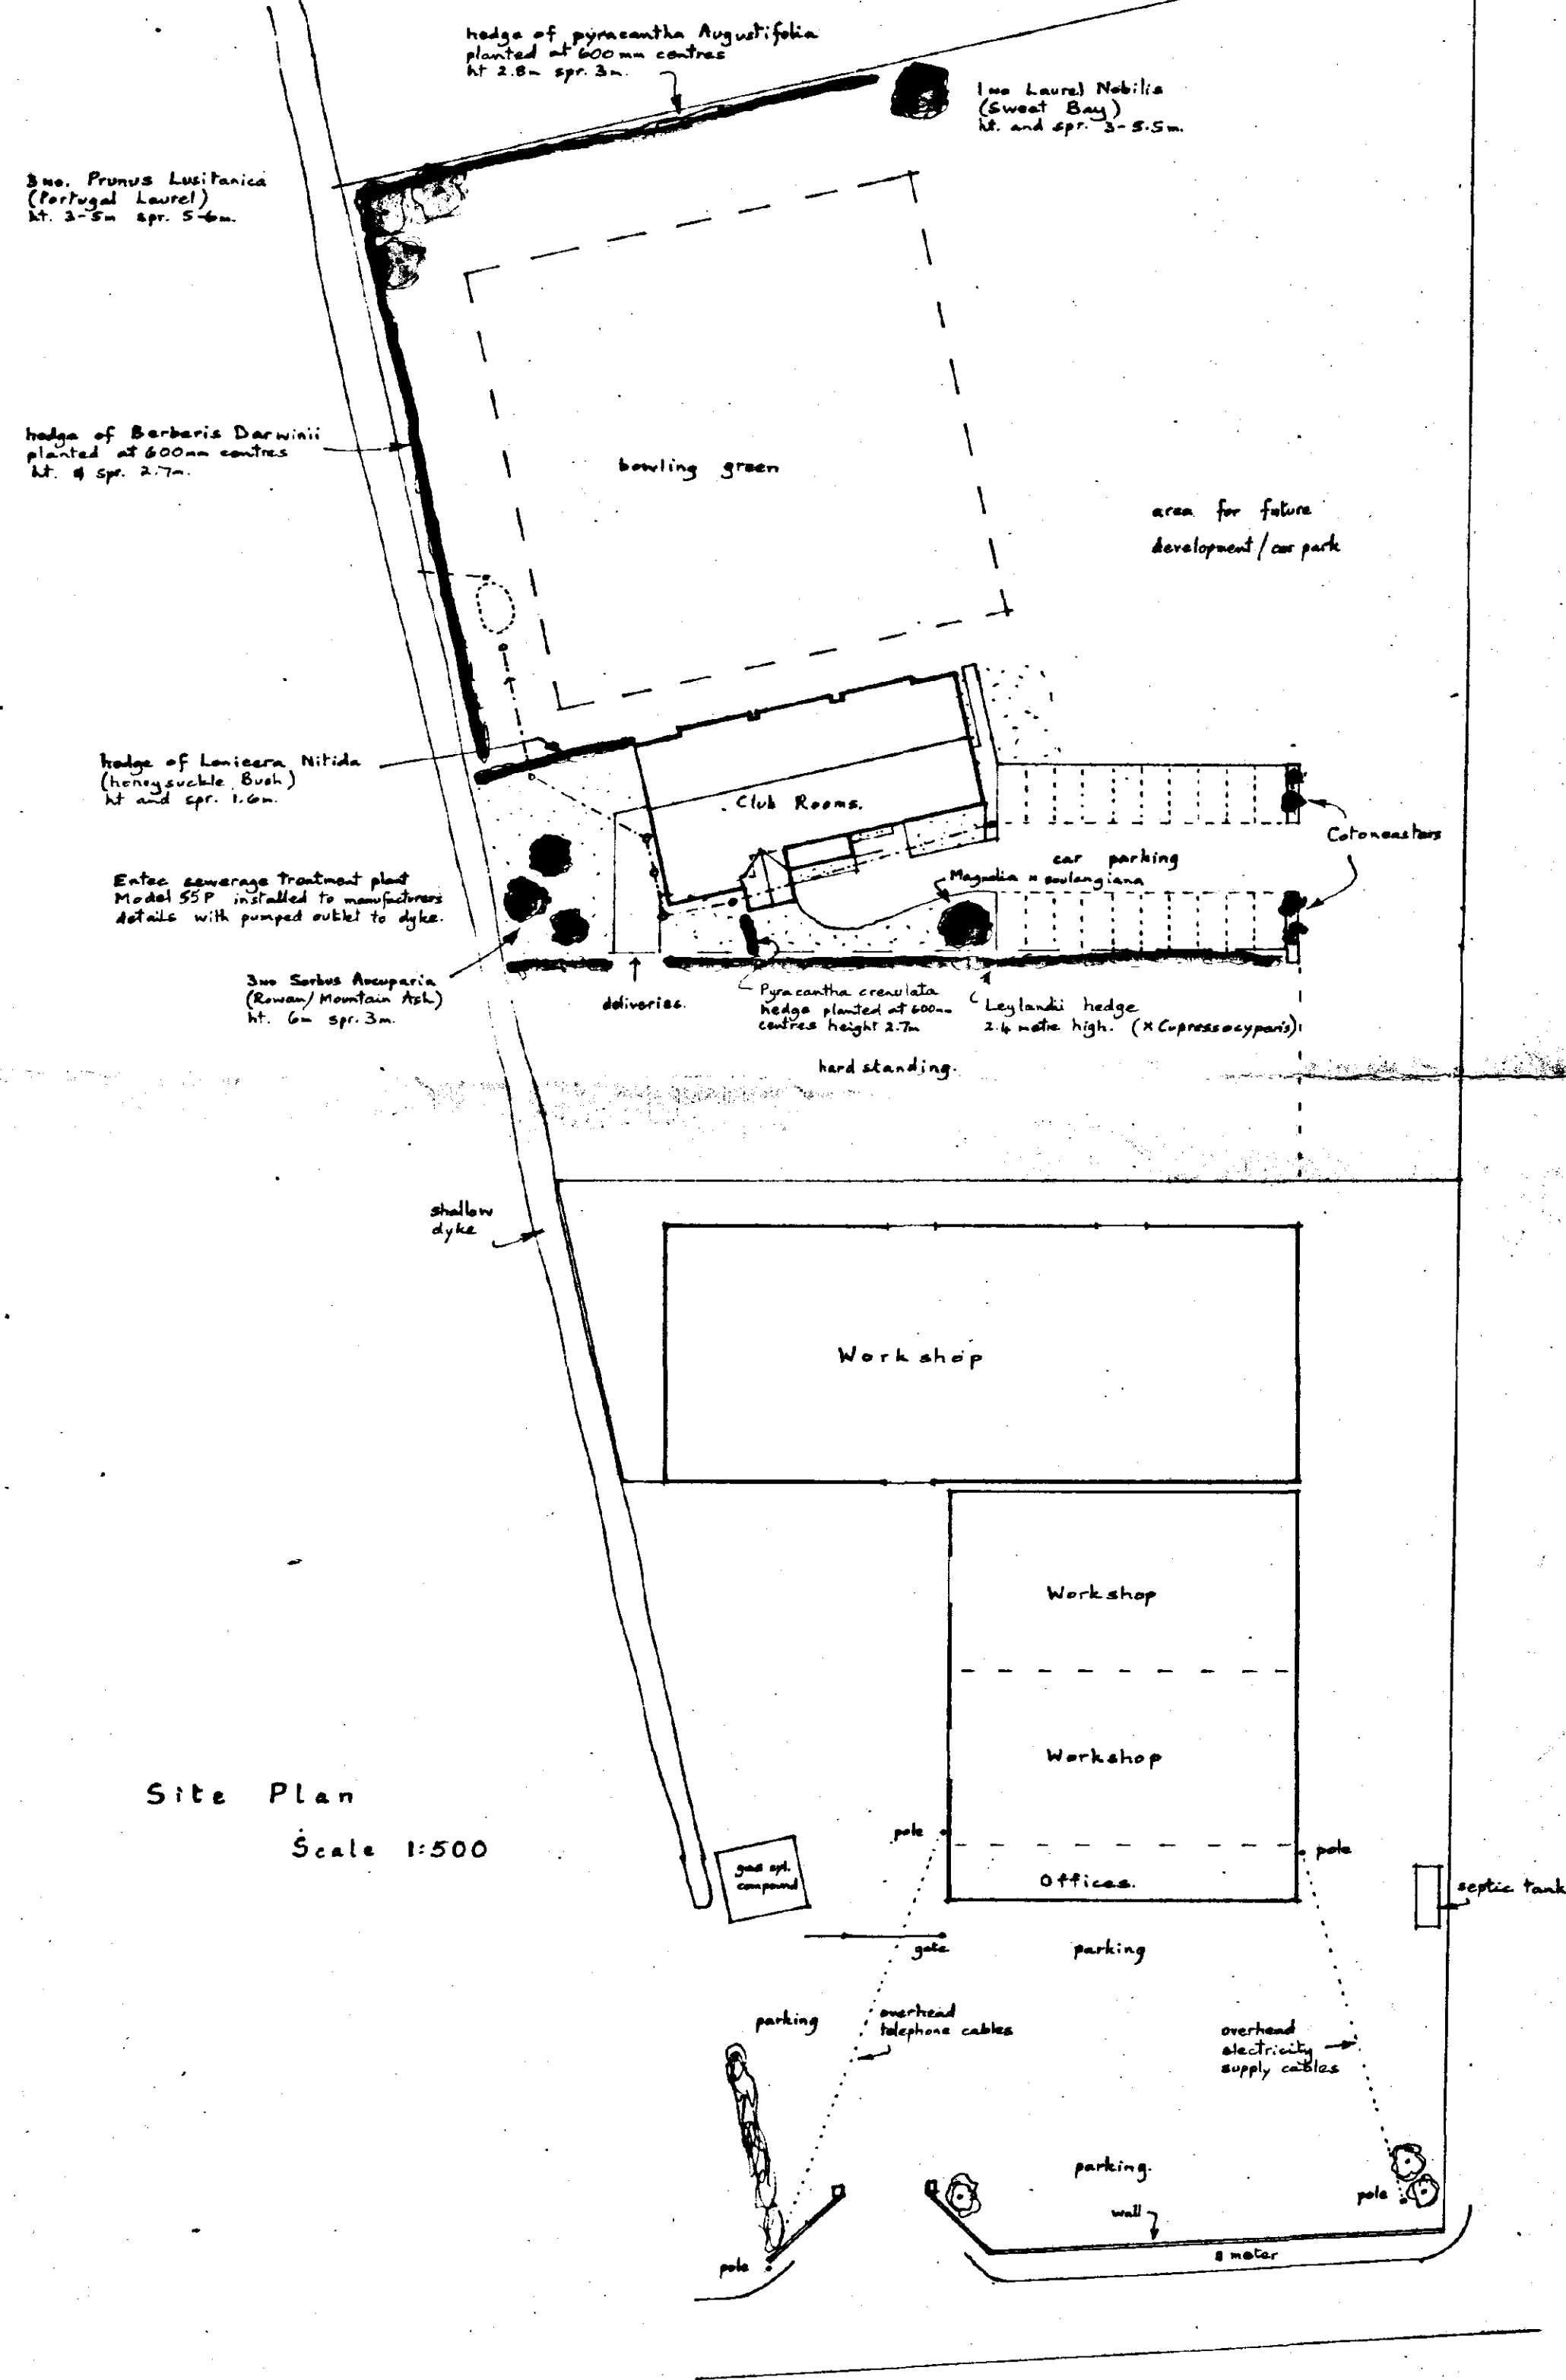


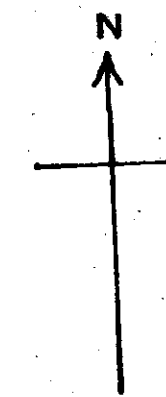

Site Plan
Scale 1:500

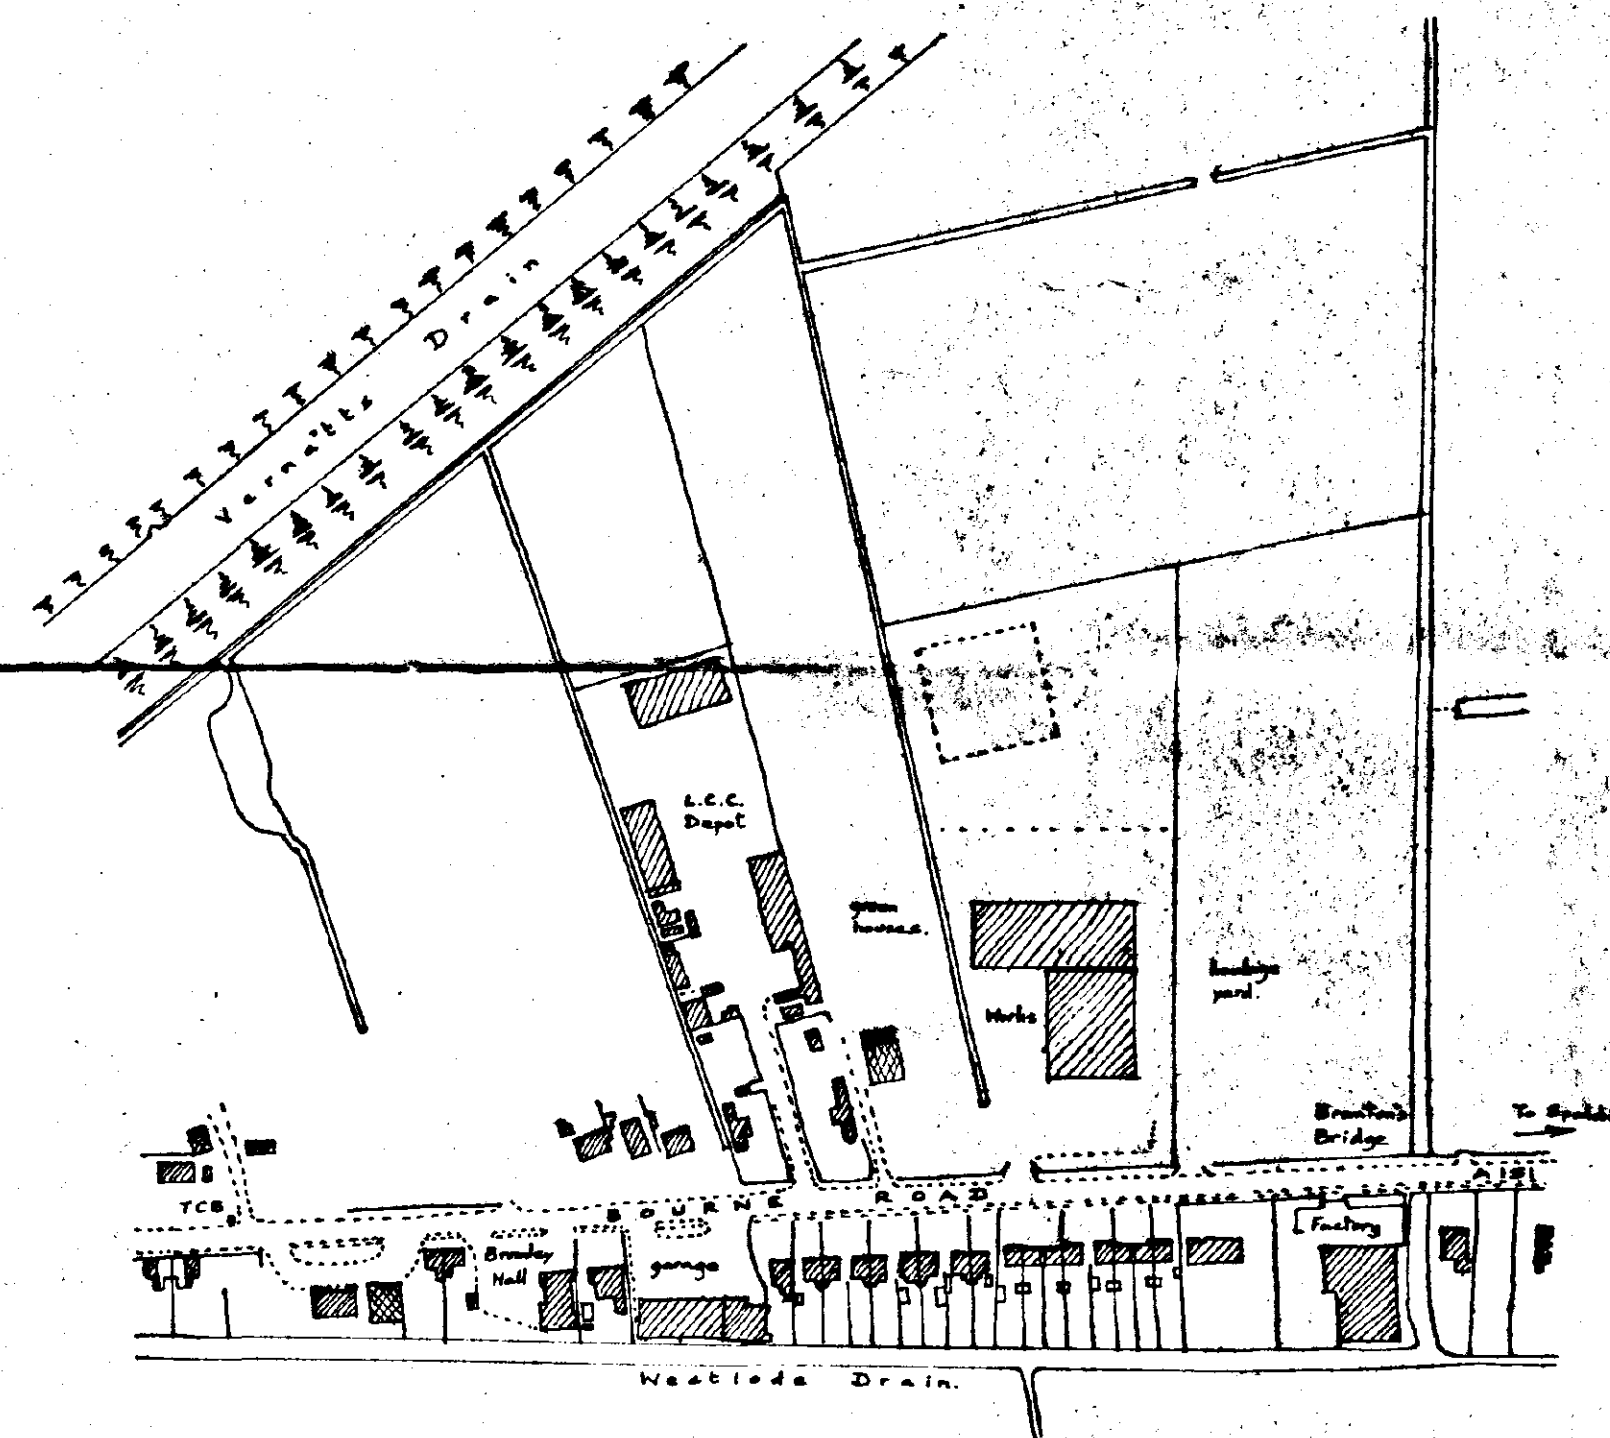

HOUSING
05 OCT 1995
Ref: 0981/95
DETERMINED
PLAN

Site Layout	
M. J. L. Welding & Fabrication Limited Brantons Bridge, Bourne Road, Pode Hole, SPALDING.	
Scale: 1:500 and 1:2500	
Drawing No: 148	L. A. Ref.:
Date: November 1994	

A. ROFFE
BUILDING DESIGN & PLANS

1 Green Lane,
SPALDING,
Lincs. PE11 2YB Tel: (0773) 723666