


PROJECT	TITLE
Proposed Development Castelfields, off Pir Spalding, Lincs.	

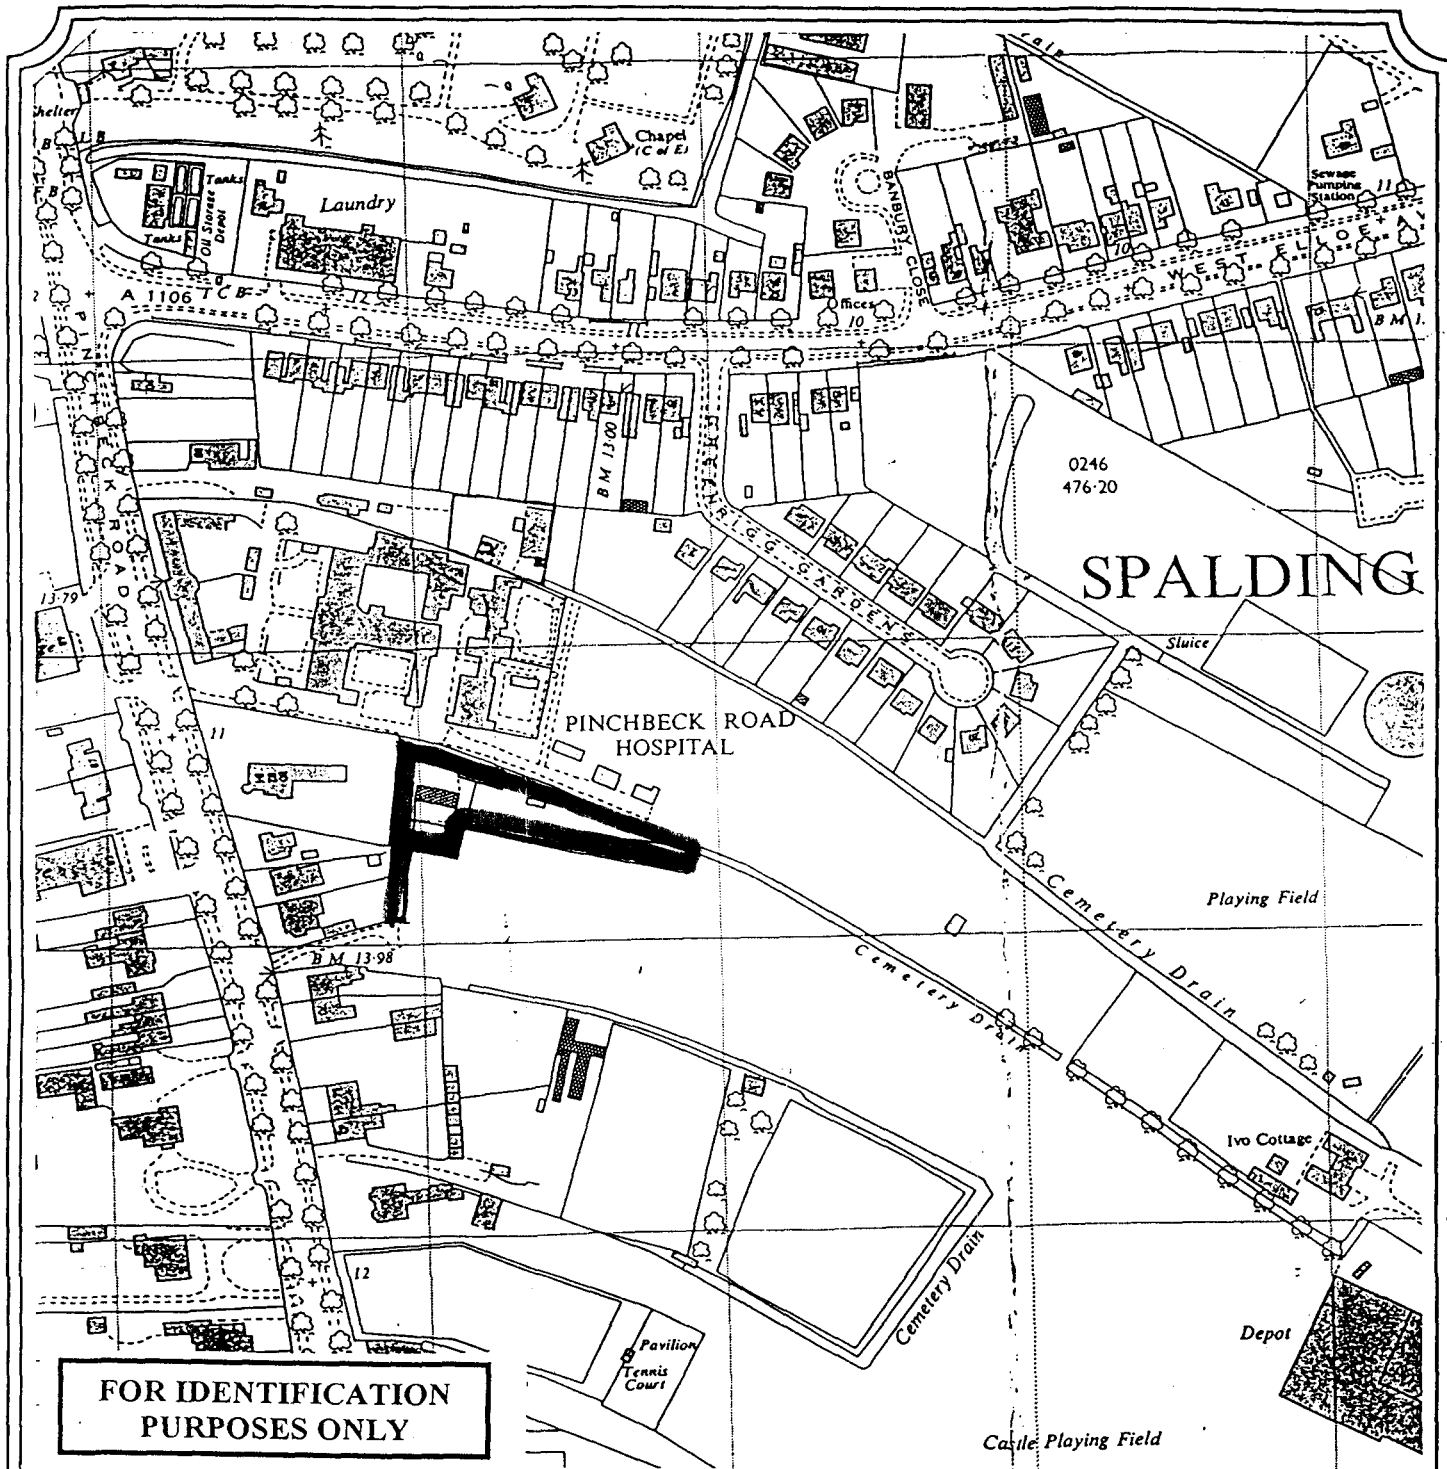

LONGSTAFF


TITLE: BUILDING PLOT
OFF CASTLEFIELDS, SPALDING

OUR REF: CRML/S4843


DATE: APRIL 2001




This plan is provided for identification purposes only and although based on the Ordnance Survey, its accuracy is not guaranteed. It is reproduced from the Ordnance Survey Map with the permission of the Controller of H.M. Stationery Office.

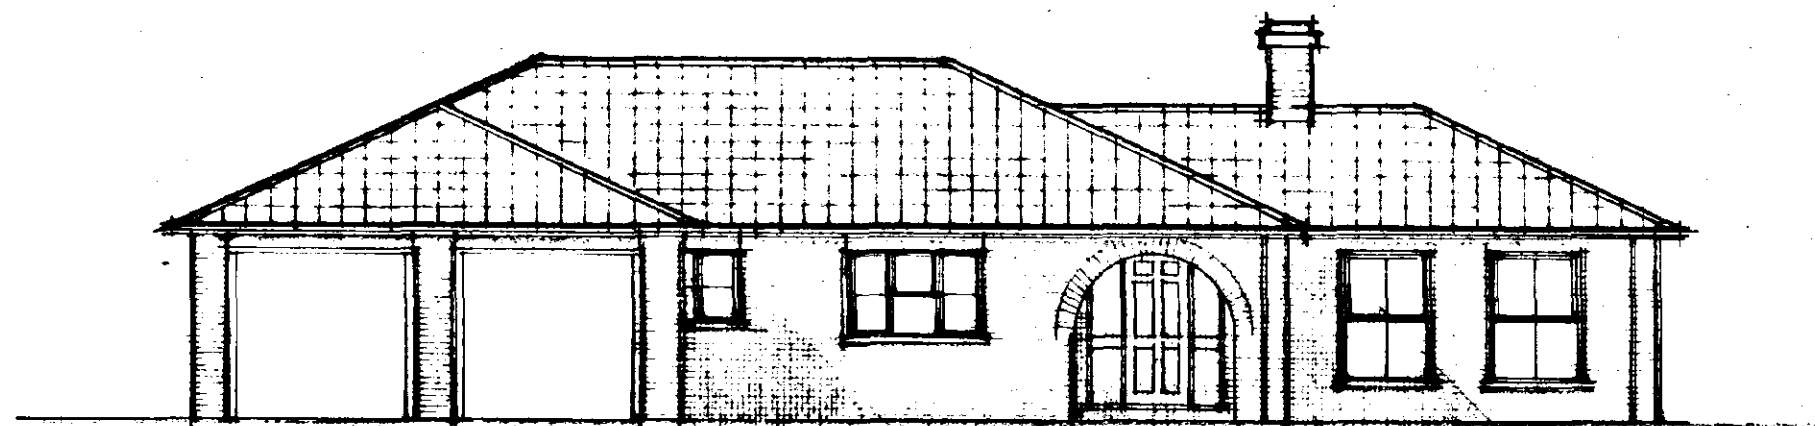


south

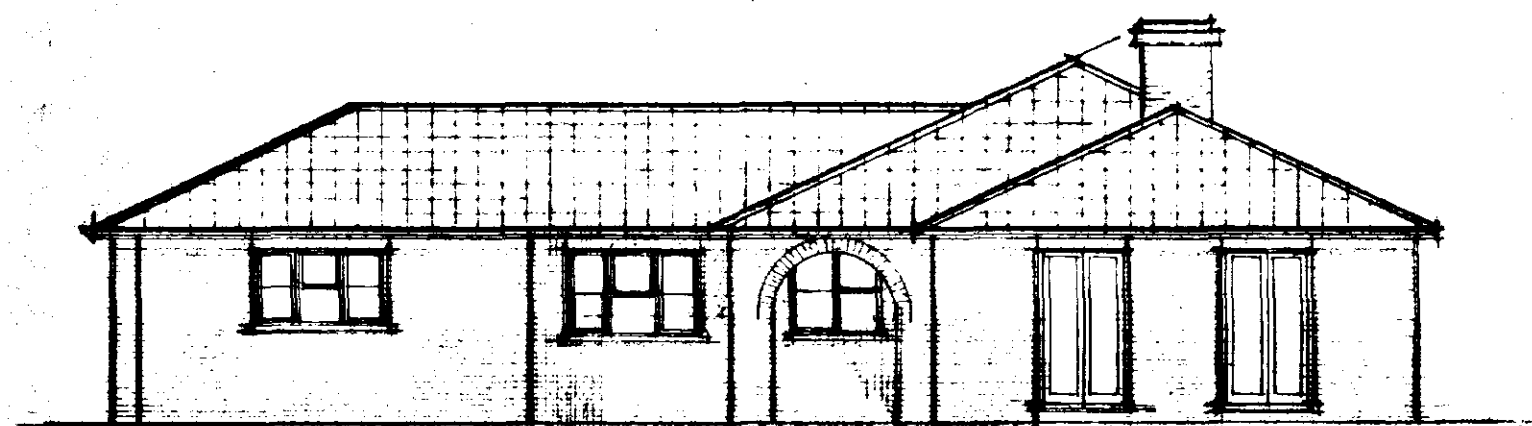


east

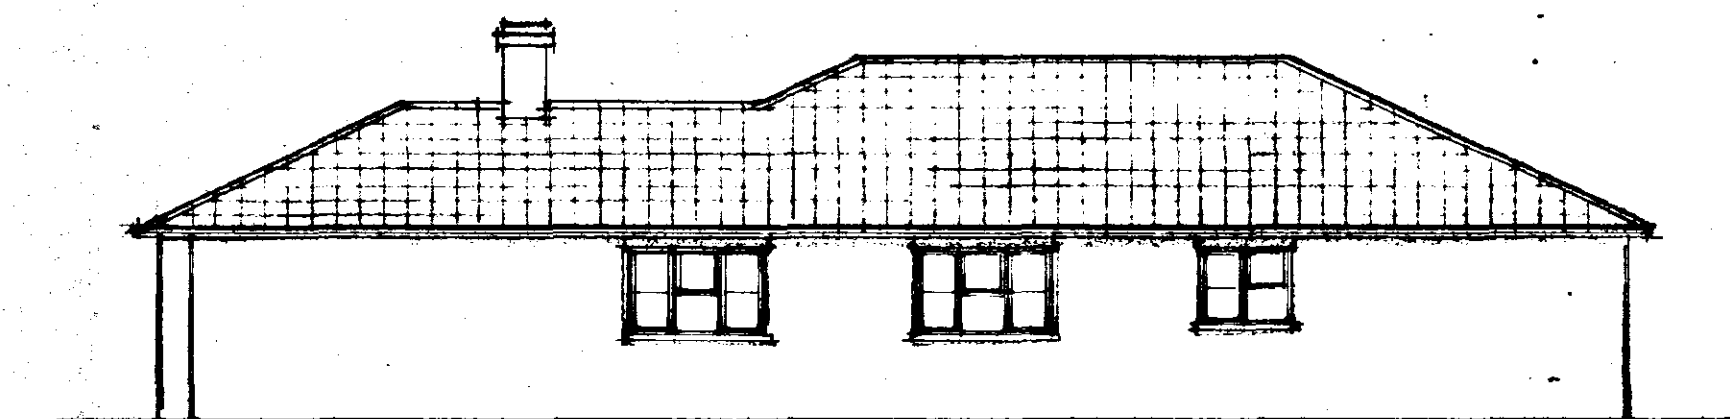

north

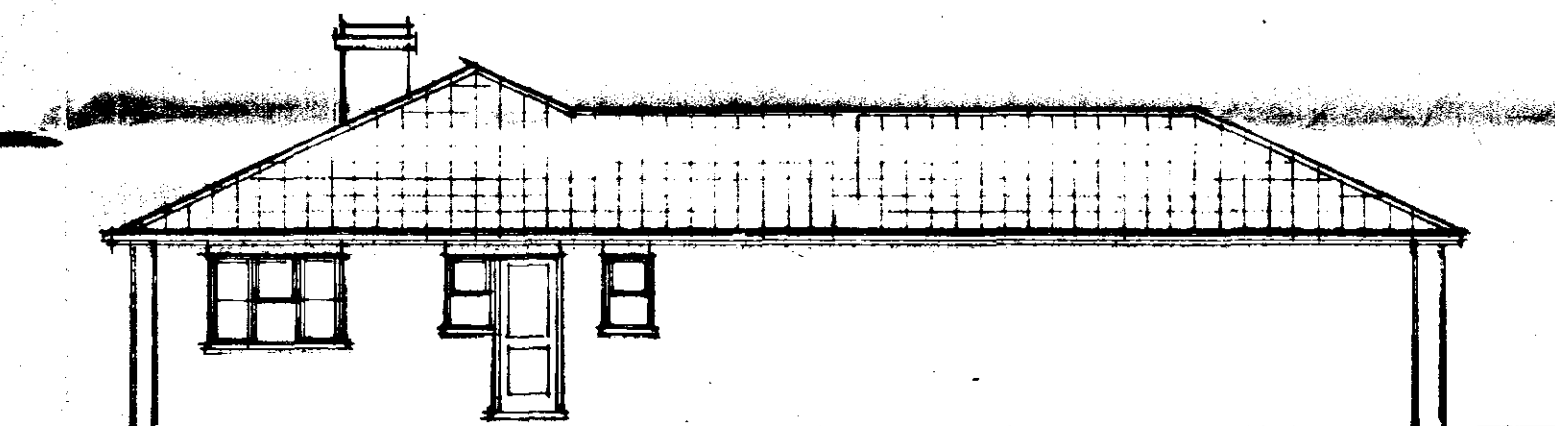


west

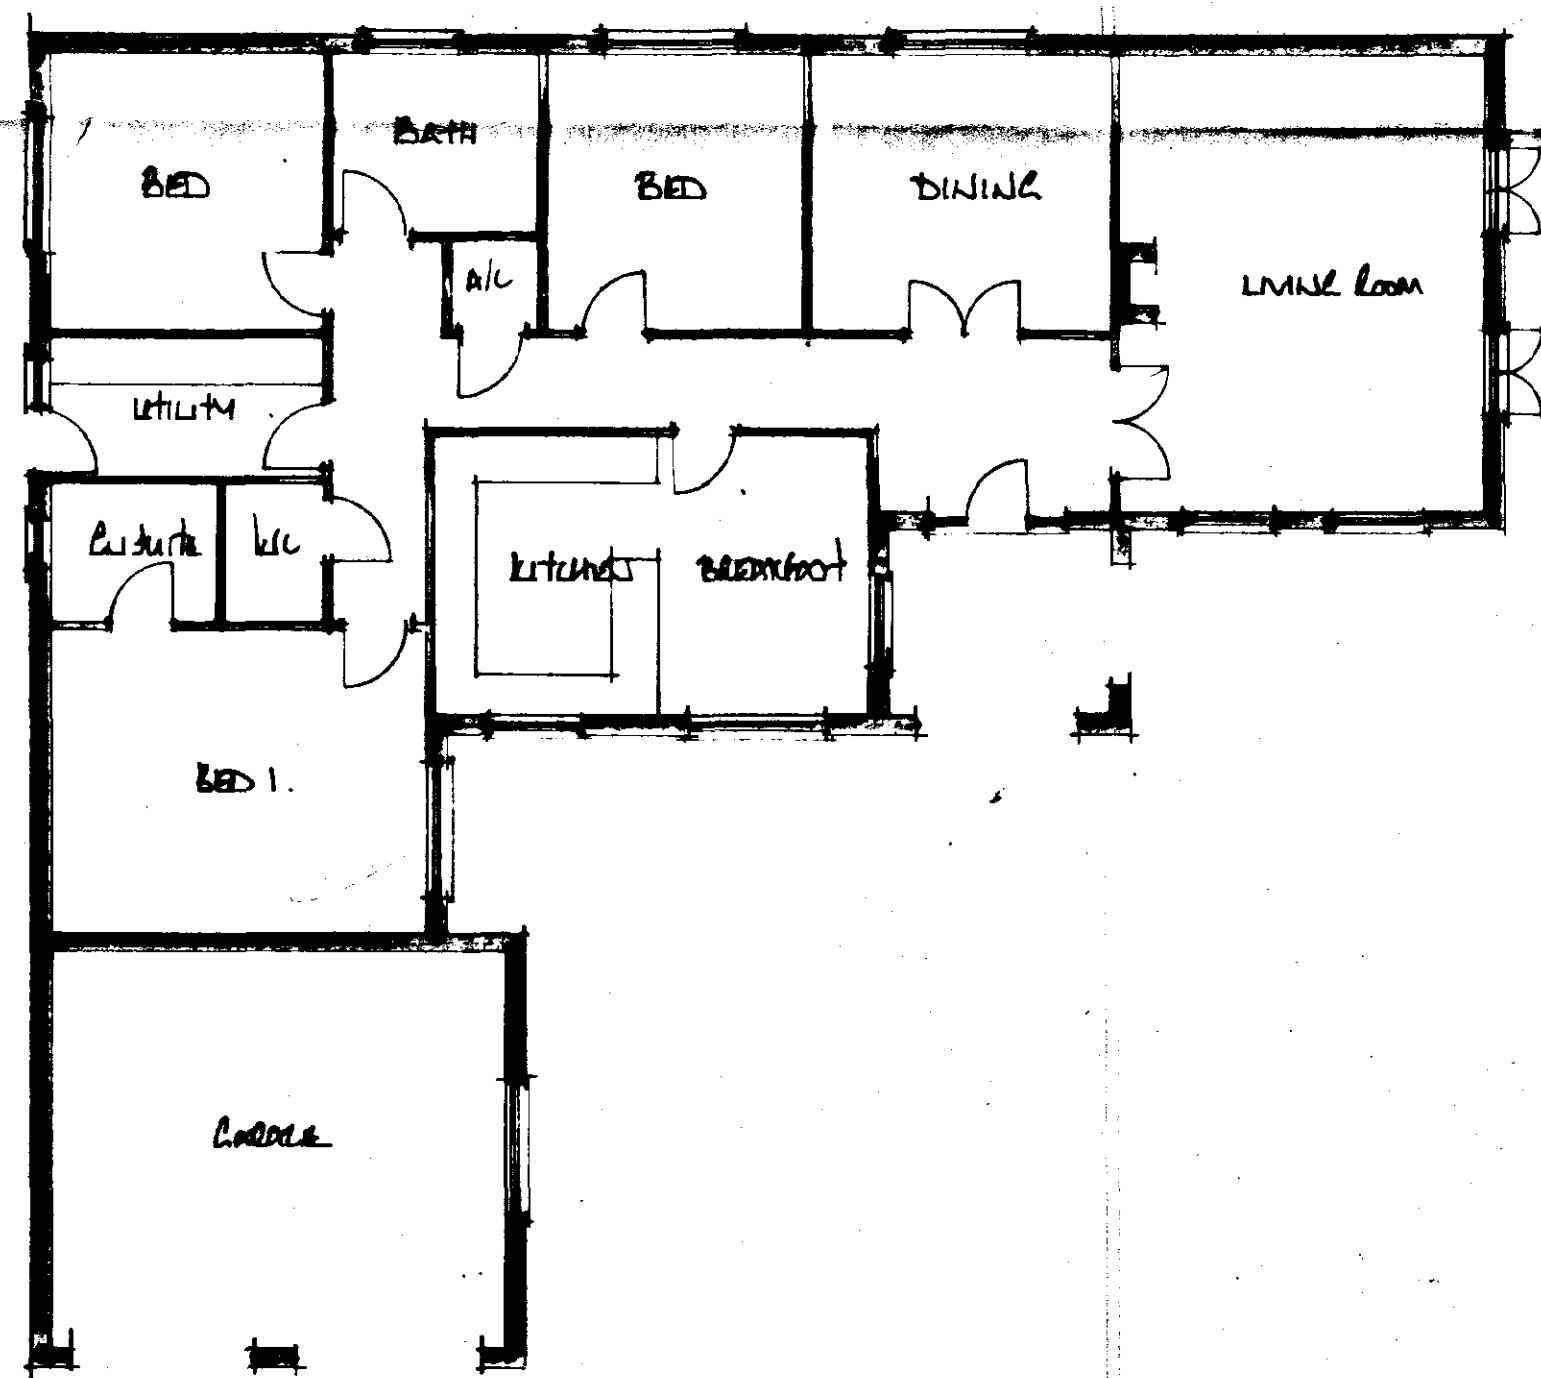


floor plan

A	Date	Revisions
© copyright		
East Midlands Design Associates "Willow Lodge", Horseshoe Road, Spalding, Lincs PE11 3JA Tel: Spalding (0775) 767900		
Client: Norwood Homes Dev Ltd		
Job Title: REVISIONAL DEVELOPMENT OF PLOT 1 COTTONERS AT PINCHBECK ROAD SPALDING		
Drawing Title: Plan & Elevations		
DETERMINED PLAN		
Scale: 1:100		
Date: July 01 Drawn by: AN		
Drg No: 01/32/01 Rev:		


SOUTH HOLLAND DC
HOUSING & PLANNING
16 AUG 2001
Ref: 0988/01

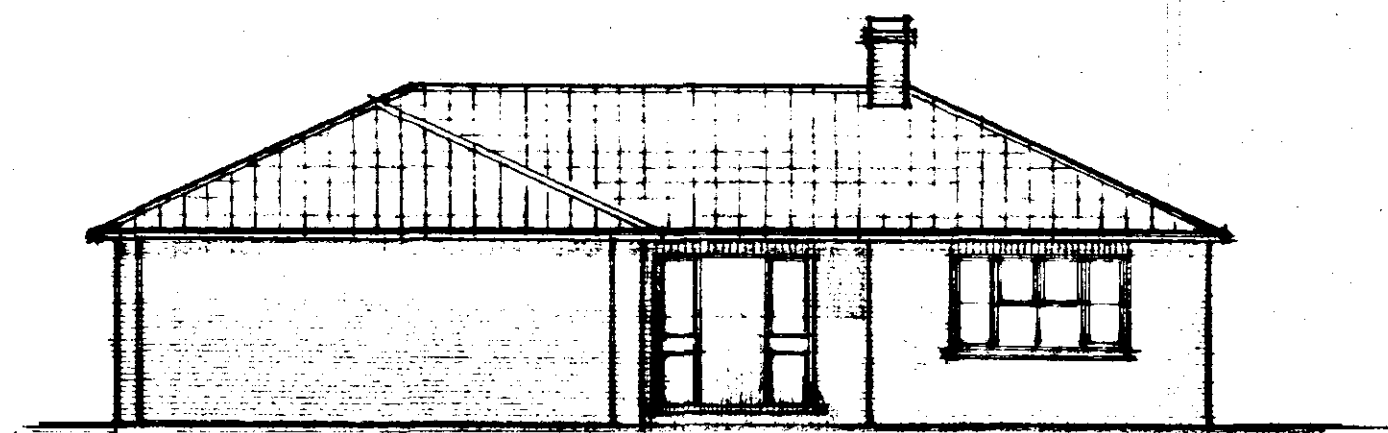


west

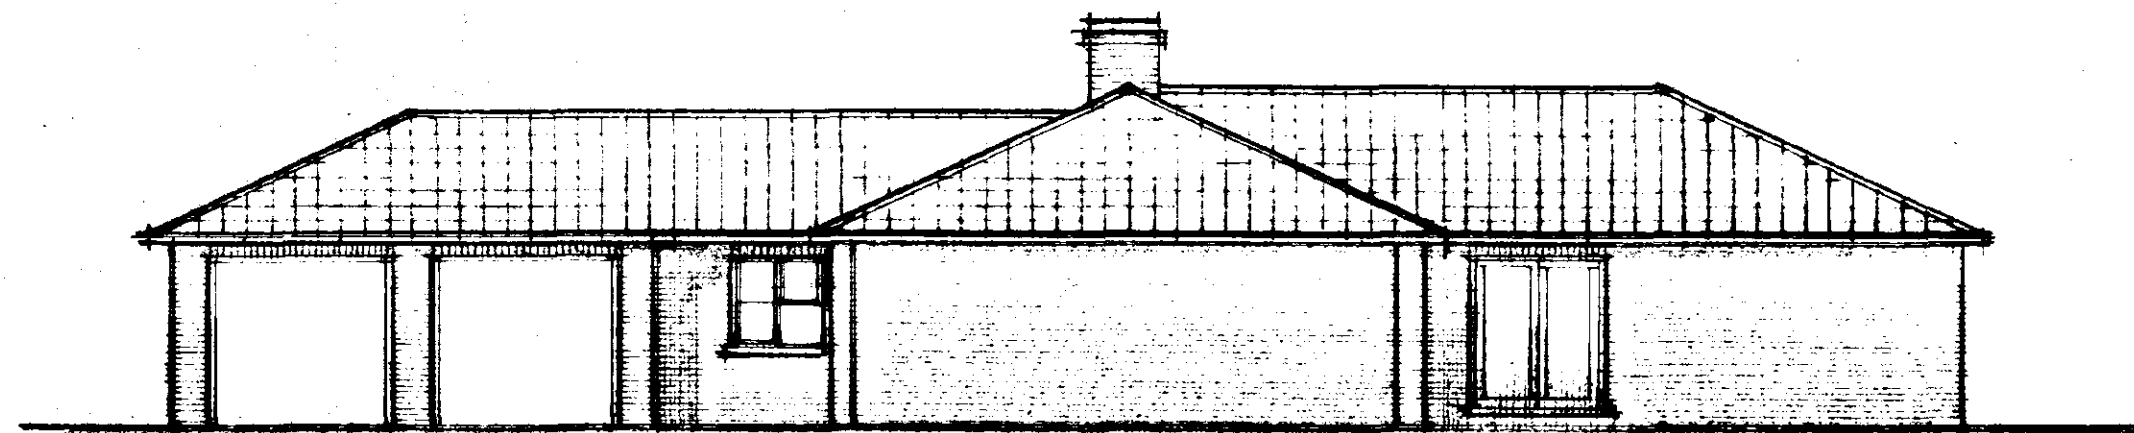


south

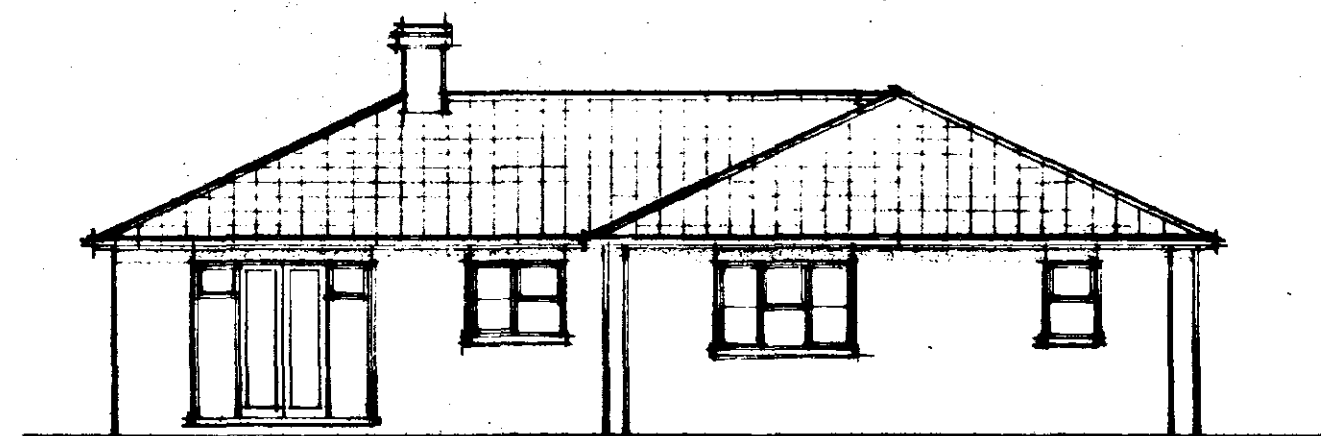


east

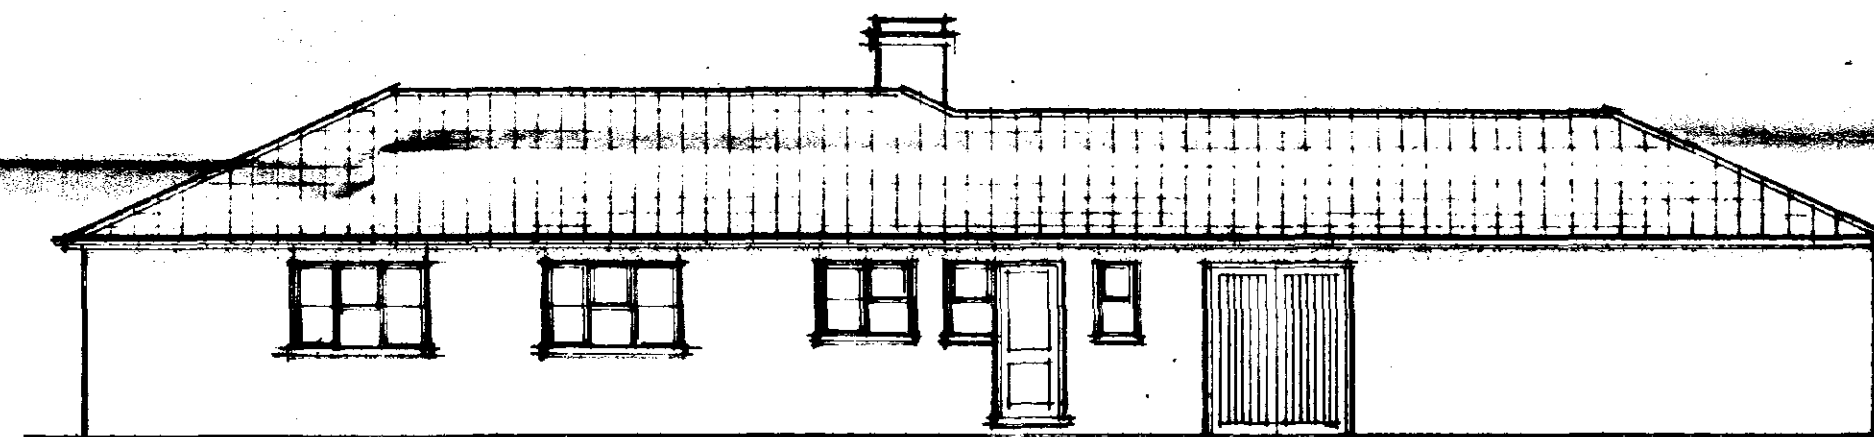

north

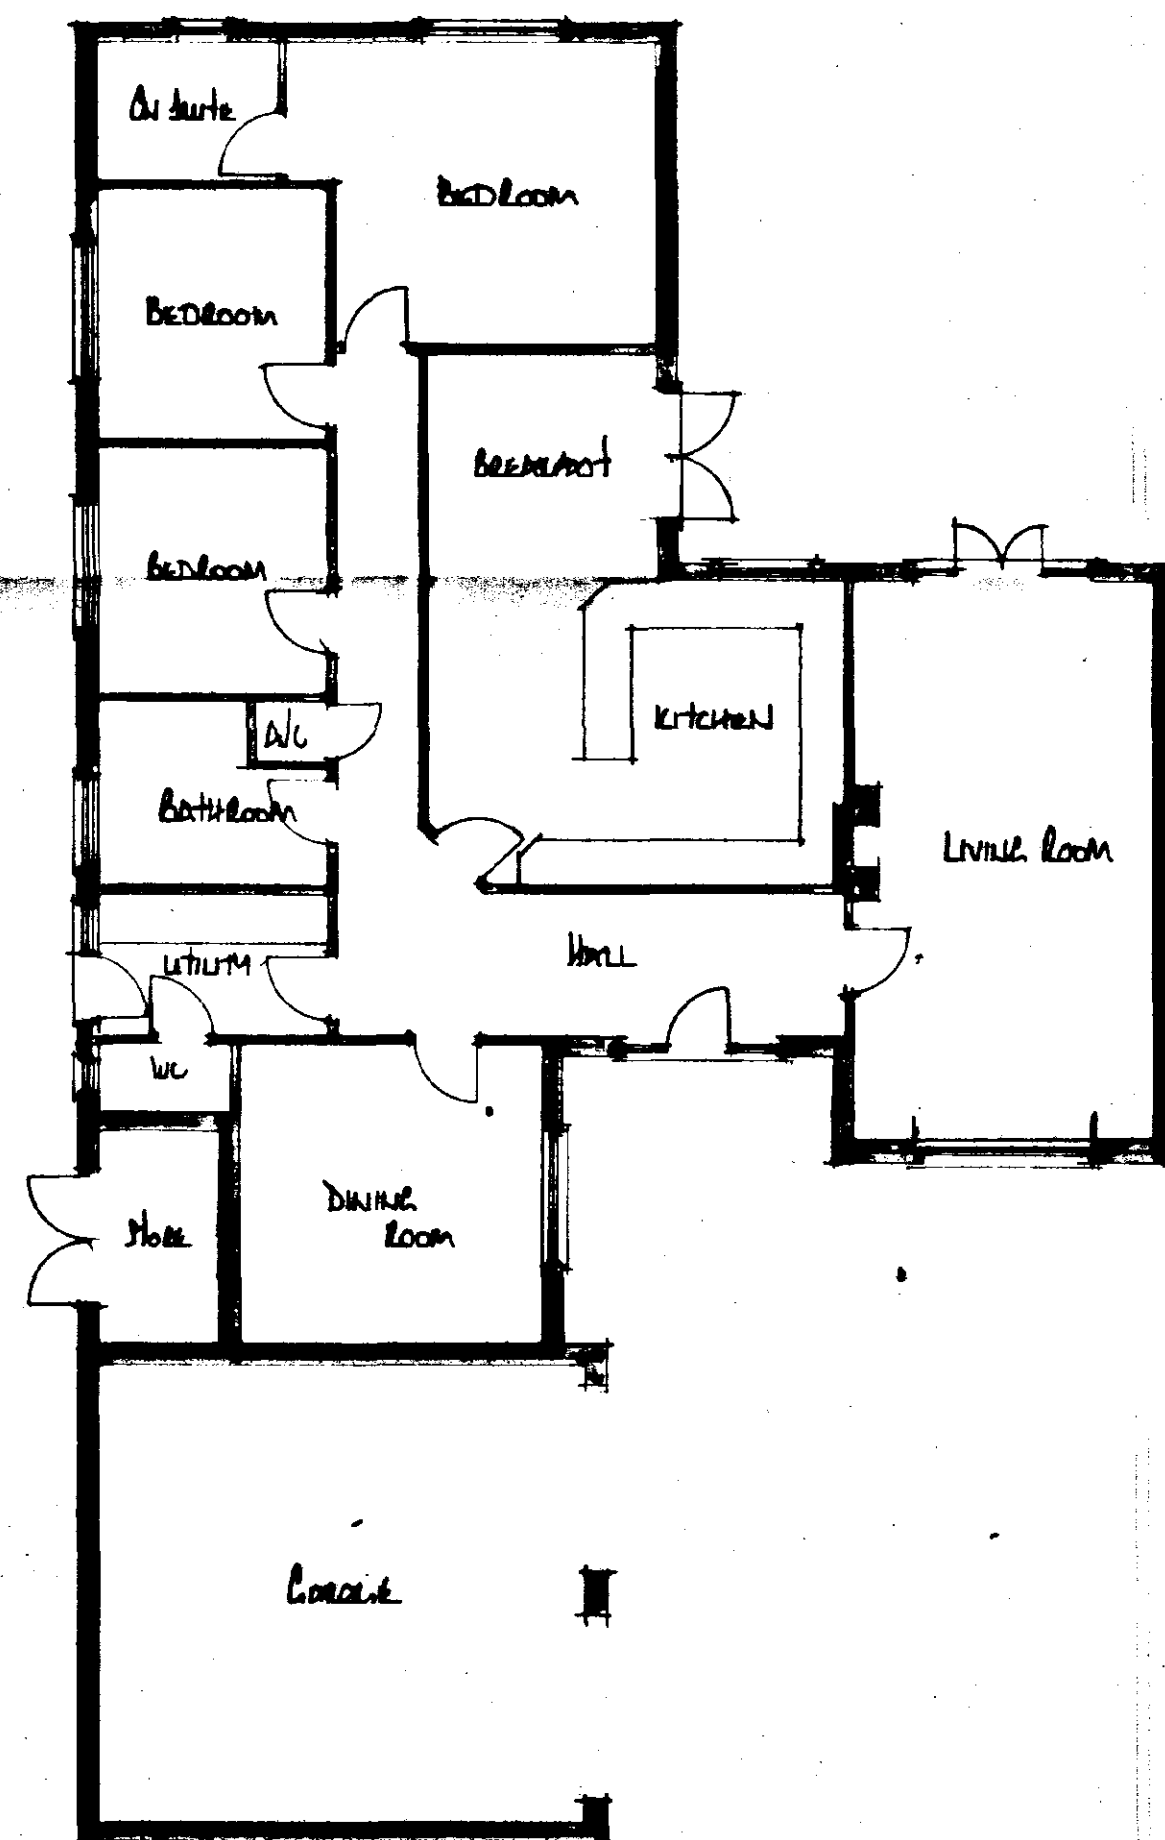

floor plan

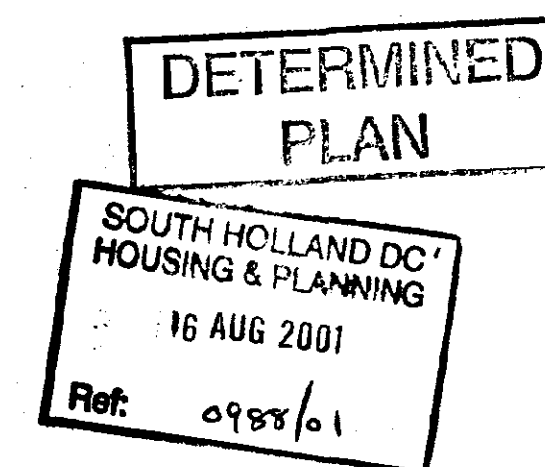

A		Date	Revisions
© copyright			
East Midlands Design Associates "Willow Lodge", Horseshoe Road Spalding Lincs PE11 3JA Tel: Spalding (0775) 767988			
Client: WILLOW LODGE DEVELOP. LTD			
Job Title: RESIDENTIAL DEVELOPMENT AT PLOT 2, CASTLEFIELDS OFF PINCHBECK ROAD SPALDING.			
Drawing Title: Plans & Elevations			
Scale: 1:100			
Date: July 01	Drawn by: AL		
Dwg No: 01/32/02		Rev:	