



NORTH EAST ELEVATION

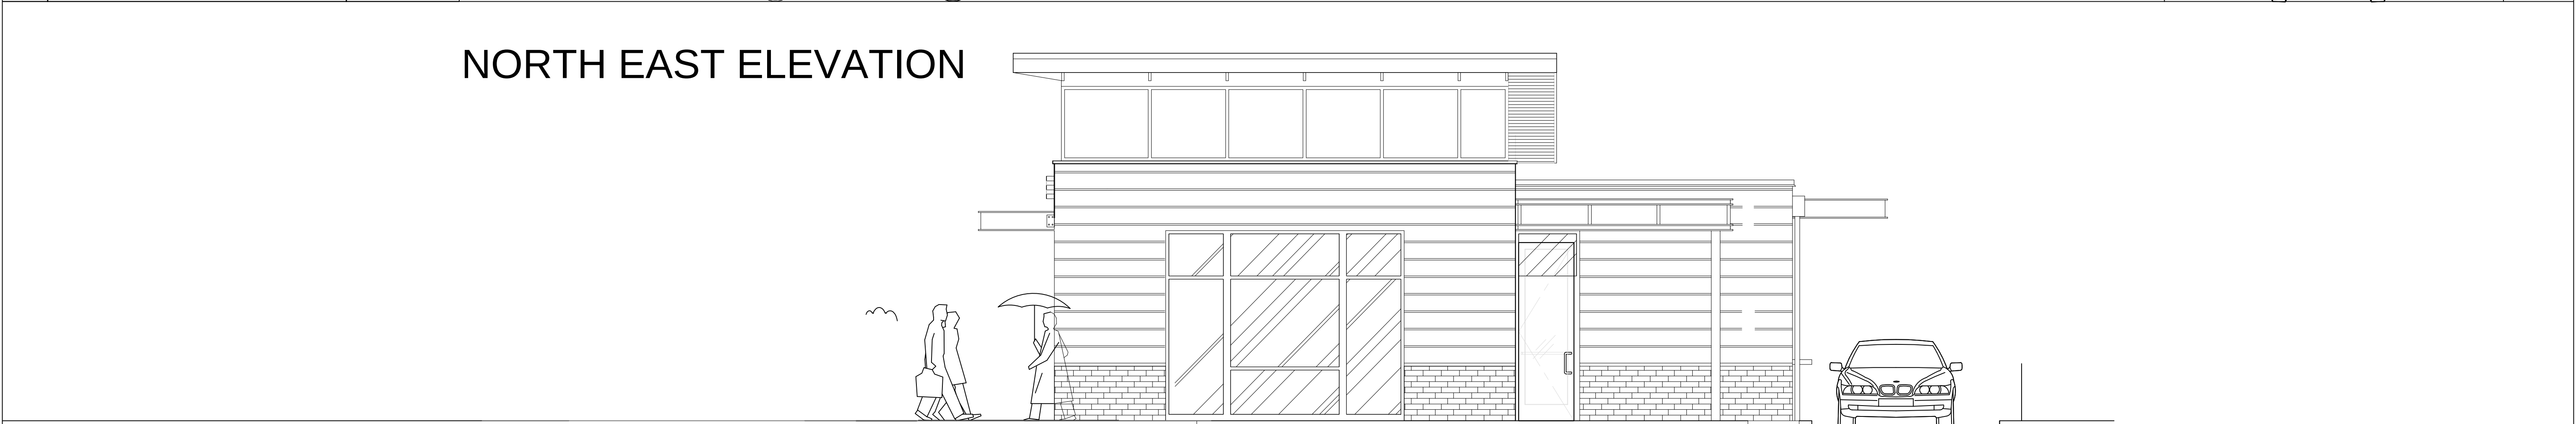


SOUTH EAST ELEVATION

DRIVE THROUGH FACILITY

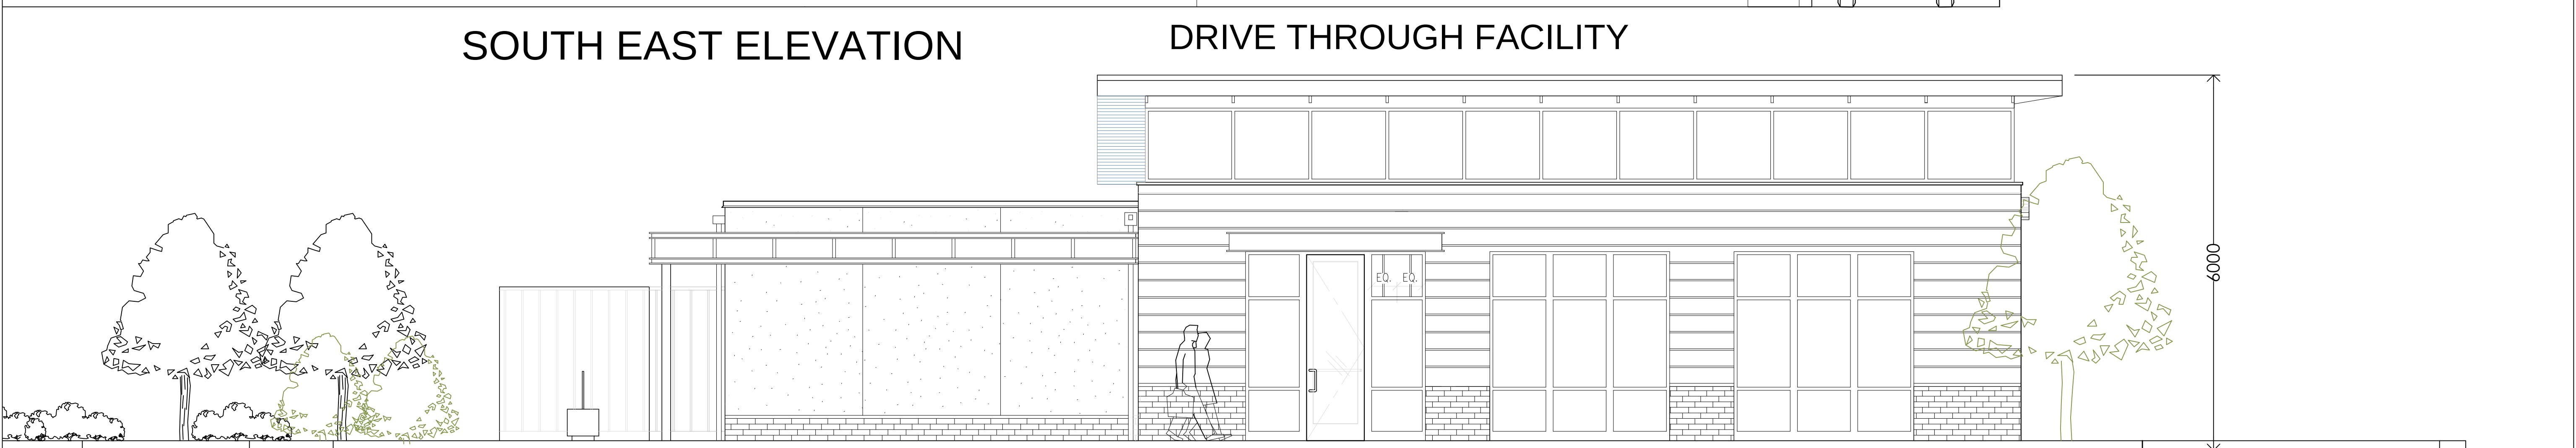

SOUTH WEST ELEVATION

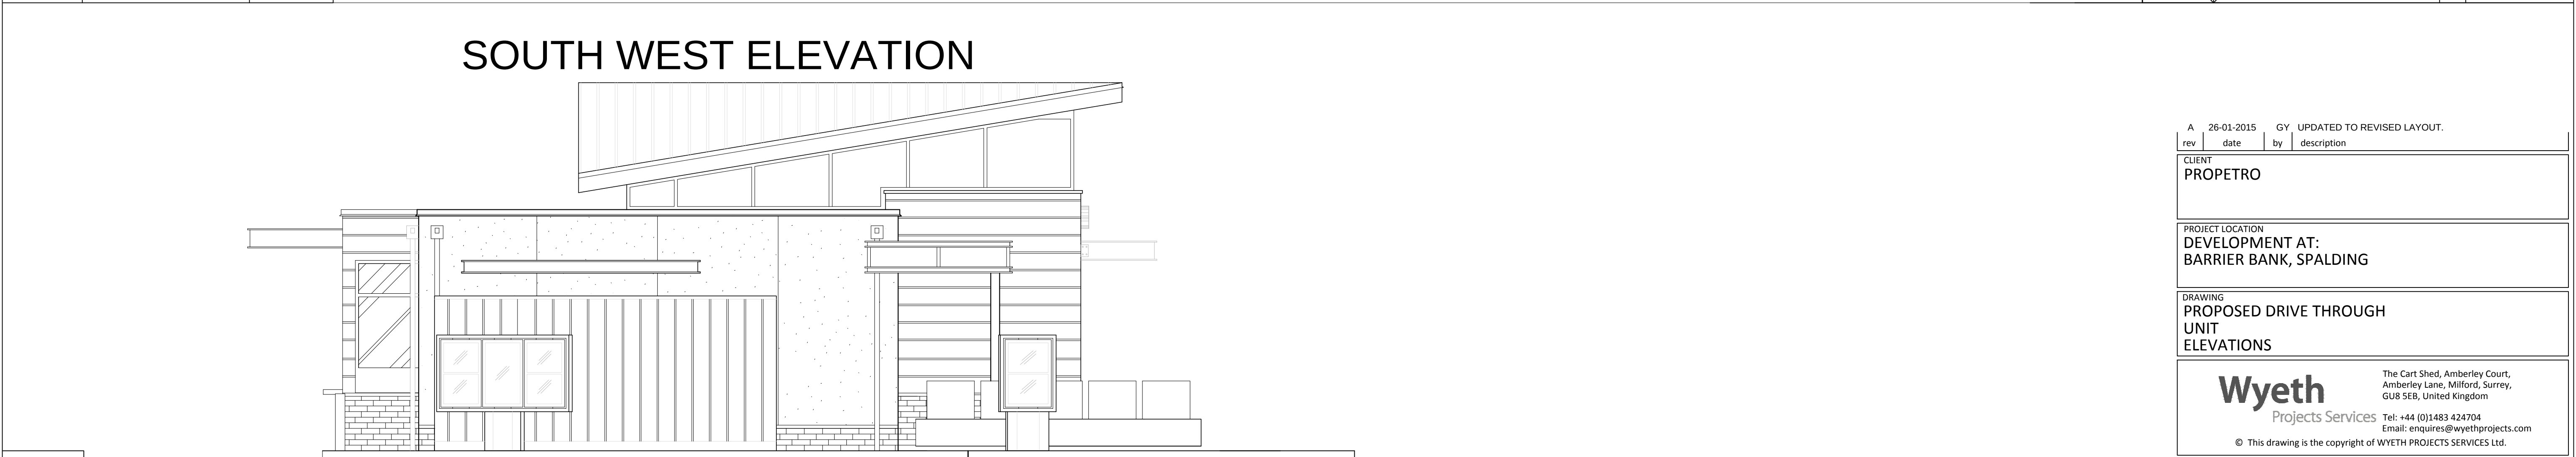

NORTH WEST ELEVATION

A 26-01-2015 GY UPDATED TO REVISED LAYOUT.			
rev	date	by	description
CLIENT			
PROPETRO			
PROJECT LOCATION			
DEVELOPMENT AT: BARRIER BANK, SPALDING			
DRAWING			
PROPOSED DRIVE THROUGH UNIT ELEVATIONS			
Wyeth Projects Services The Cart Shed, Amberley Court, Amberley Lane, Millford, Surrey, GU8 5EB, United Kingdom Tel: +44 (0)1483 424704 Email: enquires@wyethprojects.com © This drawing is the copyright of WYETH PROJECTS SERVICES Ltd.			
Date:	OCT 2014	Draw By:	Gary Young
Scale:	1:50	Dwg No:	WPS-102-PL04
		Rev:	A