






SECTION A-A

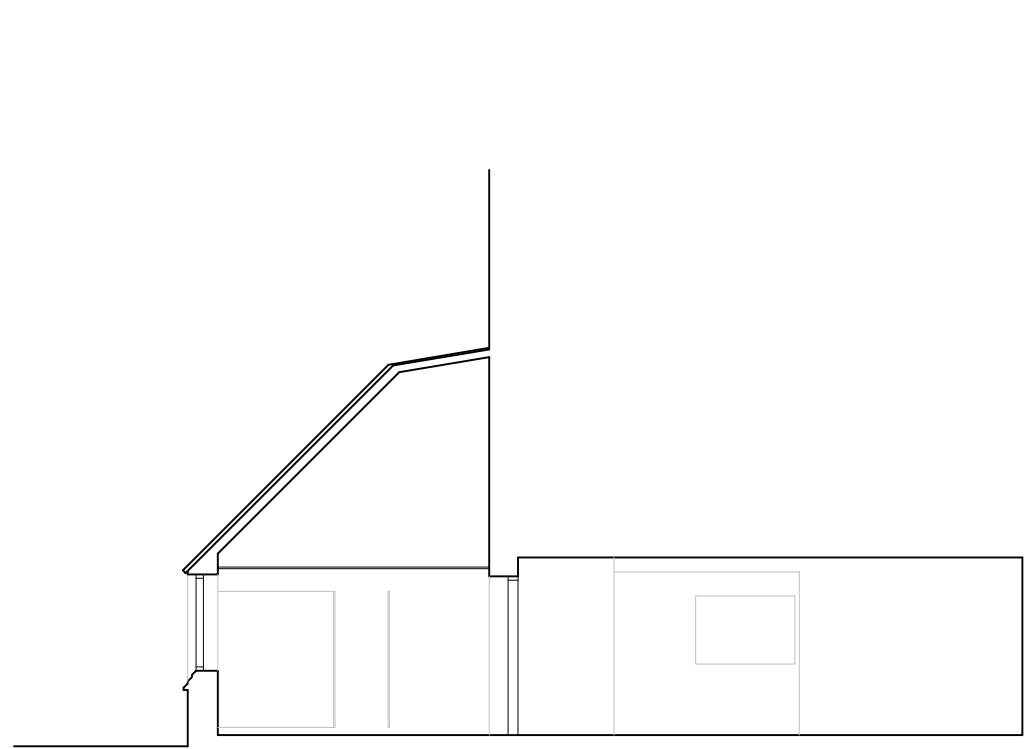


SECTION B-B and NORTH-EAST ELEVATION of REAR RANGE

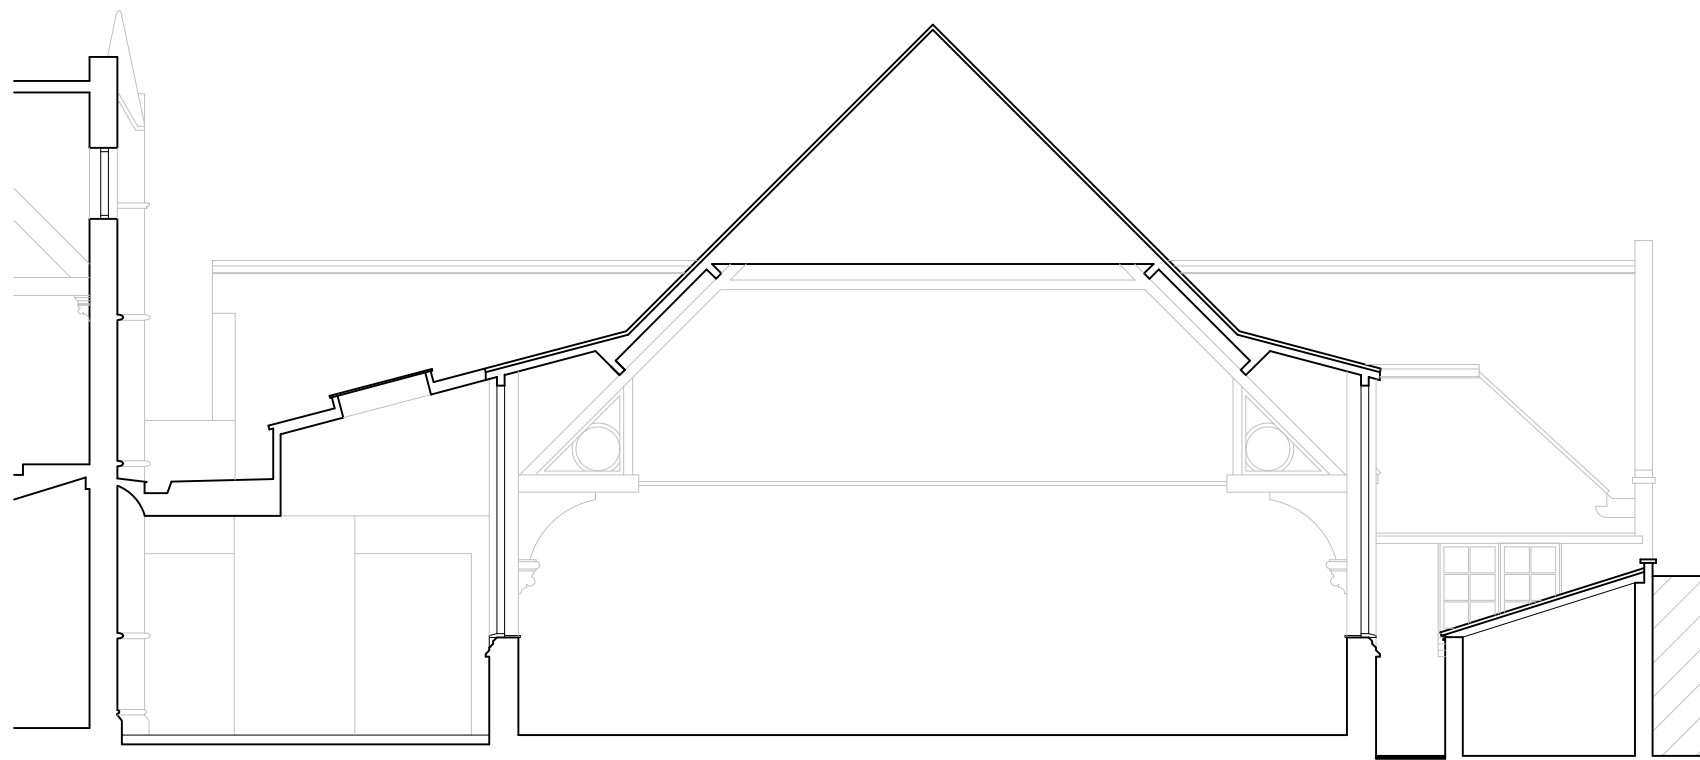



SECTION C-C and NORTH-WEST ELEVATION of HALL

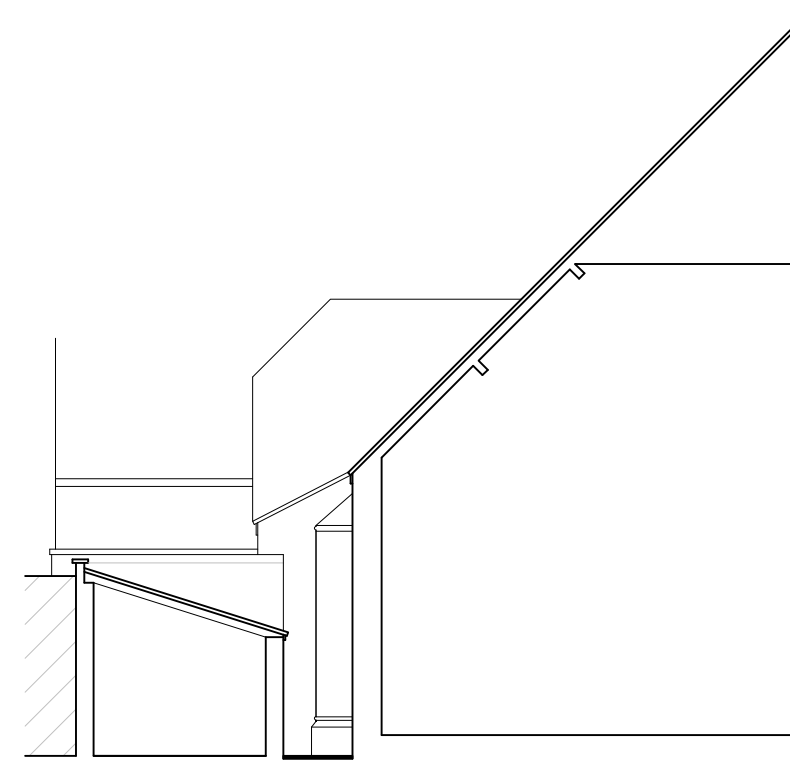

SECTION D-D and SOUTH-WEST ELEVATION of STORE

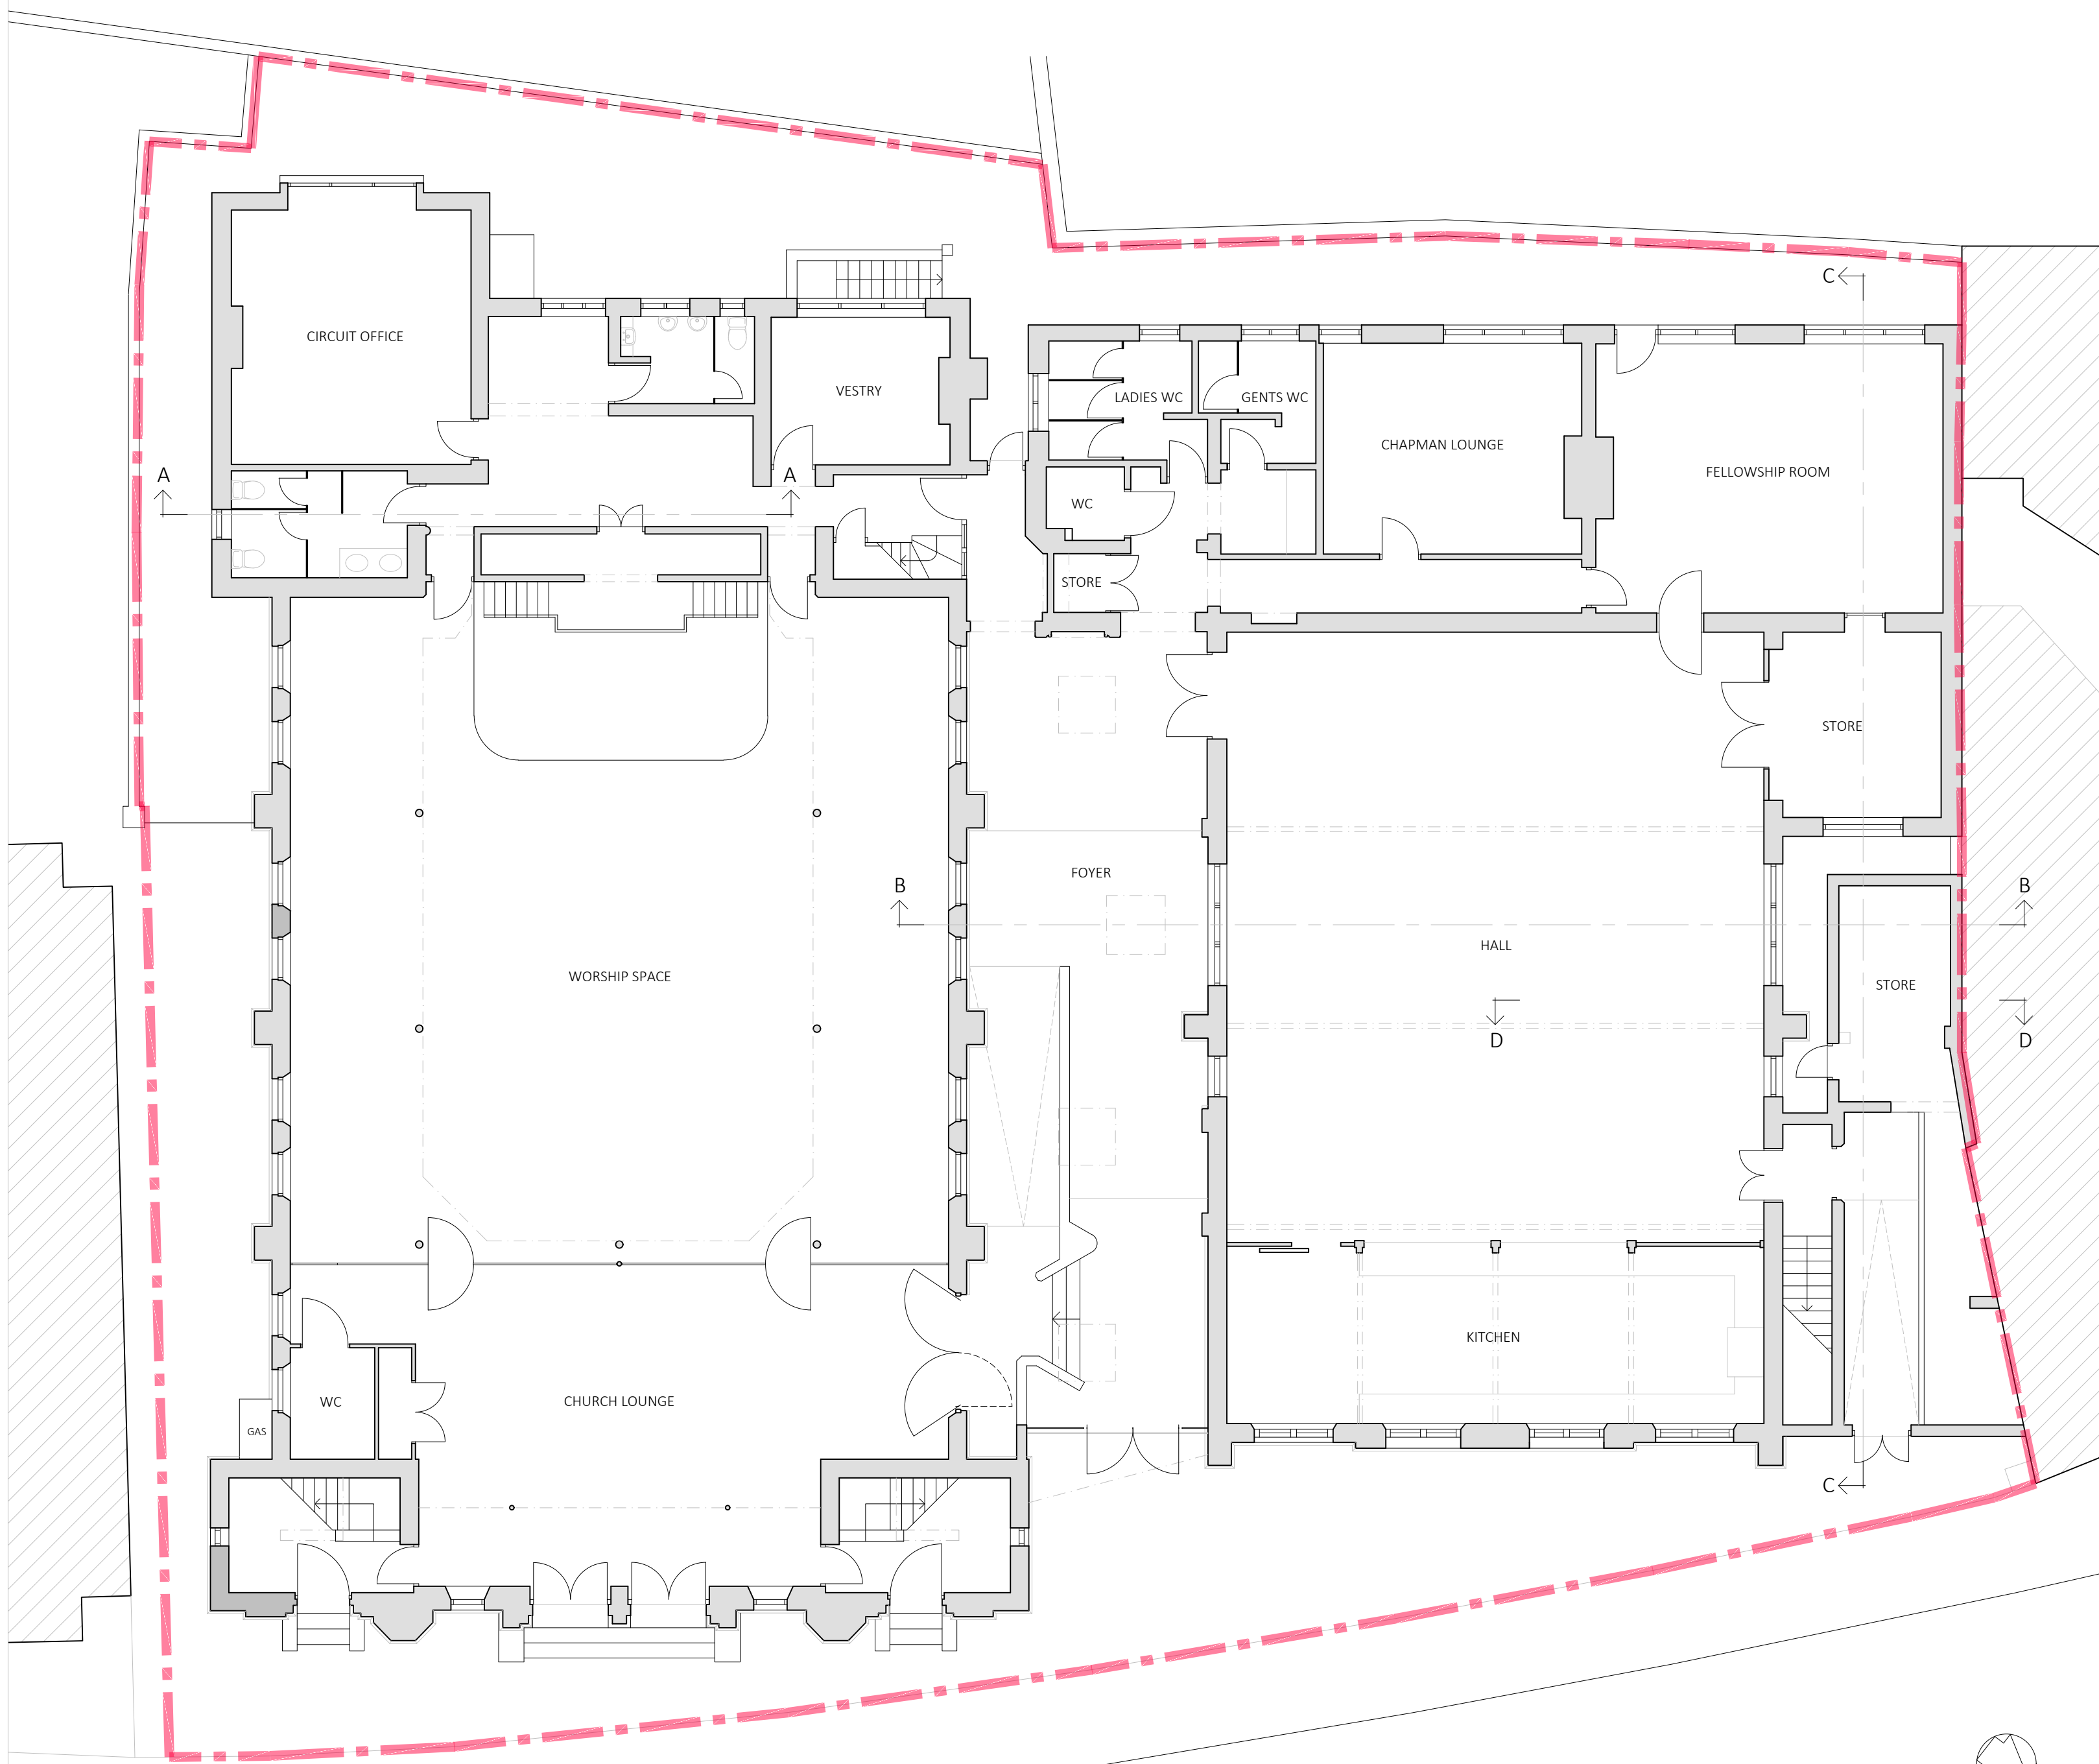

GROUND FLOOR and SITE PLAN

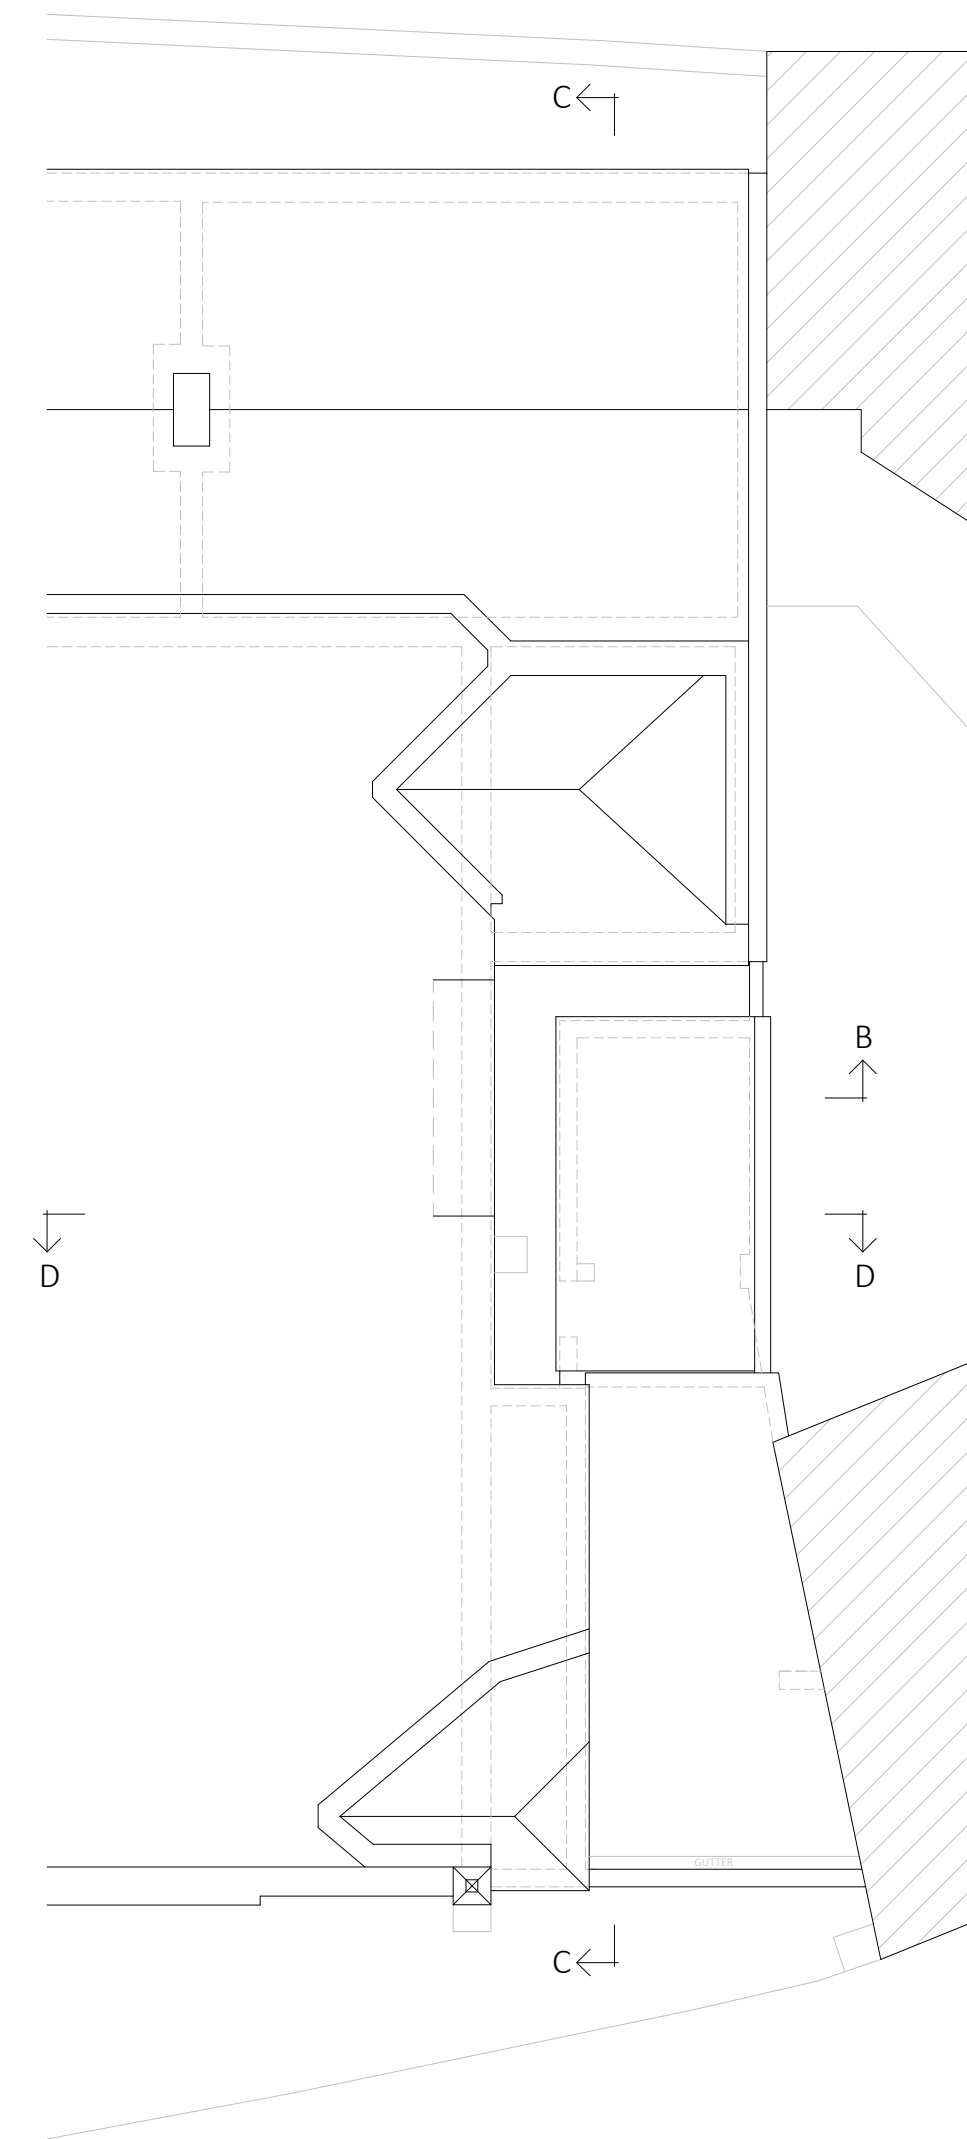 

(PART) ROOF PLAN



REVISION B
REVISION A

Site boundary identified
Stair plan and section transferred to separate drawing

BROAD STREET METHODIST CHURCH
RECONFIGURATION of STORAGE and WCS
EXISTING PLANS and SECTIONS

Scale: 1:100@A1
Drawn: PTDH

Date: May 2024
Dwg No: 24003/01B

PTDH 09 09 2025
PTDH 18 03 2025
PDG ARCHITECTS LTD
1 Eaglethorpe Barns,
Eaglethorpe, Warrington,
Peterborough, PE8 6TJ
T: 01733 371000
E: design@pdgarchitects.co.uk
W: www.pdgarchitects.co.uk